




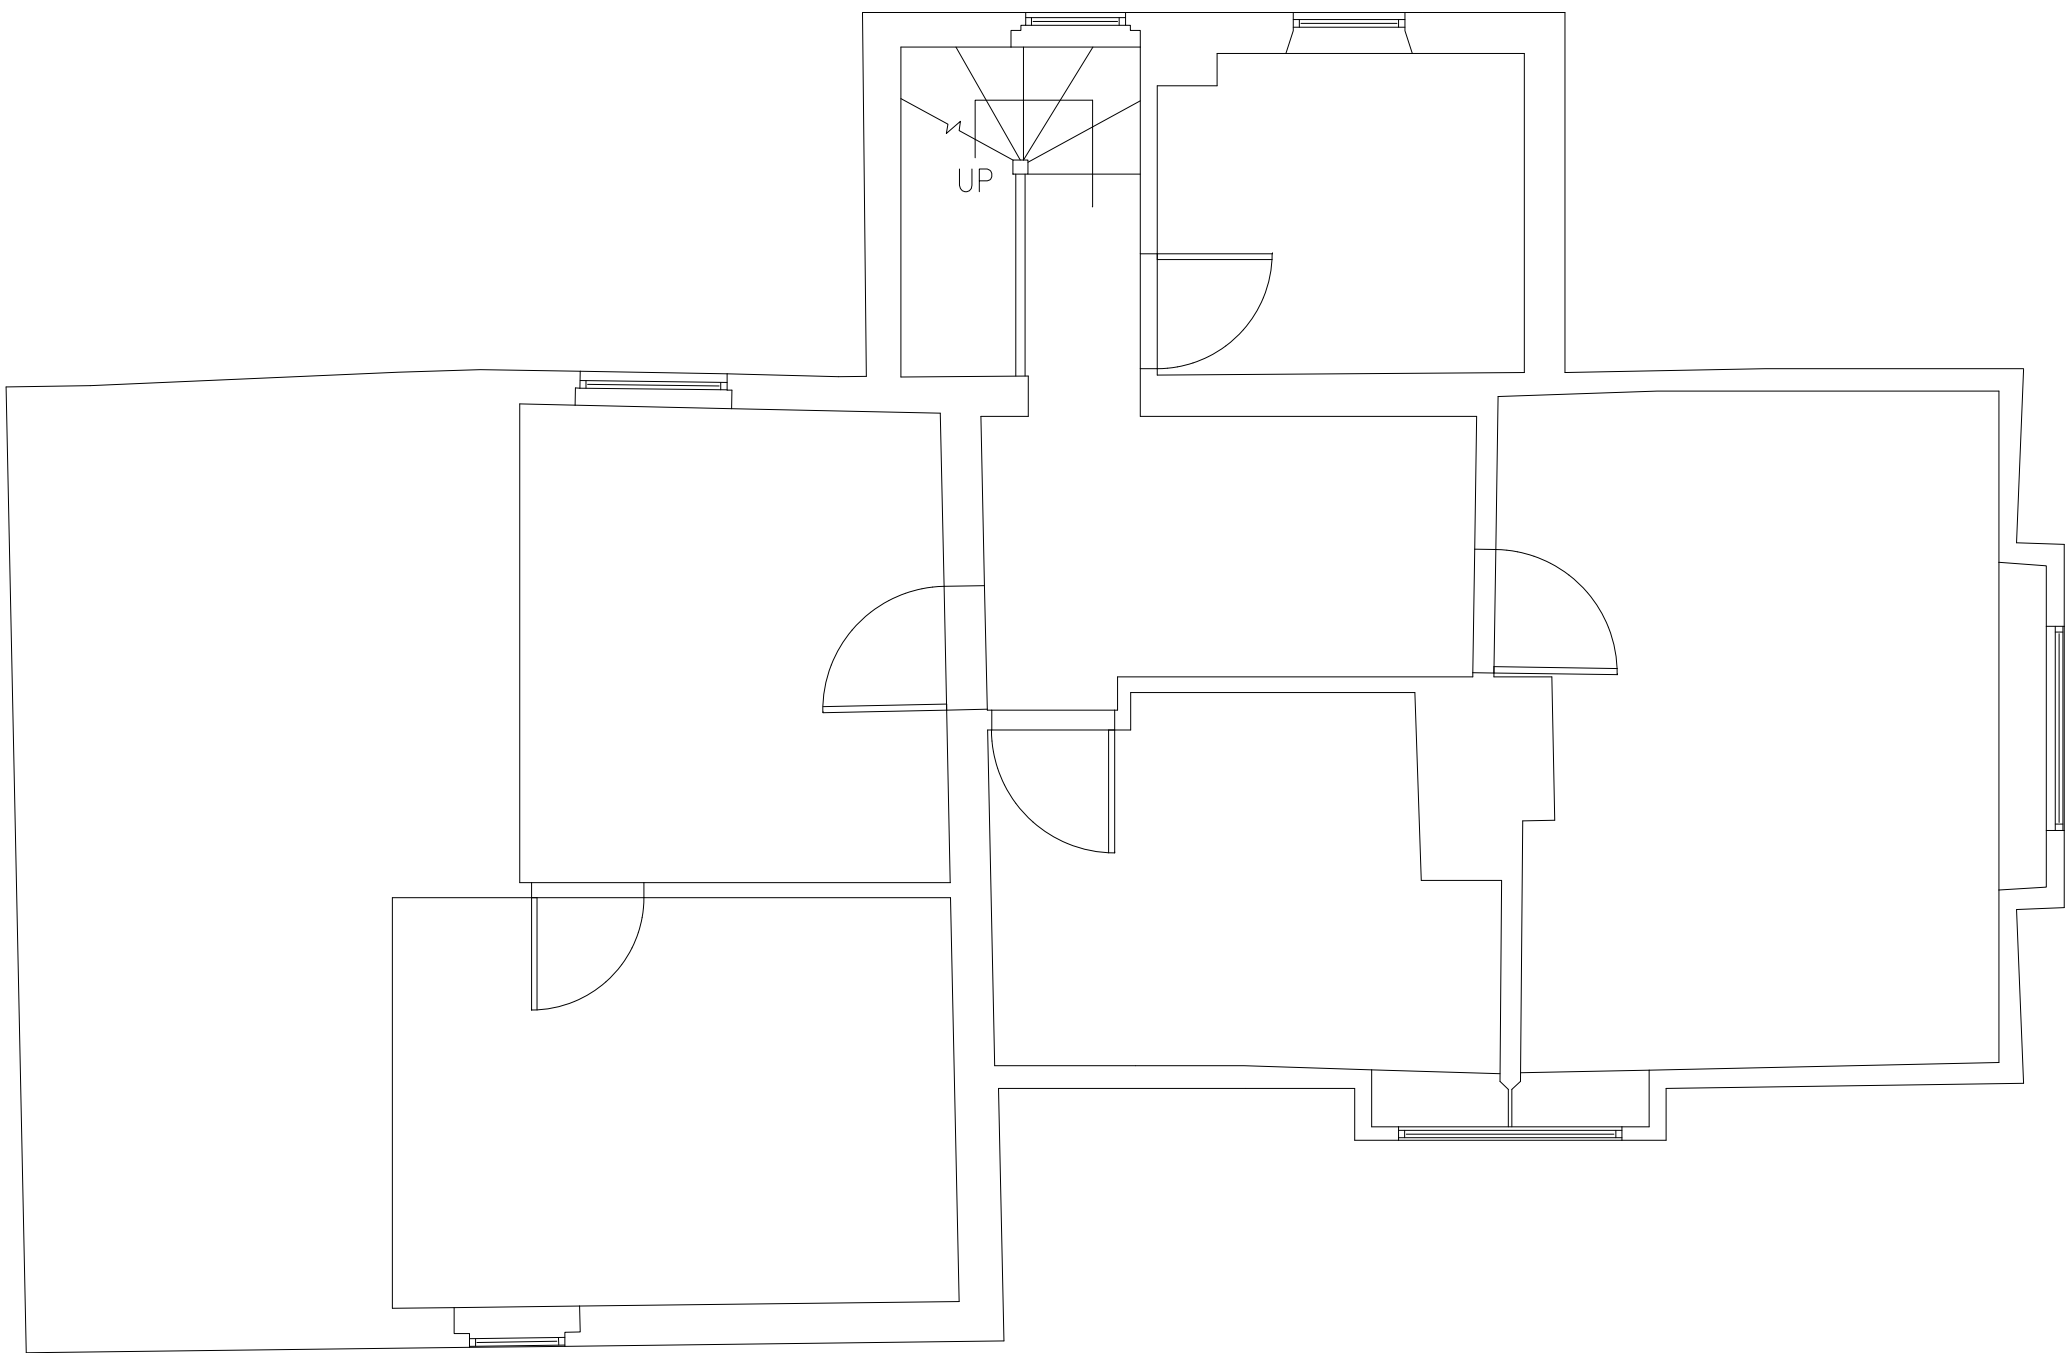

First Floor Plan

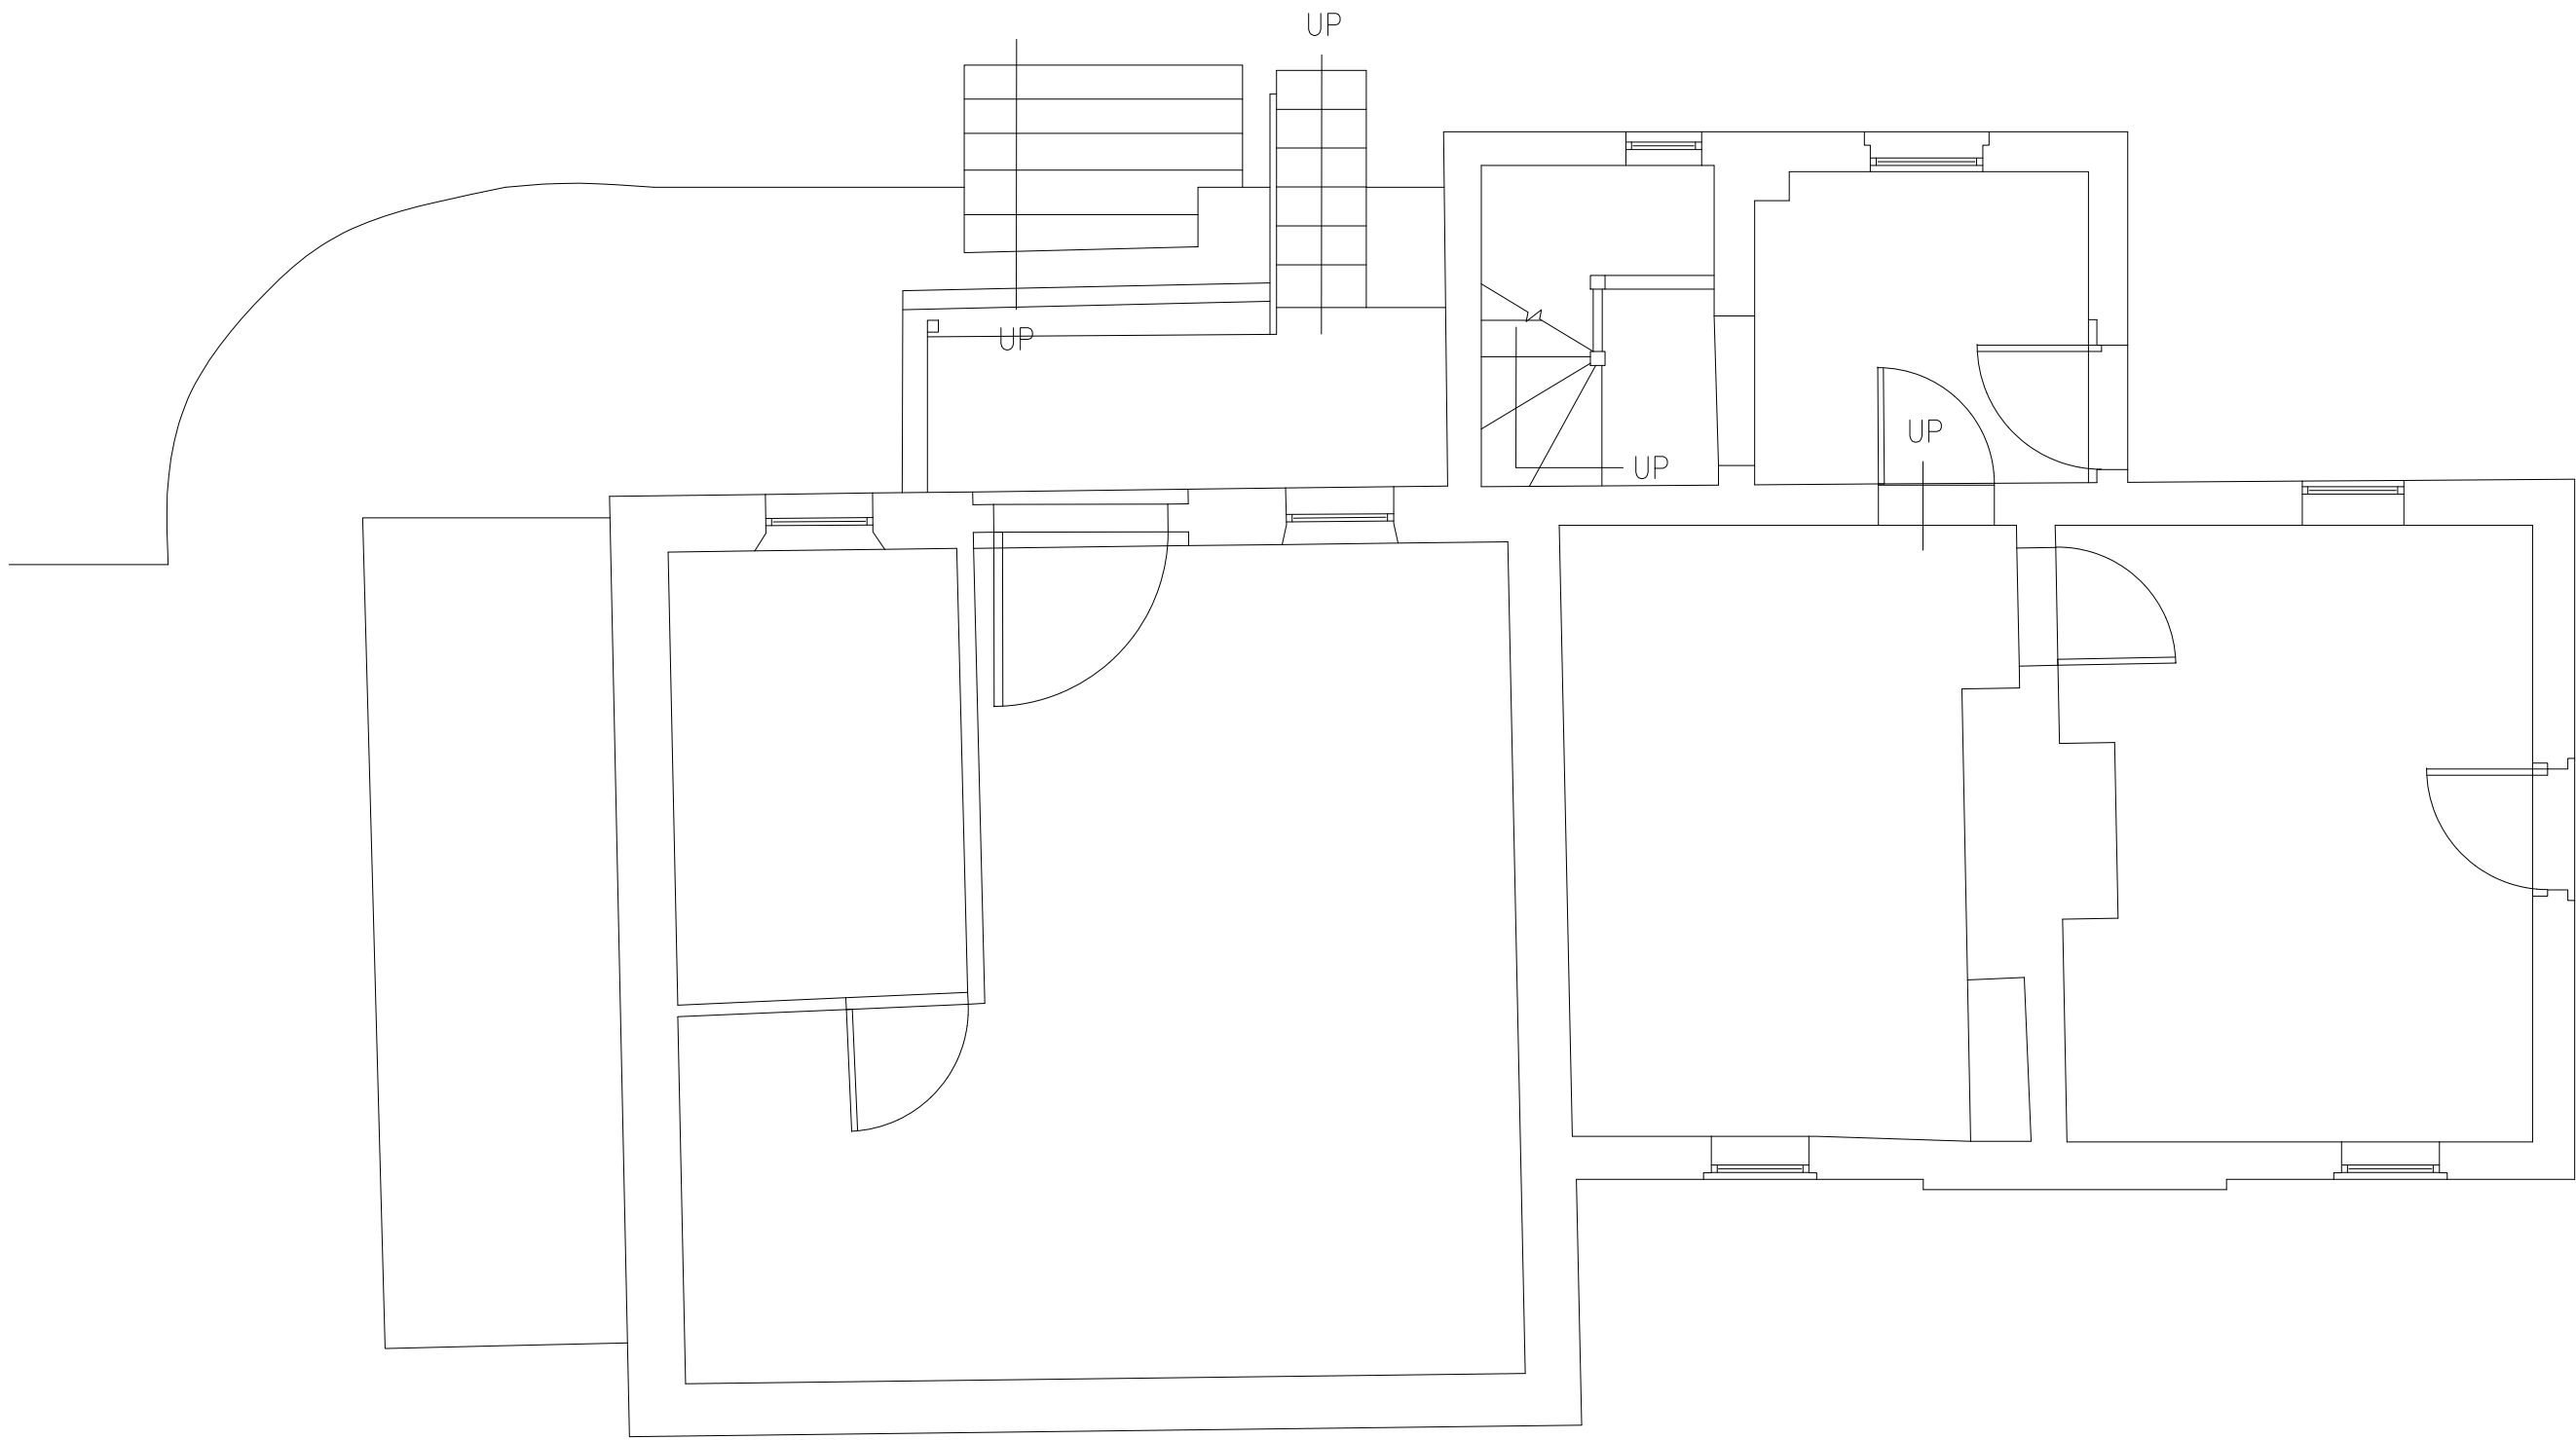

Ground Floor Plan

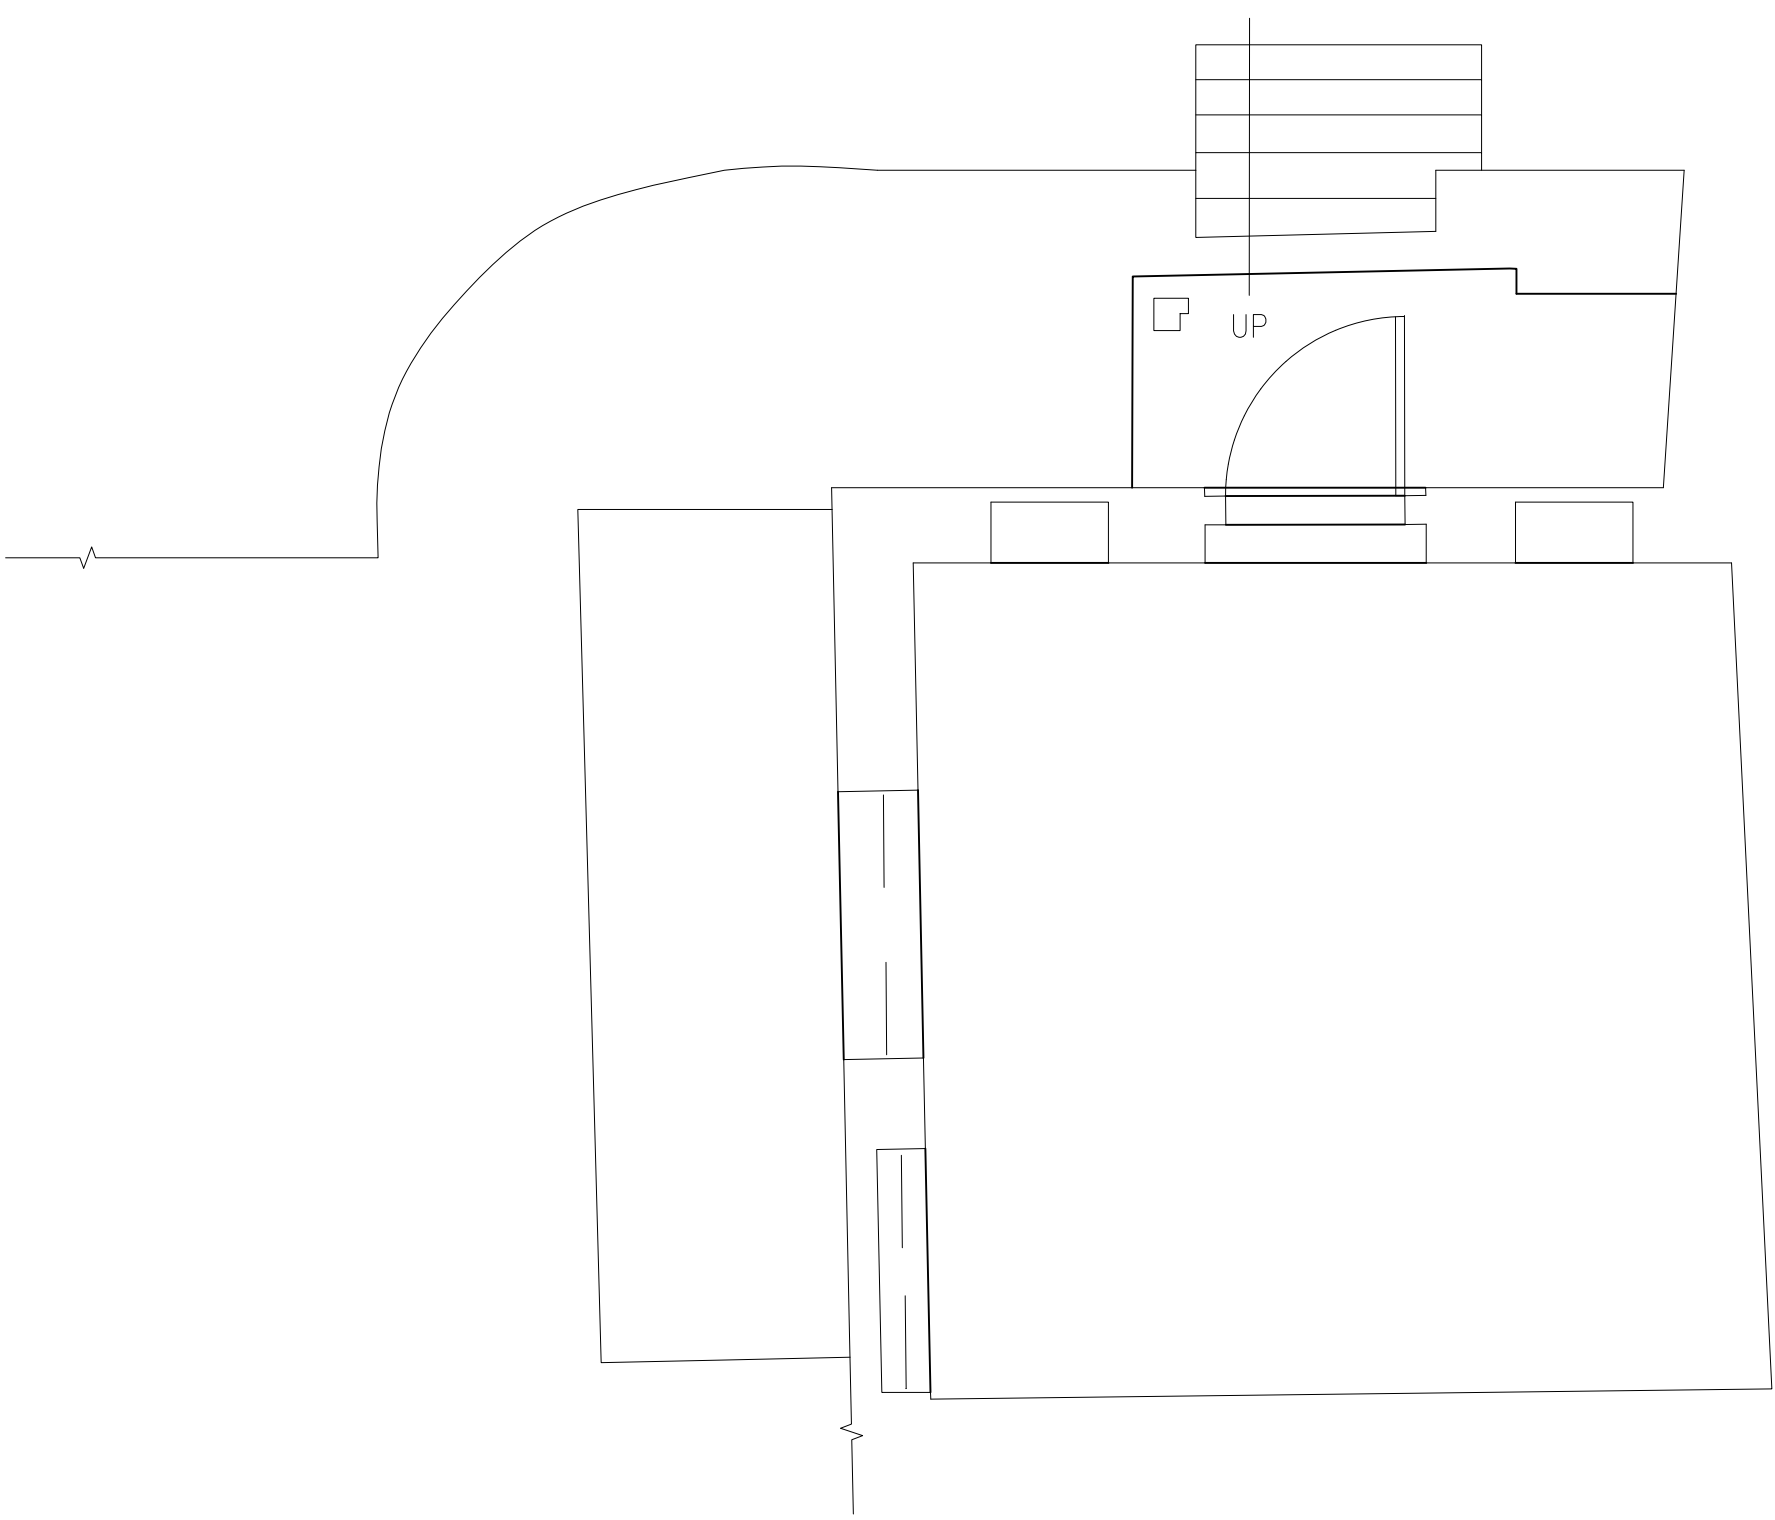

Lower Ground Floor Plan

P01 - INITIAL ISSUE	JW / TB (KH)	31.10.19
REV.	DESCRIPTION / BY / CHK / APP	DATE
RIBA PLAN OF WORK 2013 WORKSTAGE	LEVEL OF MODEL DEFINITION (LOD)	
Stage 3 - Developed Design	LoD 3 - Approximate Model	
PURPOSE OF ISSUE - FIT FOR ...	APPROVAL	
Pol 01 - Information	S3 - Suitable for Review and Comment	



CARDIFF: 029 2076 2511
LONDON: 0207 138 3560
WREXHAM: 01978 357 887
www.lawray.co.uk

CLIENT
M. BOREHAM AND M. CREIGHTON

PROJECT TITLE
MILL HOUSE, MARCHWIEL HALL

DRAWING TITLE
EXISTING PLANS

DATE	SCALE @ A1	DRAWN	CHECKED	APPROVED
10.19	1:50	JW	-	-
PROJECT No	DRAWING No	PROJECT - ORIGINATOR - ZONE - LEVEL - TYPE - ROLE - CLASSNUMBER	REV	
19086	MHM-LAW-X-Z-DR-A-031001		P01	
DO NOT SCALE Any discrepancy or query concerning this drawing should be referred to the Architect.				
Copyright © LAWRAY LIMITED				
Registered Office: Greenmeadow Springs, CARDIFF CF15 7AS Reg. Co. No. 2724178, VAT Reg. No. 134 2146 06				