



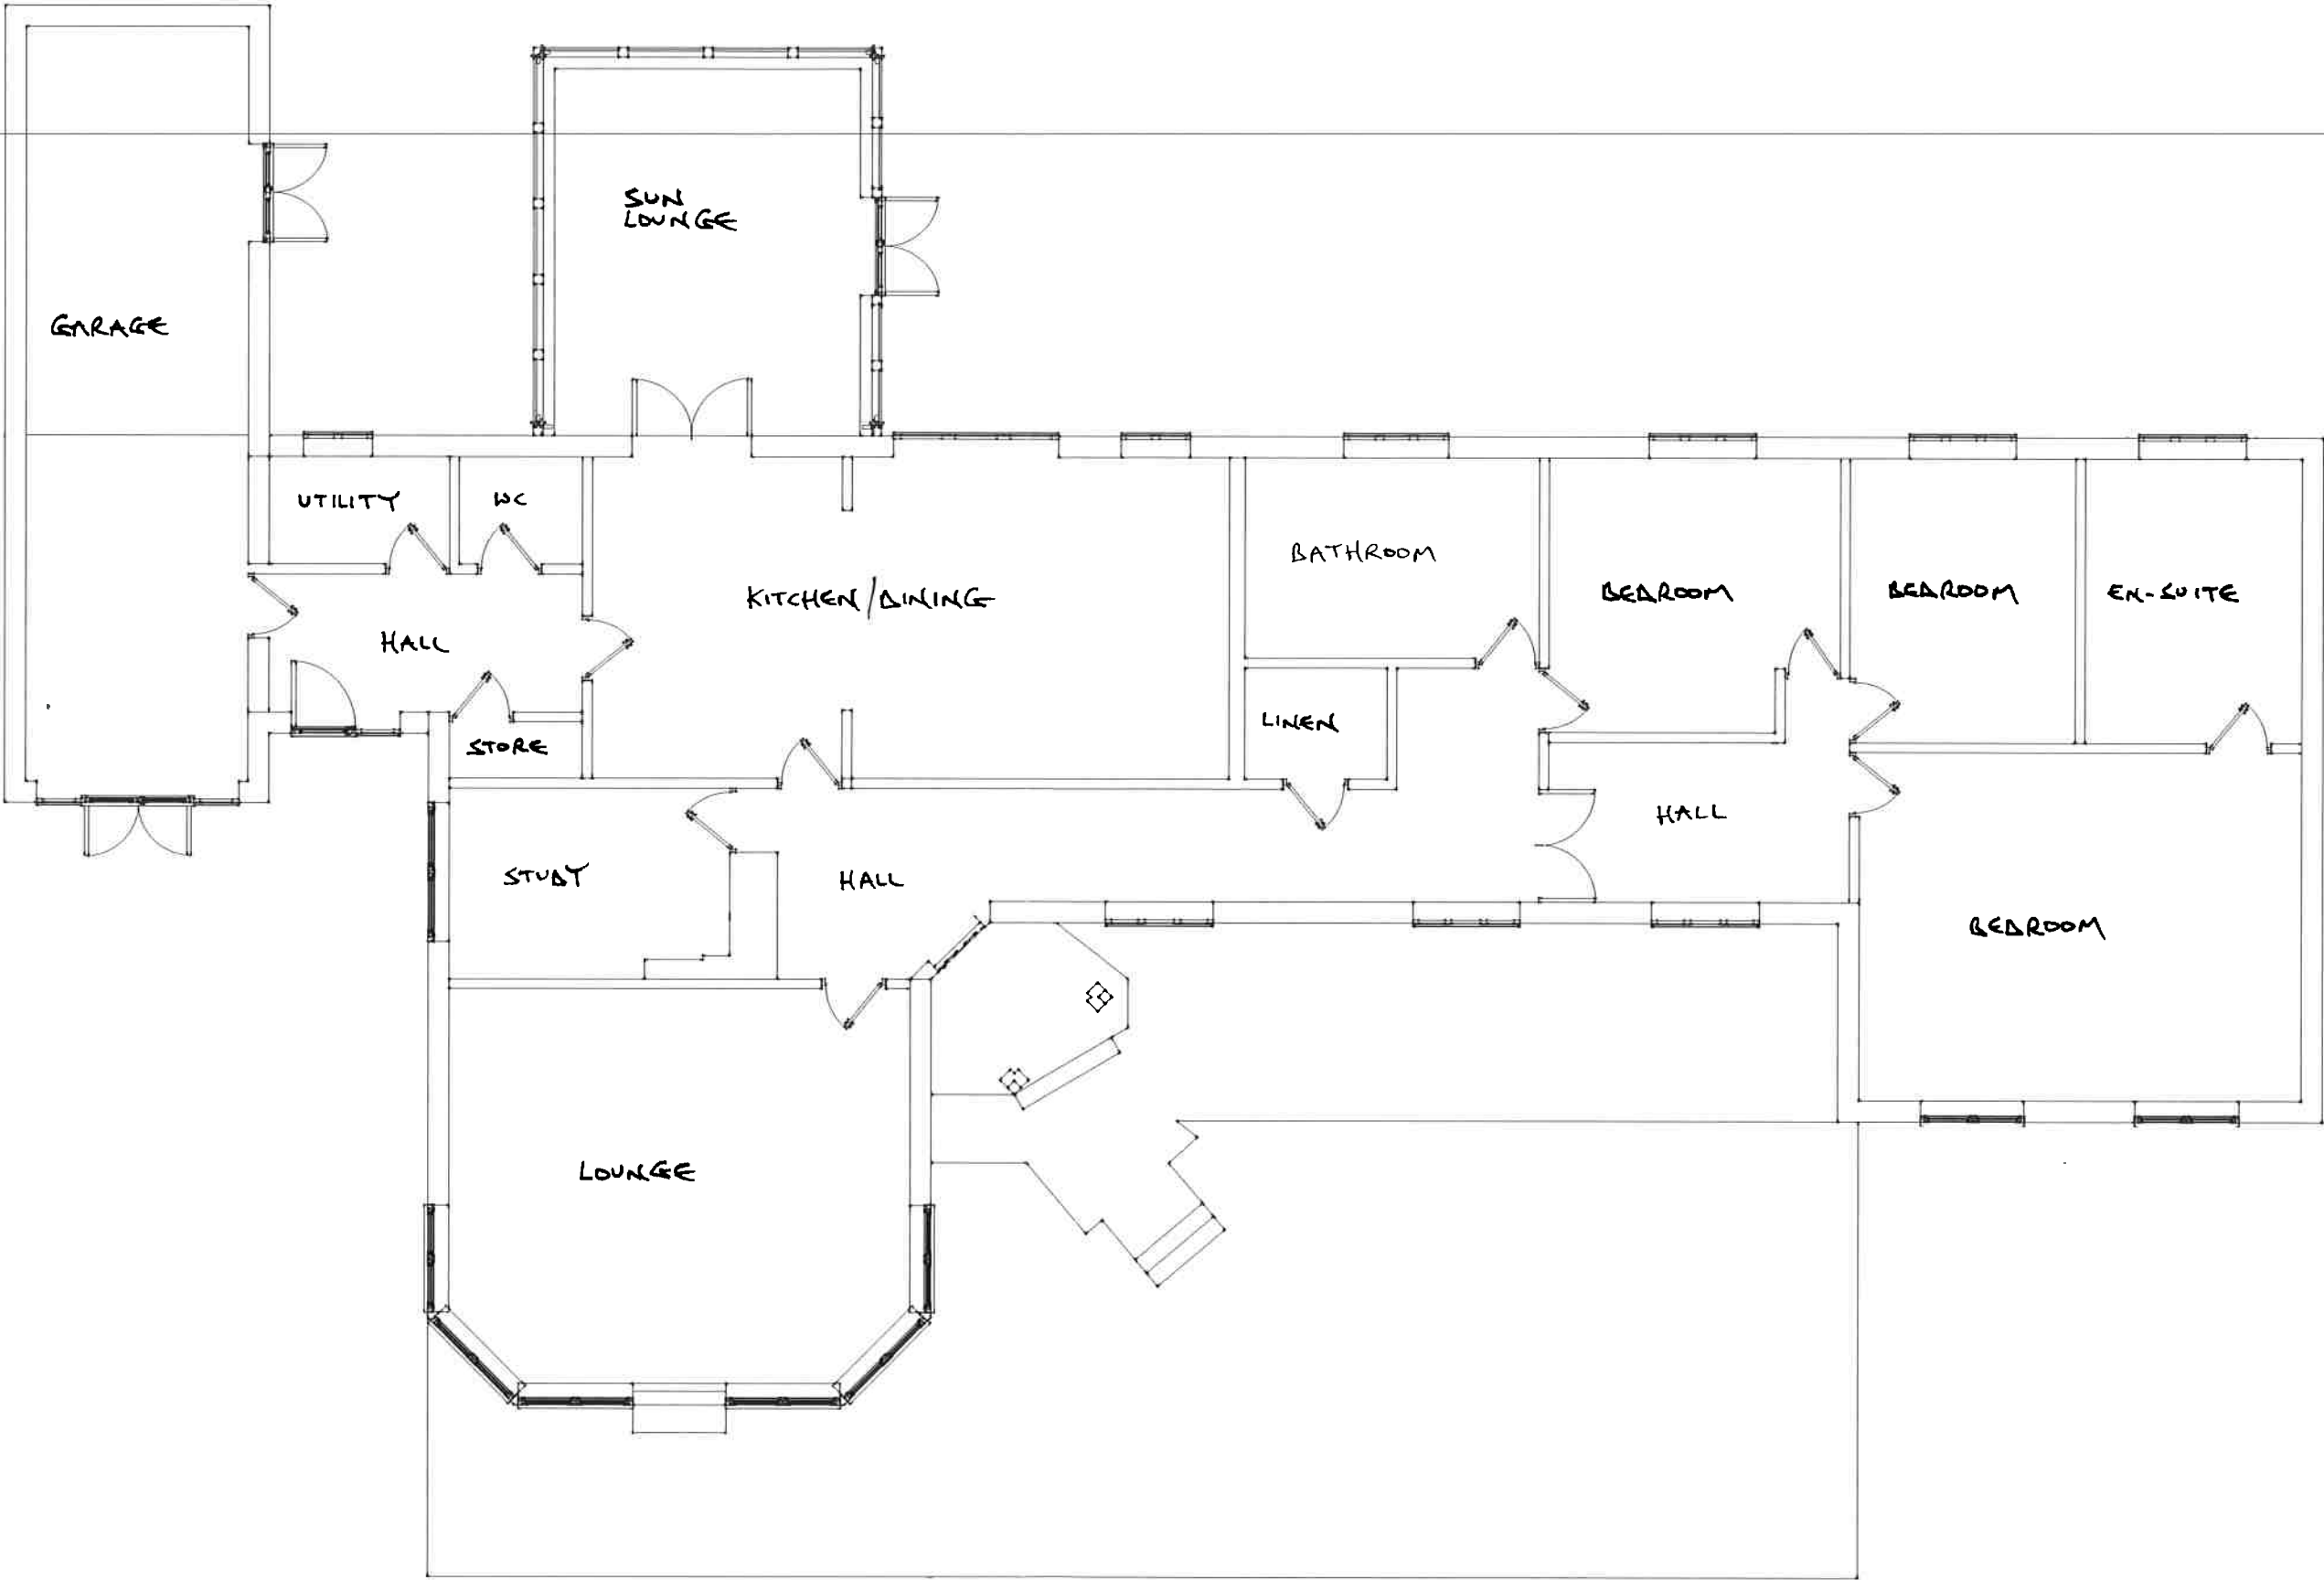

EXISTING GROUND FLOOR PLAN

DRG. No. 42134/03

 

Existing Plan

Mr Halstead
Oak Framed Orangery - 1:100 Date:17/02/20 - AC/SF/170220/02 - PLN E