


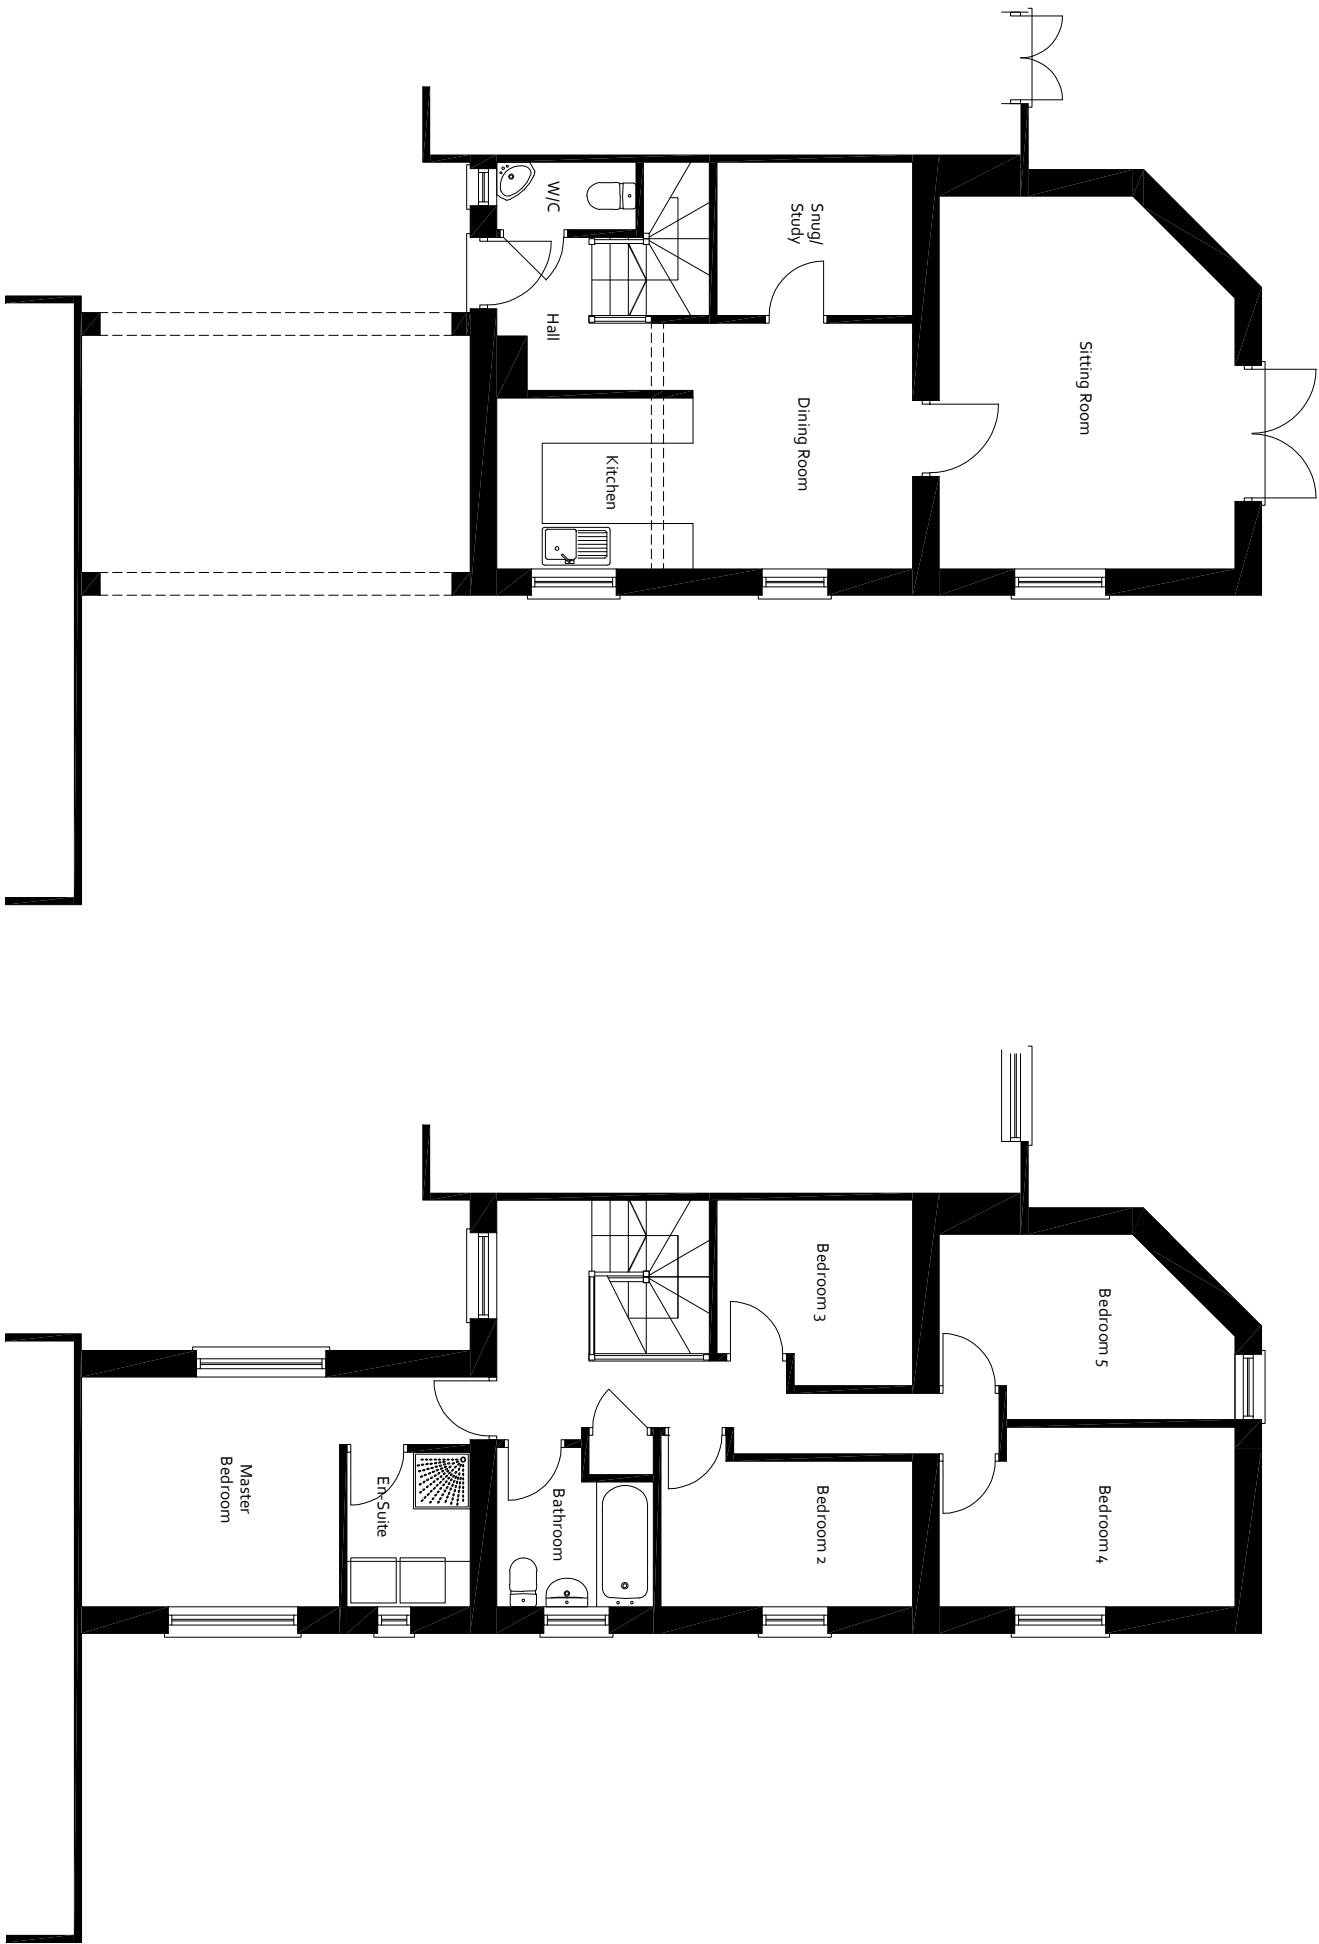

GROUND FLOOR PLAN

FIRST FLOOR PLAN

A		WINDOUP TO BEDROOM 5 REVISED TO SUIT PLANNING COMMENTS		16/02/20
REVISION	DESCRIPTION	 DESIGN IN SAFETY 57 CHARLES STREET, BRYMBO, WREXHAM, LL11 5JL TEL 0774 437163 EMAIL david@designinsafety.net WEBSITE www.designinsafety.net		DATE
CLIENT				
MR & MRS BYGRAVE				
ADDRESS				
32 COLLEGE FIELDS, BRYMBO, WREXHAM, LL11 5JQ				
DRAWING TITLE				
PROPOSED FLOOR PLANS				
PROJECT NO.	DRAWING NO.			SCALE @ A1
DIS_AD_0063	DIS_AD_0063_Pro2	1:100	A	21/01/20
DO NOT SCALE. Any queries or discrepancies to be referred to Design In Safety for clarification.				