


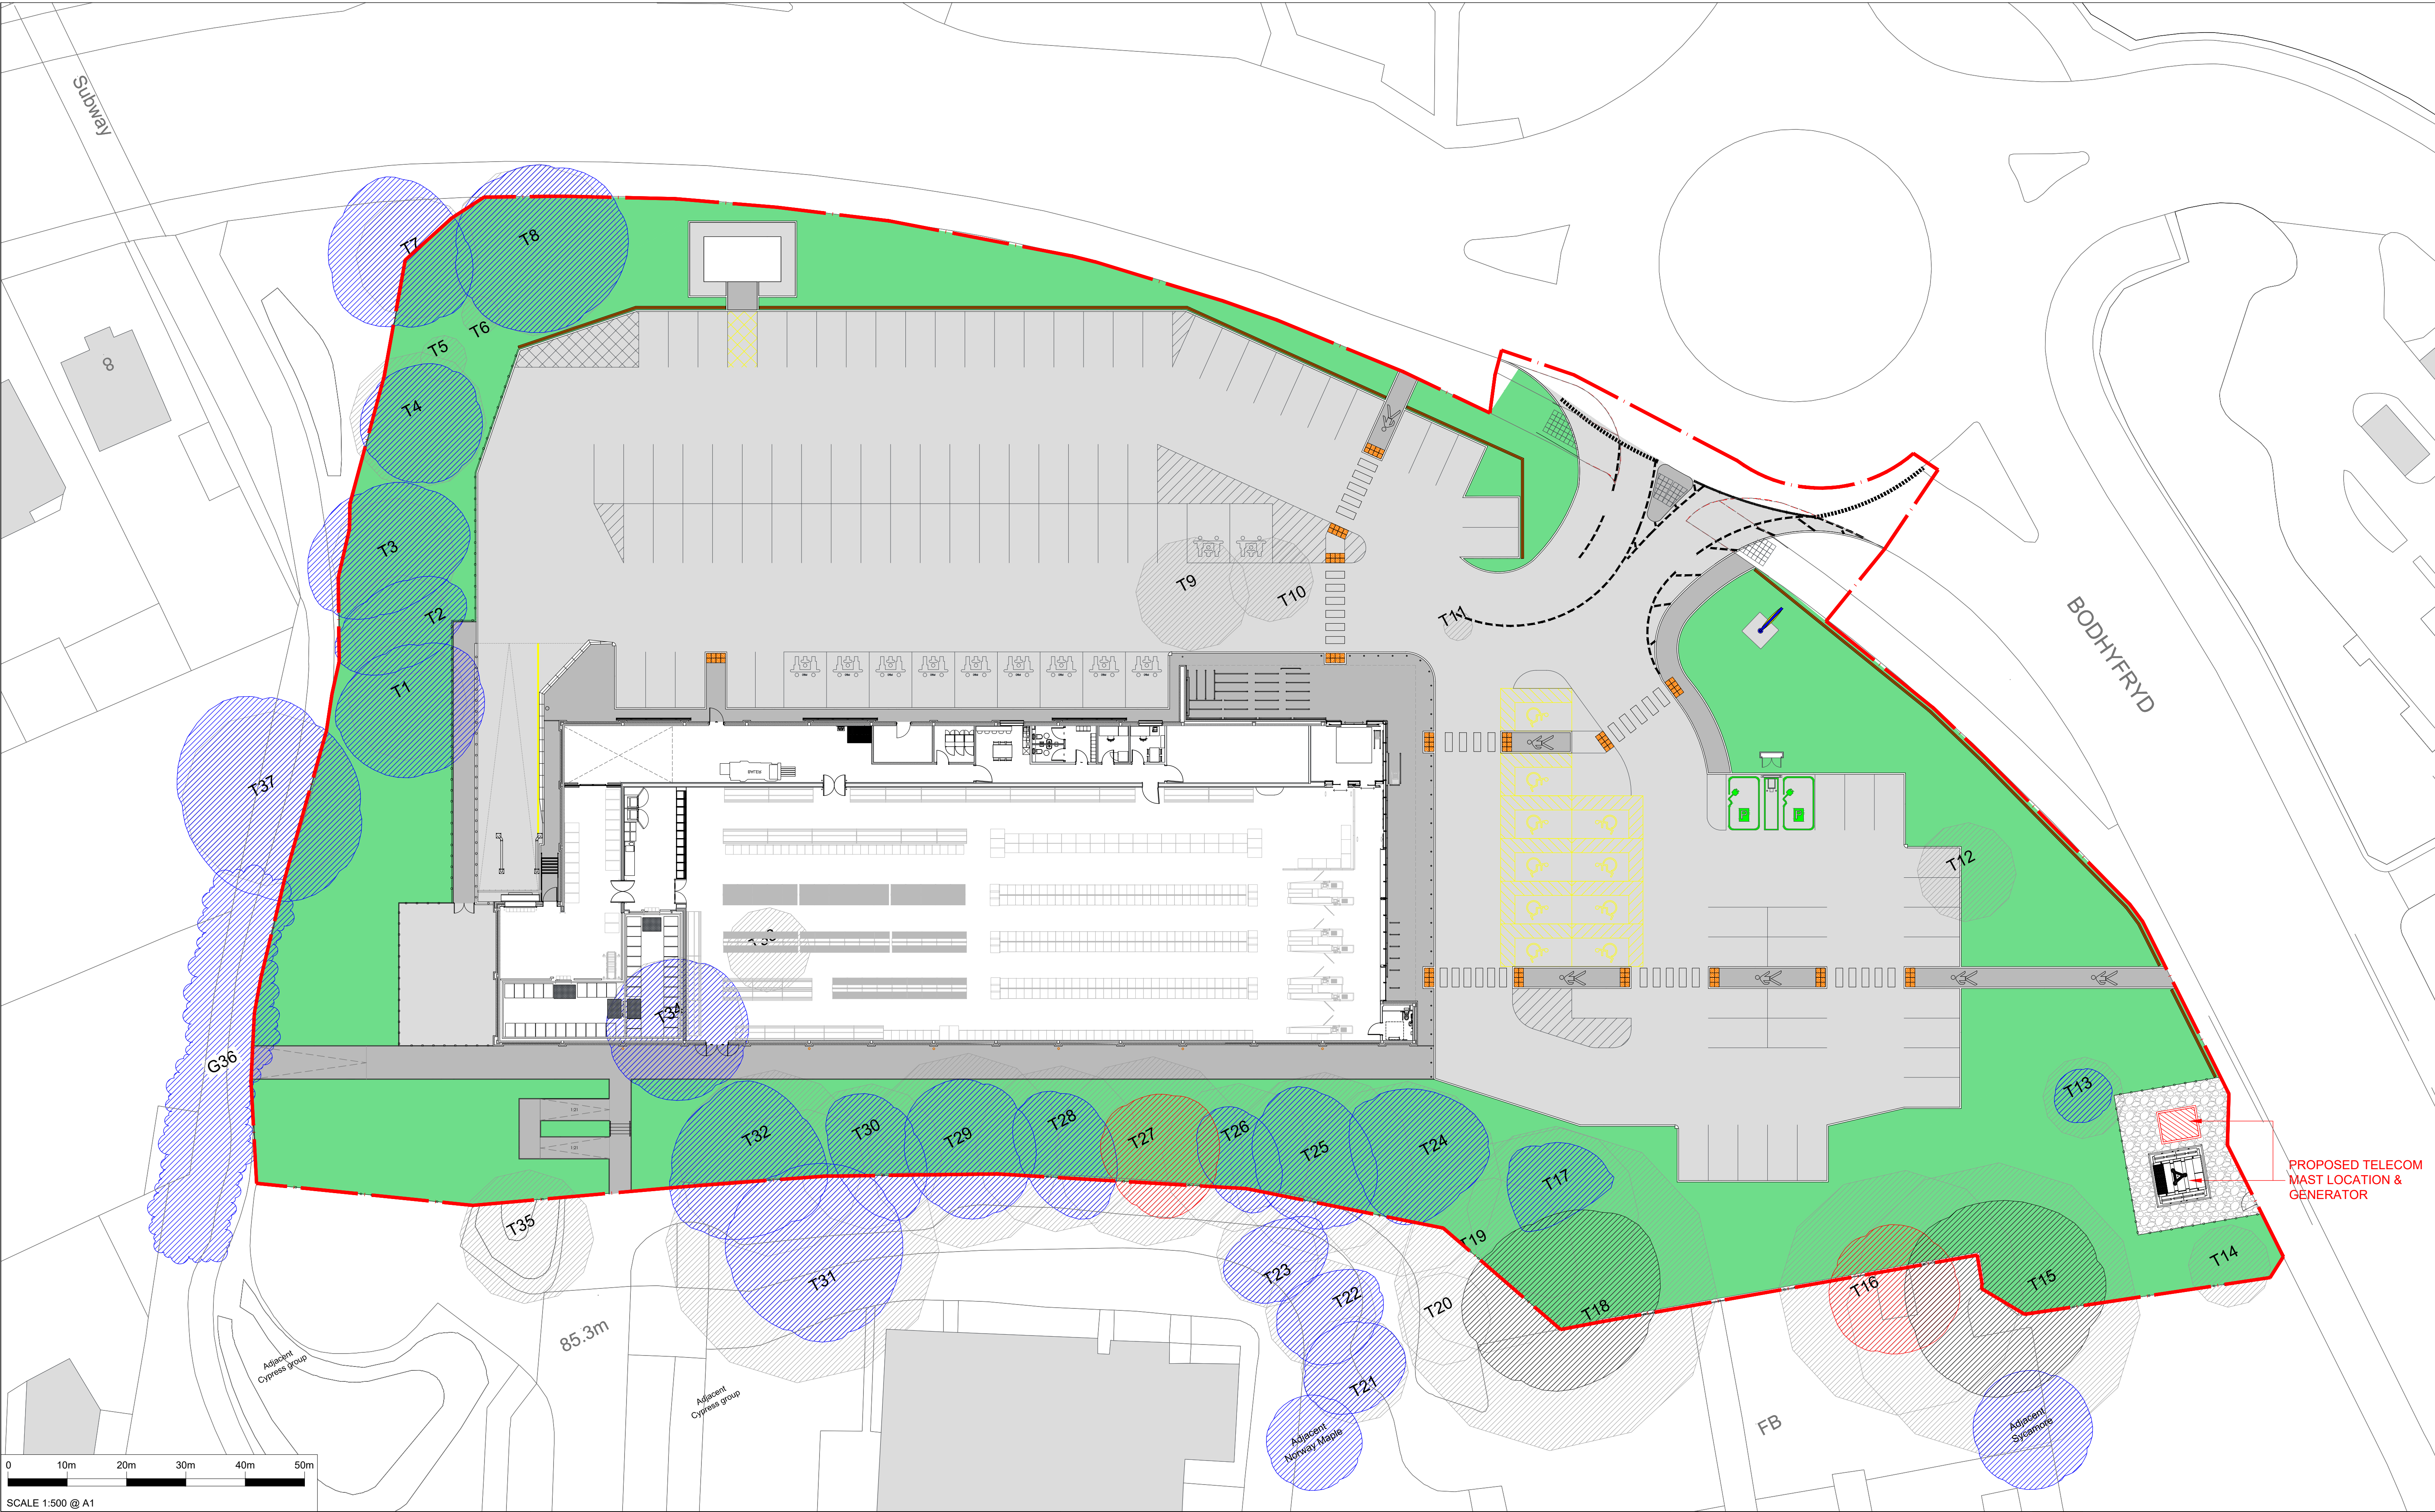

IMPORTANT INFORMATION
Dimensions to be confirmed on site prior to start of works and ODAS to be informed of discrepancies immediately. No dimensions to be scaled from this drawing.
All materials and works are to be carried out in accordance with current British Standards, Euro Codes, Planning Approval, current Building Regulations and Codes of Practice as appropriate.
Party Wall Act - Notices under the Party Wall Act are to be served by the property owner or appointed third party by property owner.
Health and Safety - CDM 2015 Regulations apply to all construction works to be carried out and apply to designers, contractors and the client. As such all parties have duties under these regulations.

GENERAL NOTES	
CURRENT LIDL DESIGN STANDARDS "TYPE 12 & 14 CORPORATE SPECIFICATION UK" ISSUE 2018.ECO IN CONJUNCTION WITH "2018.3"	
CONTRACTOR MUST REFER TO LIDL SPECIFICATION DESIGN STANDARD DOCUMENTS AND MUST ALSO READ CONSTRUCTION DRAWINGS IN CONJUNCTION WITH ALL APPROVED PLANNING DOCUMENTS.	
FOR ALL INTERNAL WALL, FLOOR & CEILING FINISHES REFER TO CODED FINISHES PLANS	
ALL ELEVATIONS TO BE RENDERED TO CURRENT LIDL SPECIFICATION, REFER TO PROPOSED ELEVATIONS L8019 AL 301 FOR FURTHER DETAILS	
NEW MSE TO LIDL SPECIFICATION THROUGHOUT, REFER TO MSE CONSULTANTS DRAWINGS FOR FURTHER INFORMATION	
ALL PROPOSED DOORS TO LIDL SPECIFICATION REFER TO DOOR SCHEDULE FOR FURTHER INFORMATION	
NEW ALUMINIUM RAINWATER GOODS THROUGHOUT REFER TO SECTION, ELEVATIONS AND ROOF DETAILS FOR FURTHER INFORMATION.	
PROPOSED PFL REFER TO STRUCTURAL ENGINEER DETAILS	
Notes	

Rev	Date	Description	Revised By	Checked By
F	02.07.20	TENDER DRAWINGS UPDATED TO SUIT CLIENTS COMMENTS, INCLUDING ADDITIONAL CYCLE BAYS, BOLLARDS CAR PARK ARRANGEMENT AND BOUNDARY TREATMENTS	SMT	GAP
E	07.04.20	BUILDING AND SITE UPDATED IN ACCORDANCE WITH APPROVED PLANNING DESIGN AND LIDL SPECIFICATION		GAP
D	26.11.19	CAR PARKING SPACES UPDATED		GAP
C	12.04.19	ADDING EVIC BAY		GAP
B	09.04.19	SITE UPDATED TO CLIENTS REQUEST		GAP
A	06.12.18	SITE UPDATED TO CLIENTS REQUEST		GAP

Client:
LIDL GREAT BRITAIN LTD.
RUNCORN, WA7 1SE

Project Name:
BODHYFRYD, WREXHAM

Drawing Title:
PROPOSED SITE PLAN

Drawing Status: TENDER

Project No: 16055

Drawing No: AT 501_REV F

Drawn By: GAP

Checked By: ---

Date: APR 2020

Scale @ A1: 1:250

One Design Architectural Services Ltd
Unit 1 Merchants Quay,
Phase II, Ashley Lane, Shipley,
West Yorkshire, BD17 7DB
Tel: 01274 591188
www.onedesignarchs.com
mail@onedesignarchs.com
Registered in England & Wales No: 8355643