



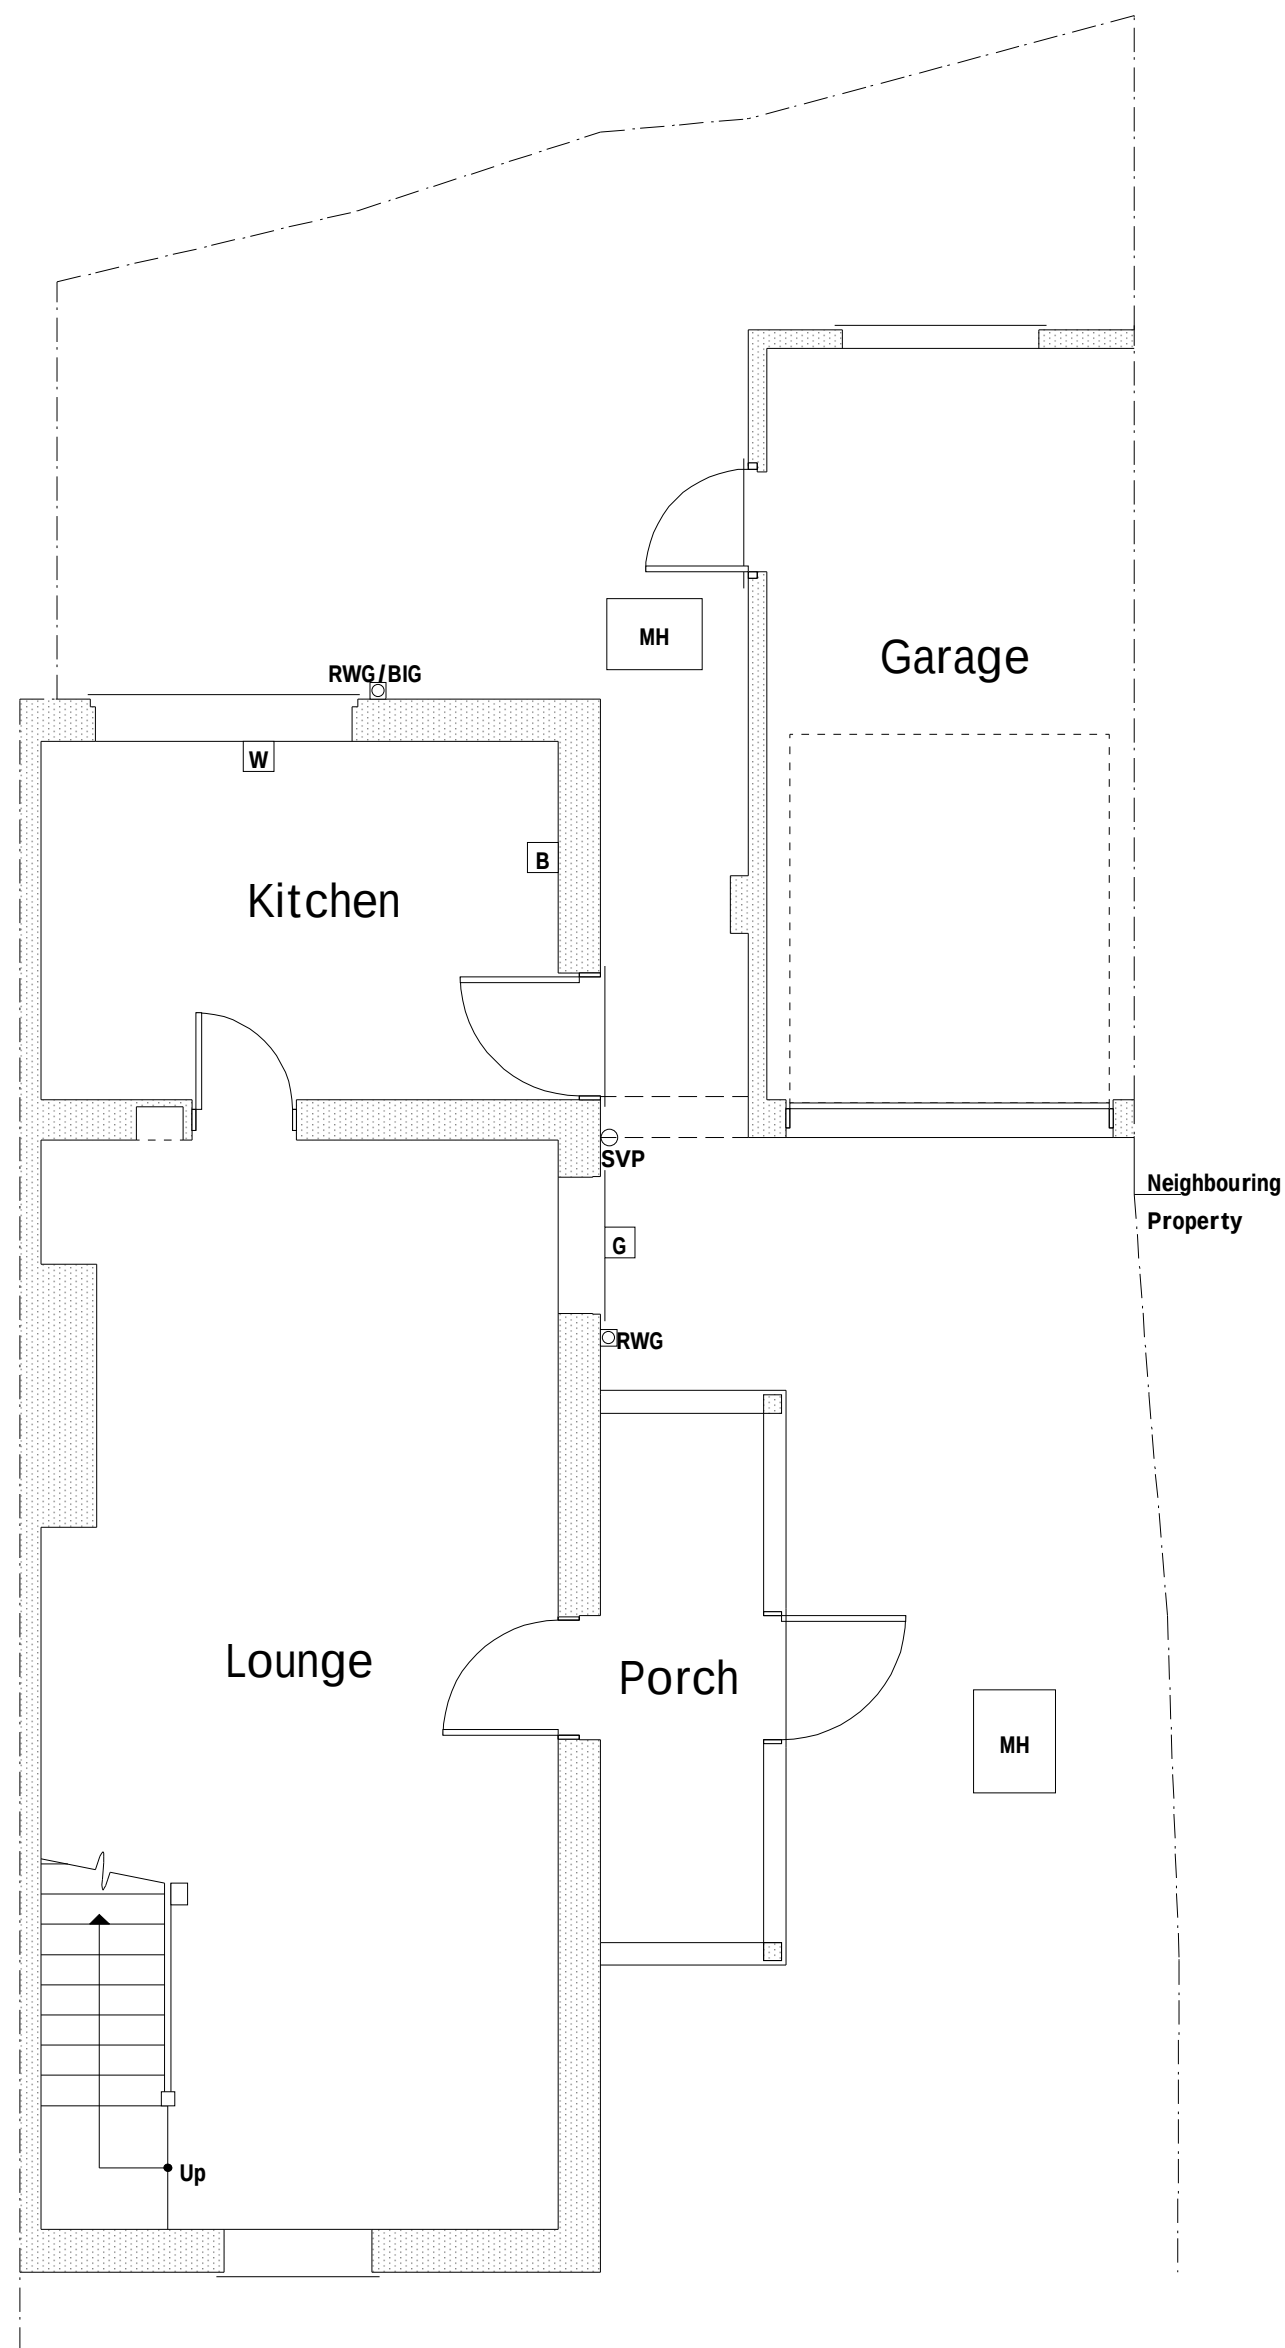


Ground Floor Plan 1:50

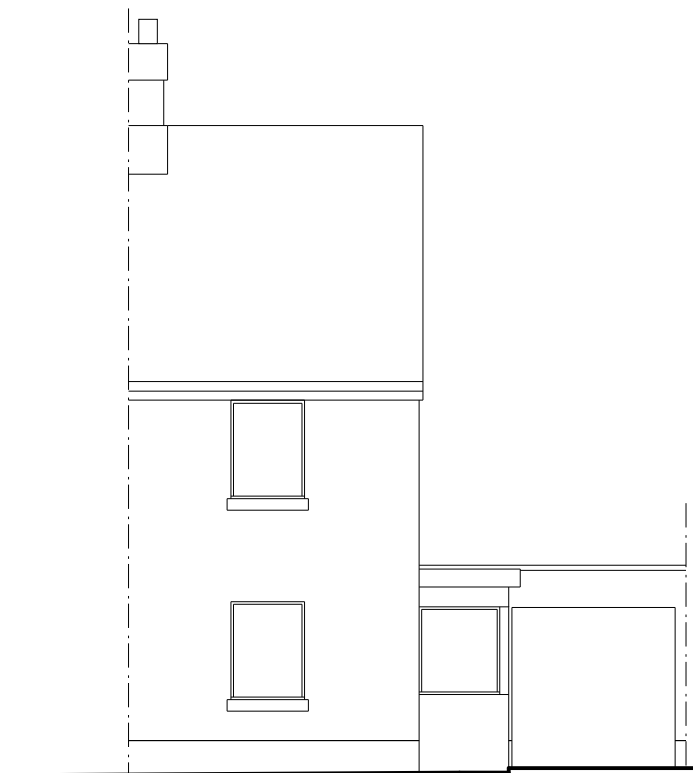


Front Elevation 1:100



Side Elevation 1:100

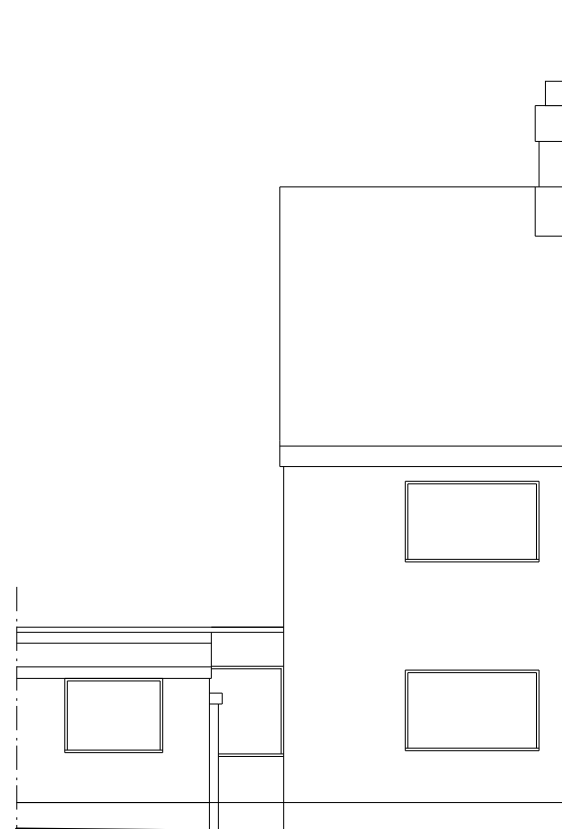

Rear Elevation 1:100

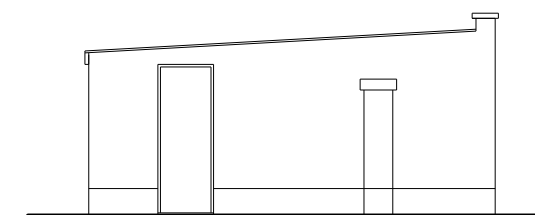

Garage Side Elevation 1:100

Services Key

B	Existing Boiler Position
G	Existing Gas Meter Position
E	Existing Electric Meter Located on First Floor
F	Existing Fuse Box Located on First Floor
W	Existing Stopcock Position
MH	Existing Man Hole Position
	Existing Rain Water Gully (RWG) Position
	Existing Back Inlet (BIG) Gully Position
	Existing Soil Vent Pipe (SVP) Position

Rev	Date	Detail	Initial

Project: Proposed Alterations at Jasmine Cottage, Chapel Lane, Rossett, Wrexham. LL12 0EE	
Title: Existing	Scale: (A2) 1:50 & 1:100

Drawn By: W Skillicorn	Date: Feb 2020
Drawing No: EO71/001	Sheet: 1 of 1

Office 3K4,
Redwither Business Tower,
Wrexham. LL13 9XT
Tel: 01978 356500
www.blueprintarchitectural.com
© copyright all rights reserved