




South Elevation

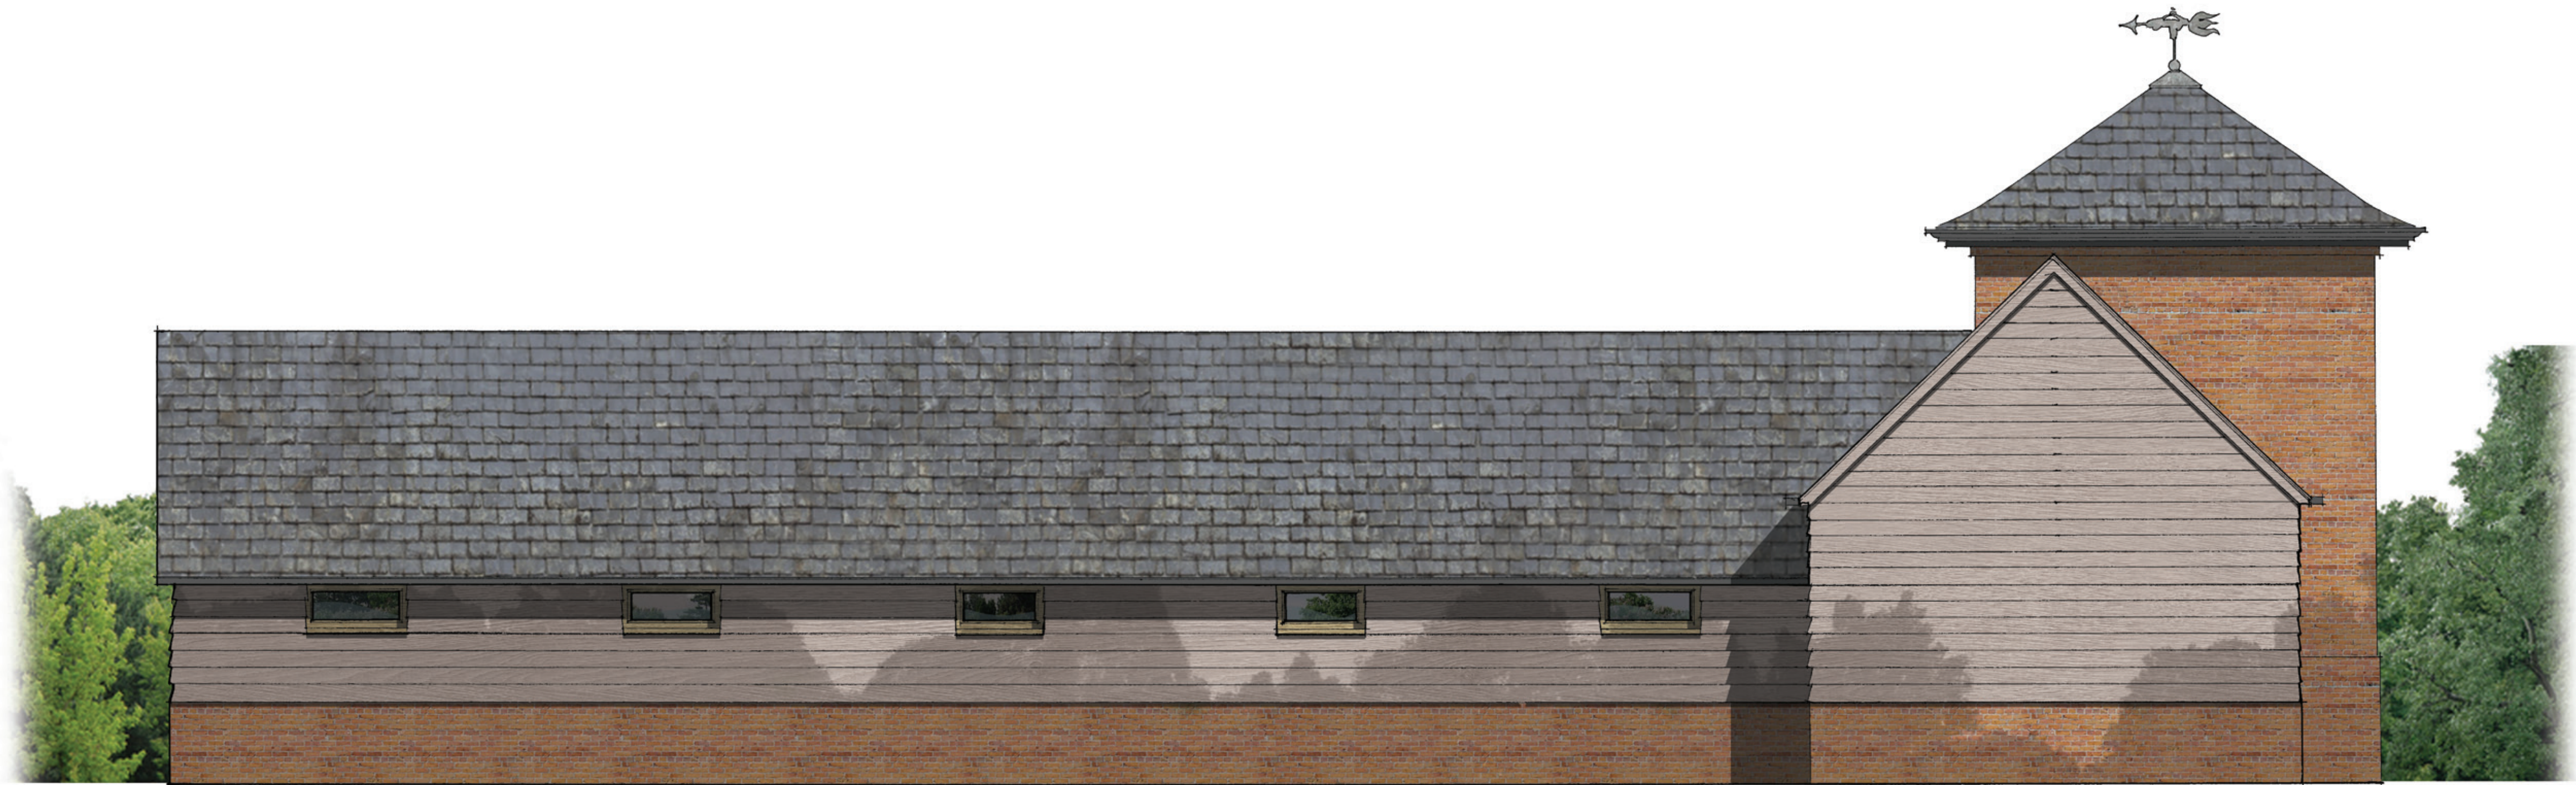

East Elevation

**NOTES**  
Do not scale from this drawing  
All measurements to be checked on site

| Revision | Description              | Date     |
|----------|--------------------------|----------|
| A        | Amendments to elevation  | 07.08.19 |
| B        | South Elevation extended | 03.09.19 |

**project**  
ALTHREY WOODHOUSE

**project no.**  
1124

**client**  
MR MINSHAW

**drawing**  
PROPOSED OUTBUILDING  
S E ELEVATIONS

|                    |                 |
|--------------------|-----------------|
| <b>drawing no.</b> | <b>revision</b> |
| <b>36</b>          | <b>B</b>        |

**status**  
PLANNING

|              |             |
|--------------|-------------|
| <b>scale</b> | <b>date</b> |
| 1:50@A1      | 25.07.19    |

**drawn by**  
GM/AB



**MOSS. CO.**  
LLP.

BROOKGATE HALL - PLEALEY - SHREWSBURY - SY5 0UY  
Tel: 01743 588230  
E-mail: info@mosscompany.co.uk