



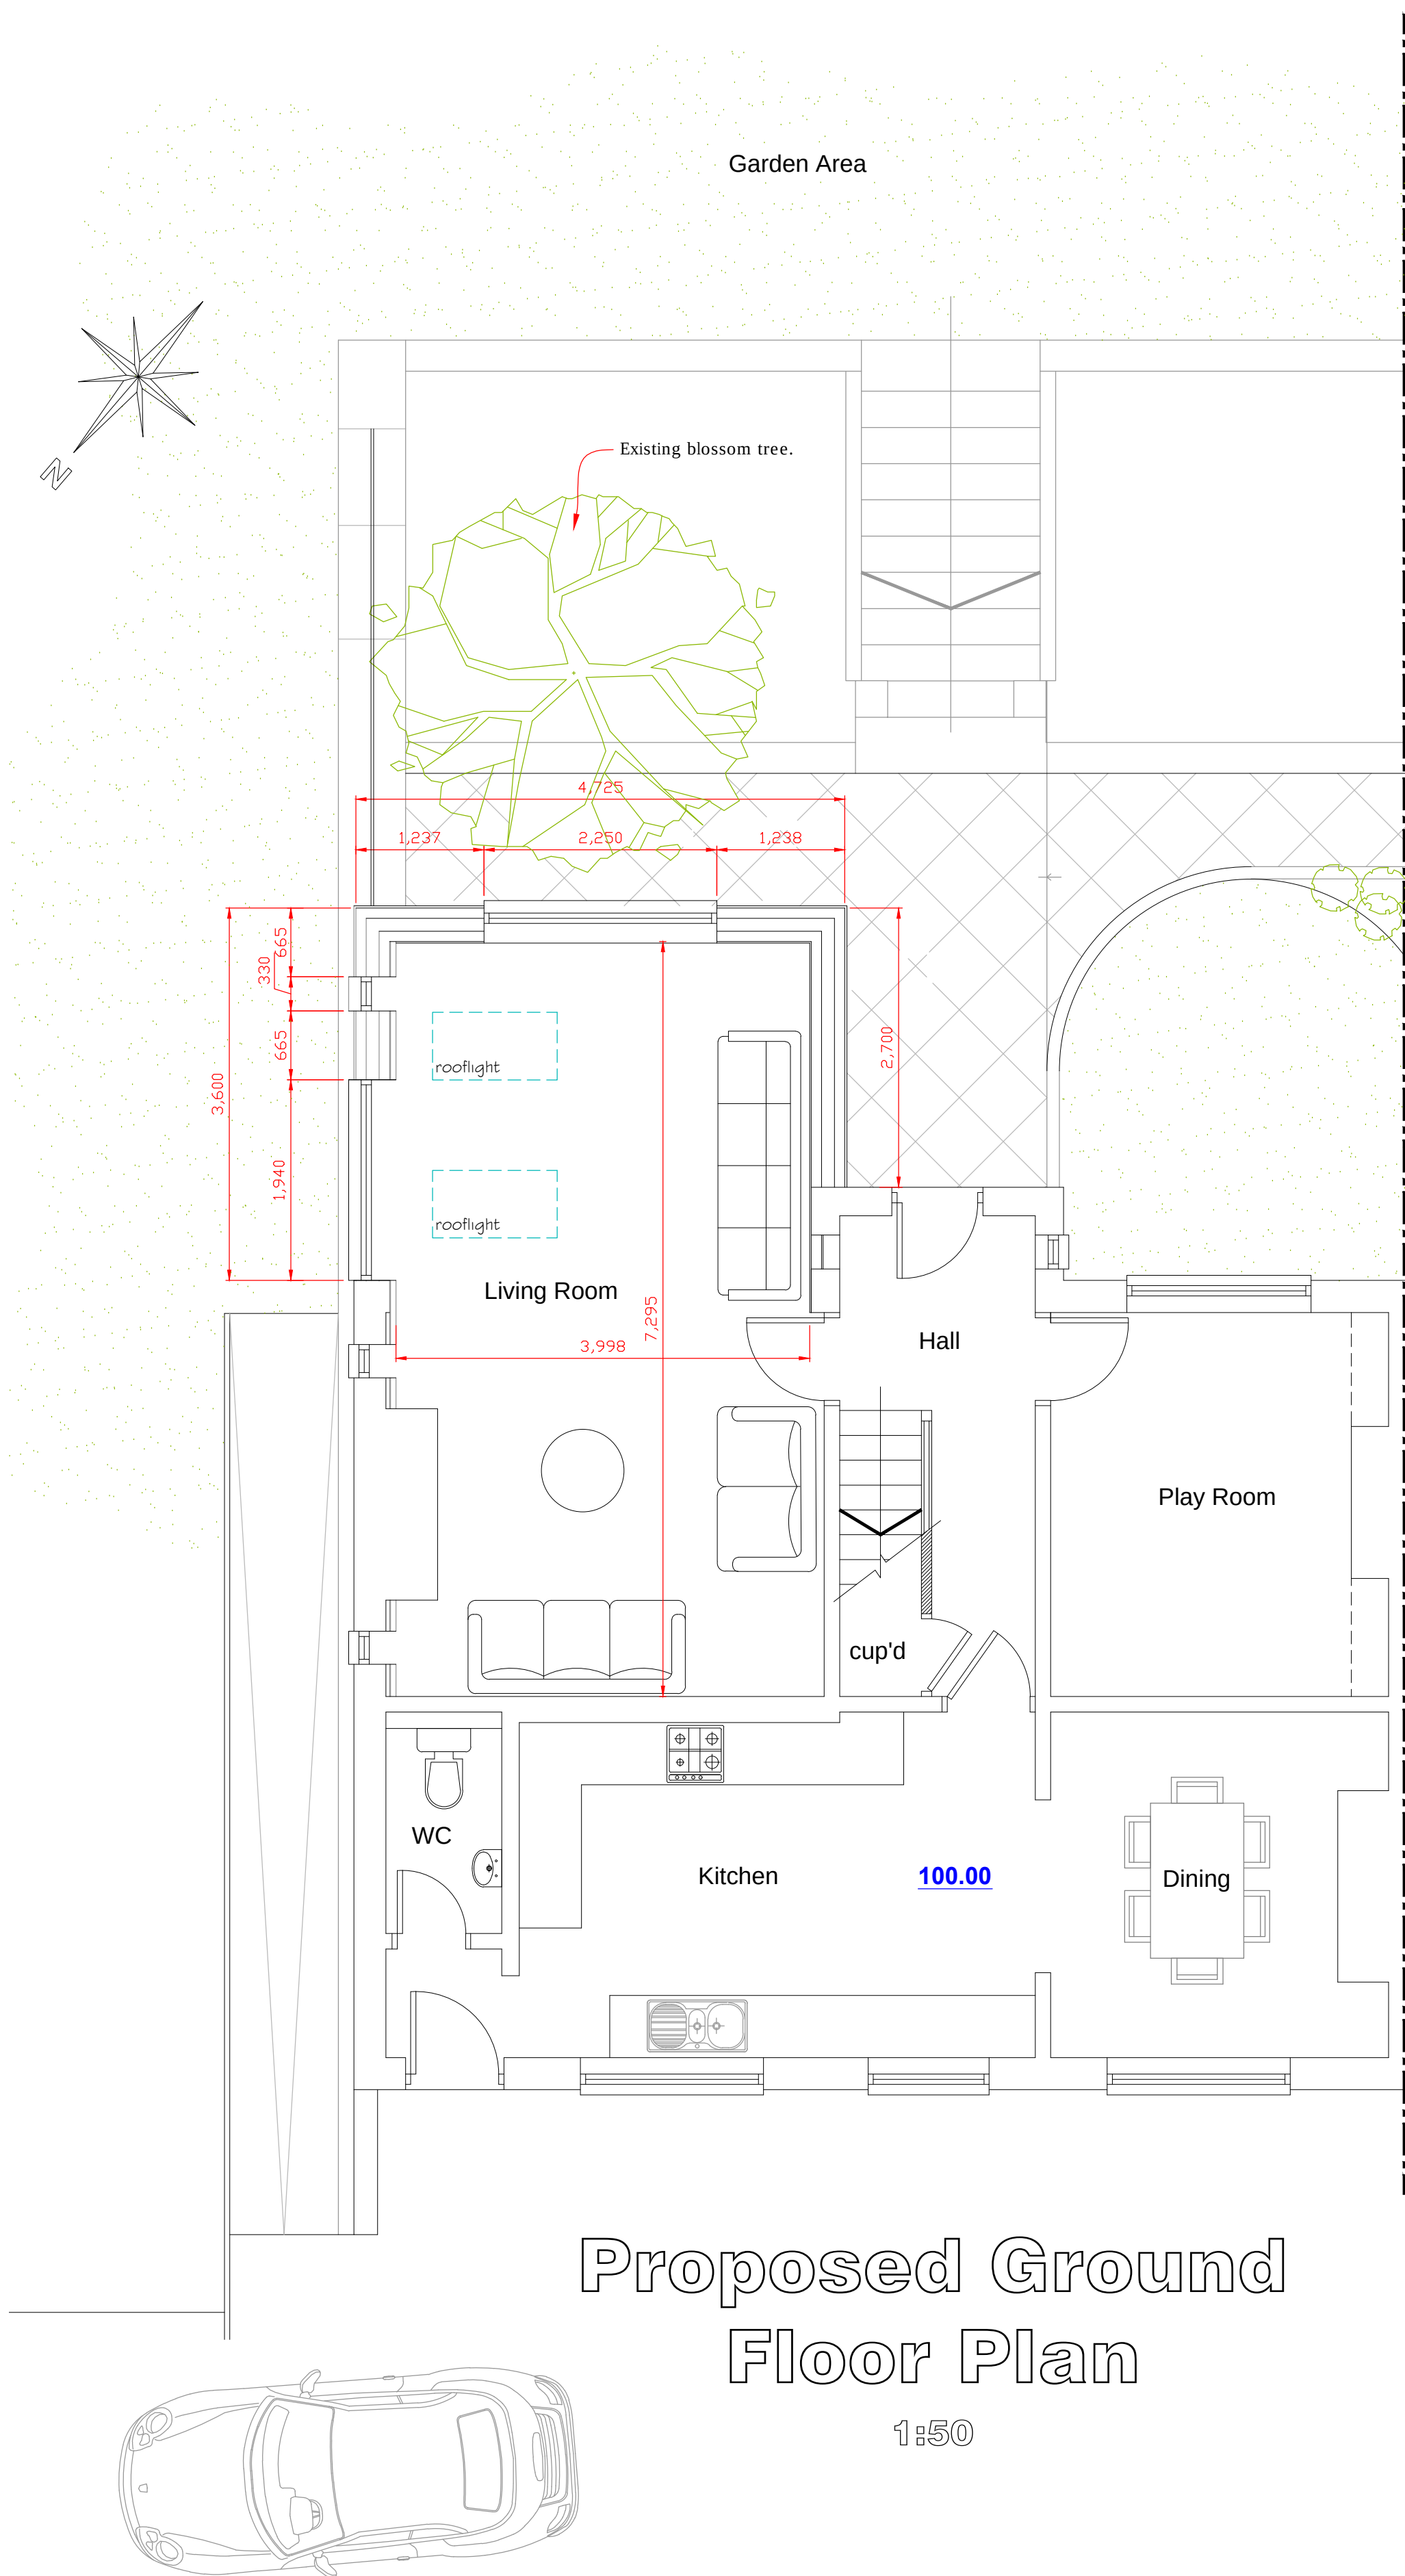


Proposed Ground Floor Plan

1:50

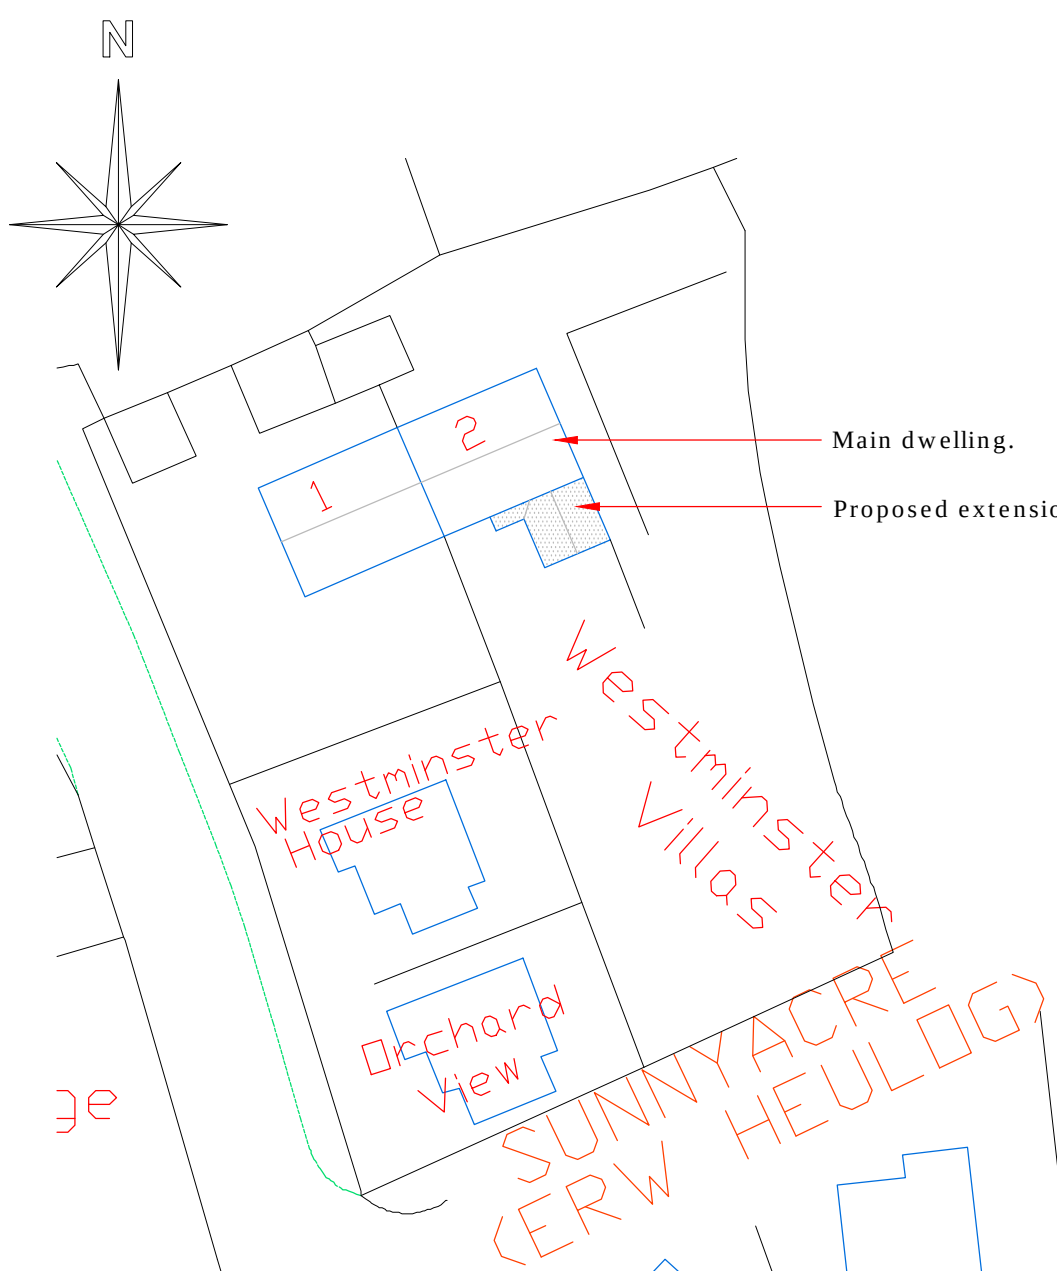


Proposed Site Plan
Scale 1:500

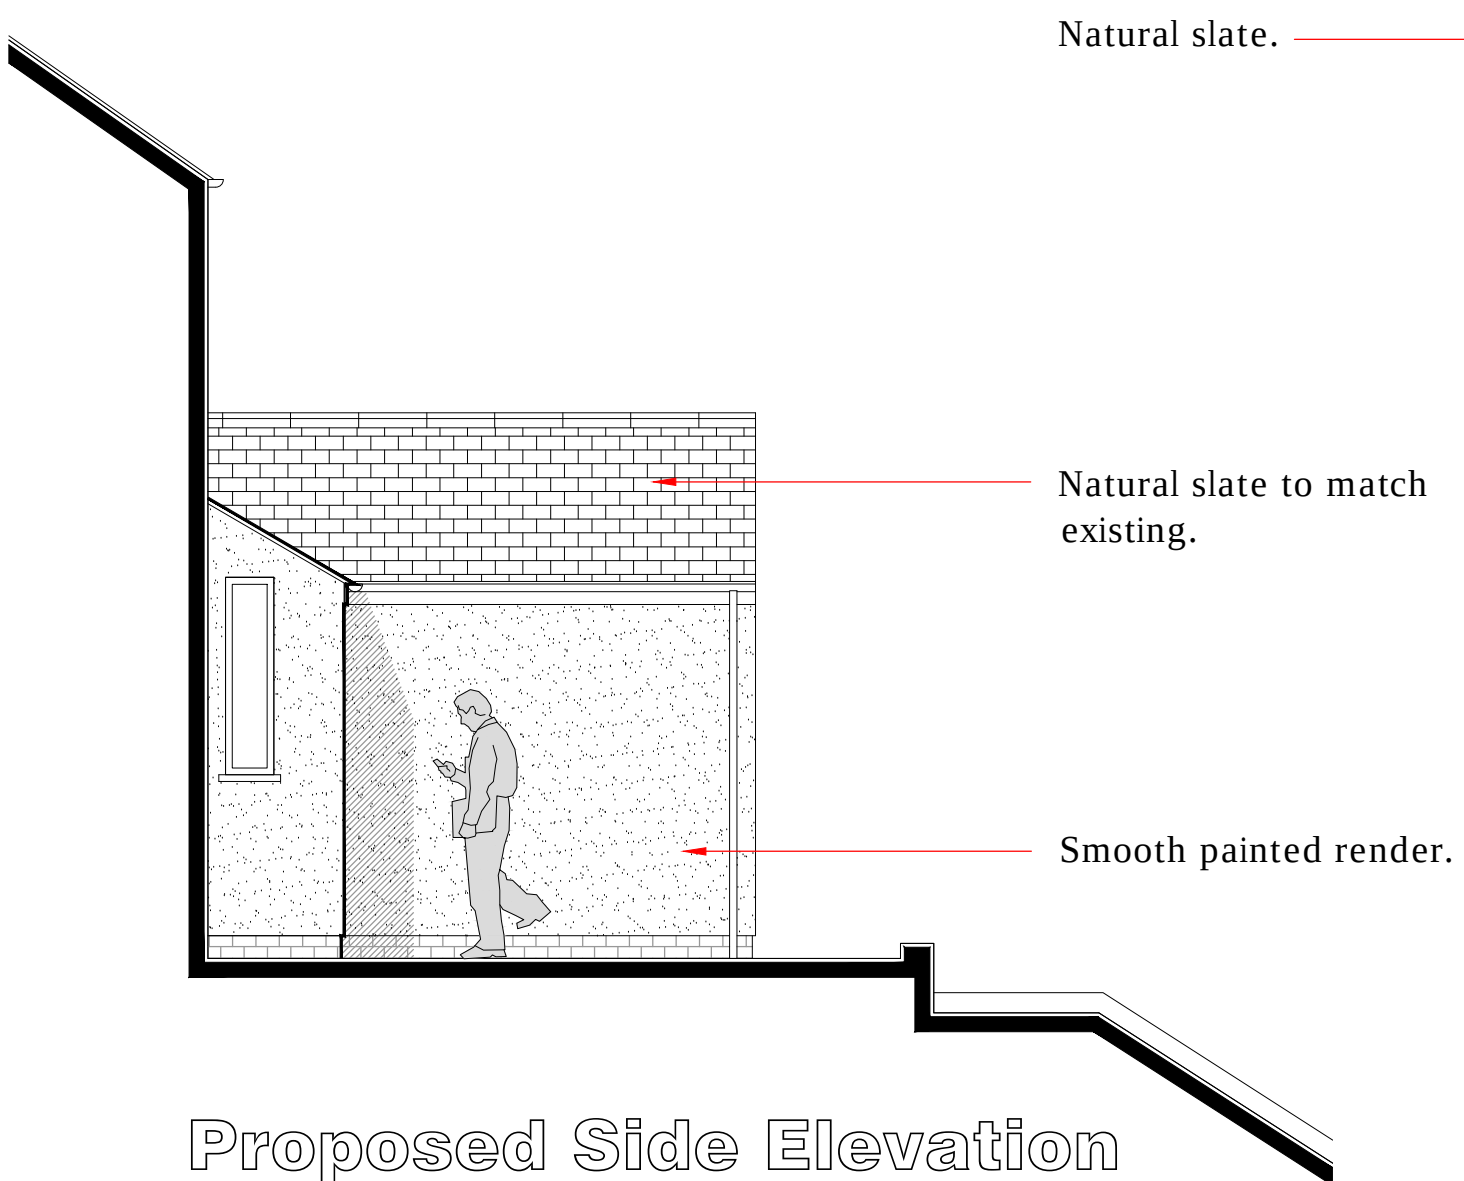


Proposed Side Elevation

1:50

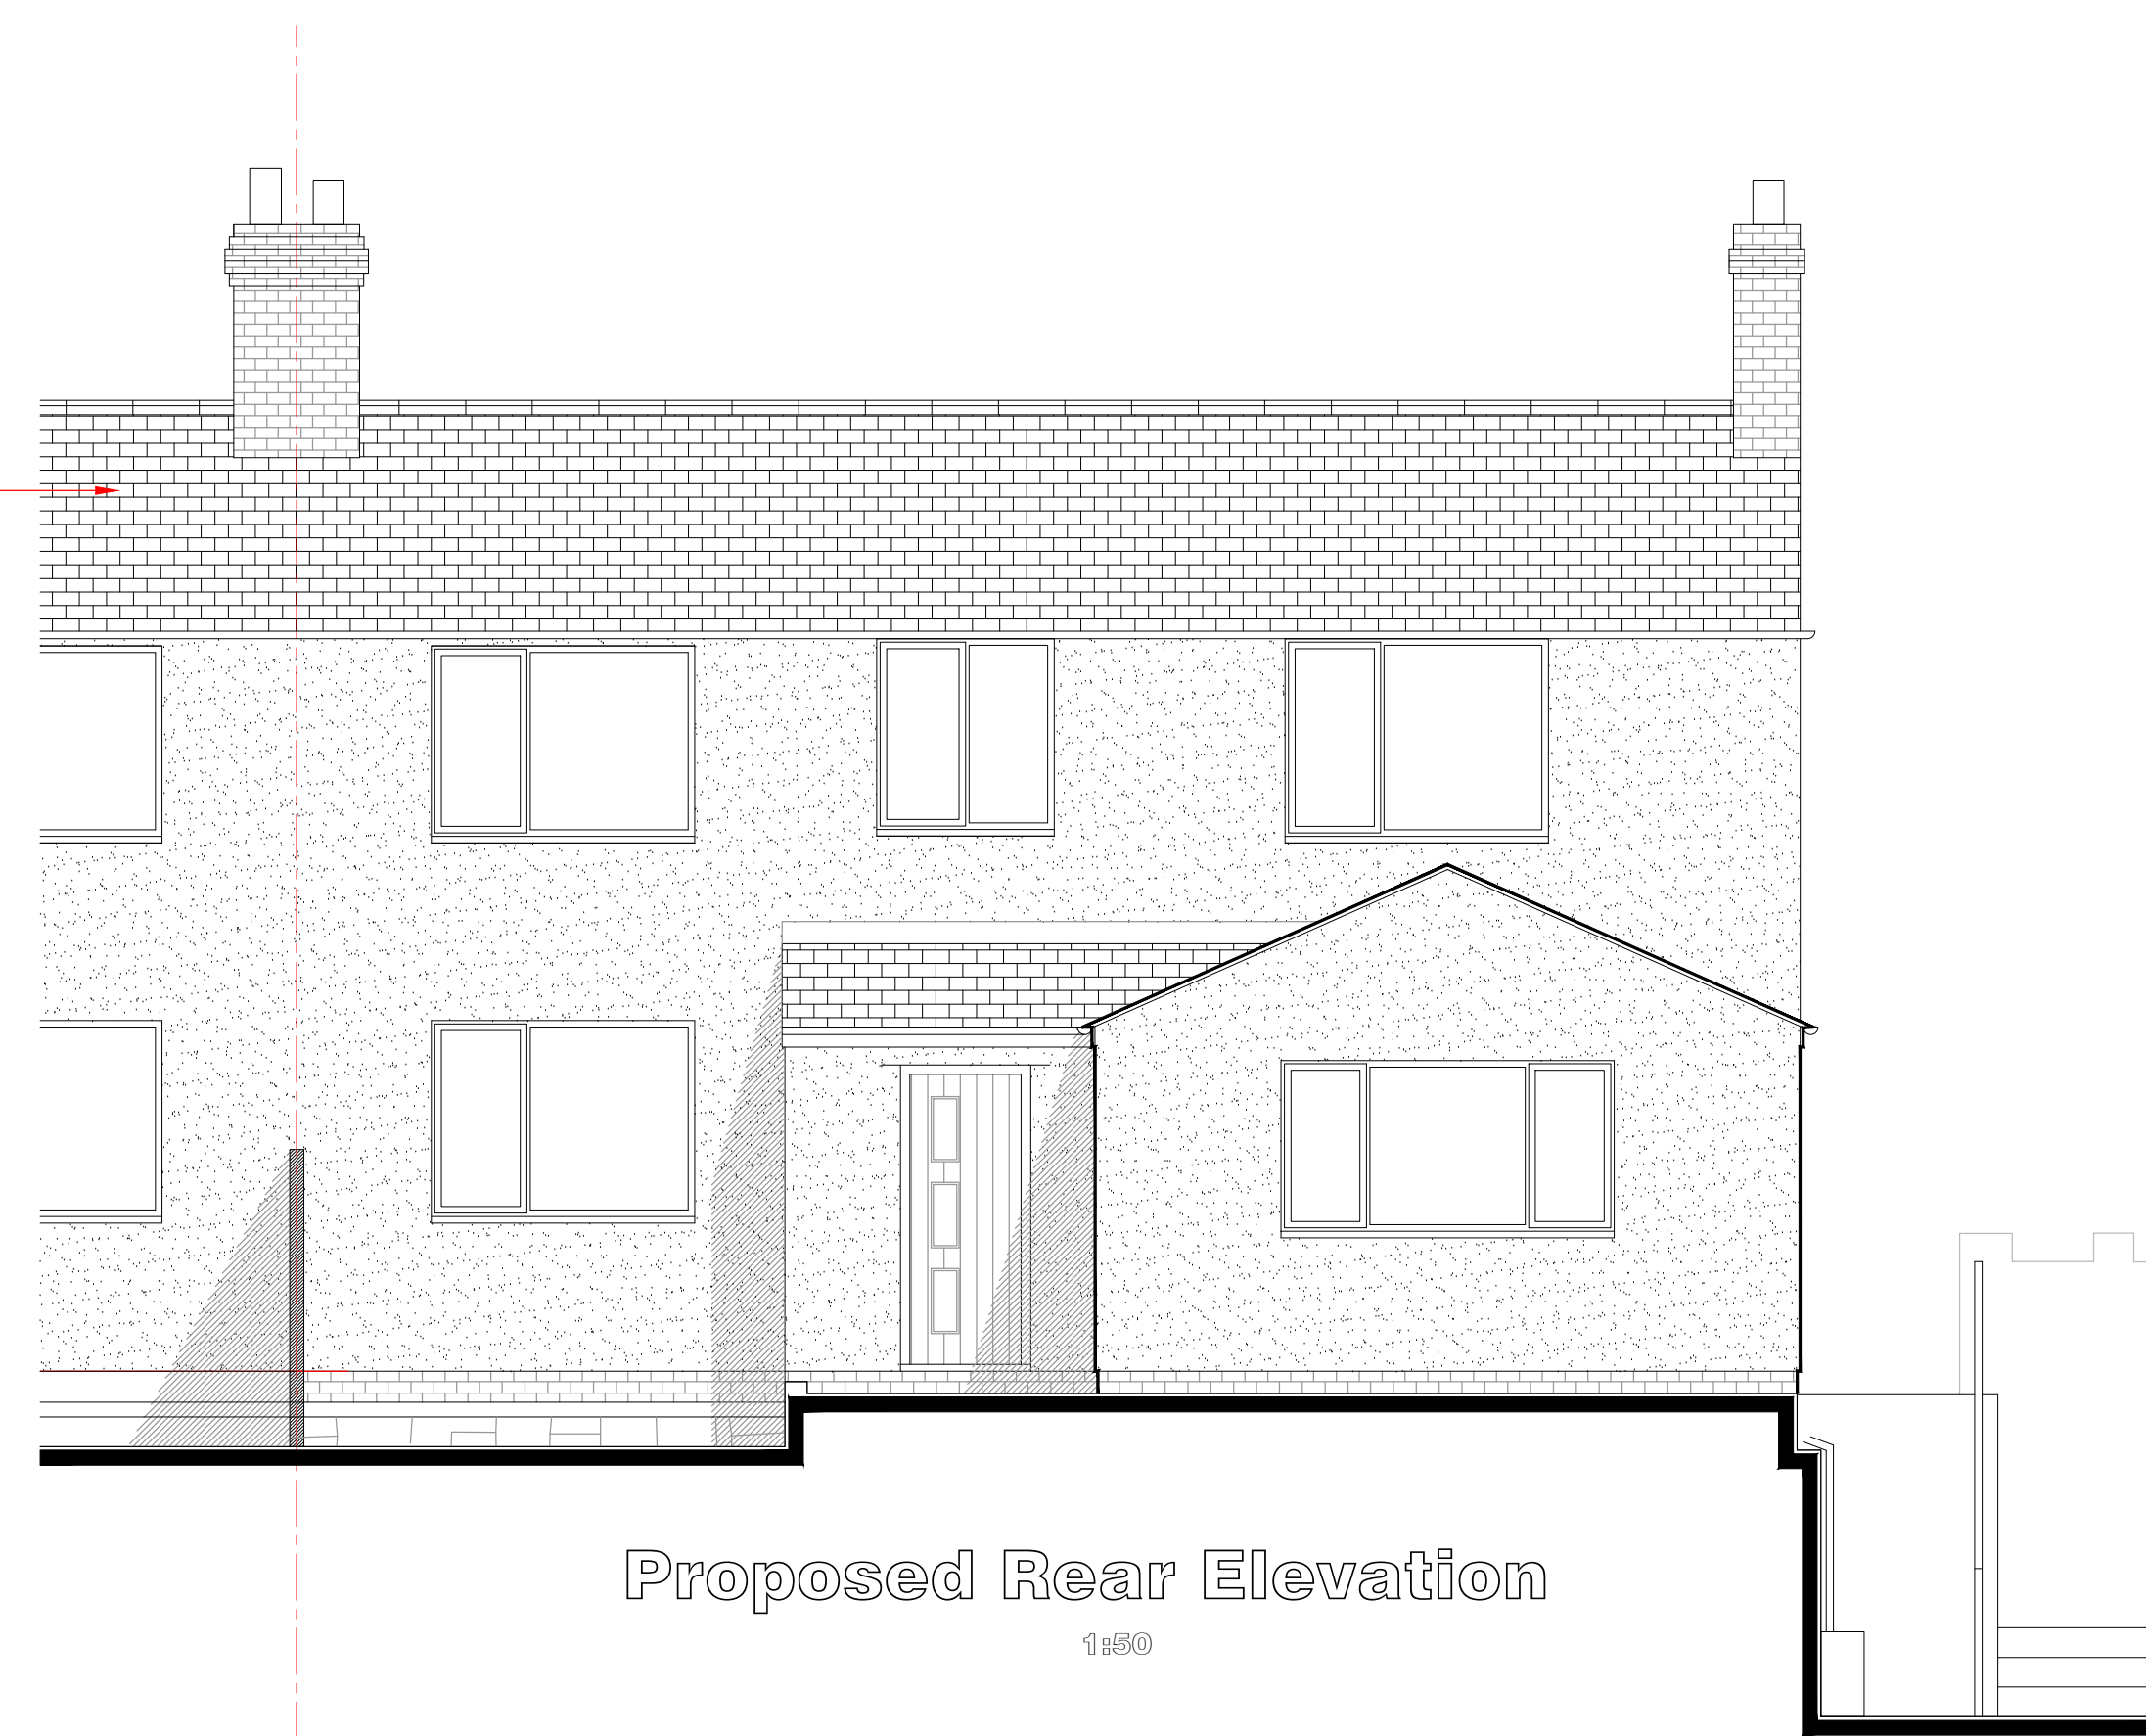

Proposed Rear Elevation

1:50

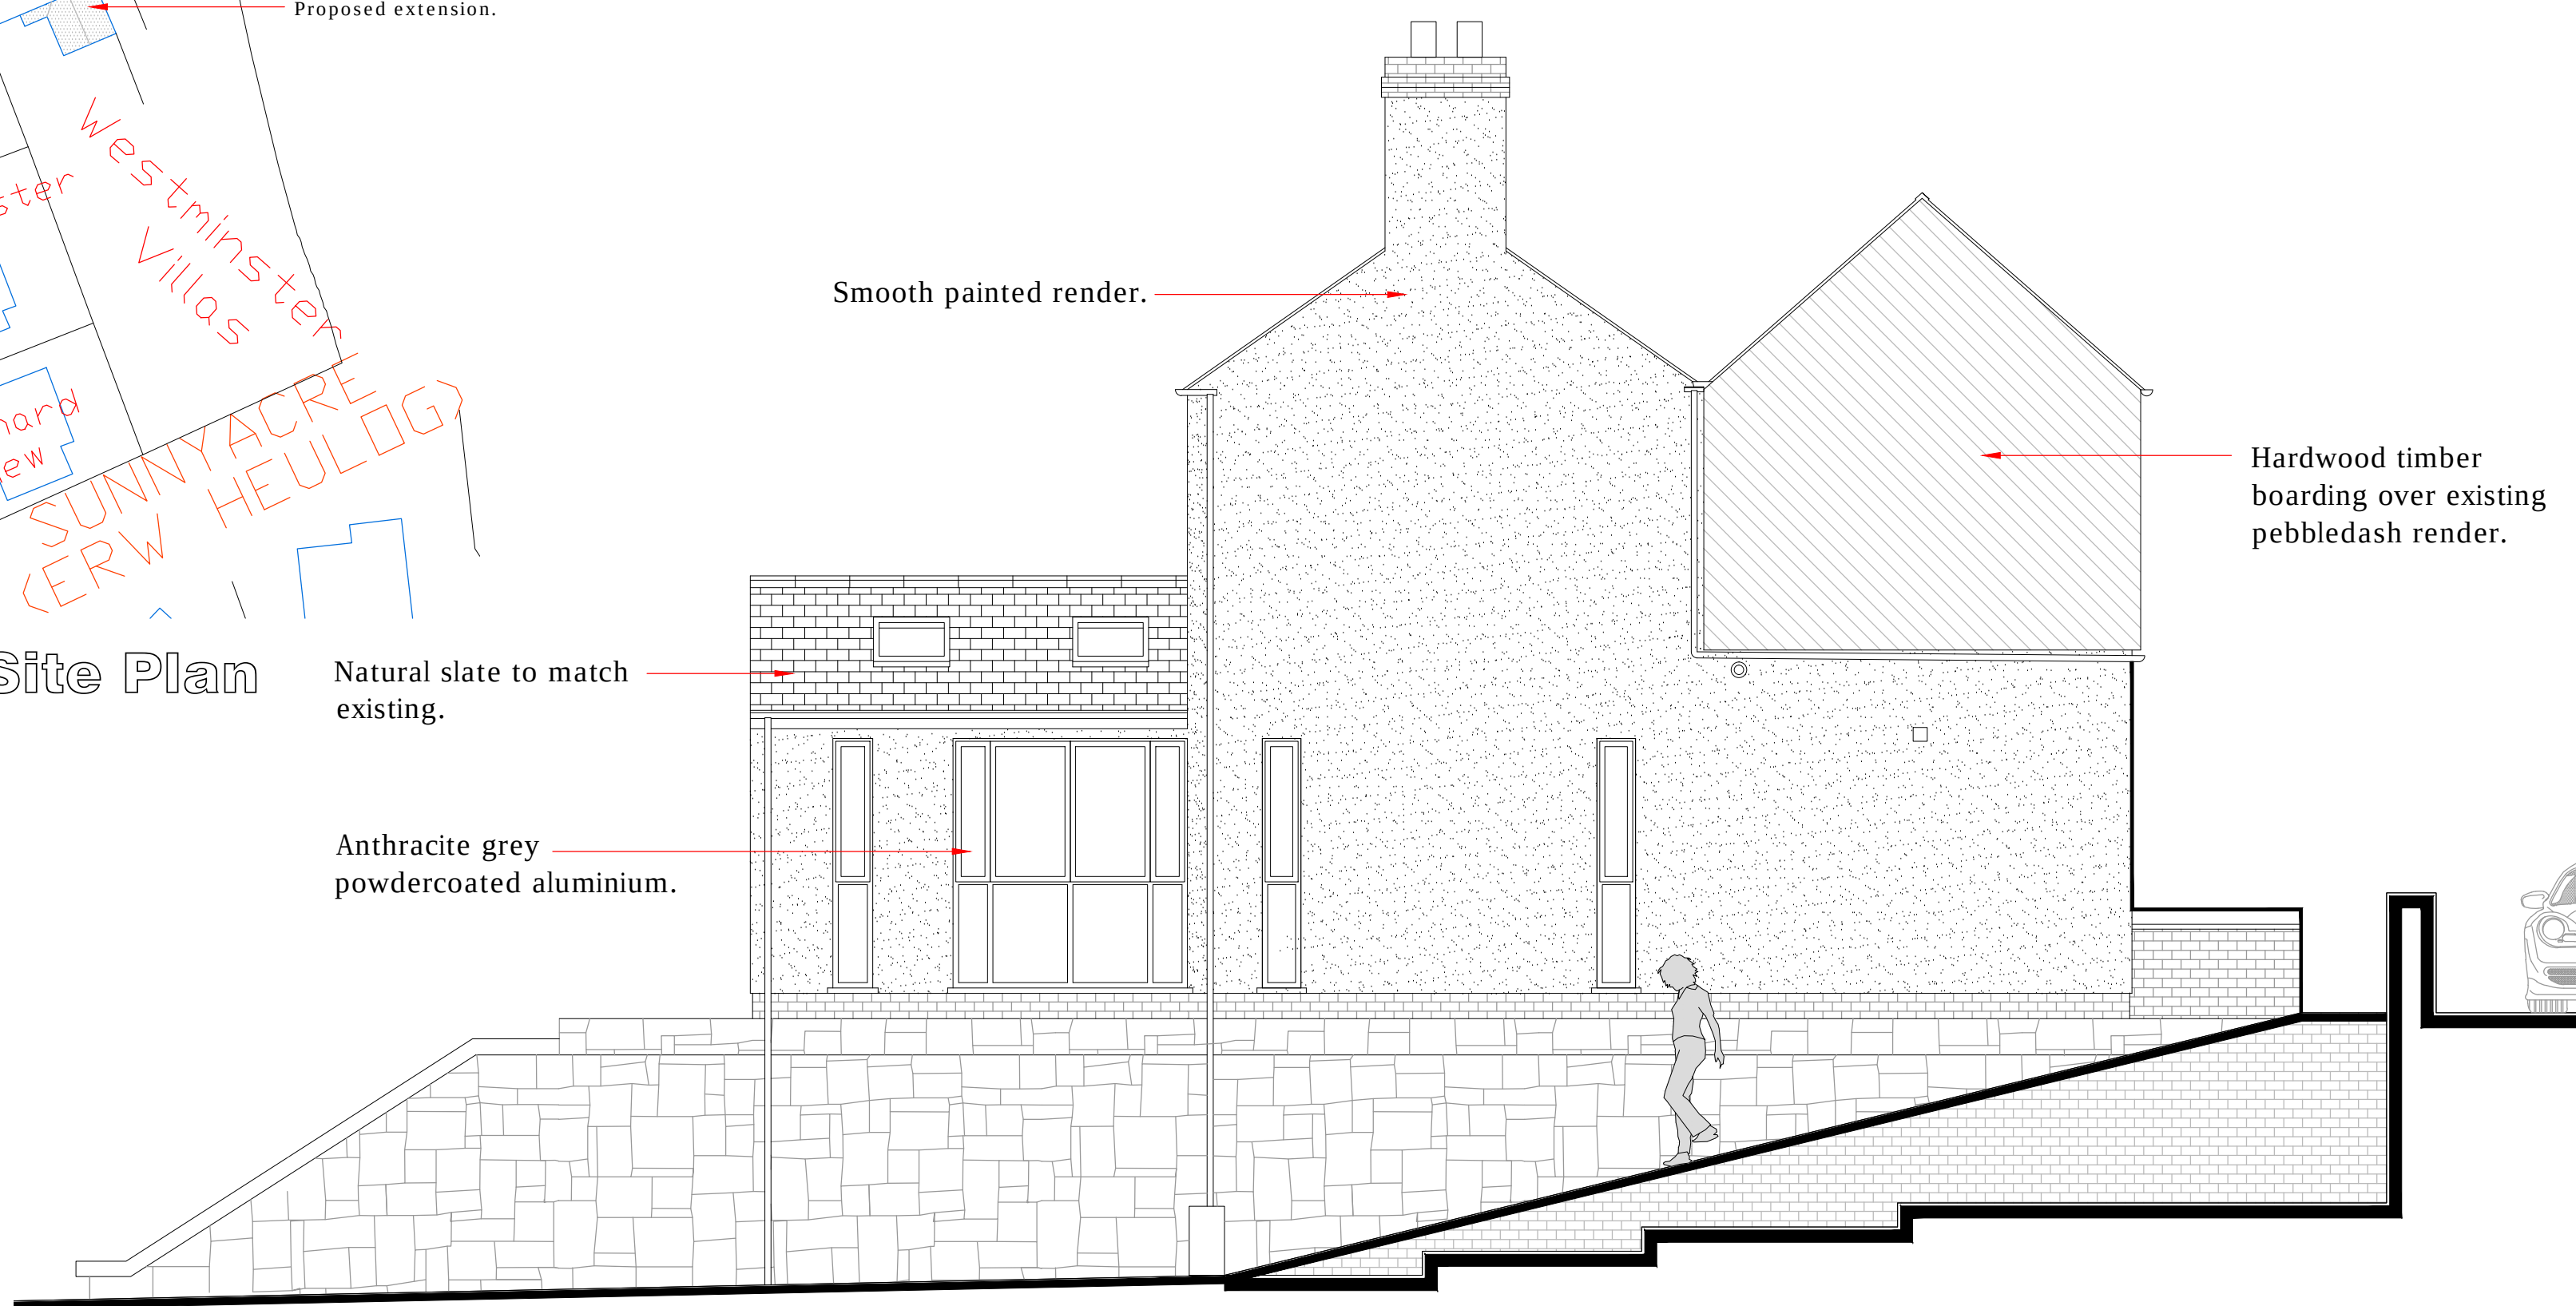

Proposed Side Elevation

1:50