



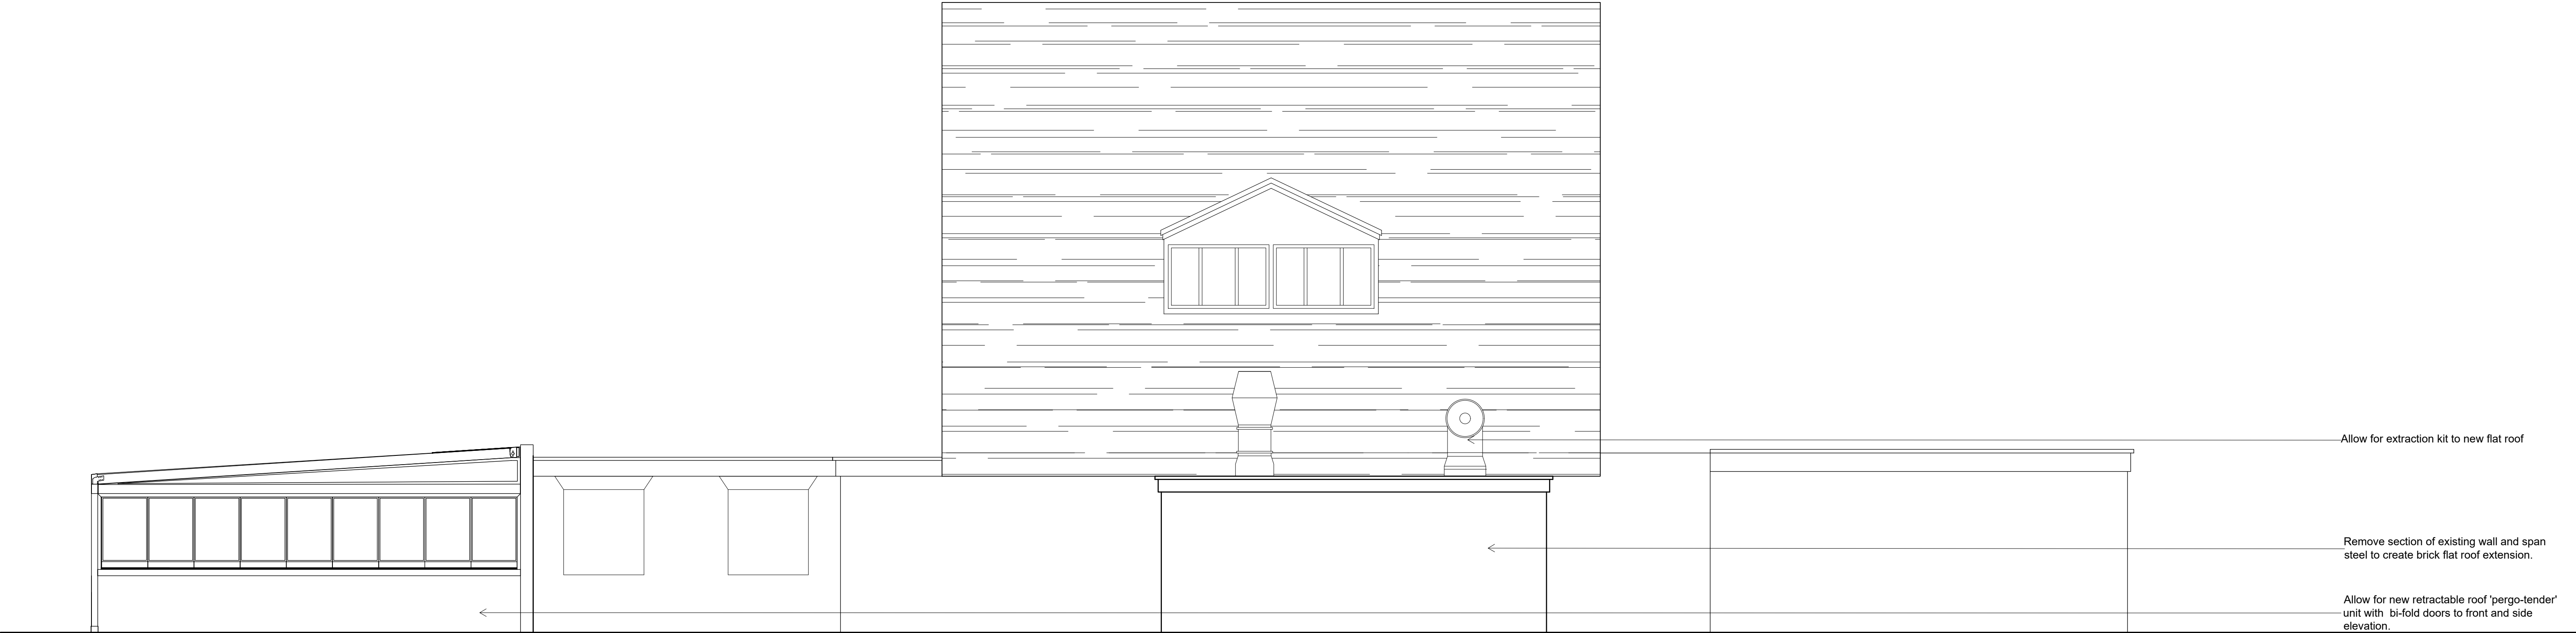


Proposed Rear (South) Elevation

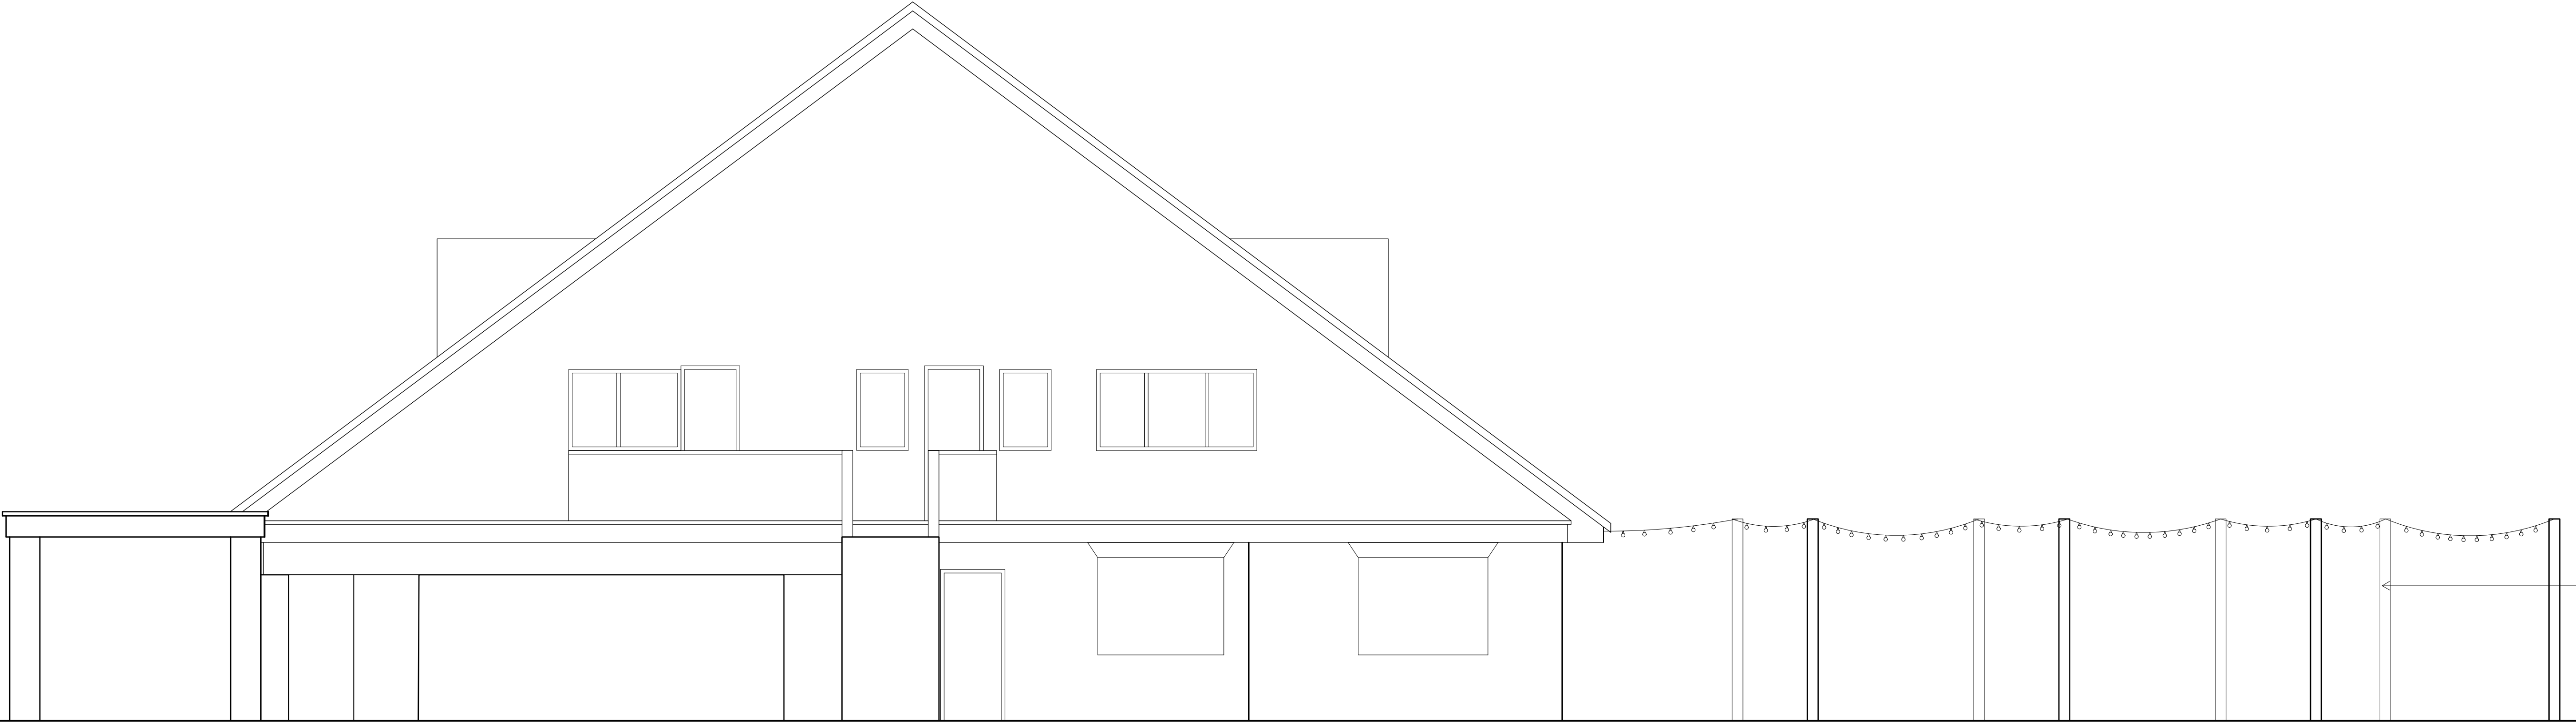

Proposed Left hand Side (East) Elevation

All levels and dimensions must be checked on site by contractor prior to commencement of works. Any variations must be reported to JSA Design. All information herein is the copyright of JSA Design. Copying in full or in part is forbidden without the written permission from JSA Design.

 

D	07.01.20	Extended Elevation
C	30.12.19	East elevation added
B	16.12.19	Direction note changed
A	19.11.19	Direction note added

Client	
STAR PUBS & BARS	
Date	Dec 2019
Drawn	LAD
Scale	1:50
Rev.	D
Drawing No.	249 - 406
Drawing Title	
Proposed Elevations 2	
Project Title	
The Four Dogs, Wrexham	