




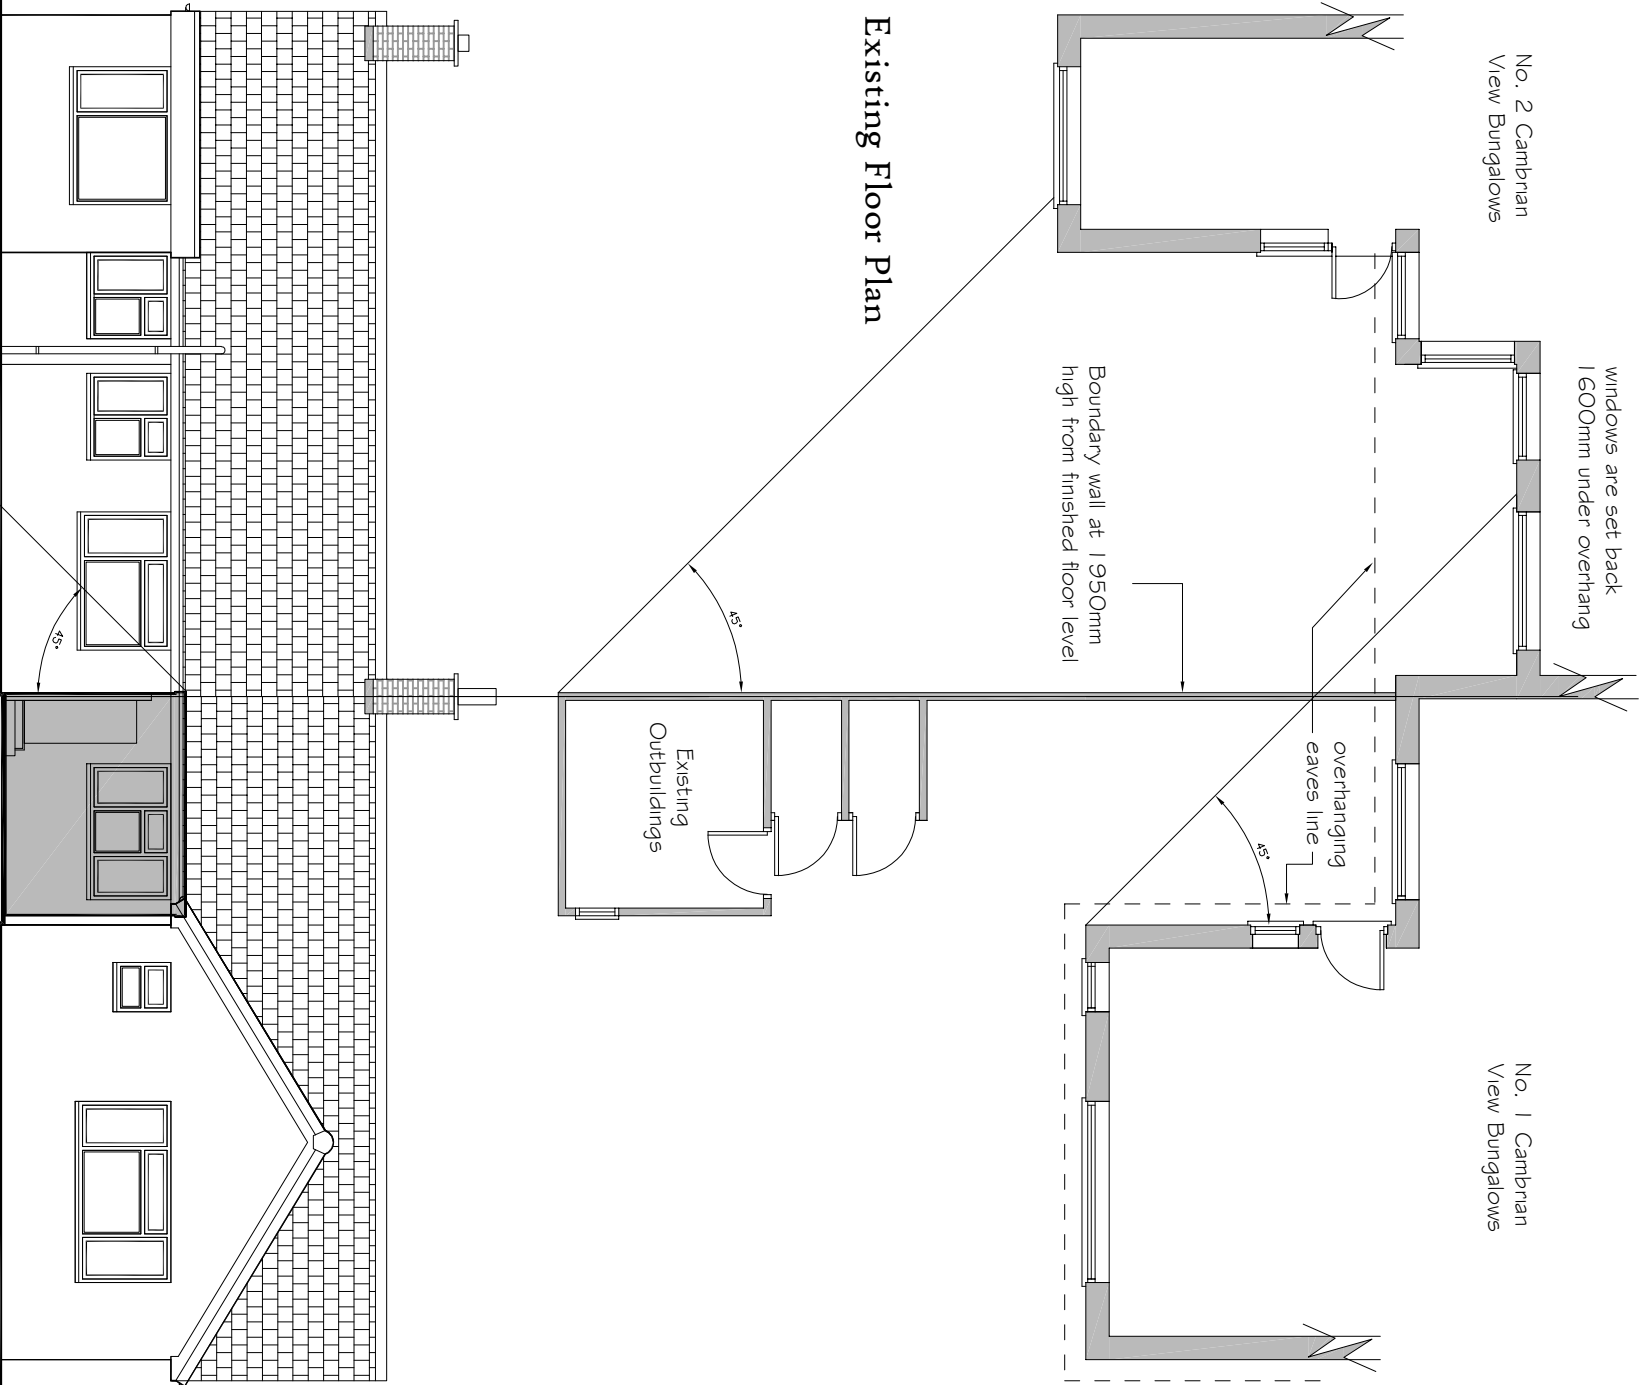


Existing Floor Plan

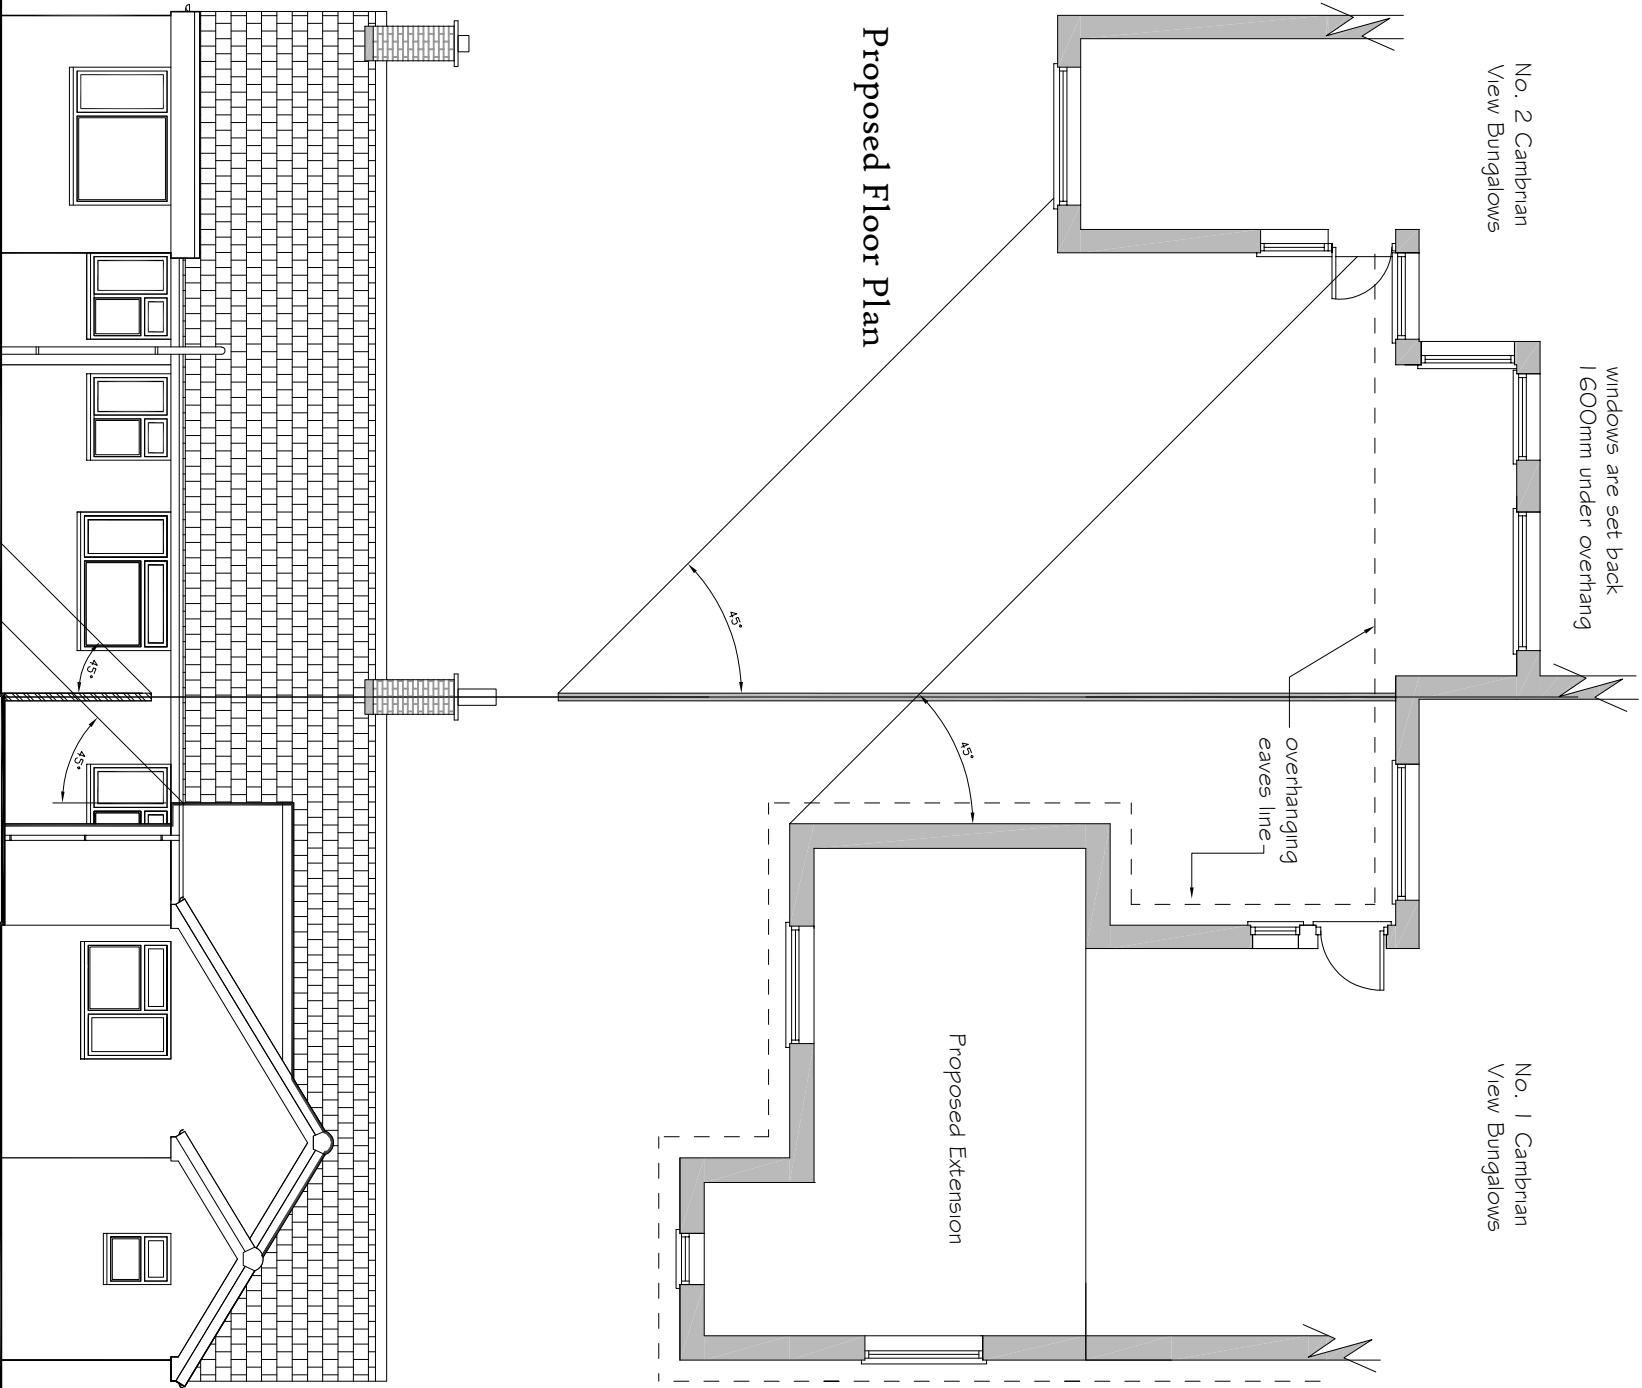

Proposed Floor Plan

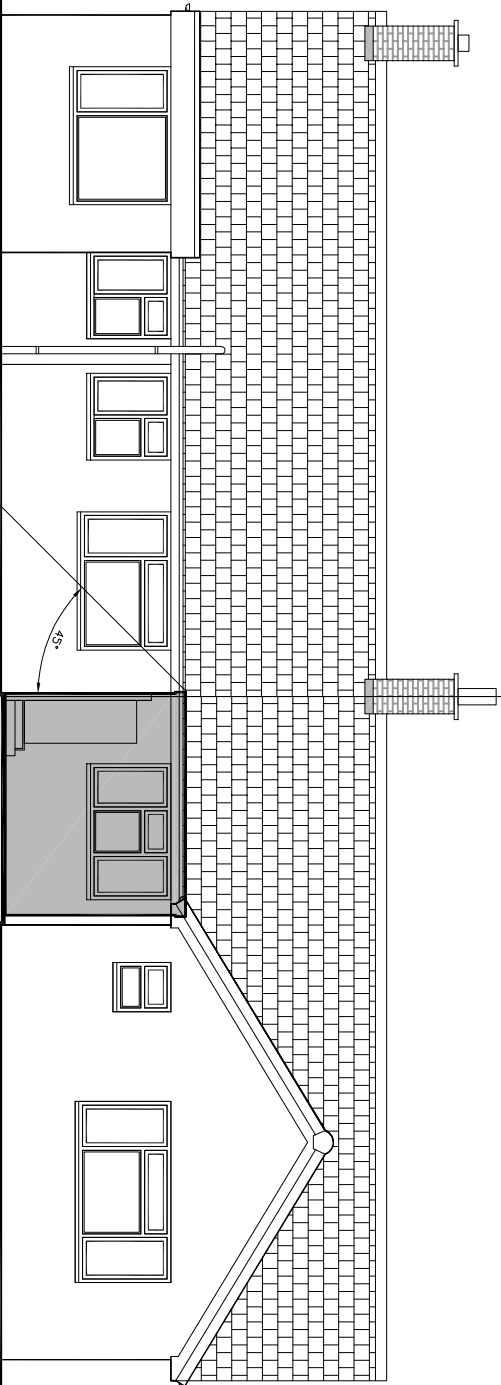


Existing Rear Elevation

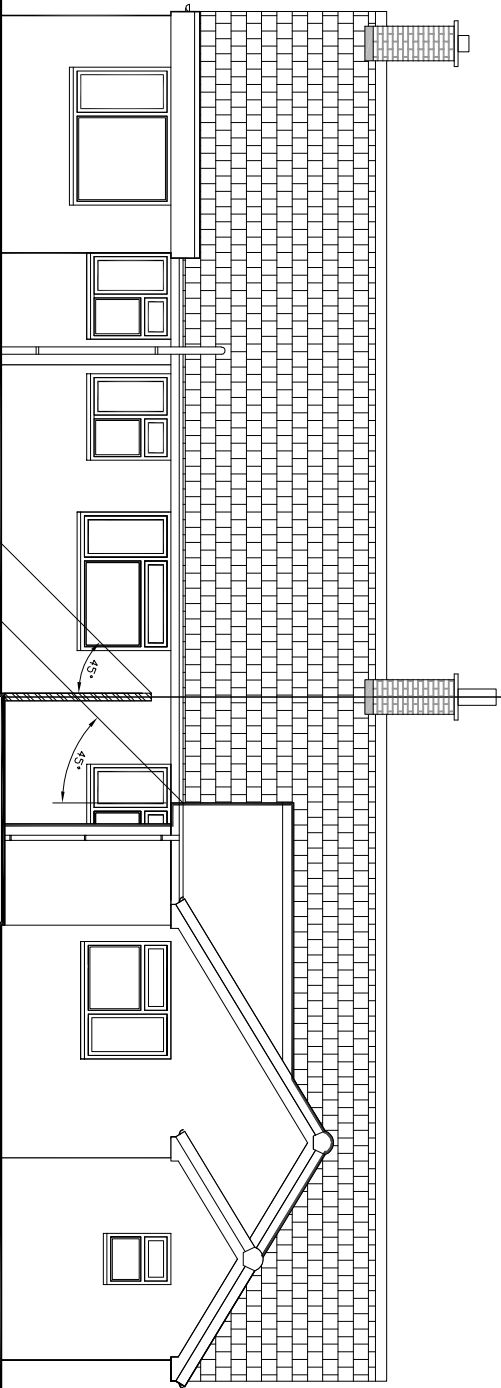

Proposed Rear Elevation

Shaded outline represents existing outbuilding on boundary at a height of 2450mm

SCALE 1:50 AT A1

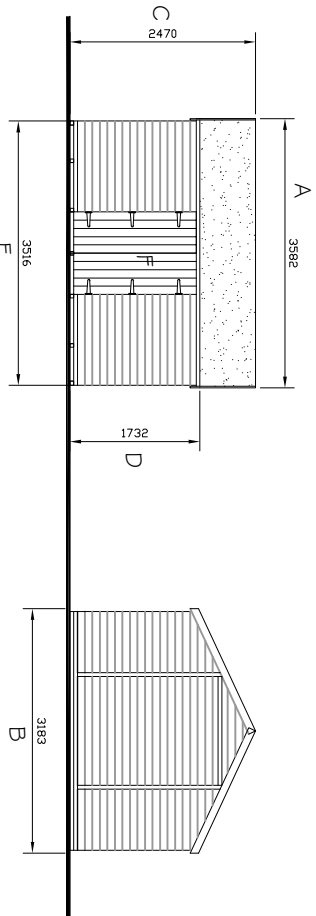

- A:- Overall Building Width (including overhang) 3582mm
- B:- Overall Building Width (including overhang) 3183mm
- C:- External Ridge Height (including Floor) 2470mm
- D:- External Eaves Height (including floor) 1732mm
- E:- Total Floor Width 3516mm
- F:- Door Opening 1100mm

12 x 10 Tongue and Groove Reverse Apex Shed
Position to be as PD2019/14/PROP