


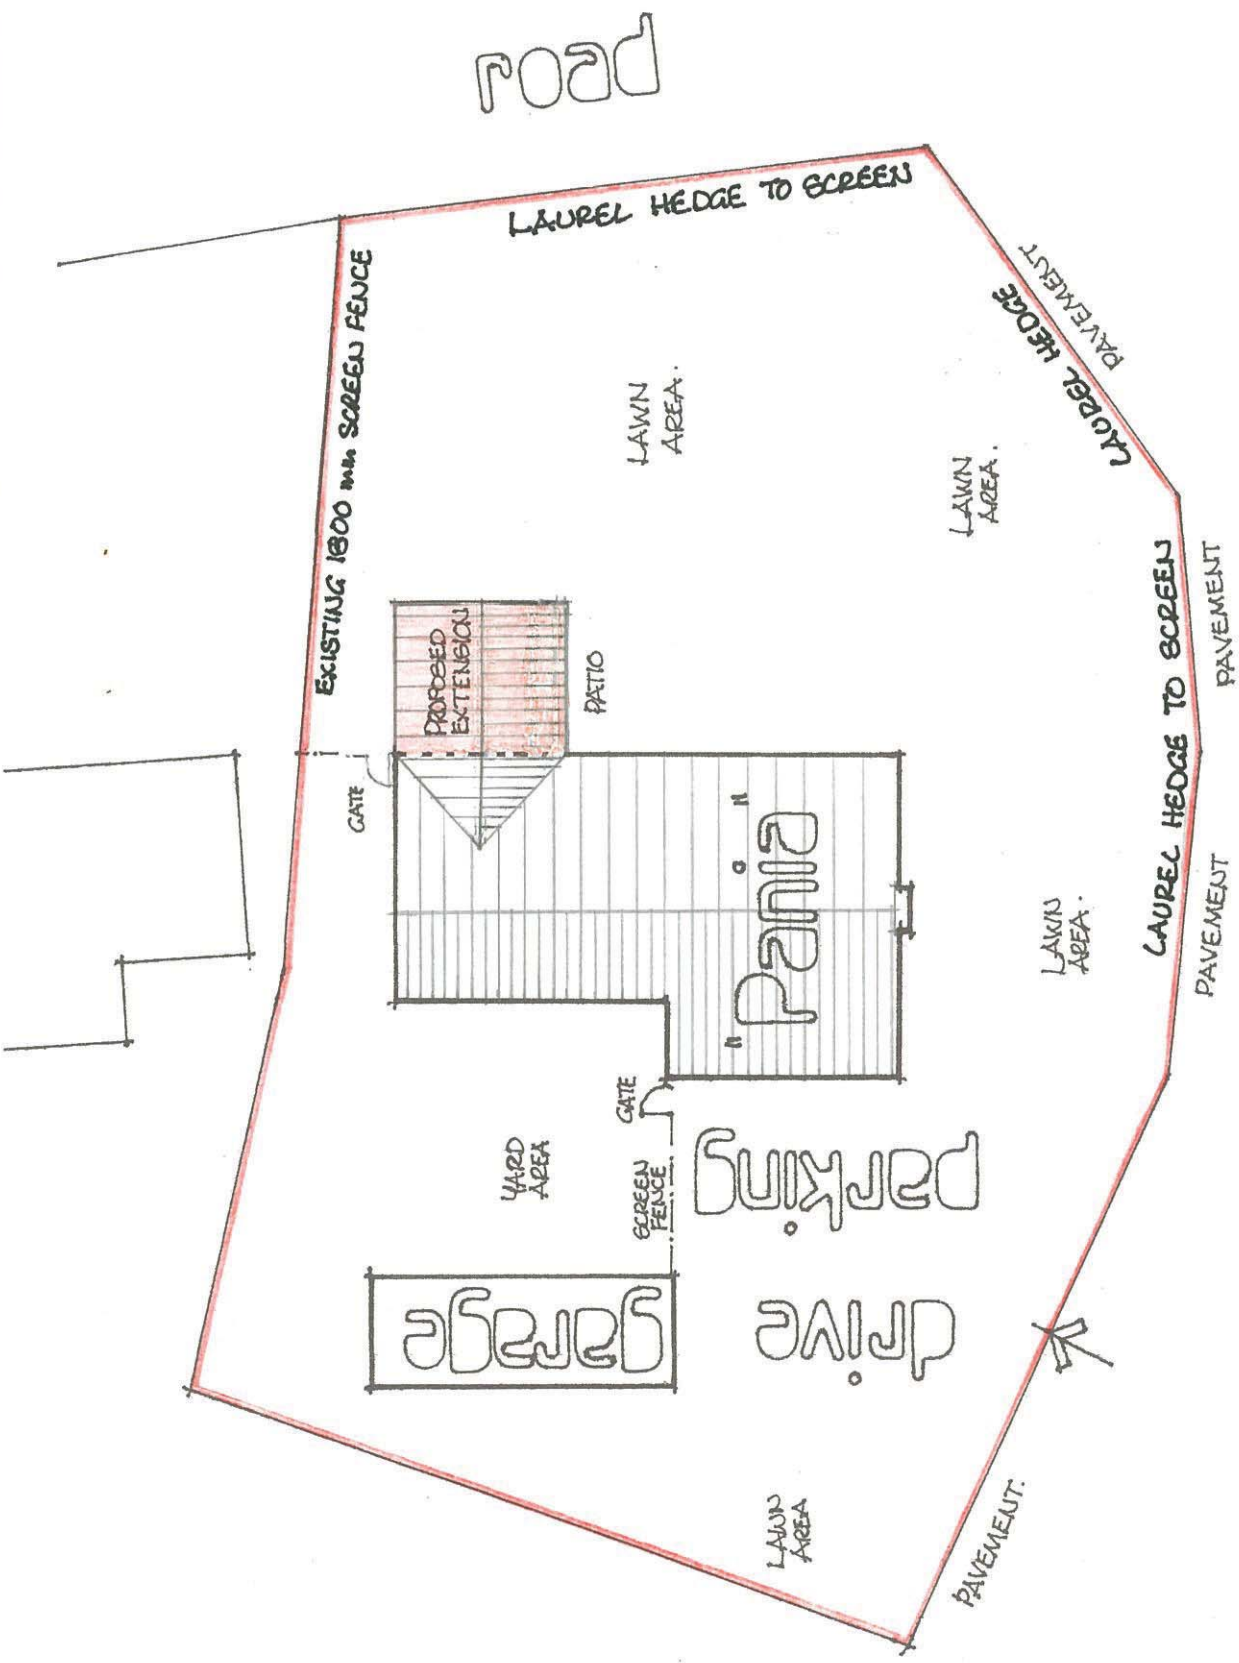

road

Site Plan

Scale: 1:200

AMENDED
 "PANIA" ABBEYGATE WALK,
 BANGOR ON DEE, WREXHAM.
 MR & MRS B SCOTT.