






PROPOSED FRONT ELEVATION

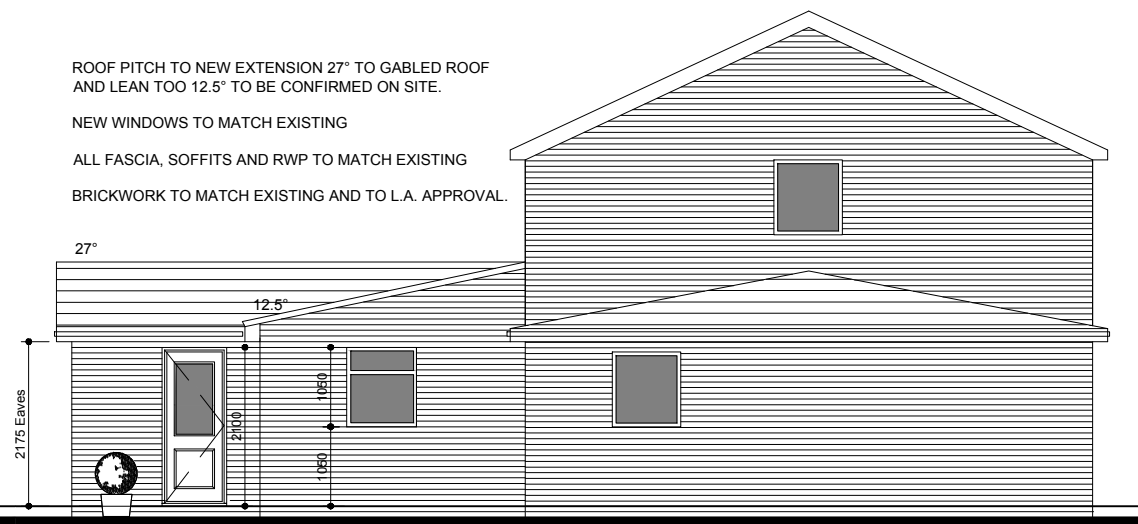

PRPOSED SIDE ELEVATION

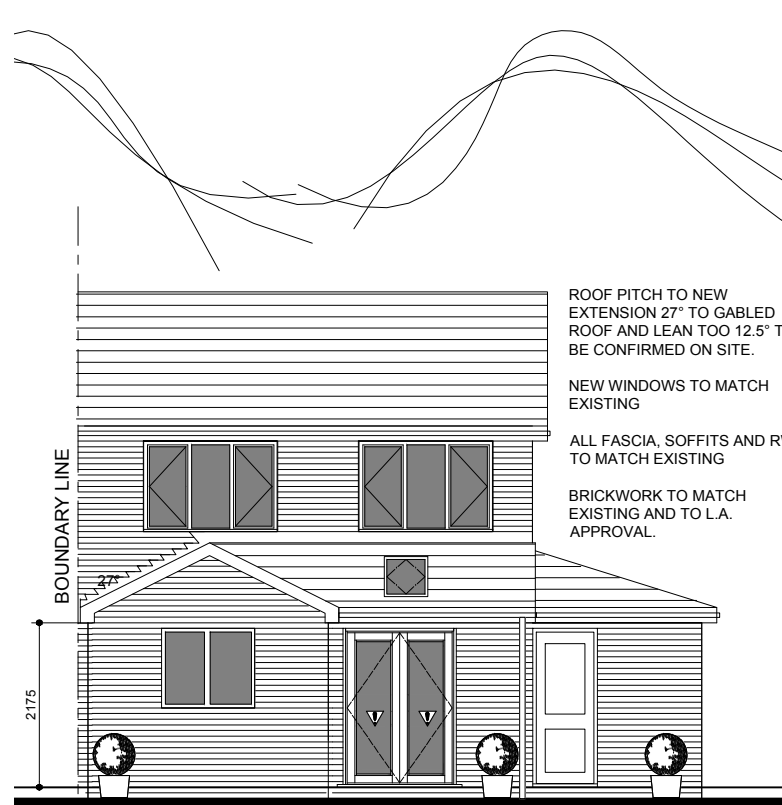

PROPOSED REAR ELEVATION

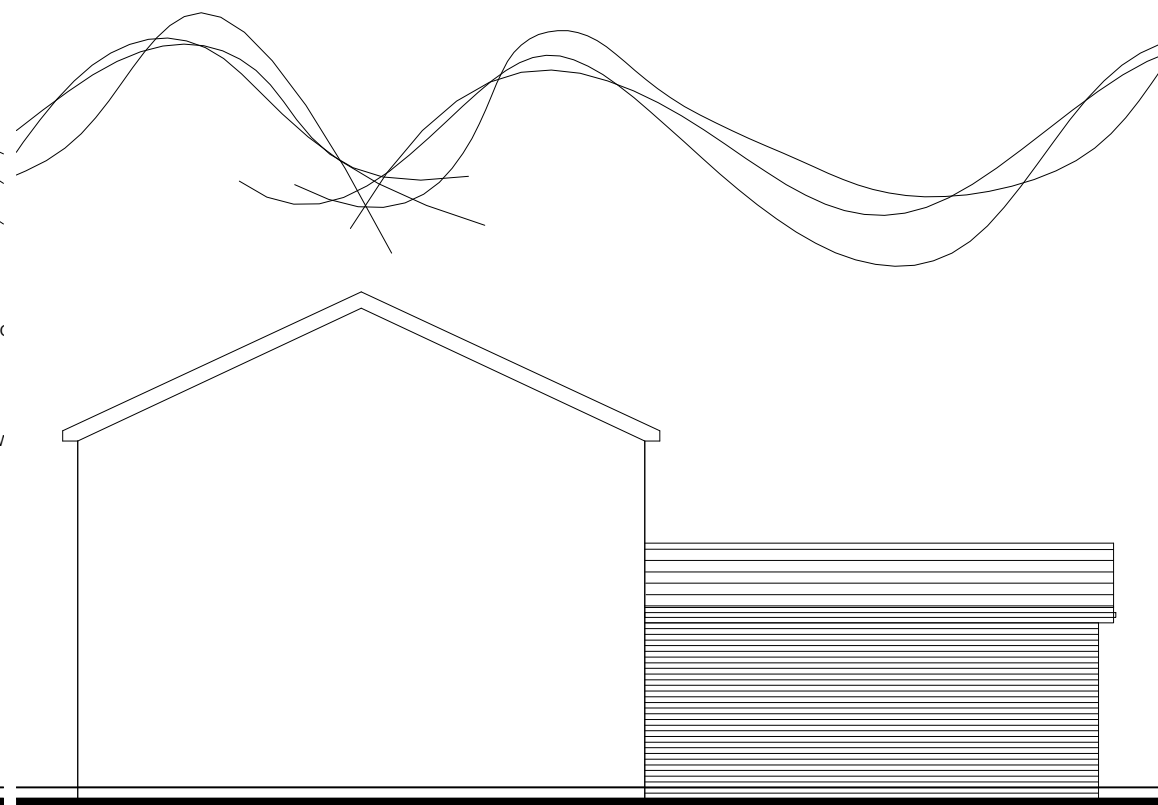

PRPOSED SIDE ELEVATION

ROOF PITCH TO NEW EXTENSION 27° TO GABLED ROOF
AND LEAN TOO 12.5° TO BE CONFIRMED ON SITE.

NEW WINDOWS TO MATCH EXISTING

ALL FASCIA, SOFFITS AND RWP TO MATCH EXISTING

BRICKWORK TO MATCH EXISTING AND TO L.A. APPROVAL.

ROOF PITCH TO NEW
EXTENSION 27° TO GABLED
ROOF AND LEAN TOO 12.5° TO
BE CONFIRMED ON SITE.

NEW WINDOWS TO MATCH
EXISTING

ALL FASCIA, SOFFITS AND RV
TO MATCH EXISTING

BRICKWORK TO MATCH
EXISTING AND TO L.A.
APPROVAL.

GENERAL NOTES.

ALL CONTRACTORS MUST VISIT THE SITE
AND BE RESPONSIBLE FOR FAMILIARISING
THEMSELVES WITH THE FULL EXTENT OF
THE WORKS AS INDICATED AND / OR
TAKING AND CHECKING DIMENSIONS
RELATIVE TO THE WORKS SHOWN.

DO NOT SCALE FROM THIS DRAWING, USE
FIGURED DIMENSIONS ONLY.

ALL DIMENSIONS TO BE AGREED WITH
CLIENT ON SITE.

SPECIFICATION.

REFER TO PLANNING APPLICATION.

CLIENT MR & MRS ALLEN	
PROJECT 11 GOULBOURNE AVENUE, WREXHAM LL13 9HQ	
DESCRIPTION OF WORKS PROPOSED SINGLE STOREY REAR EXTENSION TO FORM EXTRA LIVING ACCOMMODATION	
SHEET TITLE PROPOSED ELEVATIONS	
SCALE 1:100@A3	
DATE FEB 2020	DWG No. 003
 ACS88 ARCHITECTURE Tel: 07414145345 Website: www.ACS88.co.uk © THIS DRAWING IS COPYRIGHT. WORKING UNDER THE REGISTERED NAME CW9 CAD SERVICES LTD, REGISTERED COMPANY THIS DRAWING AND THE BUILDING WORKS DEPICTED ARE THE COPYRIGHT OF CW9 CAD SERVICES LIMITED AND MAY NOT BE REPRODUCED OR AMENDED EXCEPT BY WRITTEN PERMISSION. NO LIABILITY WILL BE ACCEPTED FOR AMENDMENTS MADE BY OTHER PERSONS.	