


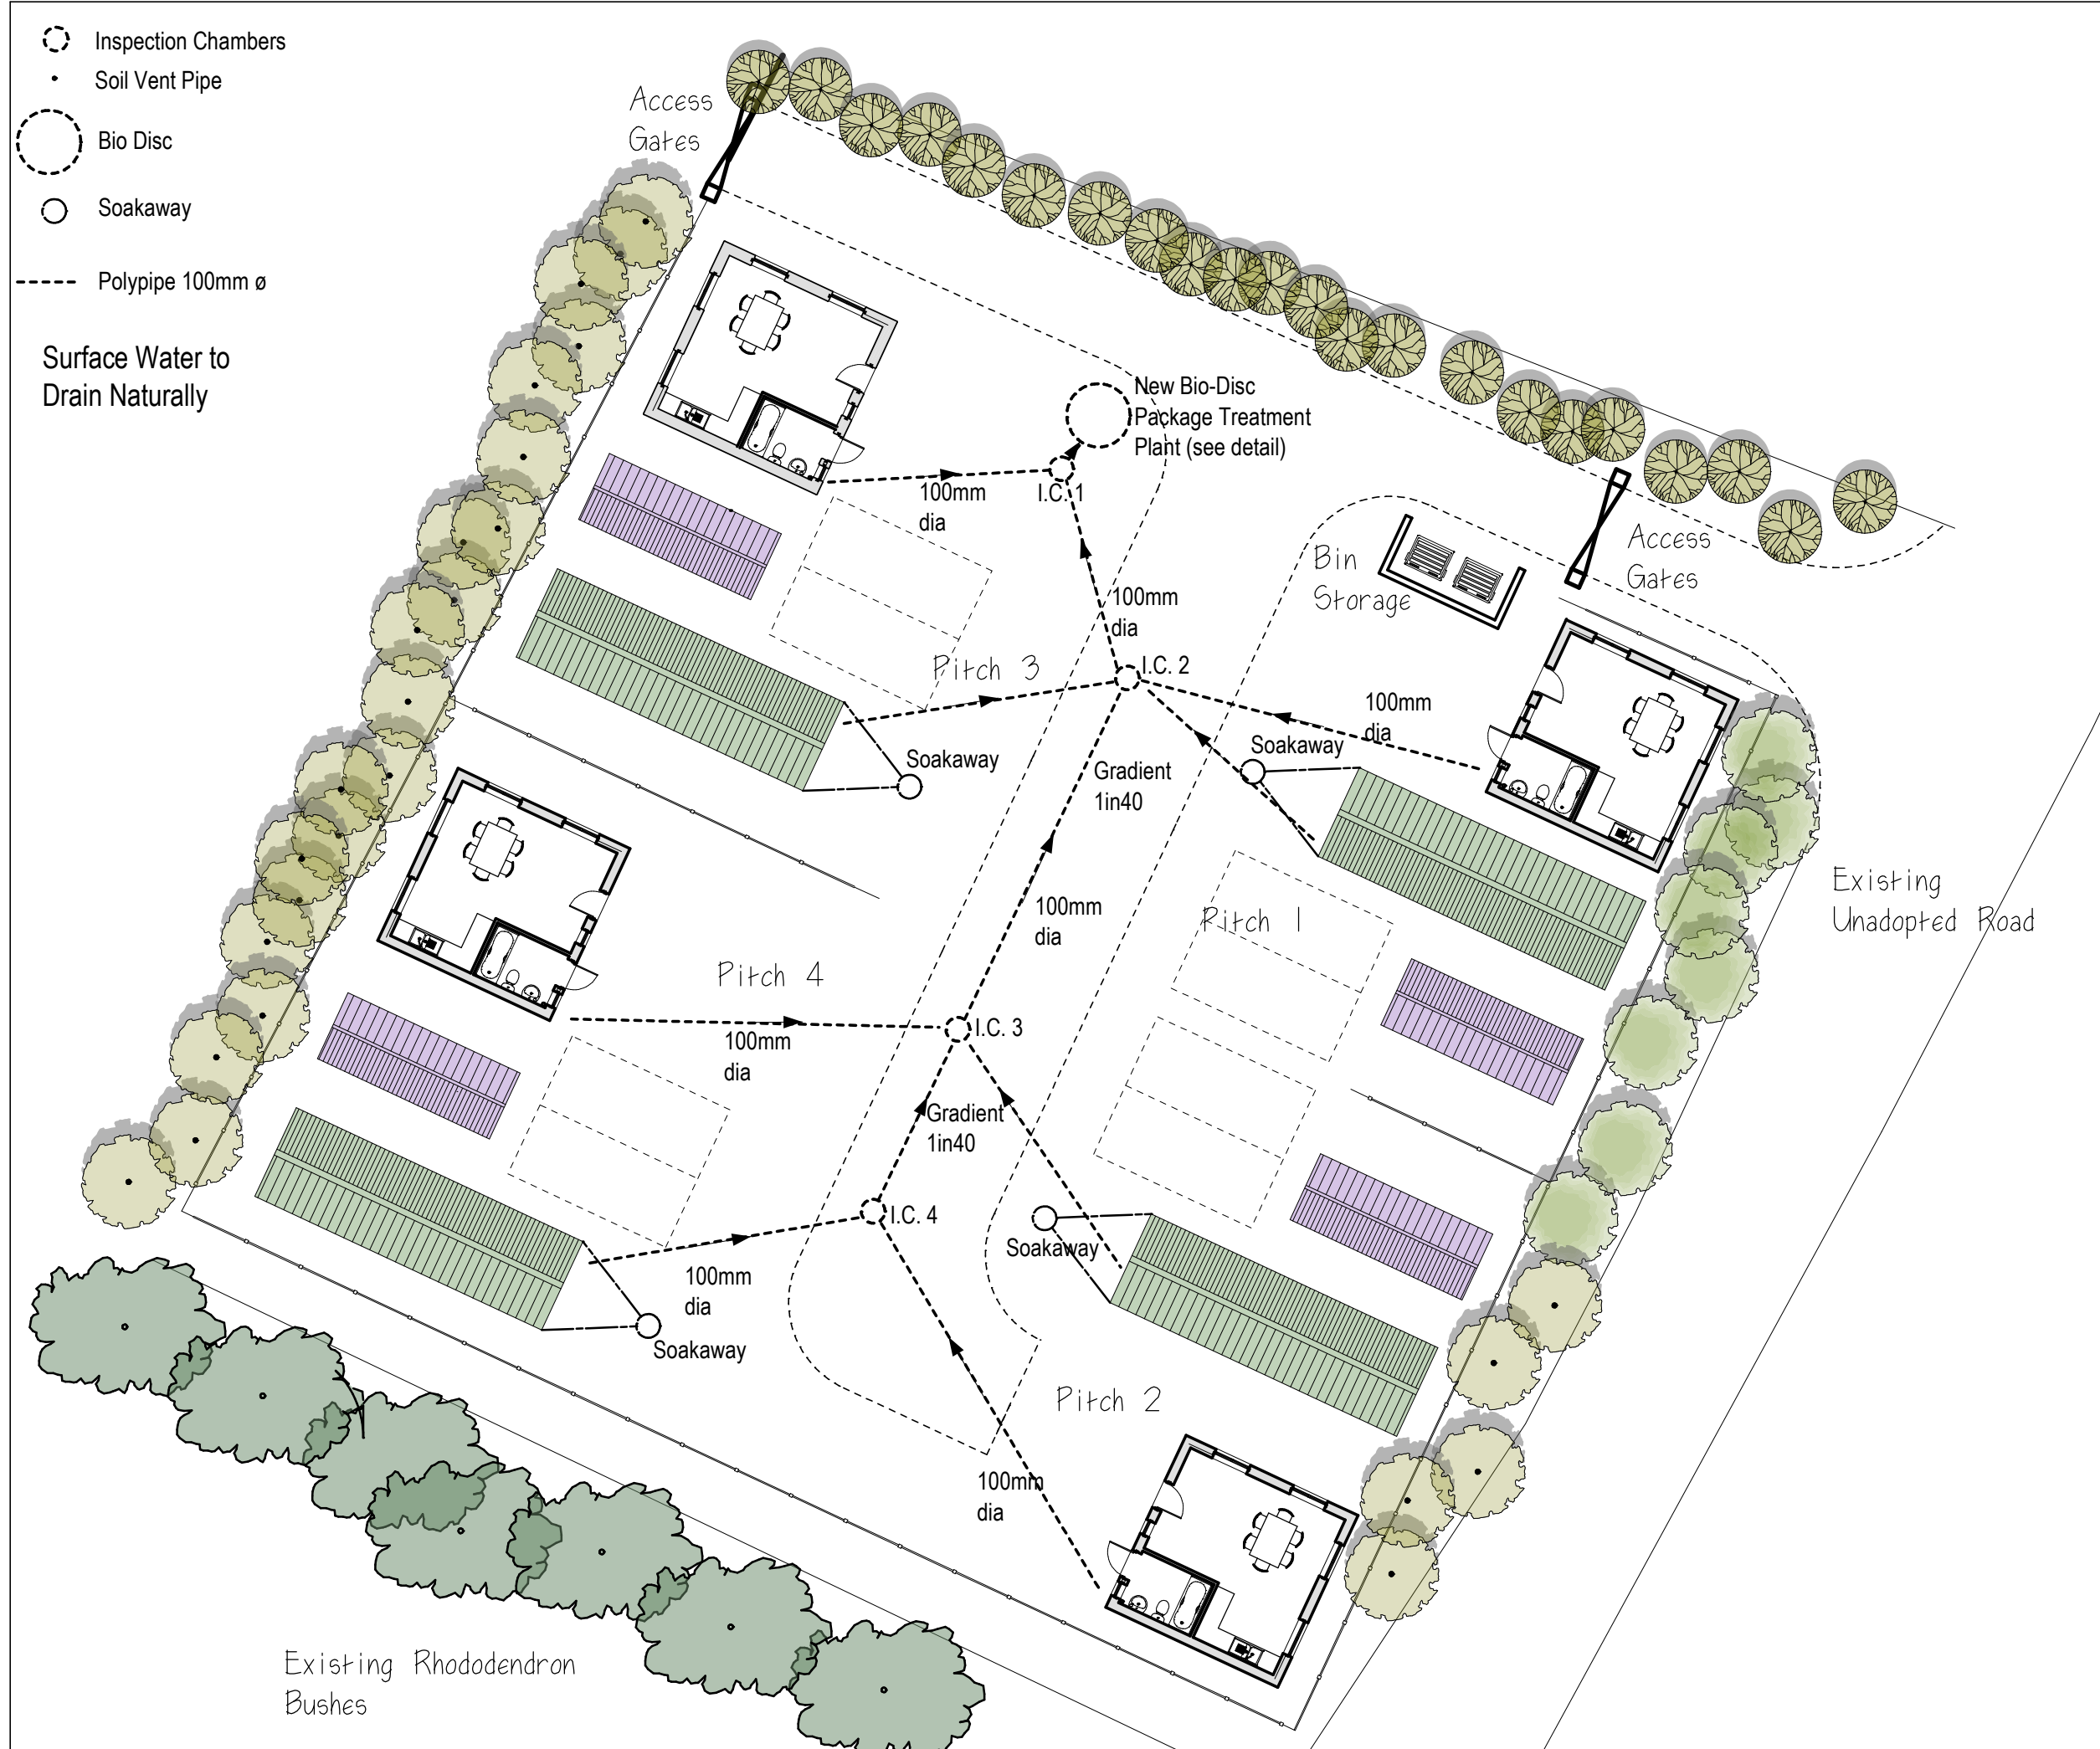

- Inspection Chambers
- Soil Vent Pipe
- Bio Disc
- Soakaway
- Polypipe 100mm ø

Surface Water to
Drain Naturally

NOTES:
All dimensions must be checked on site and not scaled from this drawing.

Client
Mr Bill Evans

Job Title
Change of Use to Gypsy and Traveller Site at Bwlchgwyn

Drawing Title
DRAINAGE PLAN

Scale 1:200 A3

Date APRIL 2020 Drawn by T.M.

Drg No. 71047:1002	Rev -
-----------------------	----------

Trevor Mennell Planning
Planning & Architectural Consultants
The Gables | Kendrick's Bank |
Bayston Hill | Shrewsbury |
Shropshire | SY3 0EH