




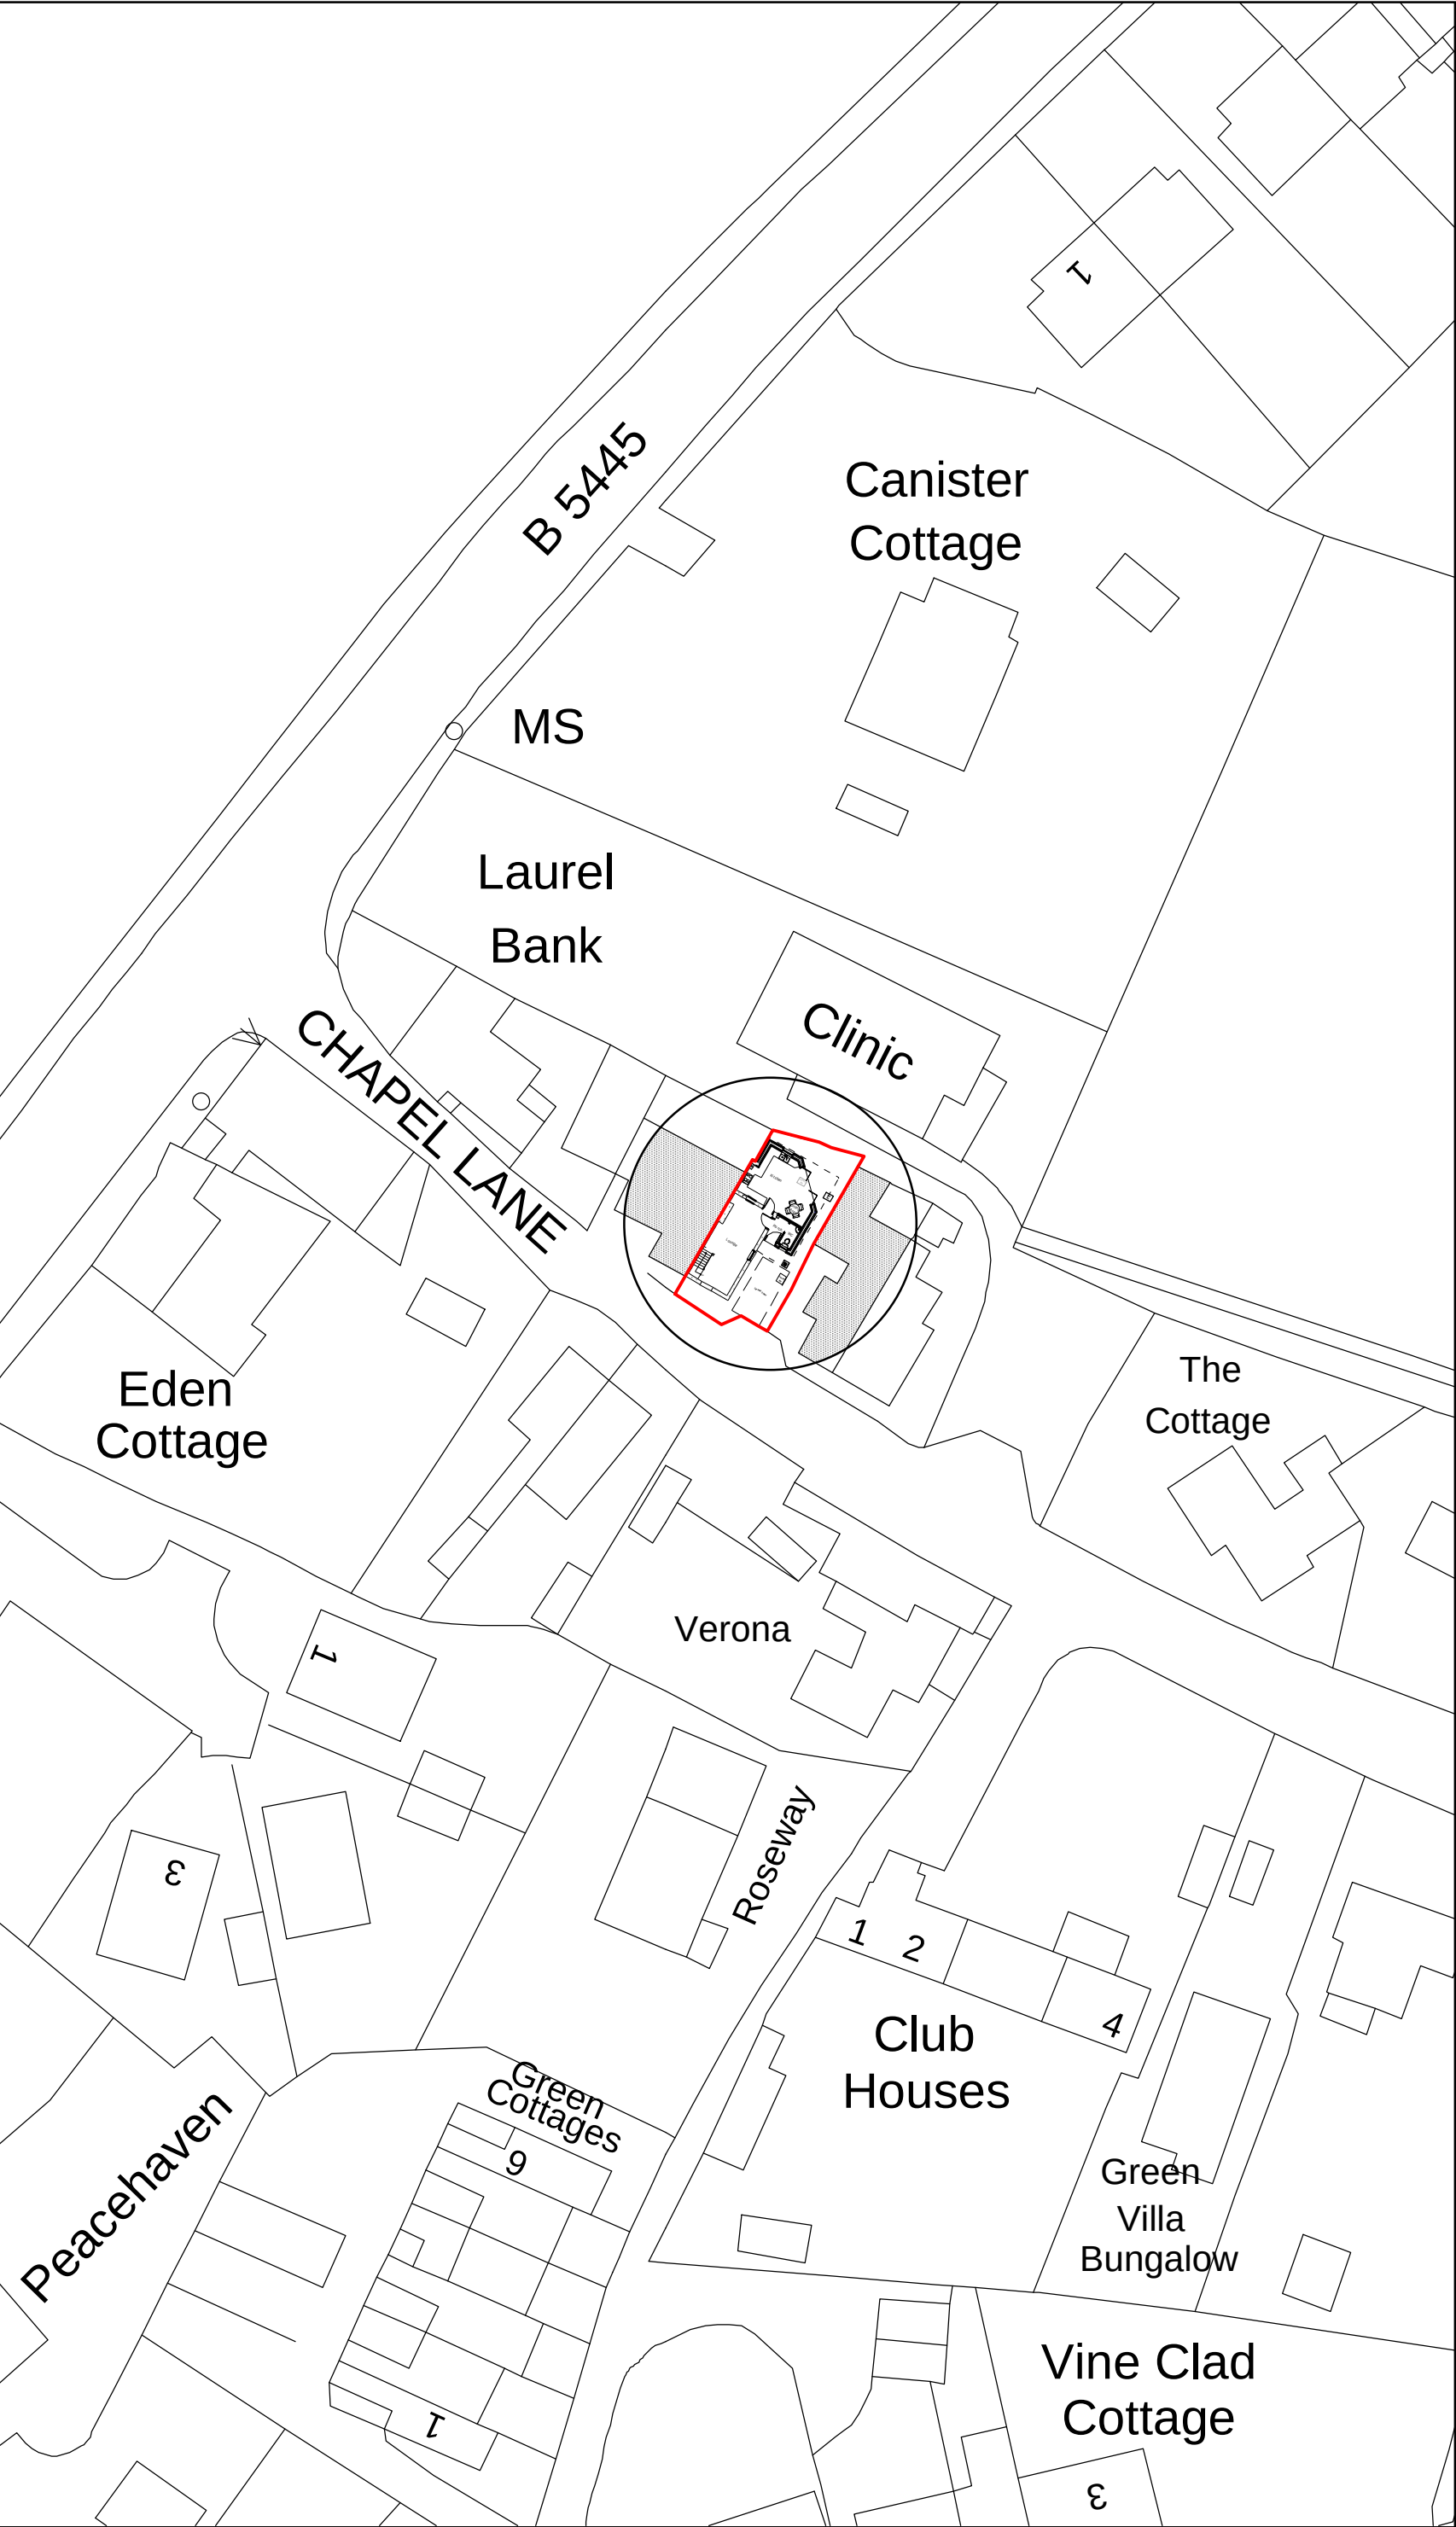

Site Plan 1:500

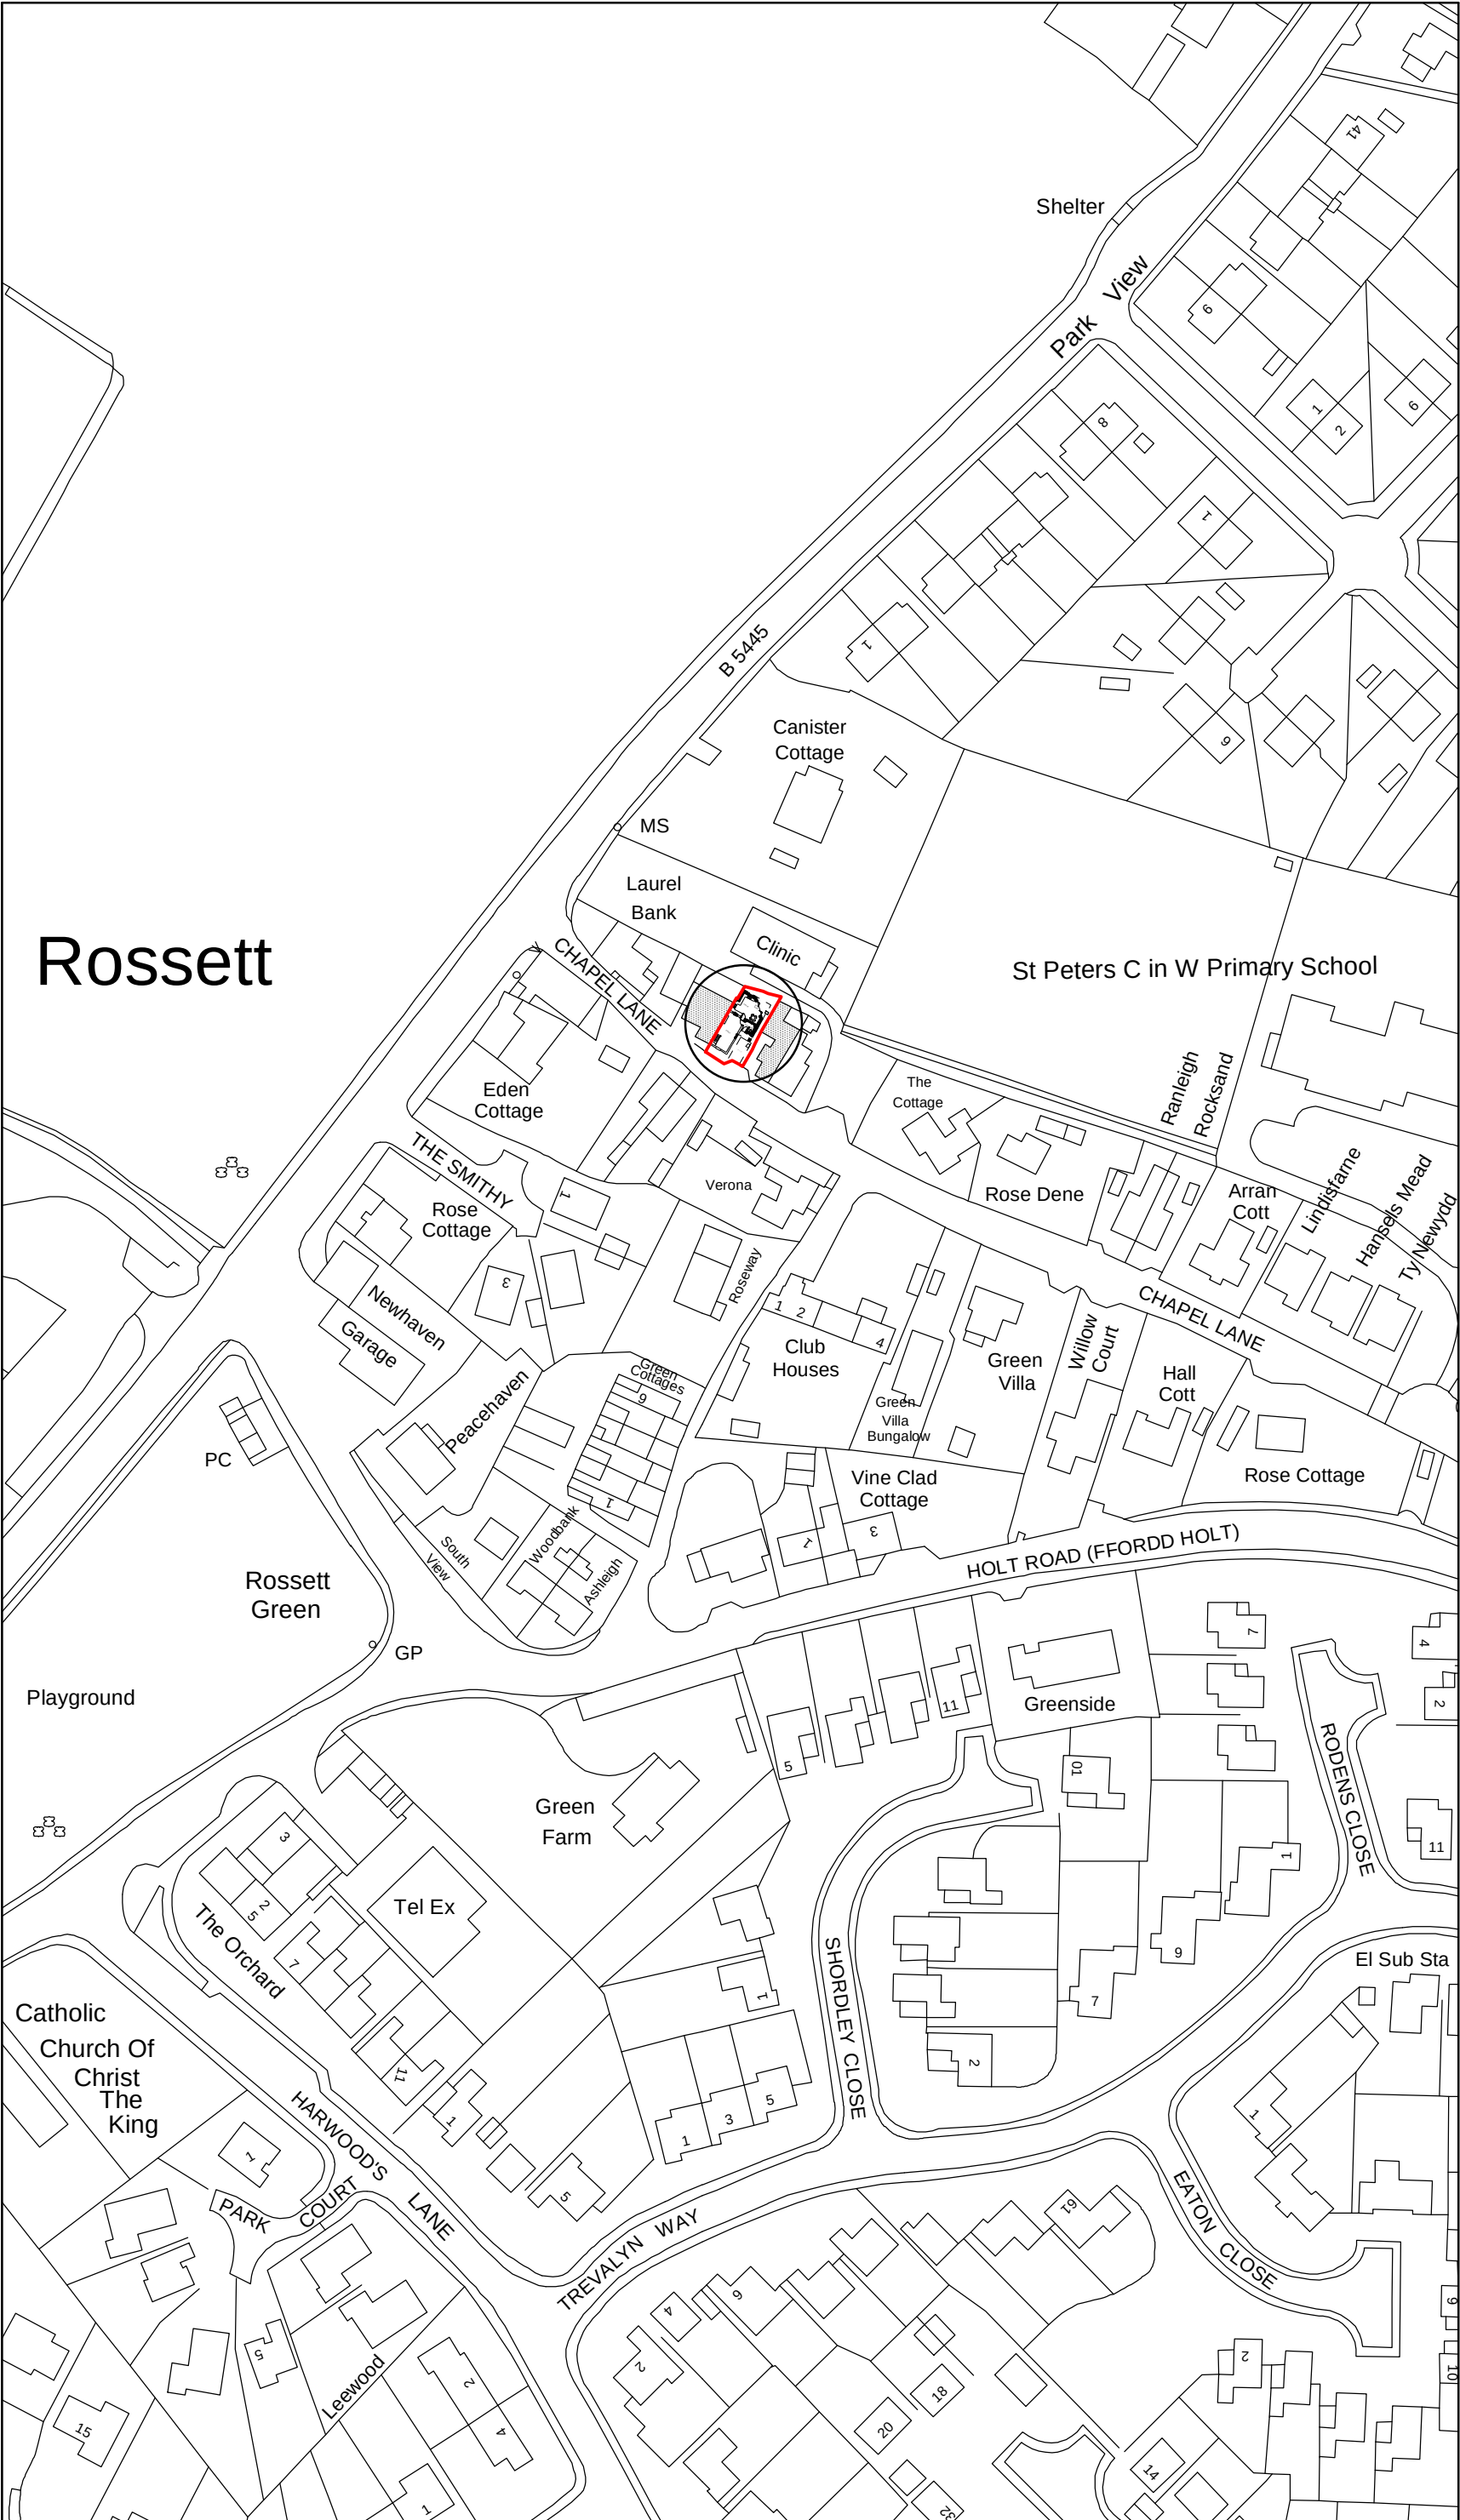

Location Plan 1:1250

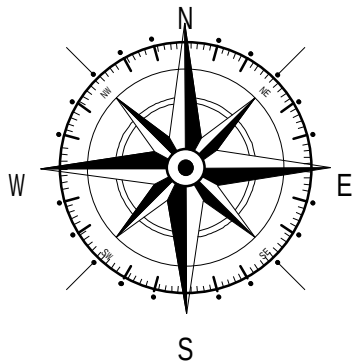

Key

- Surrounding Buildings
- Application Site

Rev	Date	Detail	Initial

Project: Proposed Alterations at Jasmine Cottage, Chapel Lane, Rossett, Wrexham. LL12 0EE	
Title: Planning: Site & Location Plan	Scale: (A2) 1:500 & 1:1250

Drawn By: J Felgate	Date: Mar 2020
Drawing No: EO71/004	Sheet: 1 of 1

blueprint
architectural services

LABC partner

Office 3K4,
Redwither Business Tower,
Wrexham. LL13 9XT
Tel: 01978 356500
www.blueprintarchitectural.com
© copyright all rights reserved