



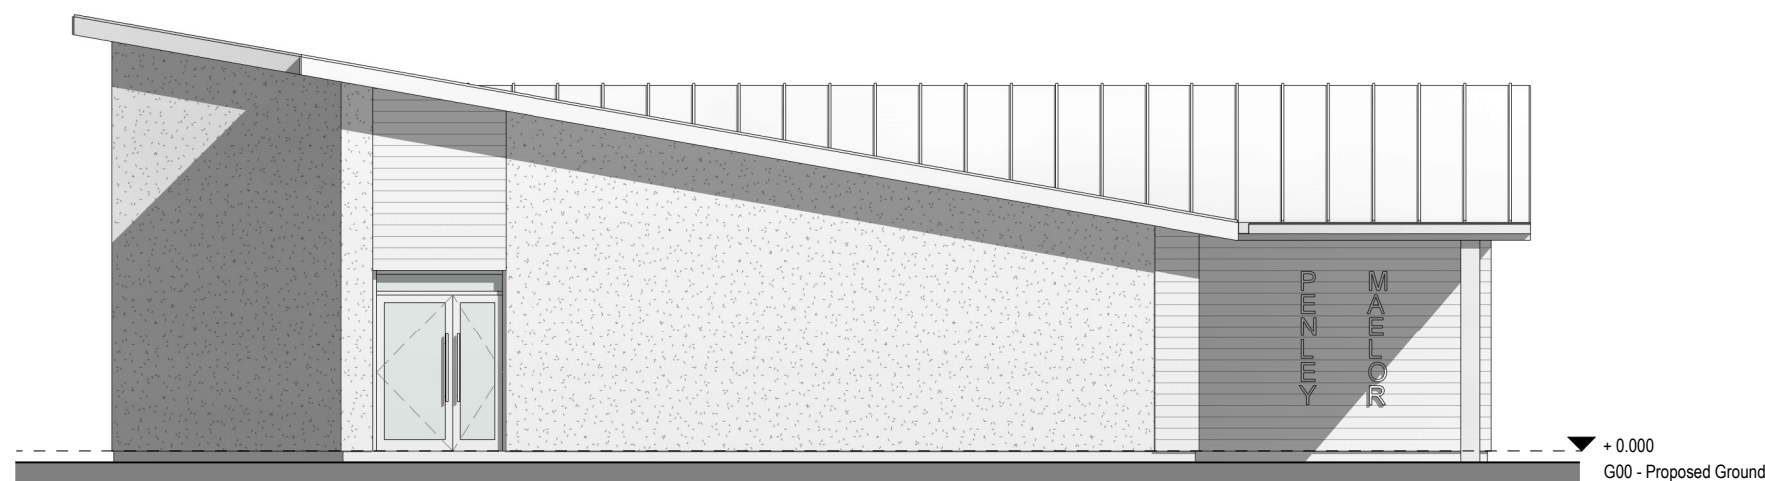

Proposed South Elevation
1 : 100



Proposed West Elevation
1 : 100

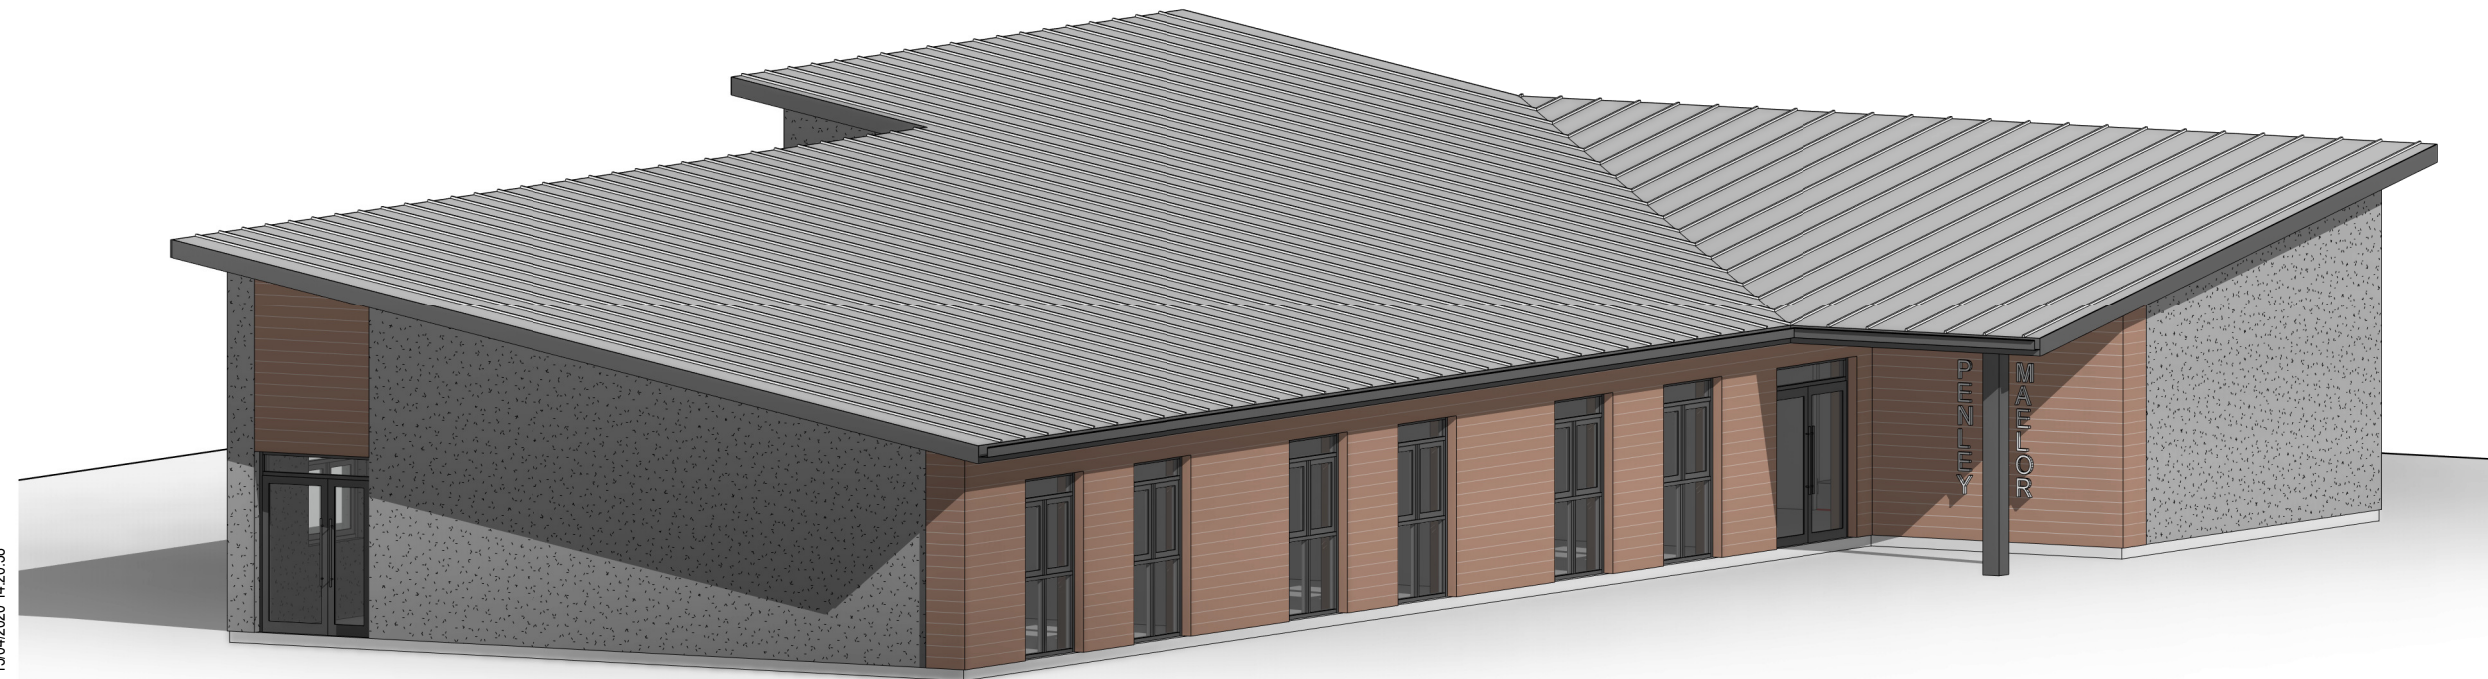

Construction (Design and Management) Regulations

Design risk assessments are carried out throughout the design stage of this project in accordance with company procedures and manuals. Where reasonably possible all areas of risk applicable to design and end use of the construction have been identified and then eliminated, mitigated or recorded as a residual risk. Note that general risks of which a competent designer or contractor should be aware are not included. This drawing is to be read in conjunction with the Pre-construction Information and all related documents prepared in accordance with the current Construction (Design and Management) Regulations 2015 and all applicable Health and Safety legislation as currently amended.

P04	External finishes notes added TB KOH	15/04/2020
P03	Elevations amended to client comments CH KOH	06/02/2020
P02	Front elevation amended to client comments TB KOH	18/12/2019
P01	Initial input and issue TB KOH	25/11/2019
REV	DESCRIPTION DRAWN BY CHECKED BY APPROVED BY	DATE
RIBA PLAN OF WORK 2013 WORKSTAGE		LEVEL OF MODEL DEFINITION (LoD)
Stage 3 - Developed Design		LoD 3 - Approximate Model
PURPOSE OF ISSUE - SUITABLE FOR ...		BS1192 STATUS
Information		Status S3 - Review & Comment

lawray architects
penseiri

CARDIFF 029 2052 8140
LONDON 0207 138 3560
WREXHAM 01978 357 887
www.lawray.co.uk

CLIENT
GARETH MORRIS CONSTRUCTION

PROJECT TITLE
MAELOR SCHOOL EXTENSION
WREXHAM COUNTY BOROUGH COUNCIL

DRAWING TITLE
PROPOSED ELEVATIONS

PROJECT No 19131	SCALE @ A3 1 : 100
DRAWING No BS1192:2007 +A2:2016) & BS EN ISO19650	PROJECT - ORIGINATOR - VOLUME - LEVEL - TYPE - ROLE - NUMBER MSP-LAW-X-X-R- A-062001 P04
DO NOT SCALE	Any discrepancy or query concerning this drawing should be referred to the Architect Copyright © LAWRAY LIMITED Registered Office: Greenmeadow Springs, 1 Cae Gwyrdd, Tongerwylais, CARDIFF CF15 7AB Reg. Co. No. 2724178, VAT Reg. No. 134 2146 06