




EXISTING BOUNDARY TREATMENT/
ENTRANCE GATES

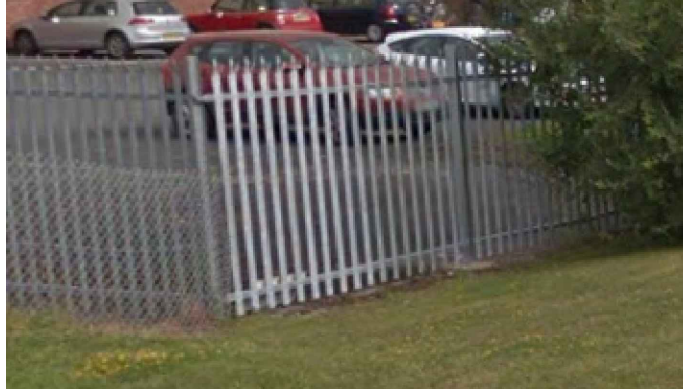


Steel Fence

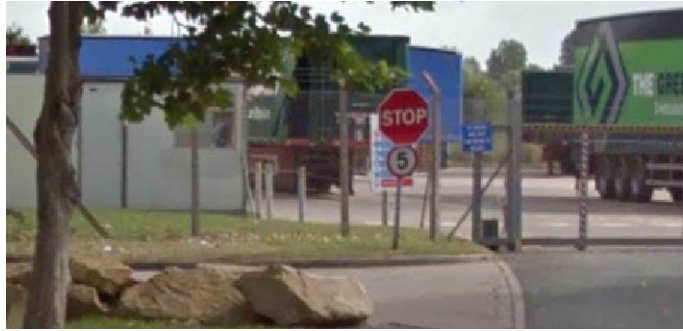

Post and
Mesh Fence

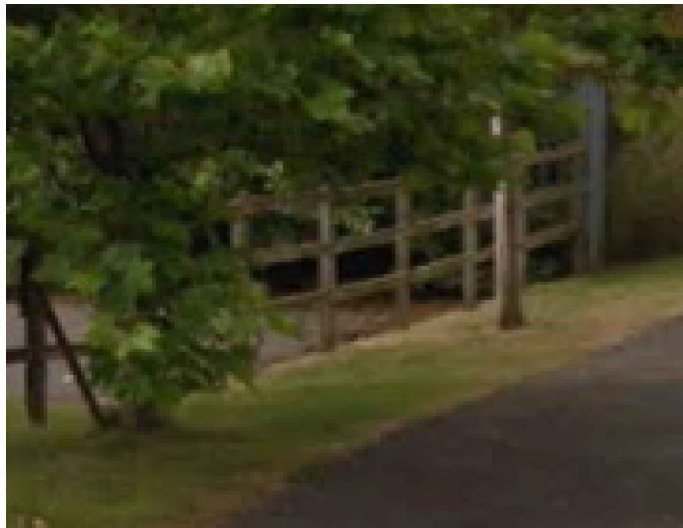

Timber Fence

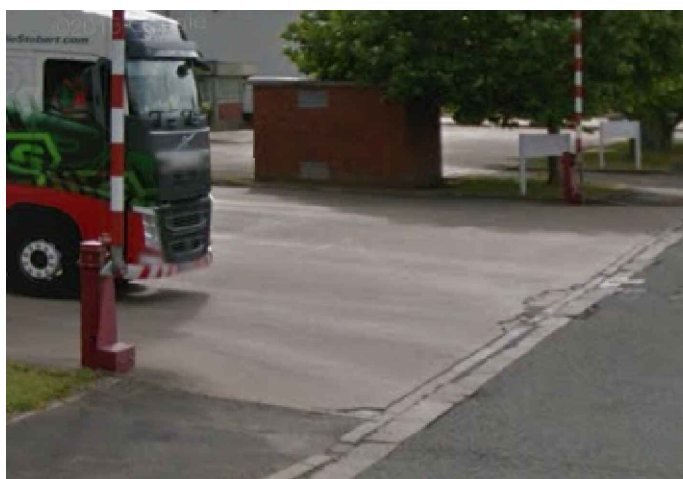

Wagon Entrance
Barrier



Car Park
Entrance



Car Park
Exit

Steel Fence

Steel Gate

Post and
Mesh Fence

Wagon
Trailer Area

Electrical
Sub Station

Wagon
Entrance
Barrier

Electrical
Sub Station

Post and
Mesh Fence

Entrance
Gate

Gas
Housing

Car Park
Exit

Post and
Mesh Fence

Timber
Fence

Post and
Mesh Fence

EXISTING SITE PLAN
Scale 1:500

EXISTING SECTION A-A
Scale 1:80

EXISTING ENTRANCE PLAN
Scale 1:100

This drawing is to be read in conjunction with all relevant Architectural, structural and landscape drawings and specifications. The Architect is not liable for any discrepancies between drawings. Do not scale from this drawing. All dimensions and levels are to be checked on site. This drawing is issued in support of a planning application. Planning and Building Permission has been granted in all the circumstances.

1:100 Scale 0 2 4 6m
1:500 Scale 0 10 20 30m

Client
Refresco Ltd

Job Title
Proposed Boundary
Treatment Alterations
To Refresco Ltd
Spectrum Business Park
Wrexham
LL13 9QA

Drawing Title
Existing Site Plan
and Section

Scale
Various @ A0

Date
Nov 2019

Drawn
Paul Gudgeon

spa
SUNDERLAND PEACOCK & ASSOCIATES LTD
UNITED KINGDOM: SPECTRUM BUSINESS PARK
LANCASHIRE: B87 2AG
TEL: 01924 451111 FAX: 01924 451112
WWW.SUNDERLANDPEACOCK.COM

5944 - 01