

DO NOT SCALE - IF IN DOUBT ASK

NOTES

GENERAL:

- DO NOT SCALE FROM THIS DRAWING.
- ALL DIMENSIONS ARE IN MILLIMETRES (mm) & ALL LEVELS ARE IN METRES (m) AOD, UNLESS STATED OTHERWISE.
- ALL DIMENSIONS & LEVELS TO BE CHECKED ON SITE AND ANY DISCREPANCIES SHOULD BE REPORTED TO THE DESIGNER.

LEGEND:

	RETAINING WALL
	STONE ACCESS ROAD
	CONCRETE PATH
	GRAVEL
	GRASSED (SEE TABLE)

FOR ROAD SECTIONS SEE DRAWING DVC/04304-PB-22-009
THIS DRAWING IS TO BE READ IN CONJUNCTION WITH
DVC/04304-PB-22-008

ALL AREAS OF SOFT LANDSCAPING TO BE GRASS SEEDED

GRASS PLANTING IN ACCORDANCE WITH CESM 7th EDITION	
VARIETY	PERCENTAGE BY MASS
DWARF LEAFY PERENNIAL RYEGRASS	20 - 30
SMOOTH-STALKED MEADOW GRASS	25 - 35
GREENING RED FESCUE	30 - 40
BROWNTOP BENT	5 - 15

PLANNING

Rev	Date	Description	By	Chk	App
D	26.02.2020	PLANNING ISSUE	JF	PB	KC
C	26.10.2019	PLANNING ISSUE	JH	CO	KC
B	22.08.2019	PRELIMINARY ISSUE	RT	PB	GB
A	01.08.2018	PRELIMINARY ISSUE	RT	PB	NB



SCALE
1 : 50 / 1 : 250

PROJECT
SUGN - Y - PWLL RESERVOIR
REPLACEMENT

TITLE
LANDSCAPING PLAN

SUBCONTRACTOR REF 12801745	DRAWING SIZE A1
CLIENT DRAWING NO A6W/04304-PB-22-100	STATUS PRELIMINARY

DRAWING No. DVC/04304-PB-22-100	REV. D
------------------------------------	-----------

PLANTING SCHEDULE

KEY	TOTAL SPECIES	%	SPECIFICATION	SPACING
PROPOSED INDIGENOUS HEDGE MIX TO BOUNDARIES AND TO INFILL GAPS IN EXISTING HEDGES				
INDIG	Corylus avellana (Hazel)	7%	B1 +1 90-120cm transplants	6 per 10m
HEDGE	Cotoneaster monogyna (Hawthorn)	45%	B1 +1 90-120cm transplants	staggered row in
MIX	Ilex aquifolium (Holly)	8%	3L 60-80cm	random mix. Stands of
	Ligustrum vulgare (Privet)	7%	3L or B1 +1 60-80cm transplants	2.5 of a spp for Hawthorn
	Prunus spinosa (Blackthorn)	23%	B1 +1 90-120cm transplants	& Blackthorn. Other spp
	Rosa canina (Dogrose)	10%	3L 60-90cm/ or B1 +1 60-90cm	planted as 1m wide
Planted in 450mm depth x 1m width (free of hedges) 100% trench.				
To receive 700mm wide x 1.5m depth back much to whole hedge length once hedge planted.				
If planted outside of Nov- March planting season all plants must be supplied Container Grown				
Including rabbit guards to each plant- see Outline Planting Specification				

LOW MAINTENANCE GRASS MIX TO AREAS WITHIN COMPOUND ZONE & ACCESS ROAD ZONE

New Grass areas within compound area and access road zone to receive 150mm topsoil - cultivated and seeded with a mix in accordance with CESM 7th Edition at a rate of 35g/m ²				
Dwarf Feat Perennial Ryegrass	20-30%			
Smooth Stalked Meadow Grass	25-35%			
Creeping Red Fescue	30-40%			
Browntop Bent	5-15%			


REINSTATEMENT TO ANY DISTURBED AREAS OF ADJACENT GRAZING LAND

Any disturbed areas of existing grazing land to west of compound to be reinstated as necessary including 150mm depth topsoil and seeding with a seed mix appropriate for grazing - to be agreed with landowner

LANDSCAPING NOTES:


- EXISTING BOUNDARY HAWTHORN AND QUICKTHORN HEDGE TO BE RETAINED WHERE POSSIBLE. ANY HEDGELAND REMOVED WILL BE REPLANTED WITH NEW HEDGE SPECIES HAVE BEEN SELECTED IN LIAISON WITH LANDSCAPE ARCHITECT & RS& ECOLOGIST
- OUTLINE PLANTING SCHEDULE & MAINTENANCE SPECIFICATION HAS BEEN COMPILED IN LIAISON WITH LANDSCAPE ARCHITECT

PROPOSED SITE PLAN

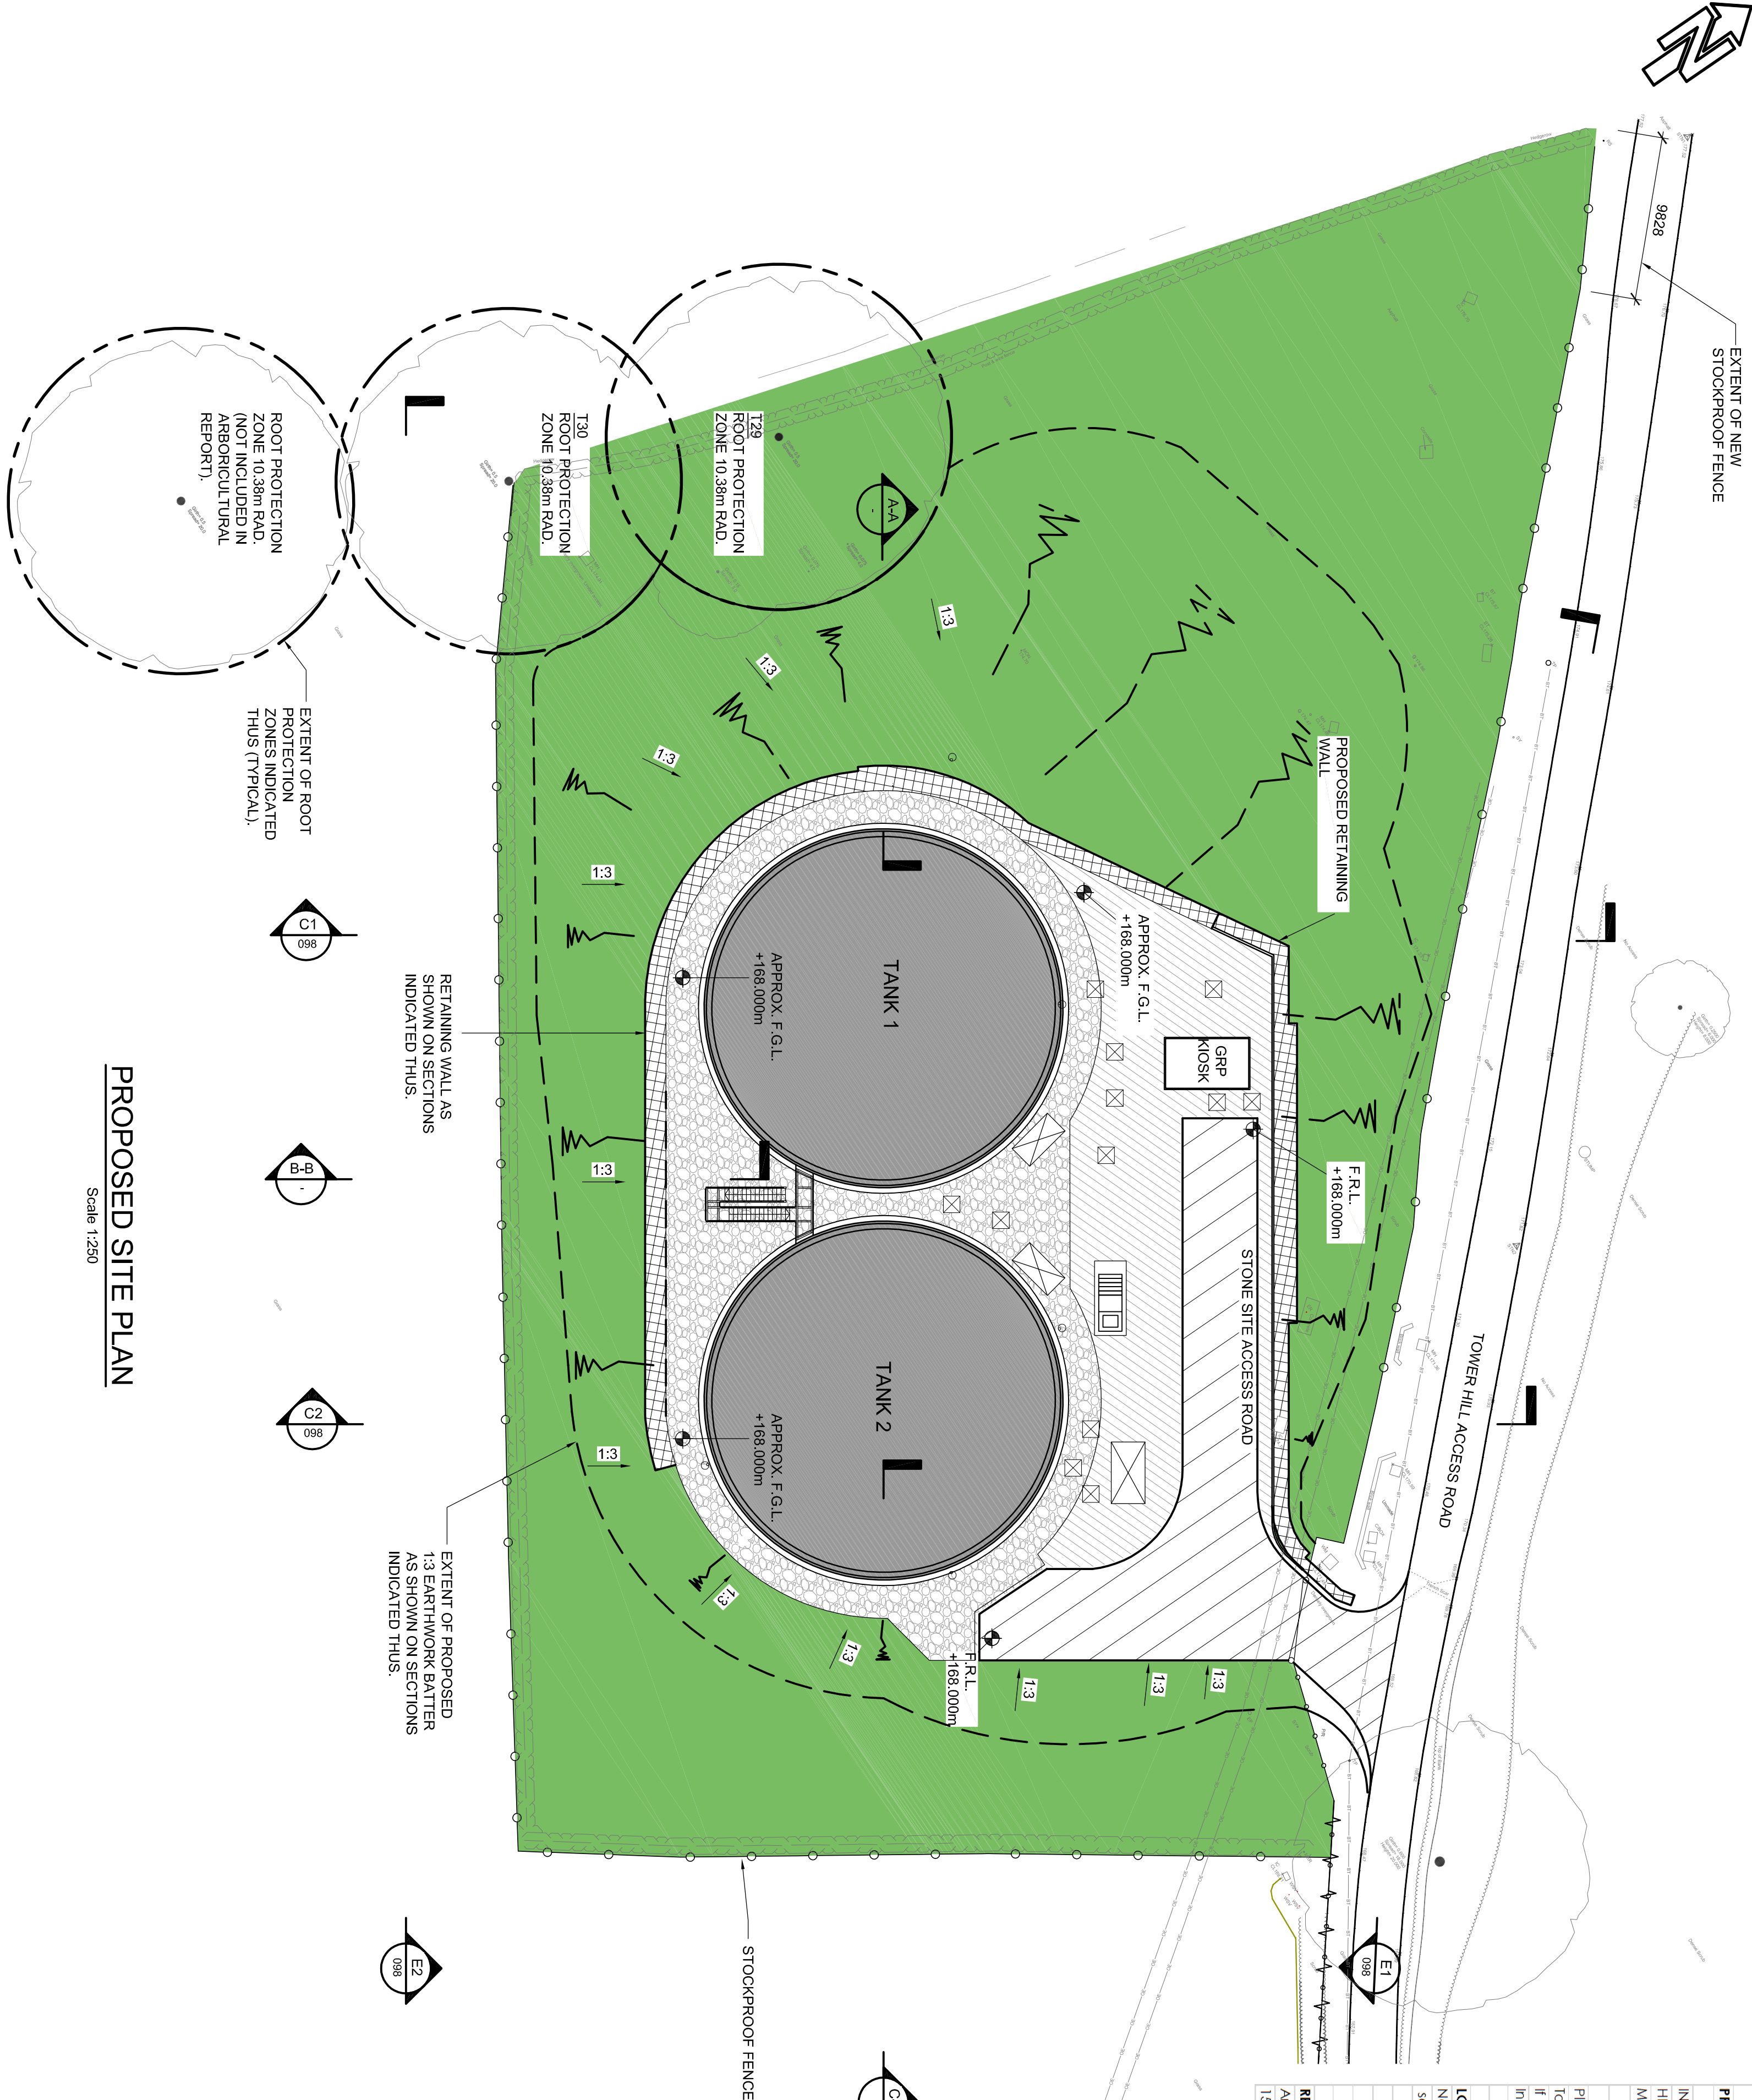


SECTION A-A.

Scale 1:250

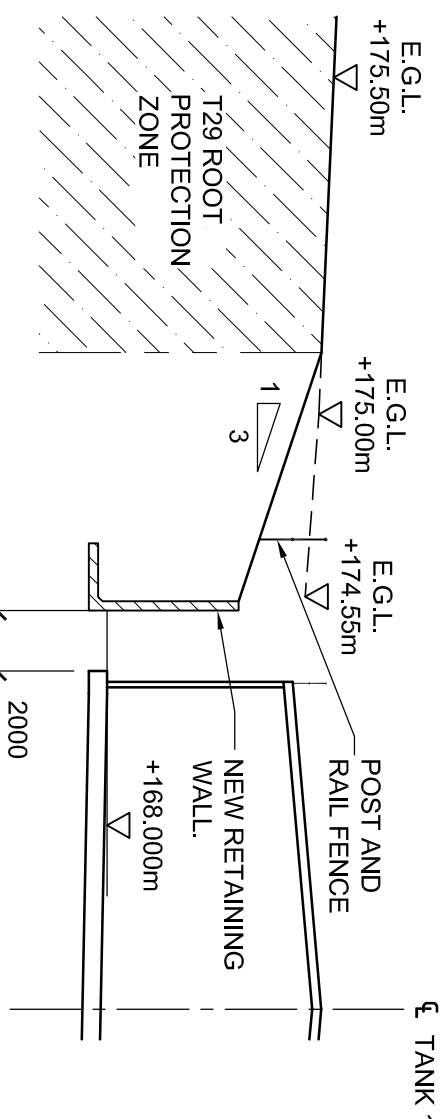


SECTION B-B.

Scale 1:250

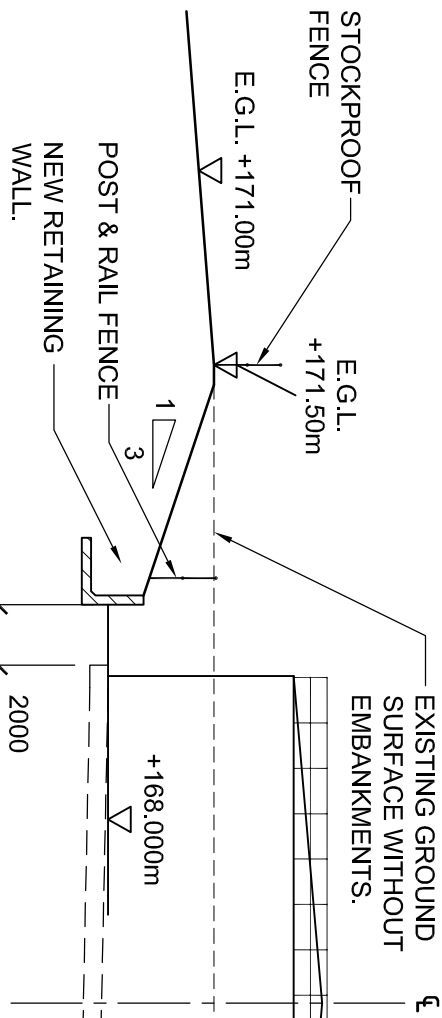


SECTION C-C.

Scale 1:250

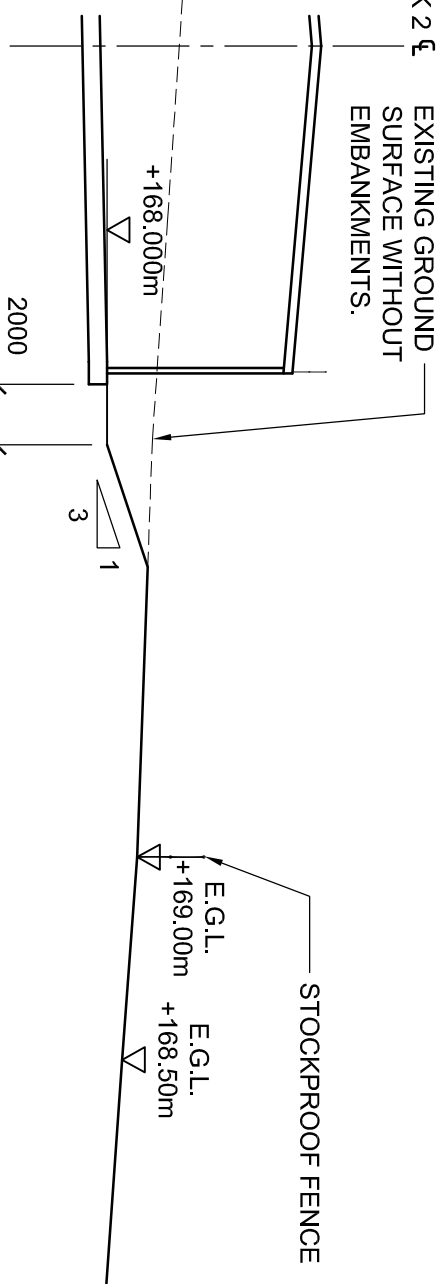

STOCKPROOF FENCE

Scale 1:50

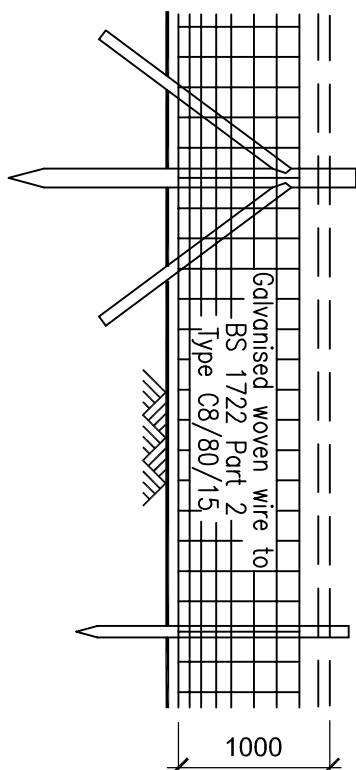

TIMBER FIELD GATE

Scale 1:50

