



REVISIONS

LETTER	REVISION	DATE	BY
--------	----------	------	----

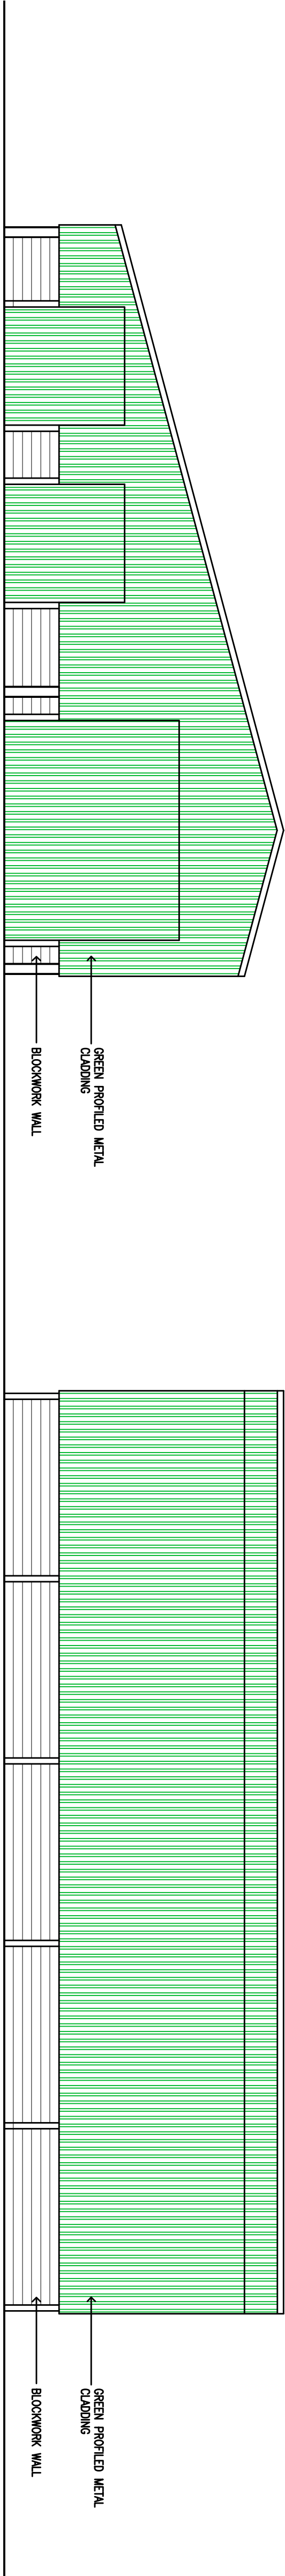


SOUTH EAST ELEVATION 1:100

NORTH EAST ELEVATION 1:100

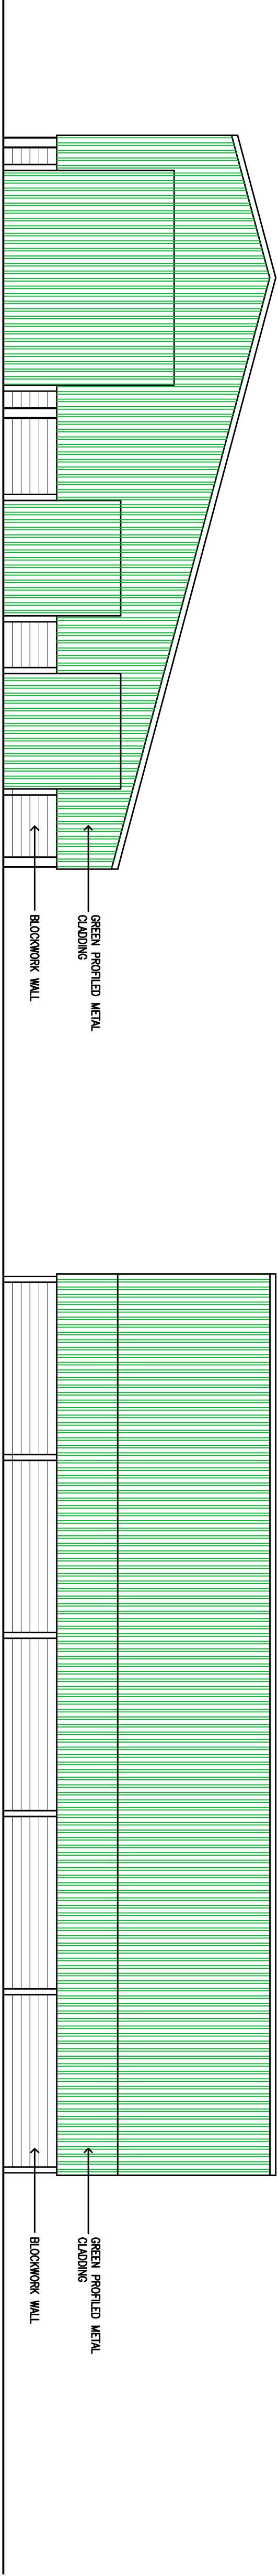


NORTH WEST ELEVATION 1:100

SOUTH WEST ELEVATION 1:100

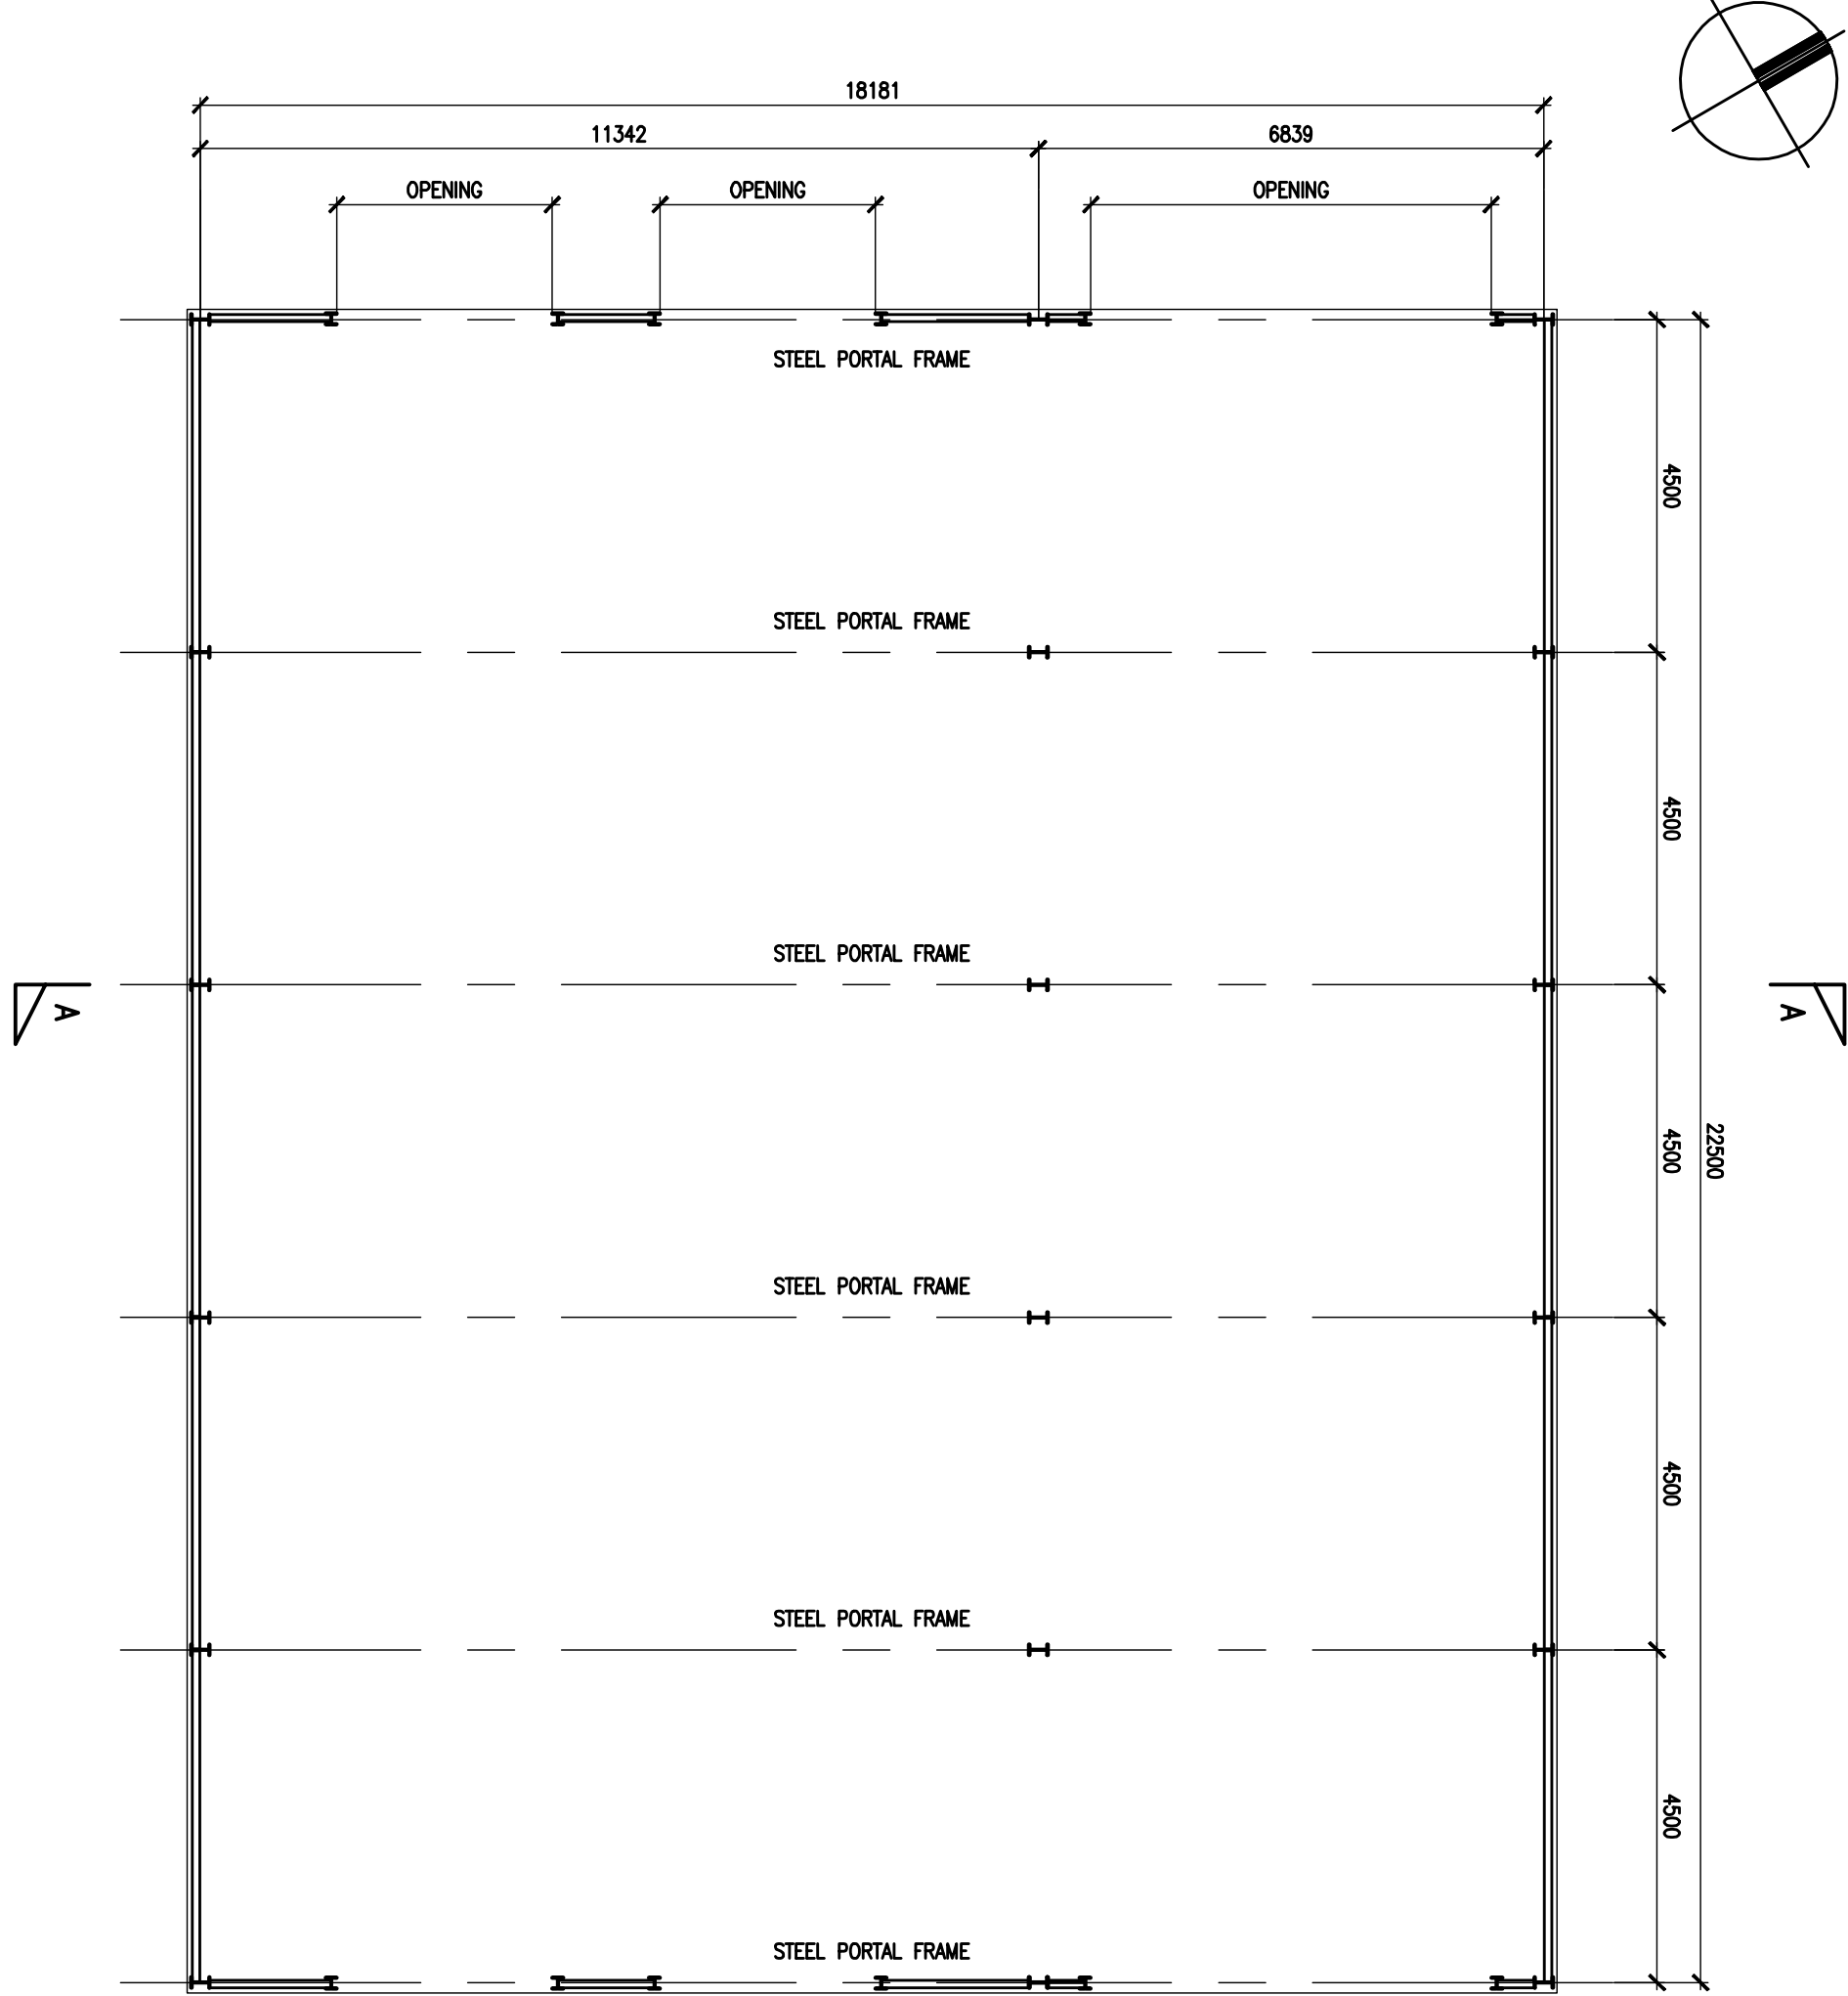

FLOOR PLAN 1:100

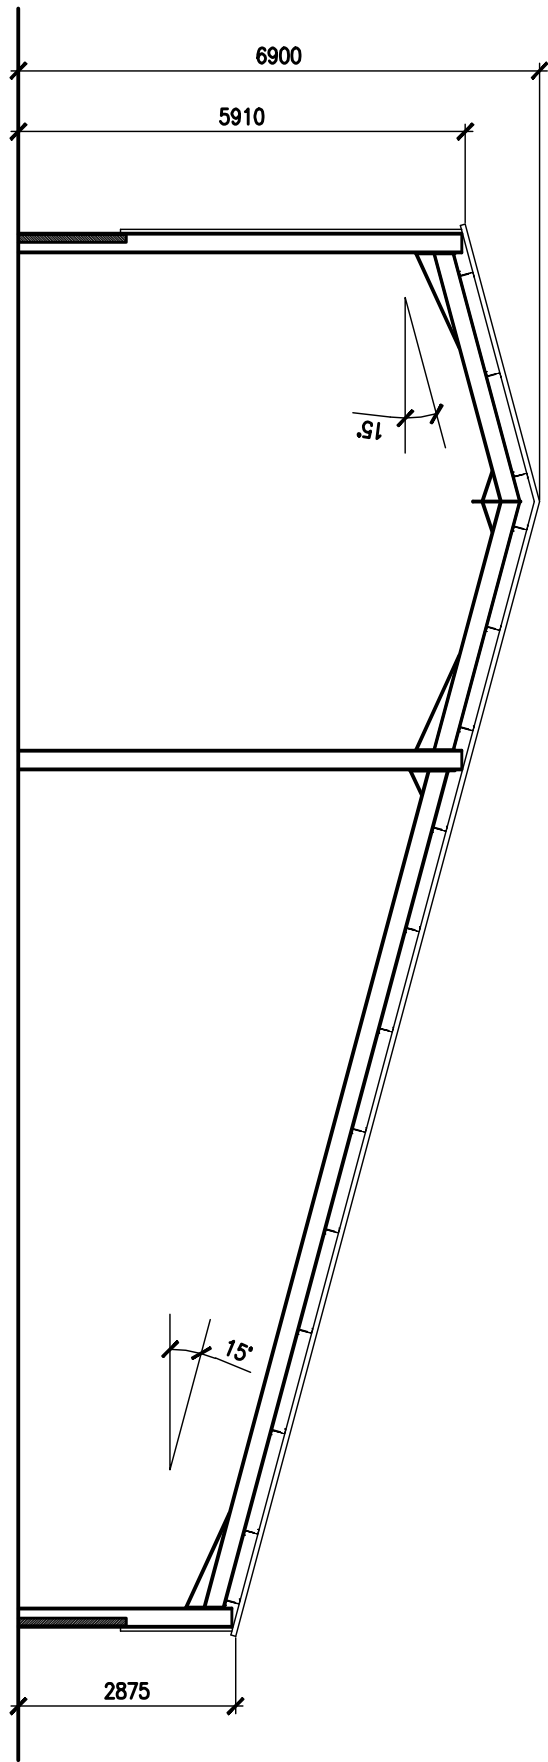

SECTION A-A 1:100

BOWER EDELESTON
ARCHITECTS
SWEETBRIAR HALL, NANTWICH, CHESHIRE CW5 5RW
TELEPHONE: 01270 624129 FACSIMILE: 01270 627684
E.MAIL: A.D.M.I.N @ BOWER - EDELESTON . C.O.M
W E B S I T E : W W W . B O W E R - E D E L E S T O N . C O M

PROJECT
LIGHTWOOD HALL, OVERTON

TITLE
PROPOSED FLOOR PLAN
& ELEVATIONS & SECTION

SCALE 1:100 @ A1
DATE JULY 2019
DRAWN BY MLT
STAGE
REVISION

DWG No 6977 02