


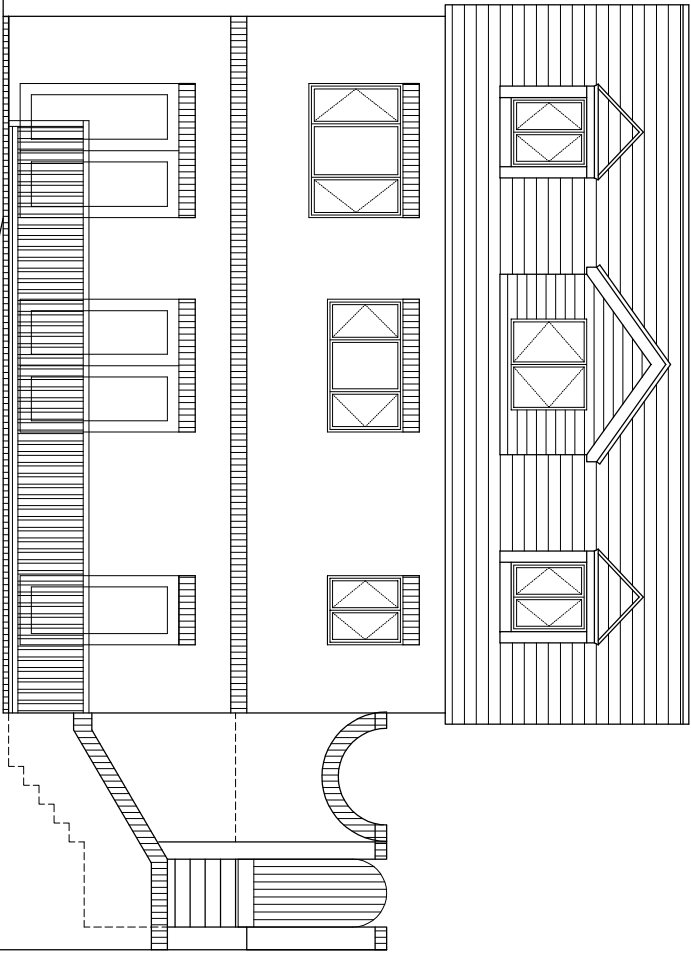


APPROVED REAR ELEVATION

All building materials to be as per current approved scheme.

All Rear roof levels as per current approved scheme.


Rear Presentation amended as per pre-application advice.

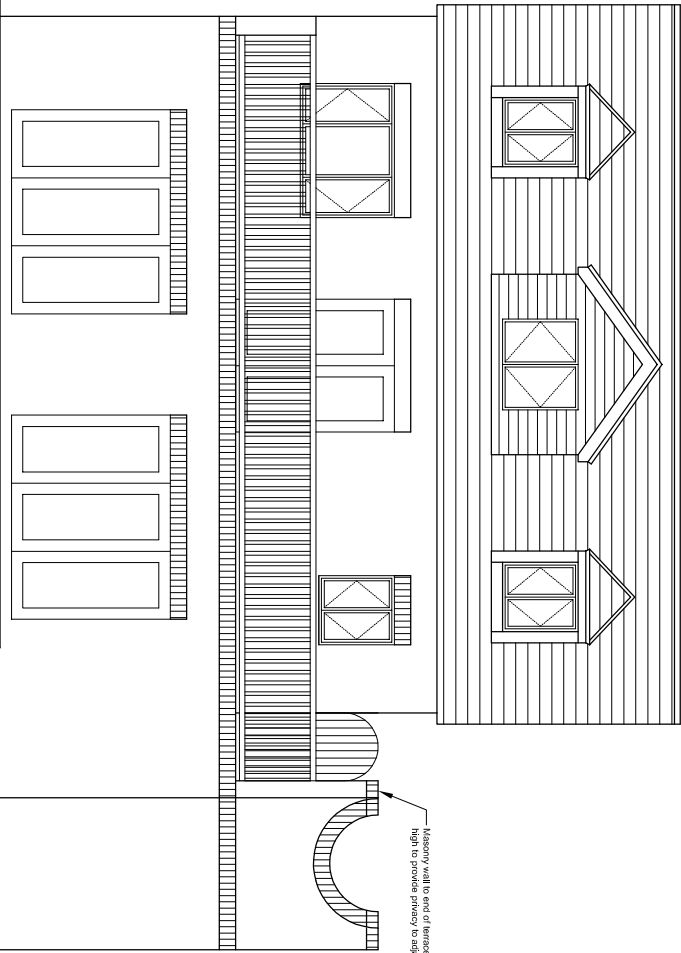

Masonry wall to end of terrace to be 1.70m high to provide privacy to adjacent property.

Rear ground levels as per existing approved scheme at lower ground level. Slope has increased between properties but overlooking has no change.

PROPOSED REAR ELEVATION

 

Green Road, Brymbo.



t: 01928571770
m: 0793098395
e: michael@bjzai.com

Client: Mr F. Murphy
Green Road, Brymbo.

Proposed Amendments to New Dwelling
Rear Elevations

Scale 1:50 @ A1 Drawing No. MB-GR-05
Revision A