




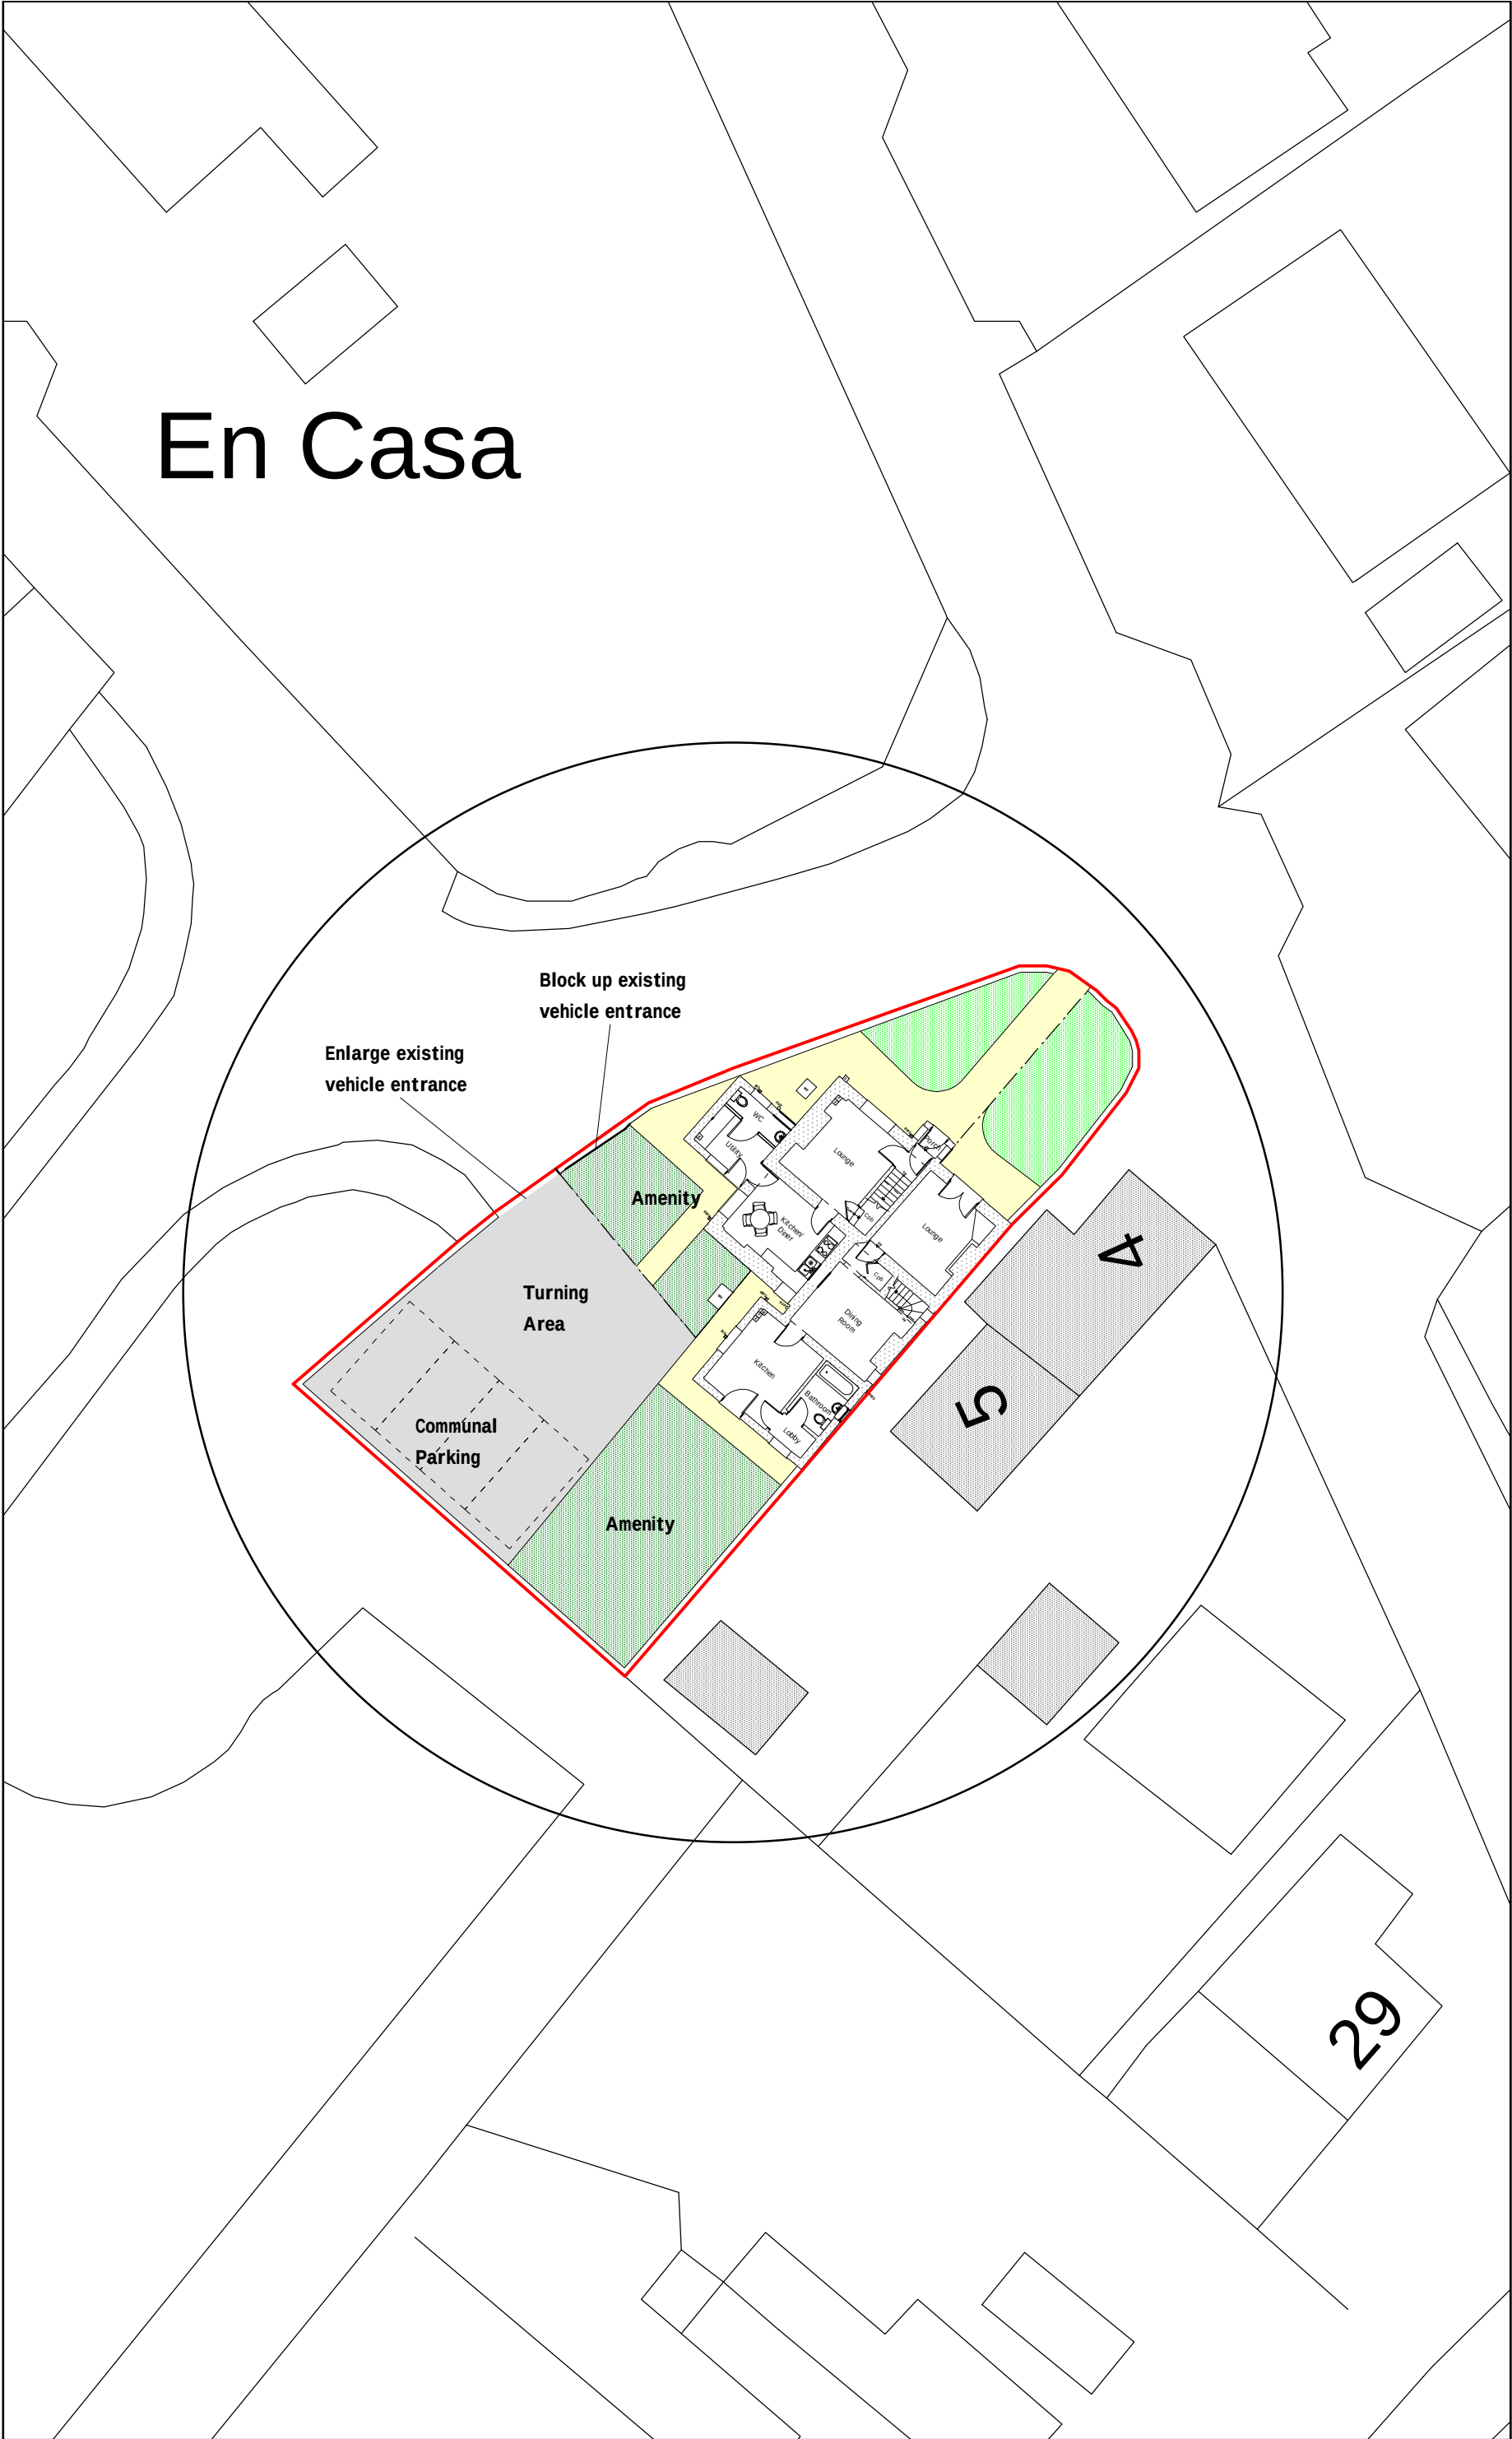

Site Plan 1:500

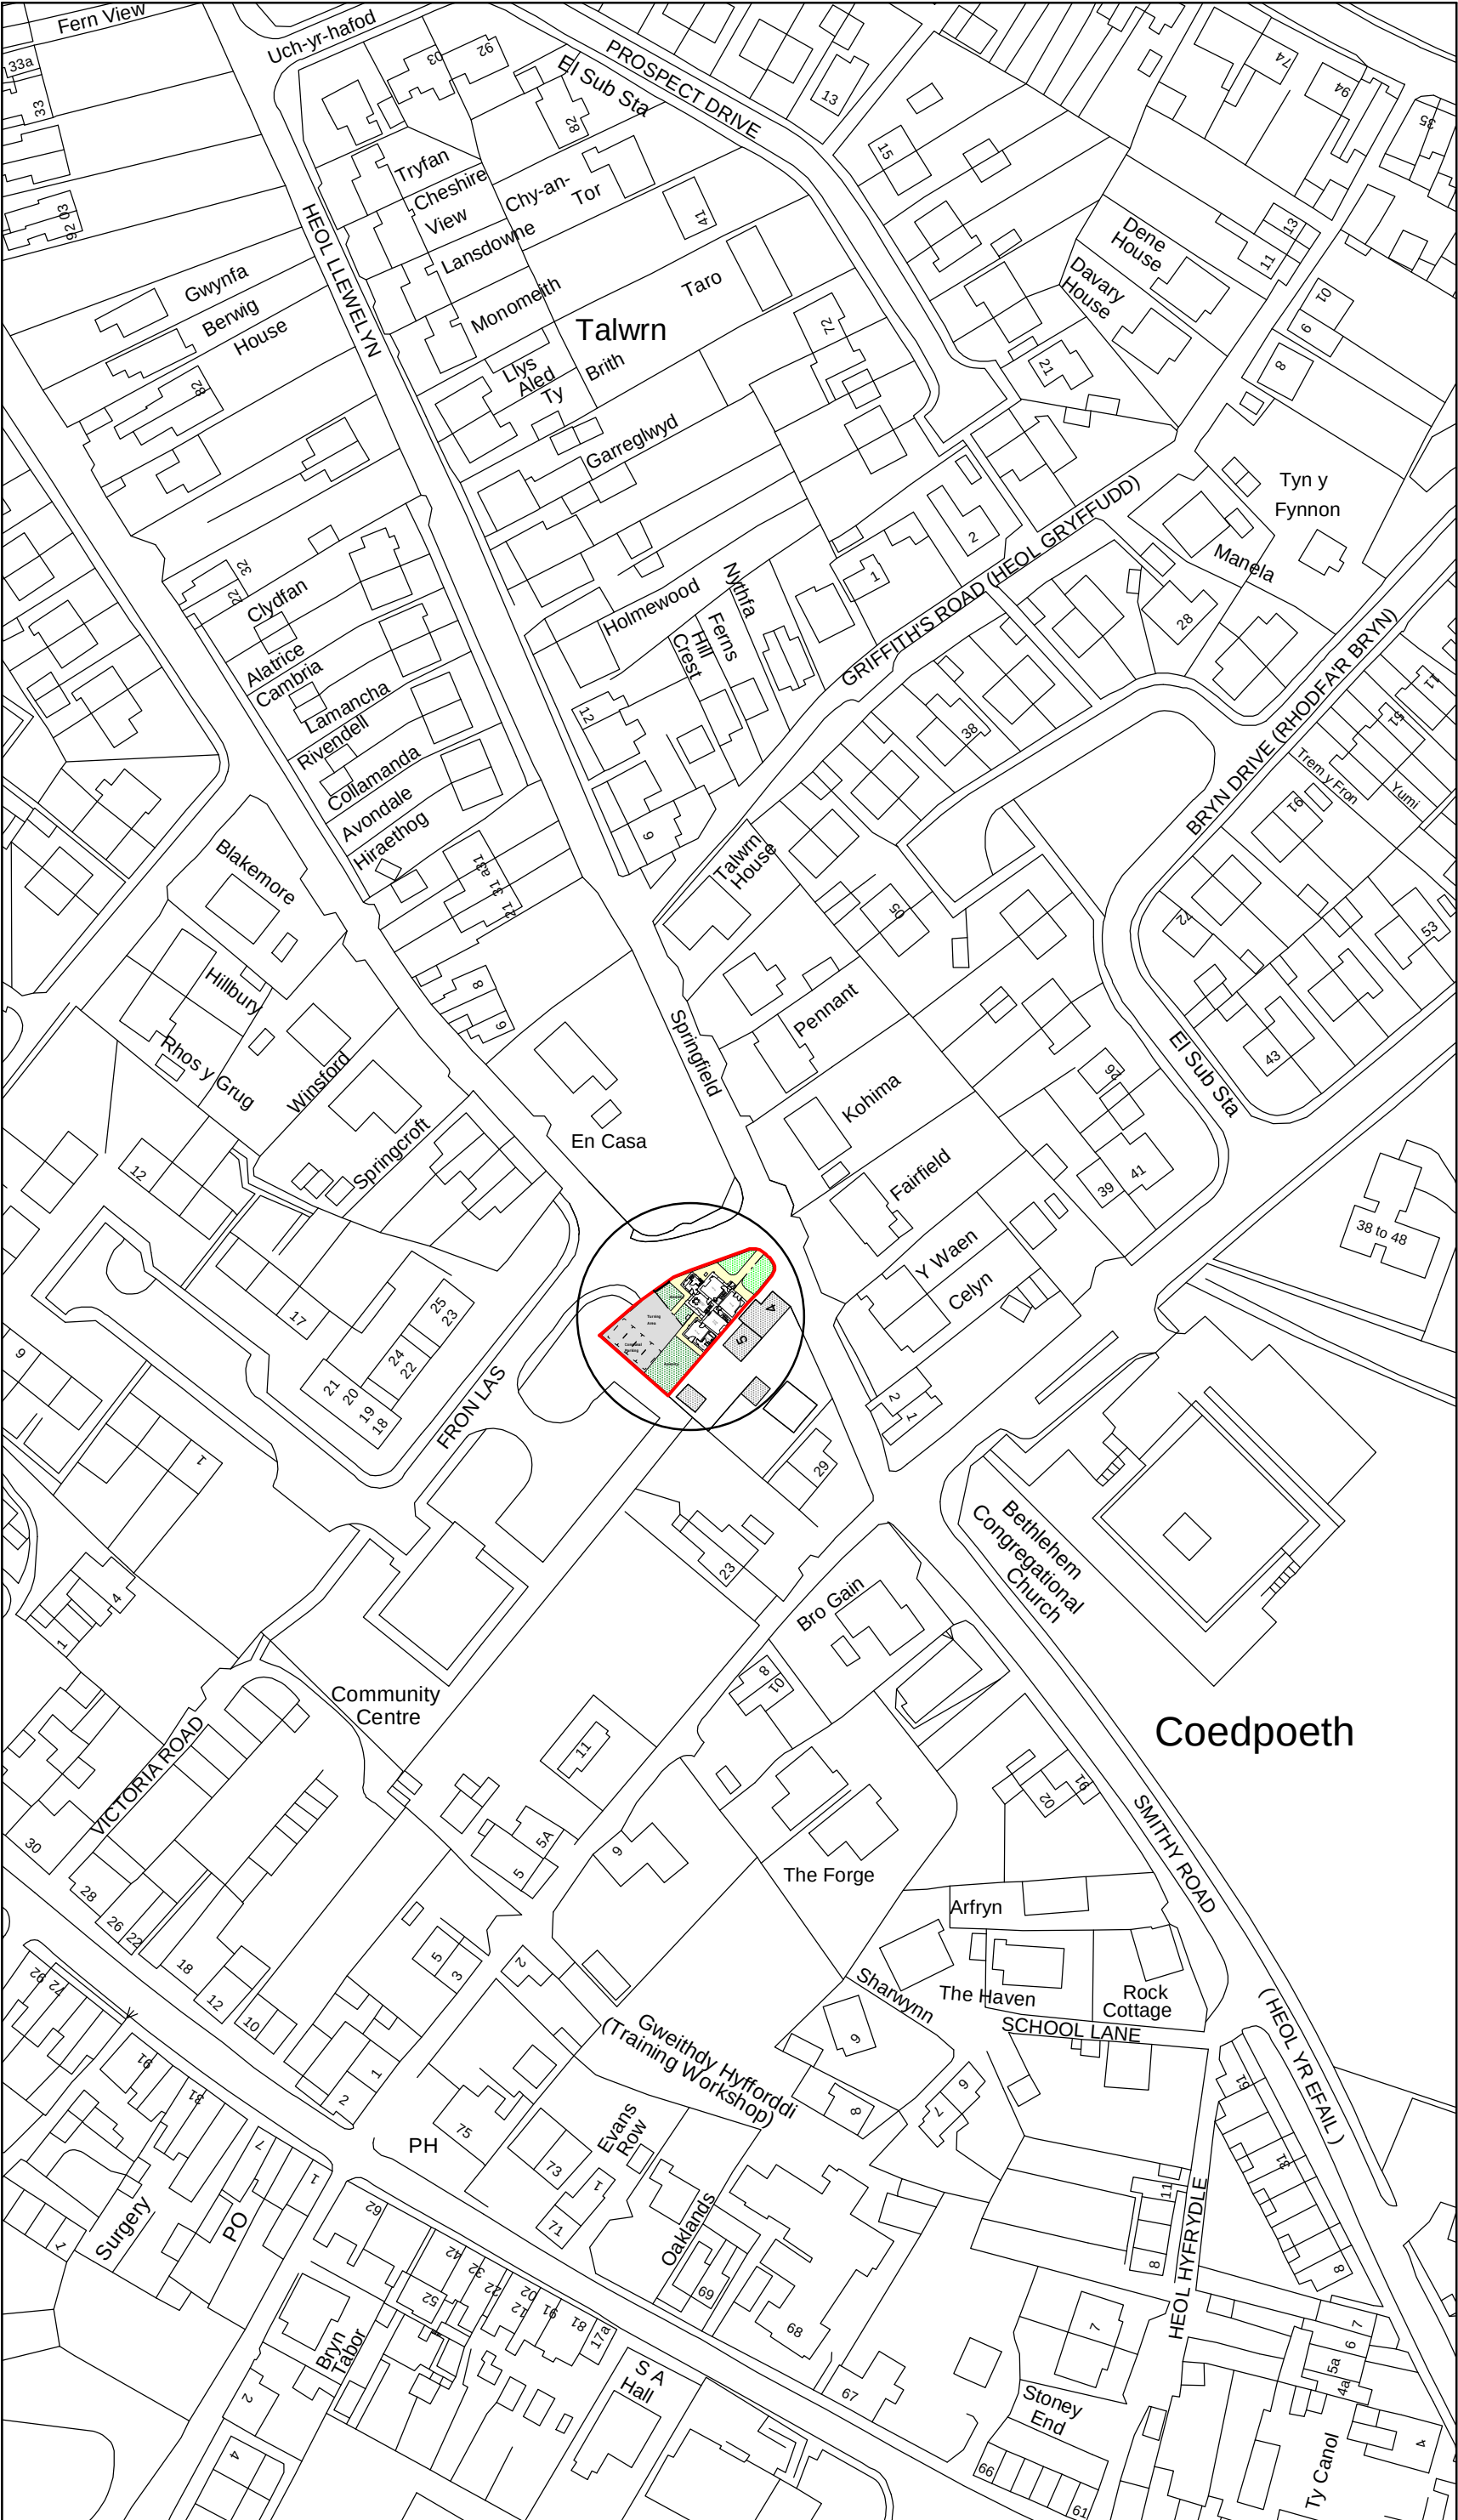

Location Plan 1:1250

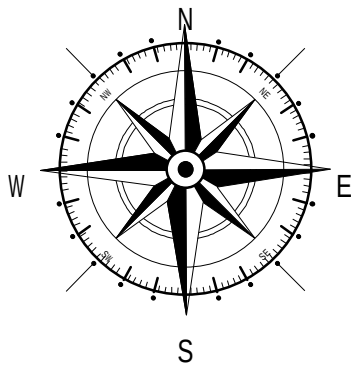

Key	
	Surrounding Buildings
	Proposed Site

A	01/20	Design Amends	D.J.E.
Rev	Date	Detail	Initial

Project:
Proposed Alterations at,
Llys Awen,
Heol Llewelyn, Coedpoeth,
Wrexham, LL11 3PA

Title: Planning:Site & Location Plan	Scale: (A2) 1:50 & 1:100
--	--------------------------------

Drawn By: J Felgate	Date: Oct 2019
------------------------	-------------------

Drawing No: W158/005	Sheet: 1 of 1
-------------------------	------------------

Office 3K4,
Redwither Business Tower,
Wrexham. LL13 9XT
Tel: 01978 356500
www.blueprintarchitectural.com
© copyright all rights reserved