




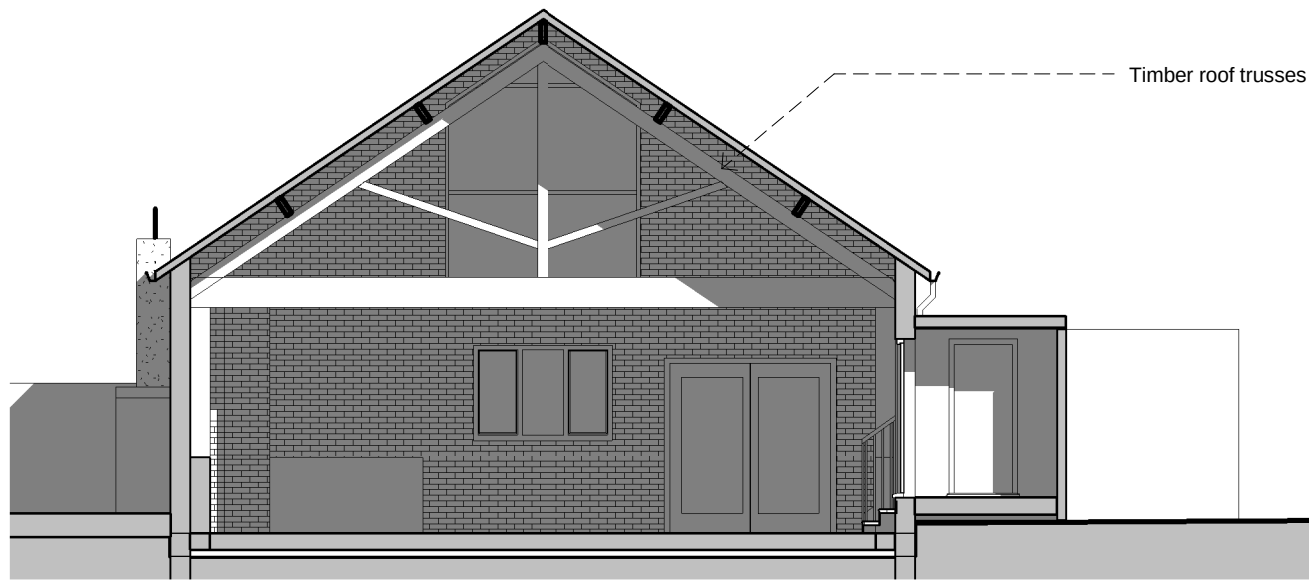

Existing Section 1
1 : 100

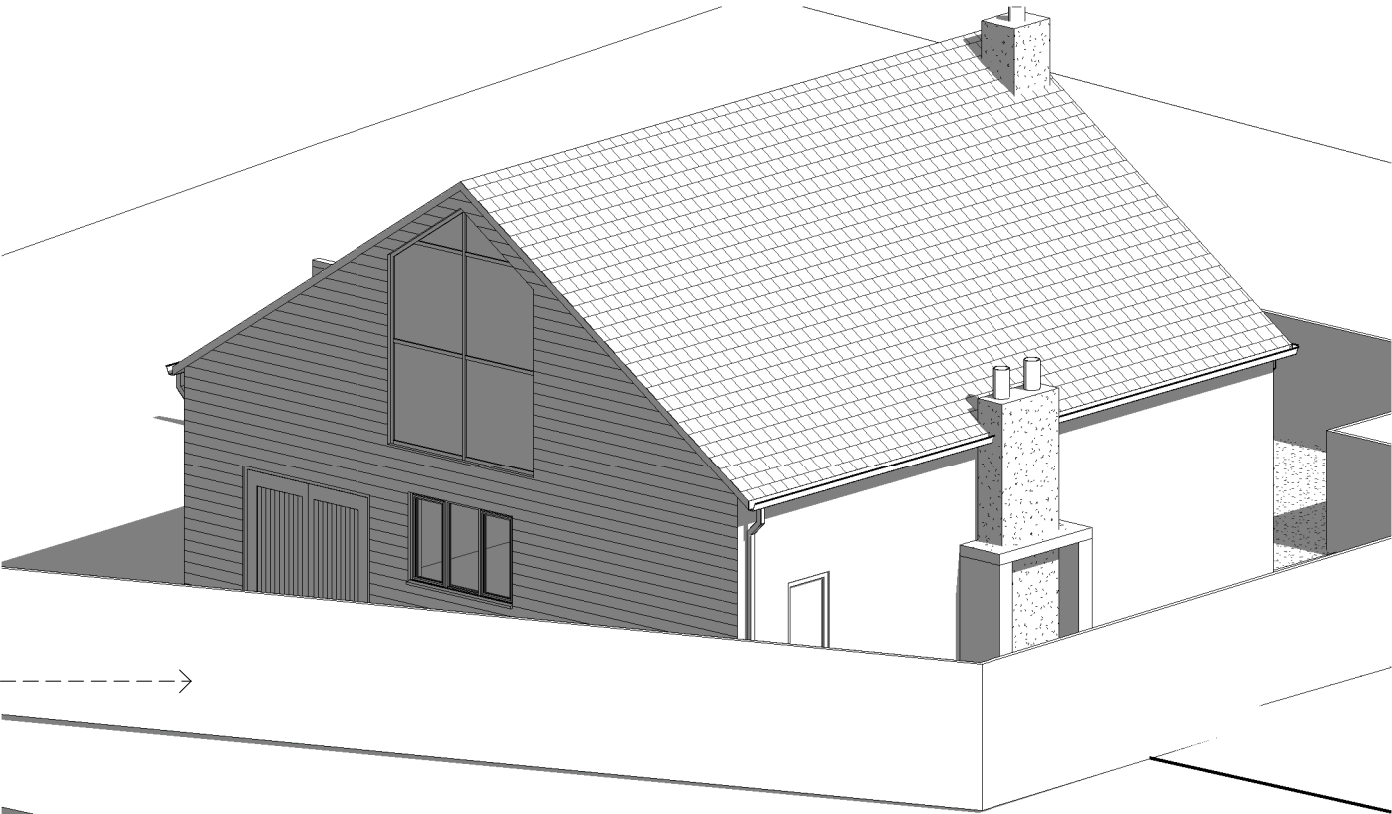

3D existing

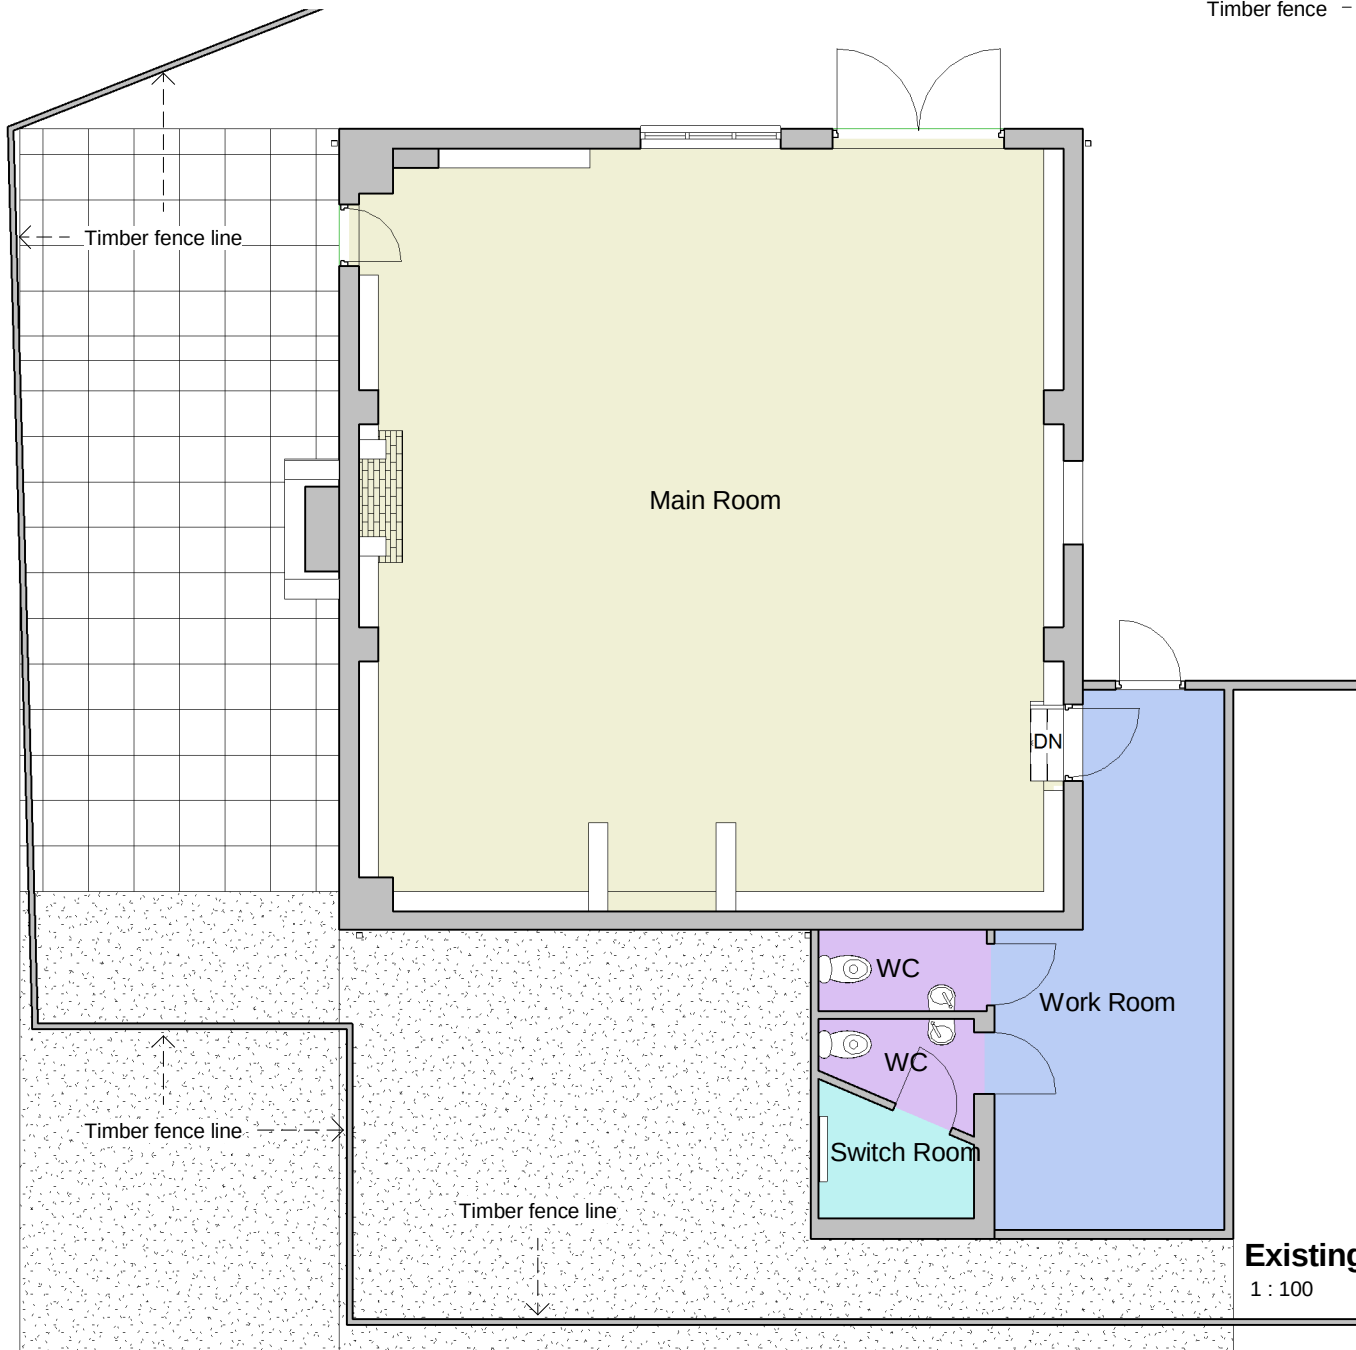

Existing Ground Floor Plan
1 : 100

The Contractor is responsible for checking all dimensions - any discrepancy to be brought to the attention of the client before proceeding with the work.

Where an item is covered by drawings of different scales, the larger scale drawing takes precedence.

Do not scale drawings - measured dimensions to be worked in all cases.

Revisions:
21/3/2020 - Planning issue (v3)

BH ARCHITECTS LTD.
Barden • Queen Street • Treuddyn • Near Mold • Flintshire • CH7 4LU
Company Number 9280139
tel. 07970 771547 email. bharch@hotmail.com

site address
Seren Barn • Off Ruthin Road • Bwlchgwyn • LL11 5UY

project
Proposed Change of Use to Residential

description & scale
Existing Floor Plan and Section -
Scale as shown when printed at A3

date	project number	drawing number	revision
Feb. 2020	20/138	EC/02	C