

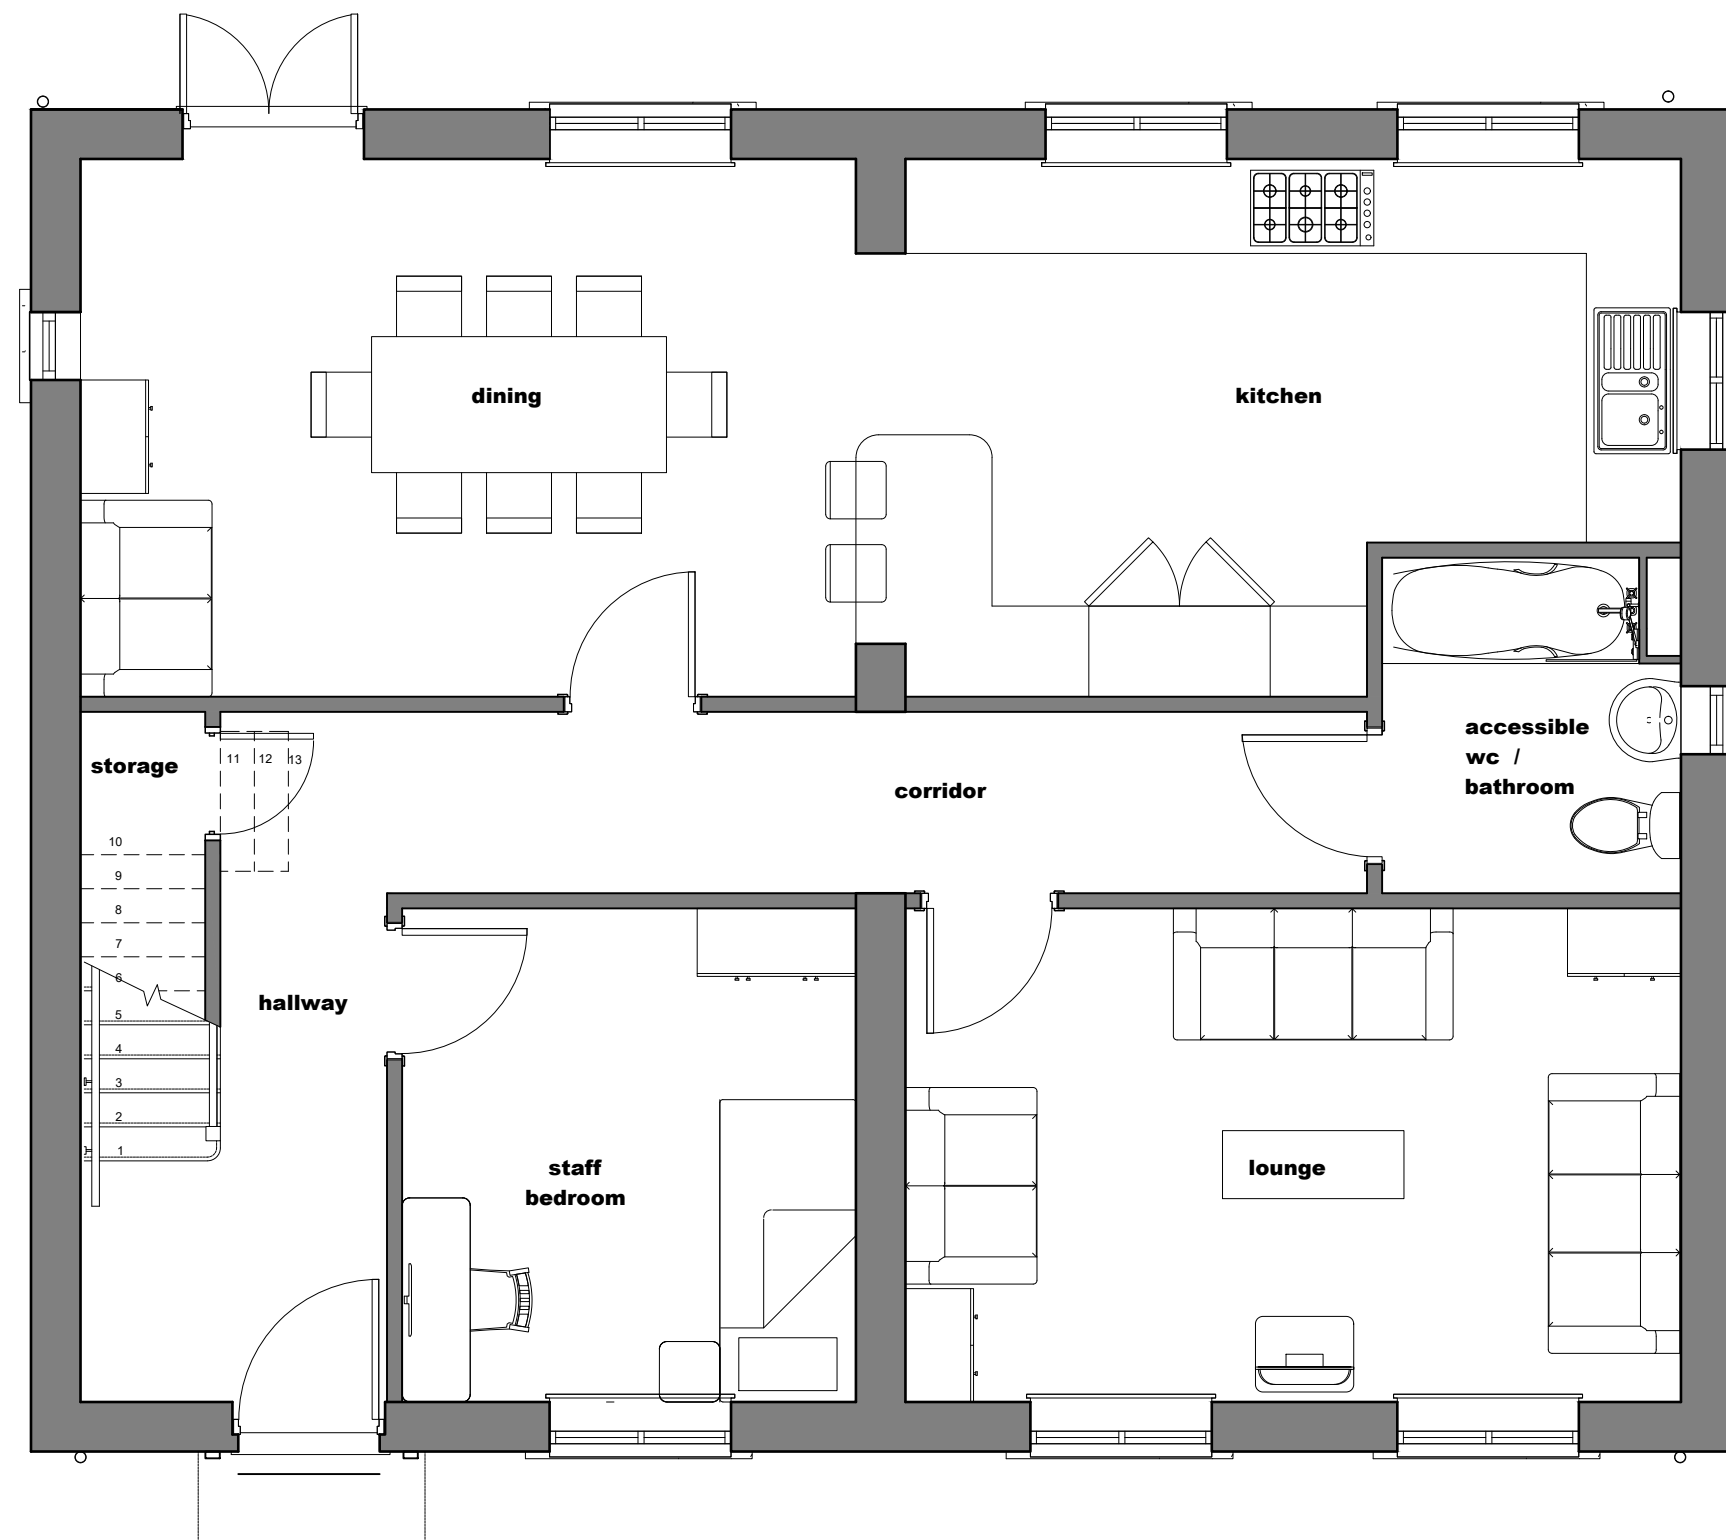


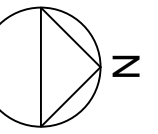

Plot 24

Ground floor Plan

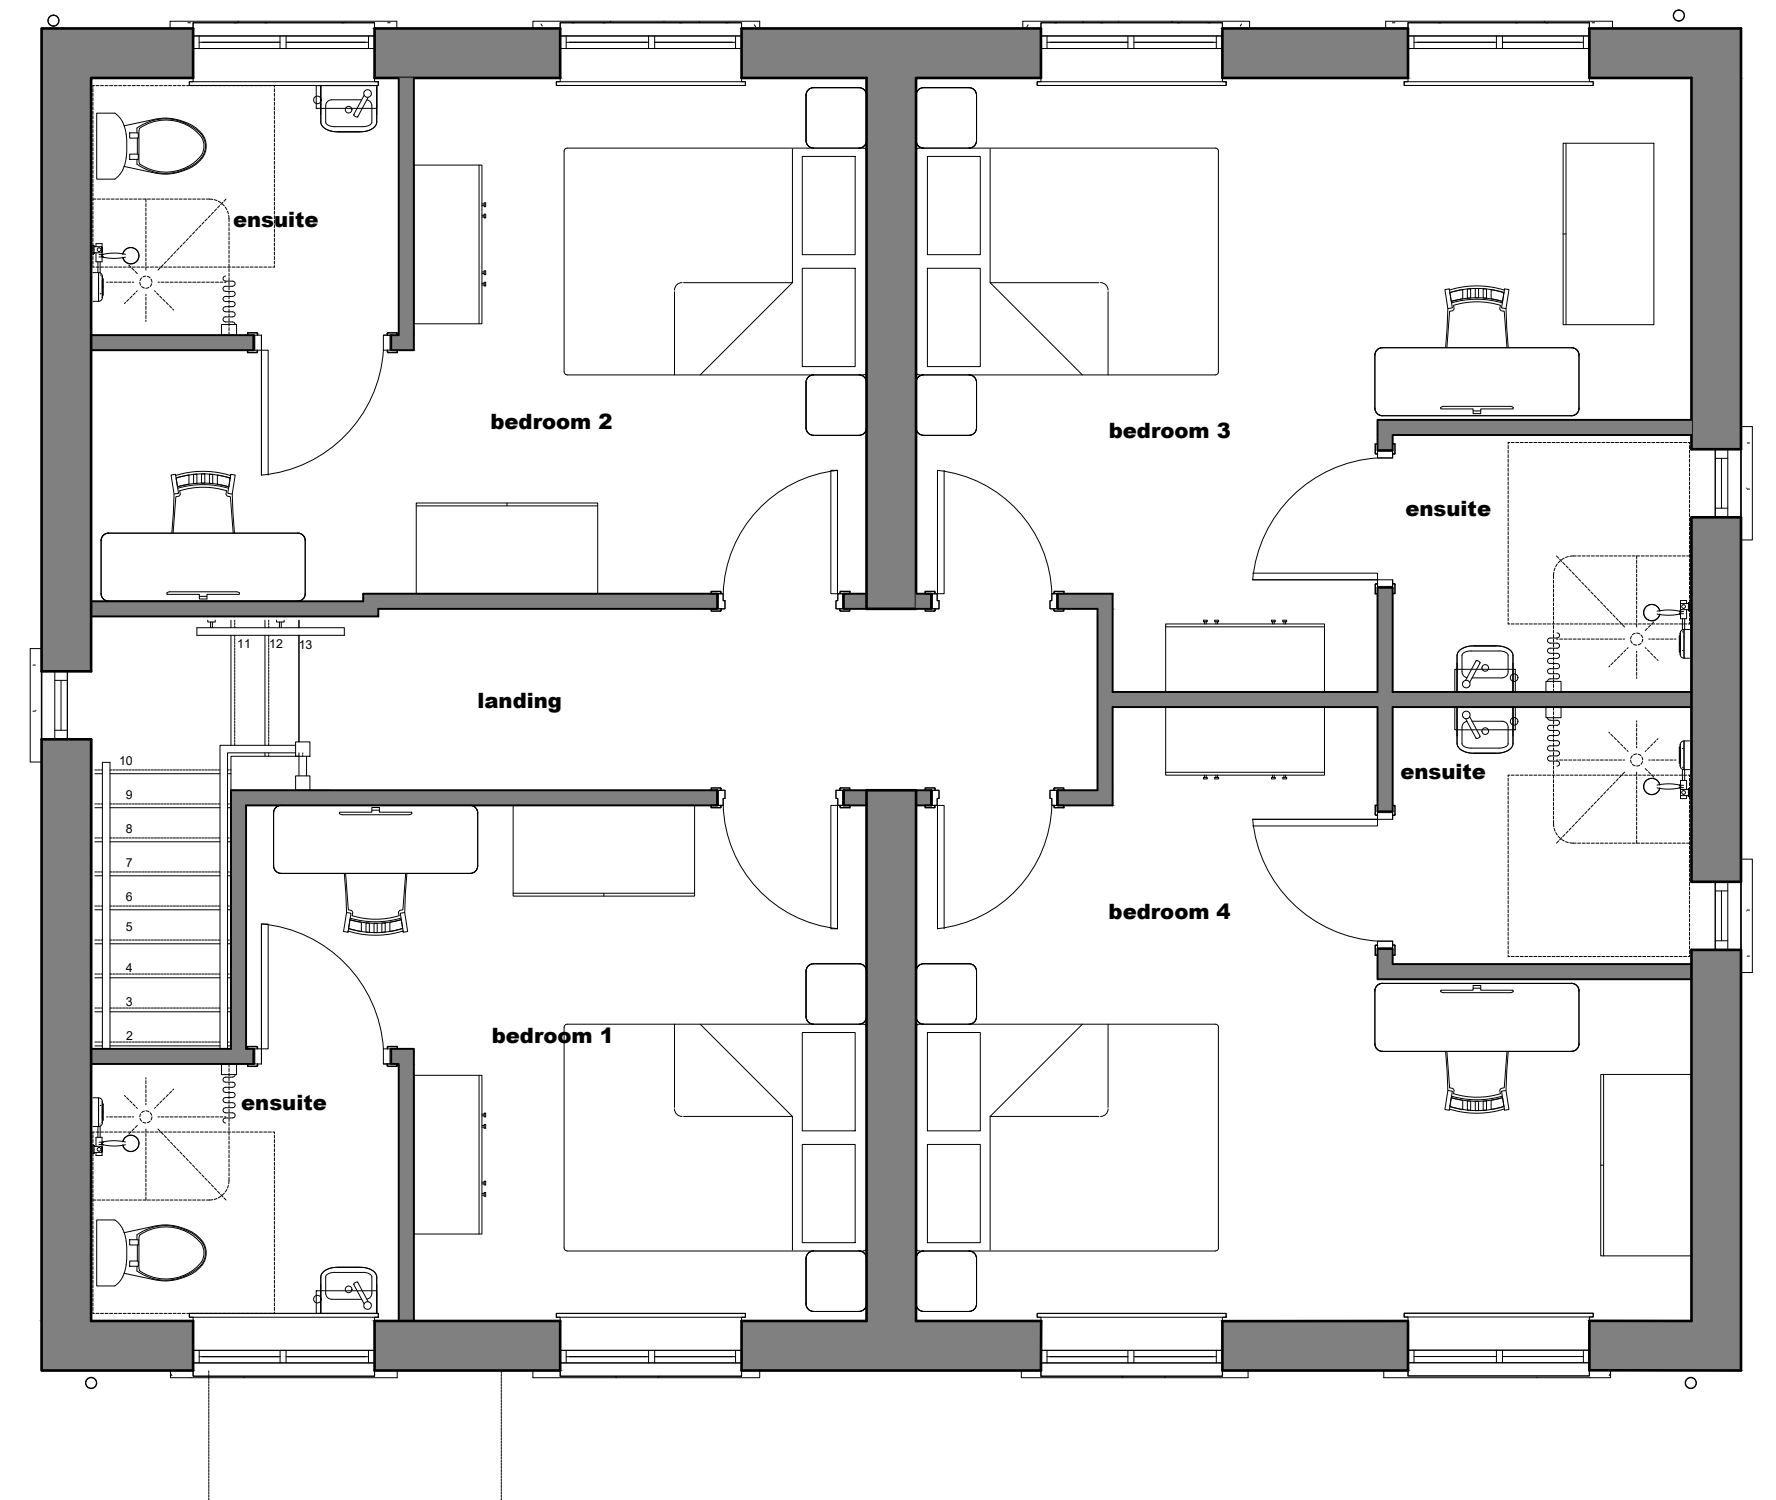

Plot 24

First floor Plan

HDS ARCHITECTURAL SERVICES
Ferndale Villa, 25 Manley Road,
Wrexham, LL13 8HD
Tel (01978) 353445
www.hdsarchitectural.co.uk

Project; Residential Development Adjoining 'Premier Inn, Jacques Way, Wrexham,	
Title; Plots 24 - 25 Proposed floor plans	Scale (A2); 1:50
Dwg No; JWA/PD/22	Date; Oct 2019
Revision; -	