




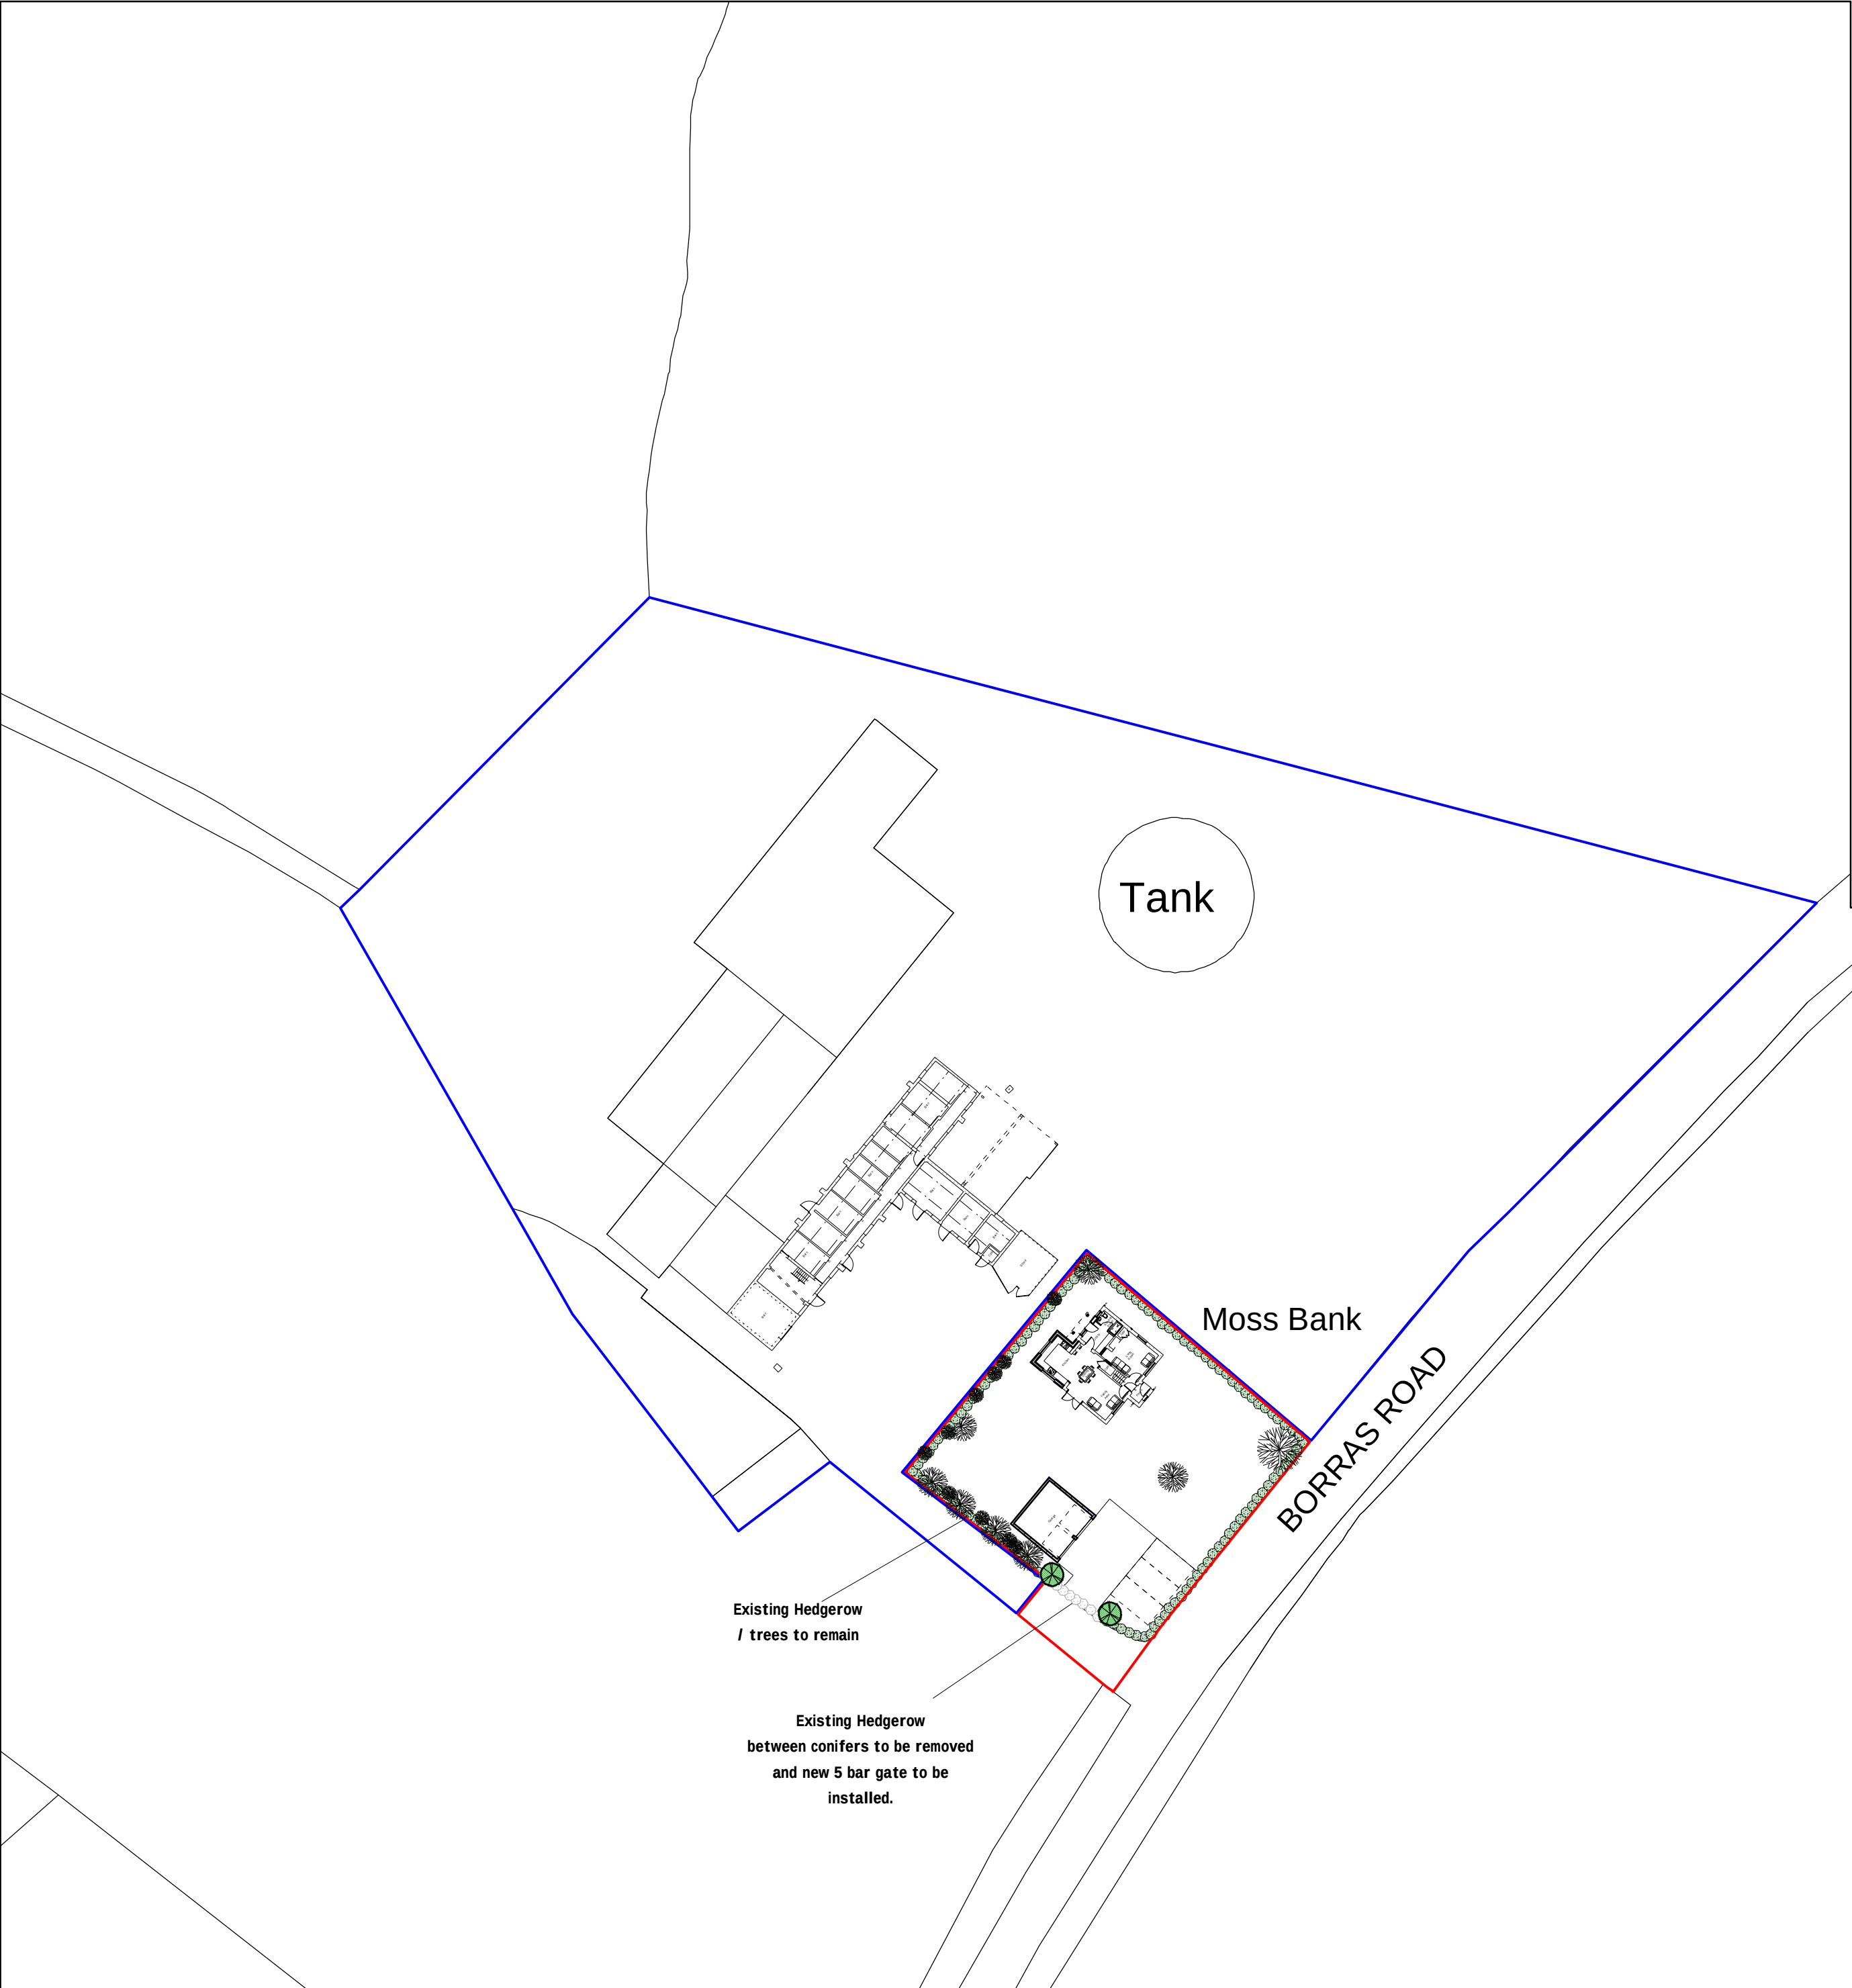

Site Plan 1:500

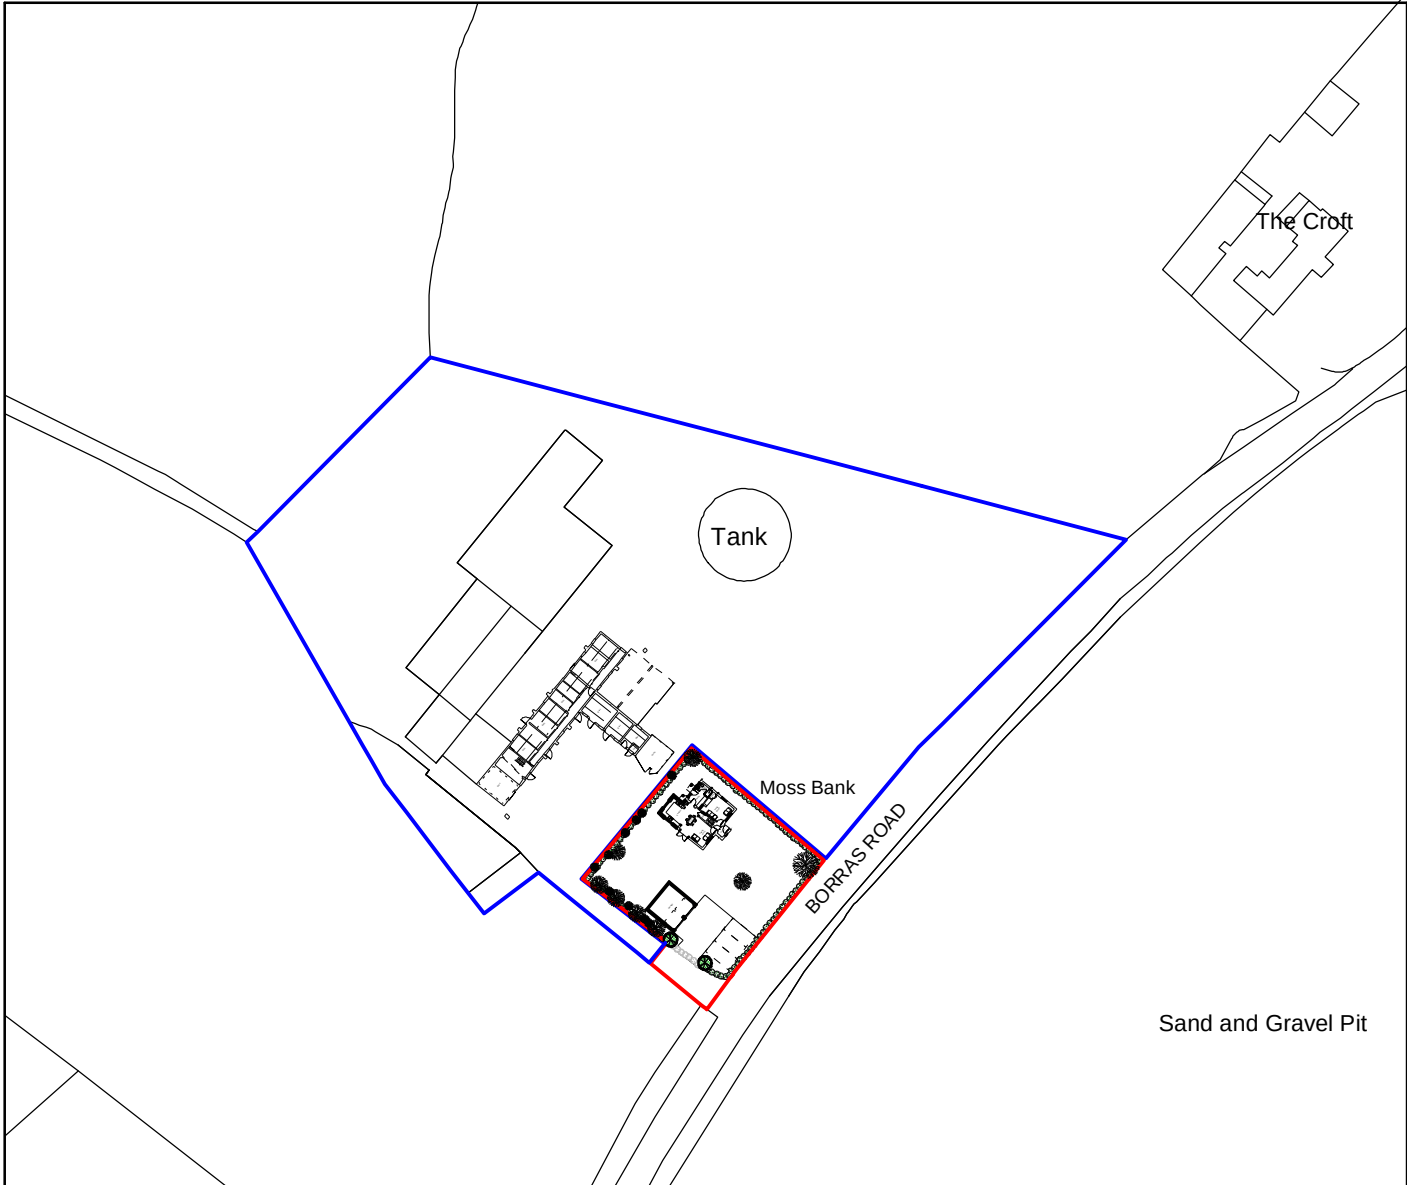

Location Plan 1:1250

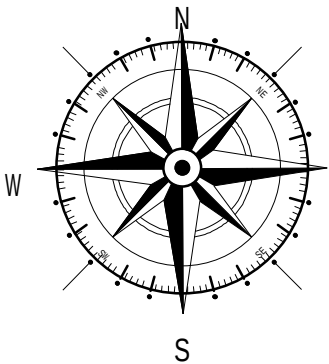

Key	
—	Proposed Site
—	Land owned by Client

A	12/19	Boundary Amends	E.M.J
Rev	Date	Detail	Initial

Project:
Proposed alterations at Moss Bank Farm, Borrás Road, Borrás Head, Wrexham, LL13 9TN.

Title: Planning: Site & Location Plan	Scale: (A2) 1:500 & 1:1250
---	--

Drawn By: J Felgate	Date: Nov 2019
-------------------------------	--------------------------

Drawing No: S083/008	Sheet: 1 of 1
--------------------------------	-------------------------

Office 3K4,
 Redwither Business Tower,
 Wrexham. LL13 9XT
 Tel: 01978 356500
www.blueprintarchitectural.com
 © copyright all rights reserved

Sand and Gravel Pit