


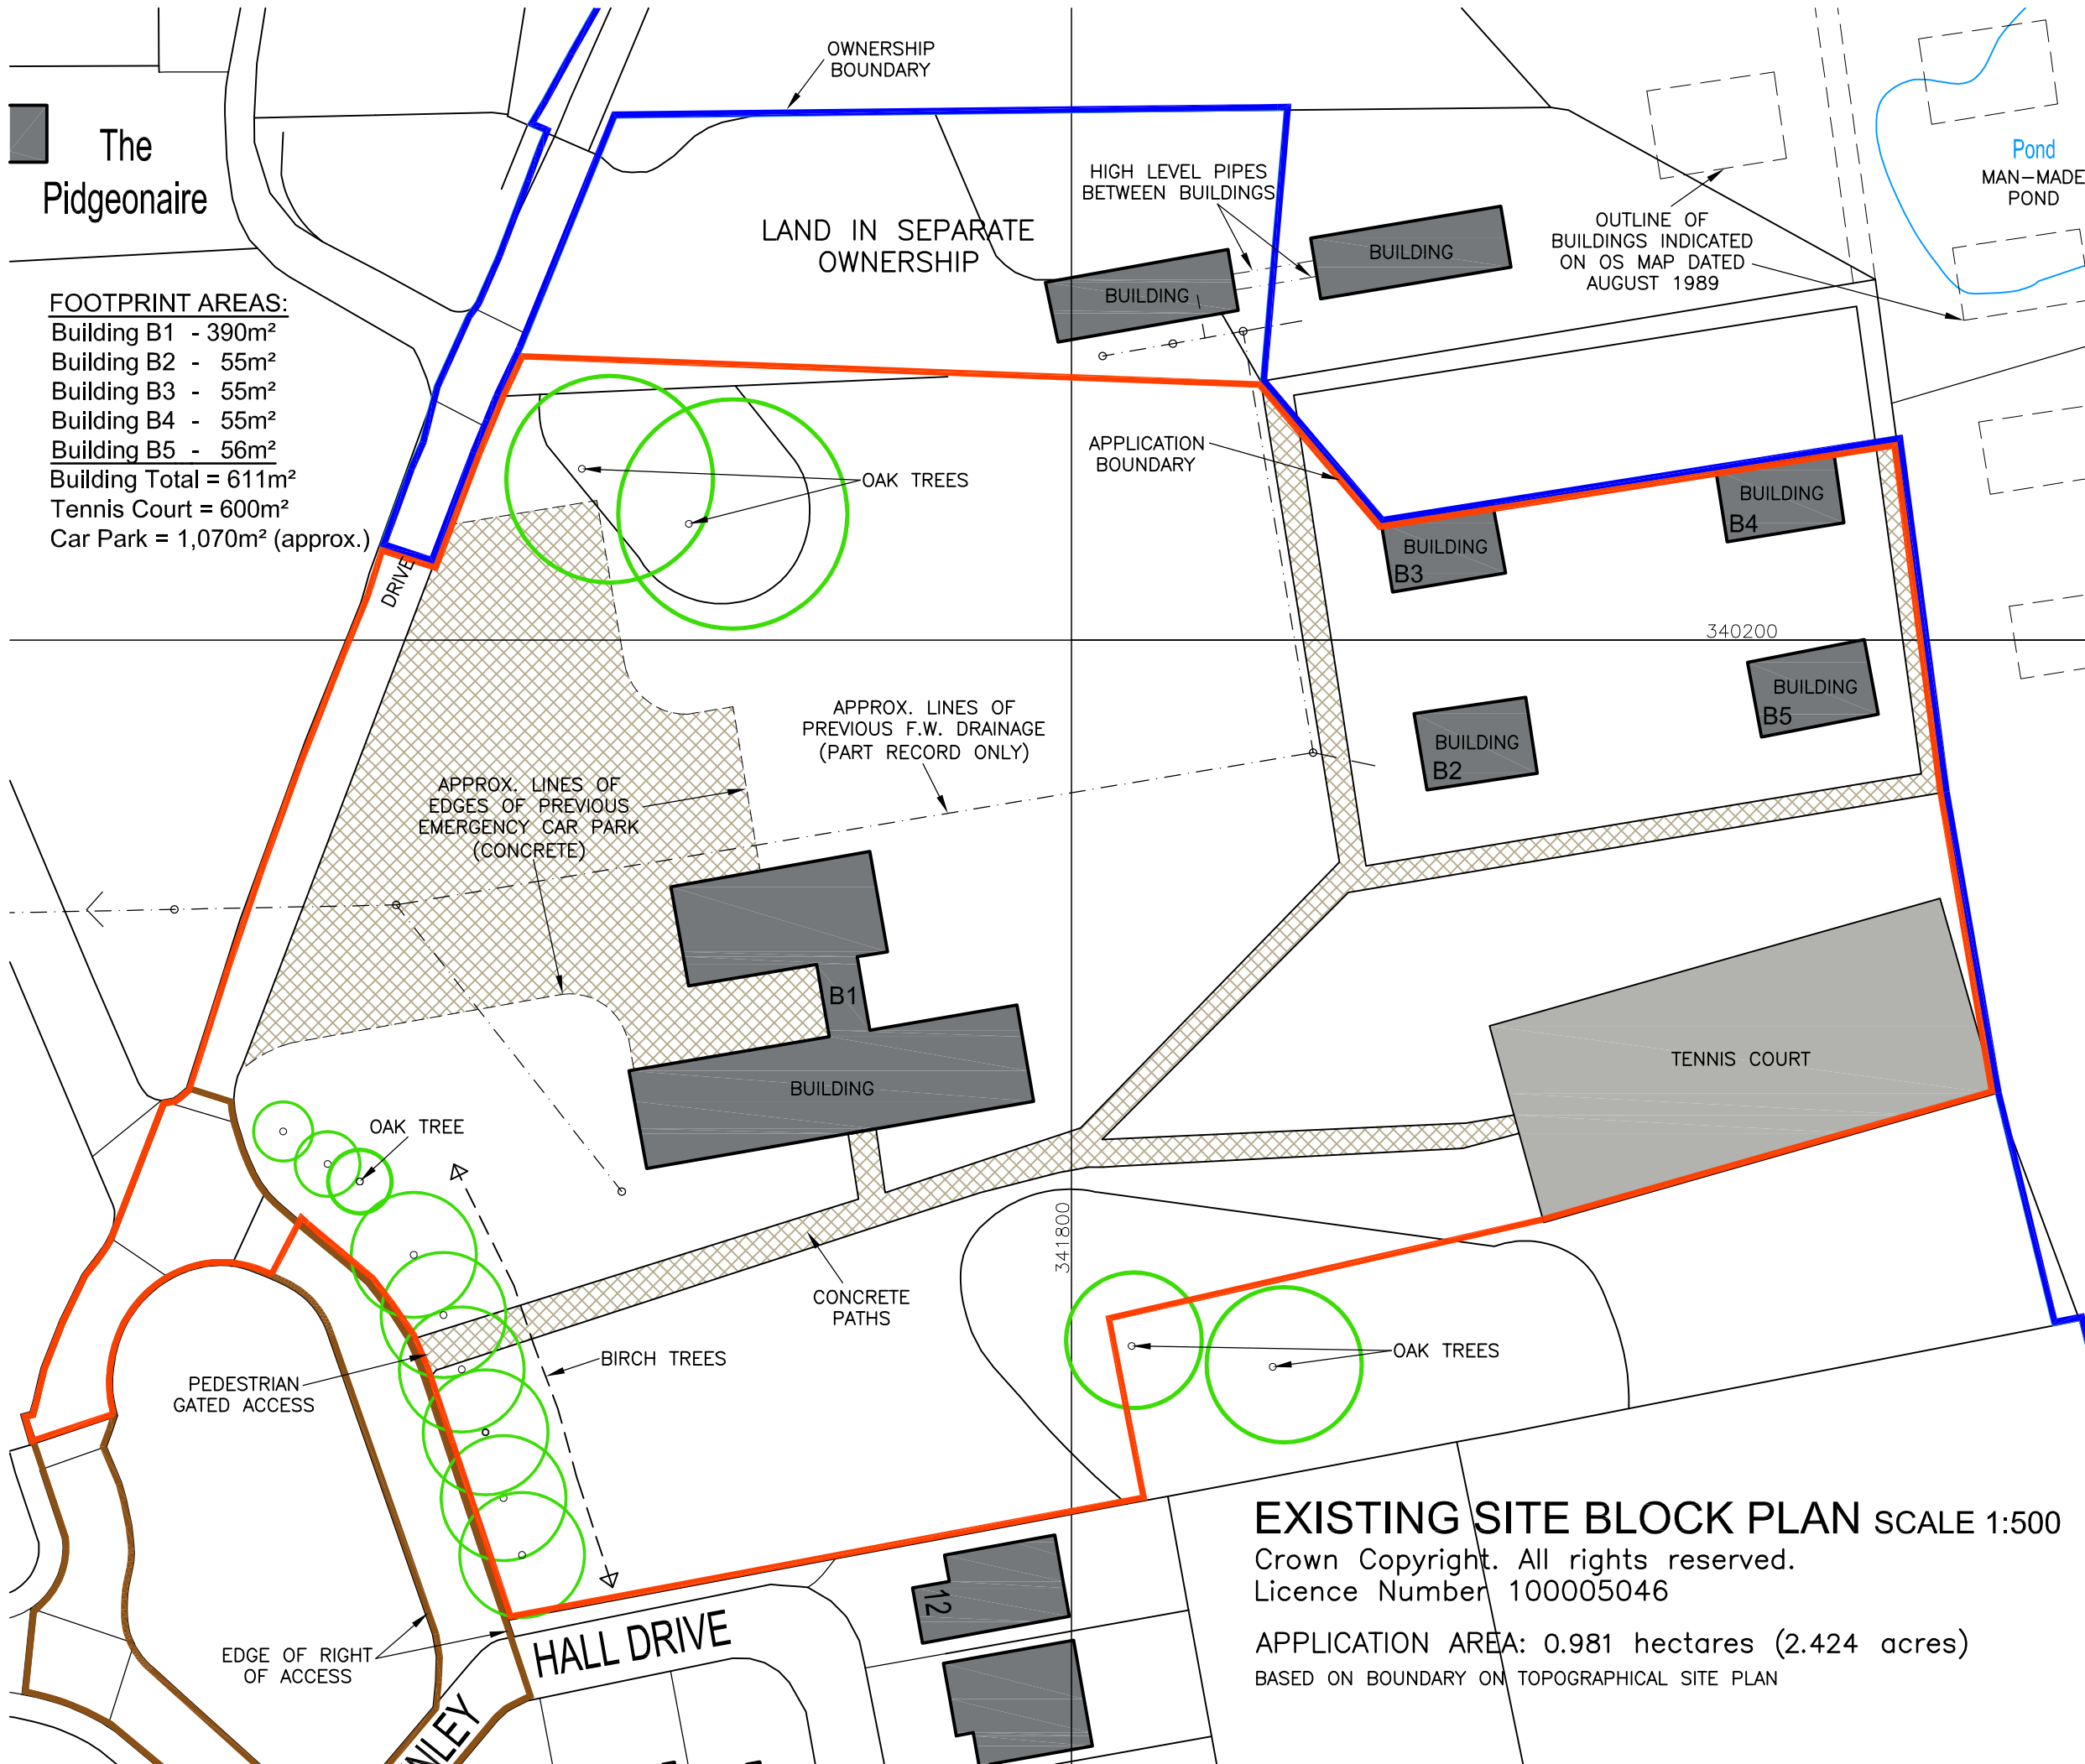

FOOTPRINT AREAS:
Building B1 - 390m²
Building B2 - 55m²
Building B3 - 55m²
Building B4 - 55m²
Building B5 - 56m²
Building Total = 611m²
Tennis Court = 600m²
Car Park = 1,070m² (approx.)

NOTES:
THIS DRAWING IS THE PROPERTY OF McCORMICK ARCHITECTURE LTD AND COPYRIGHT IS RESERVED BY THEM. THE DRAWING IS NOT TO BE COPIED OR DISCLOSED BY OR TO ANY UNAUTHORISED PERSONS WITHOUT THE WRITTEN CONSENT OF McCORMICK ARCHITECTURE LTD. DO NOT SCALE FROM THIS DRAWING. CONTRACTORS TO CHECK ALL DIMENSIONS ON SITE AND TO REPORT ANY DISCREPANCIES. ELECTRONIC ISSUE VERSIONS OF THIS DRAWING ARE NOT TO BE CHANGED BY RECIPIENTS OR 3rd PARTIES.

NOTE: THIS DRAWING IS FOR INFORMATION AND PLANNING APPLICATION PURPOSES ONLY

DRAWING PREPARED FROM PROMAP DRAWING AND NOT FROM TOPO SURVEY (APPROXIMATE ONLY)



Revision: C	By: EWR	Date: 16/08/18	Chkd: WR
CAR PARK NOTE AMENDED AS CLIENT COMMENTS 16.08.18			
Revision: B	By: EWR	Date: 30/07/18	Chkd: WR
APPLICATION AREA AMENDED FOLLOWING HPS COMMENTS			
Revision: A	By: EWR	Date: 25/07/18	Chkd: WR
APPLICATION AREA AMENDED			

McCORMICK
ARCHITECTURE
THE MOORINGS, ROWTON BRIDGE ROAD,
CHRISTLETON, CHESTER, CH3 7AE
TEL: 01244 332020
email: info@mccormick-architecture.co.uk
web: www.mccormick-architecture.co.uk

Client:
MR K. BARKER & MRS T. WILSON

Project:
LAND AT TUPA, PENLEY HALL DRIVE, PENLEY, WREXHAM, LL13 0LU

Detail:
OUTLINE PLANNING APPLICATION EXISTING SITE BLOCK PLAN

Status:
FOR INFORMATION

Drawn By:	Date:	Scale:
OS/EWR	16/07/2018	1:500 @ A3
Checked By:	Date:	Signature:
WR	18/07/2018	W. ROBERTS
Job No:	Drg No:	Revision:
4184/1	A(050)08	C

EXISTING SITE BLOCK PLAN SCALE 1:500
Crown Copyright. All rights reserved.
Licence Number 100005046
APPLICATION AREA: 0.981 hectares (2.424 acres)
BASED ON BOUNDARY ON TOPOGRAPHICAL SITE PLAN