
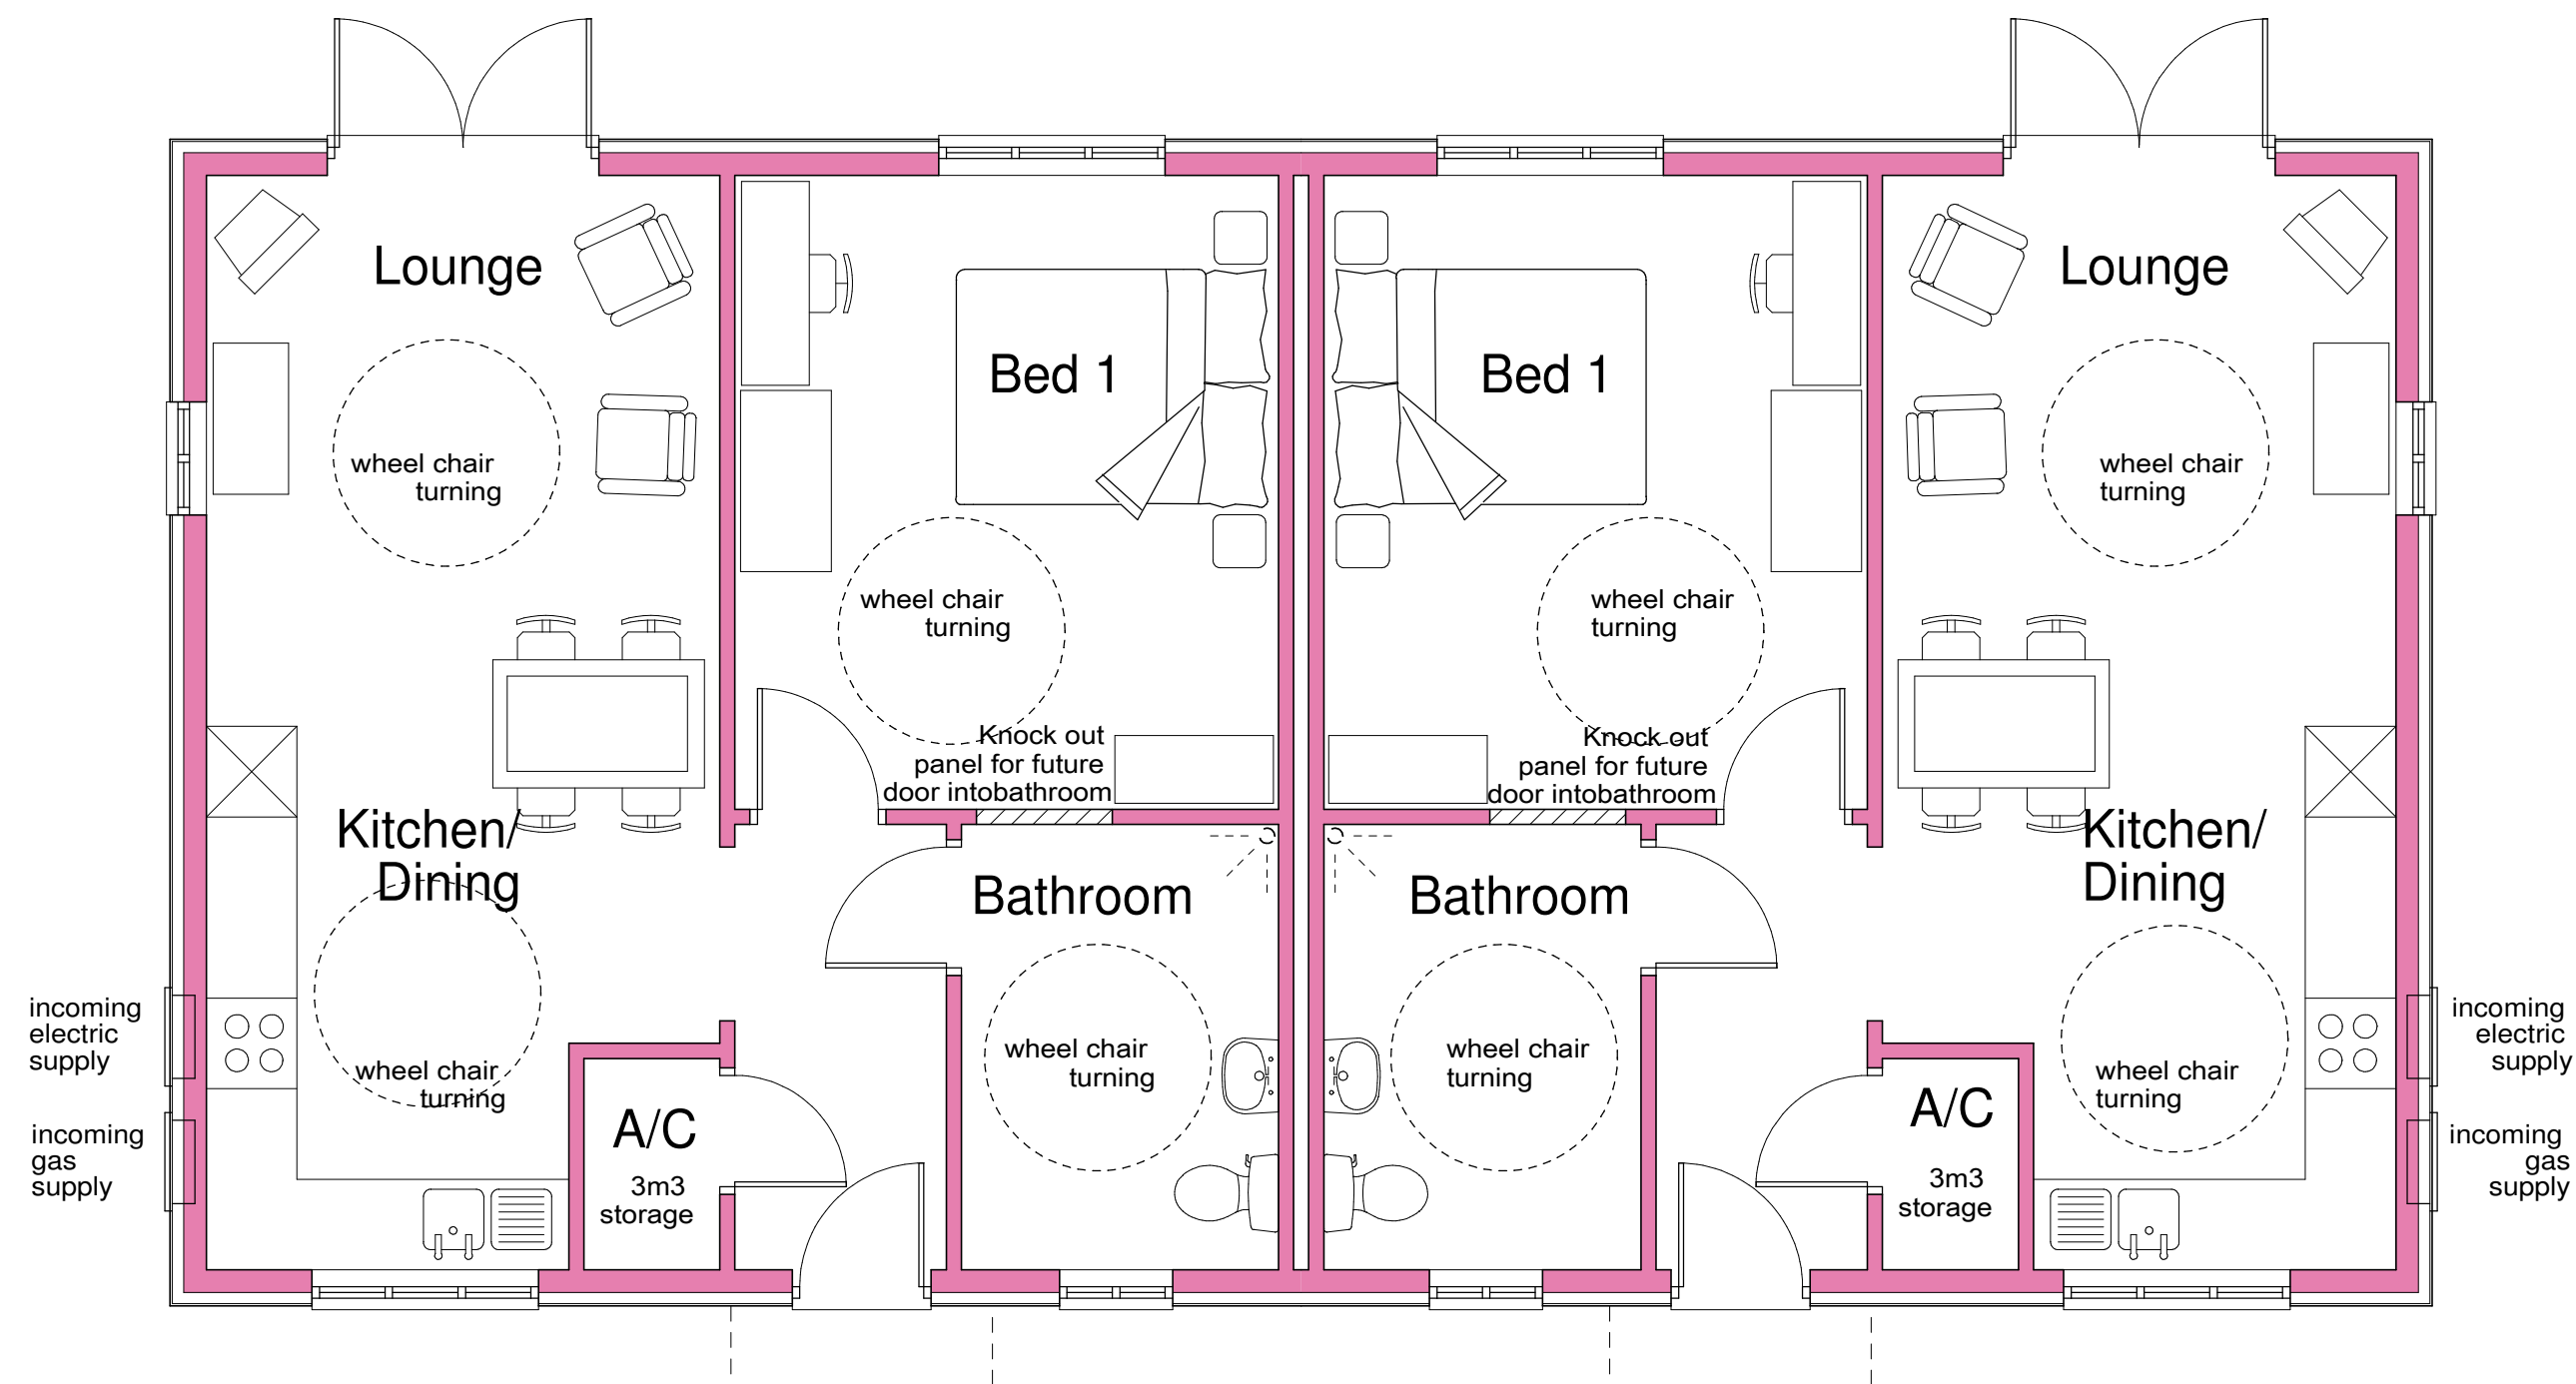


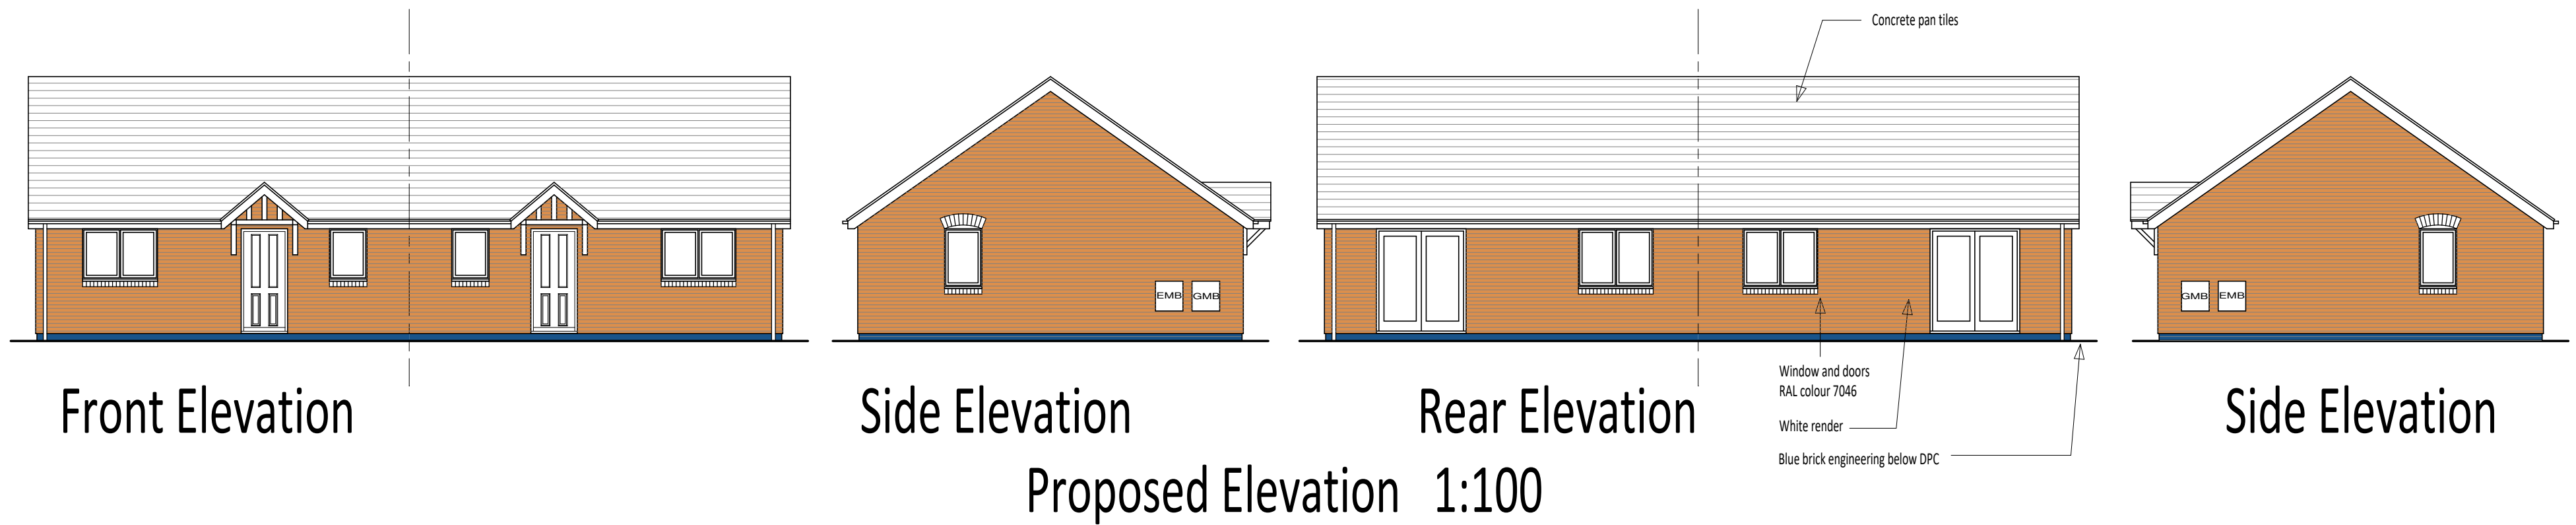

Ground Floor Plan

Revision:
A Elevations changed. 07/03/20
B Elevations changed. 17/03/20

Sean Caddick Architectural
13 Belvidere Walk
Shrewsbury
SY2 5LT
email: seancaddick@live.co.uk
Tel: 07971 166529

Client:
Cartefi GO Ltd

Project:
Residential Development
Wynnstay Park
Wrexham

Drawing title:
1 Bed Dwelling Semi Detached Bungalow
Floor Plans and Elevations

Scale:
1:50 @ A2

Date:
August 2019

Drawing number:
18/1786/08

Revision:
B