



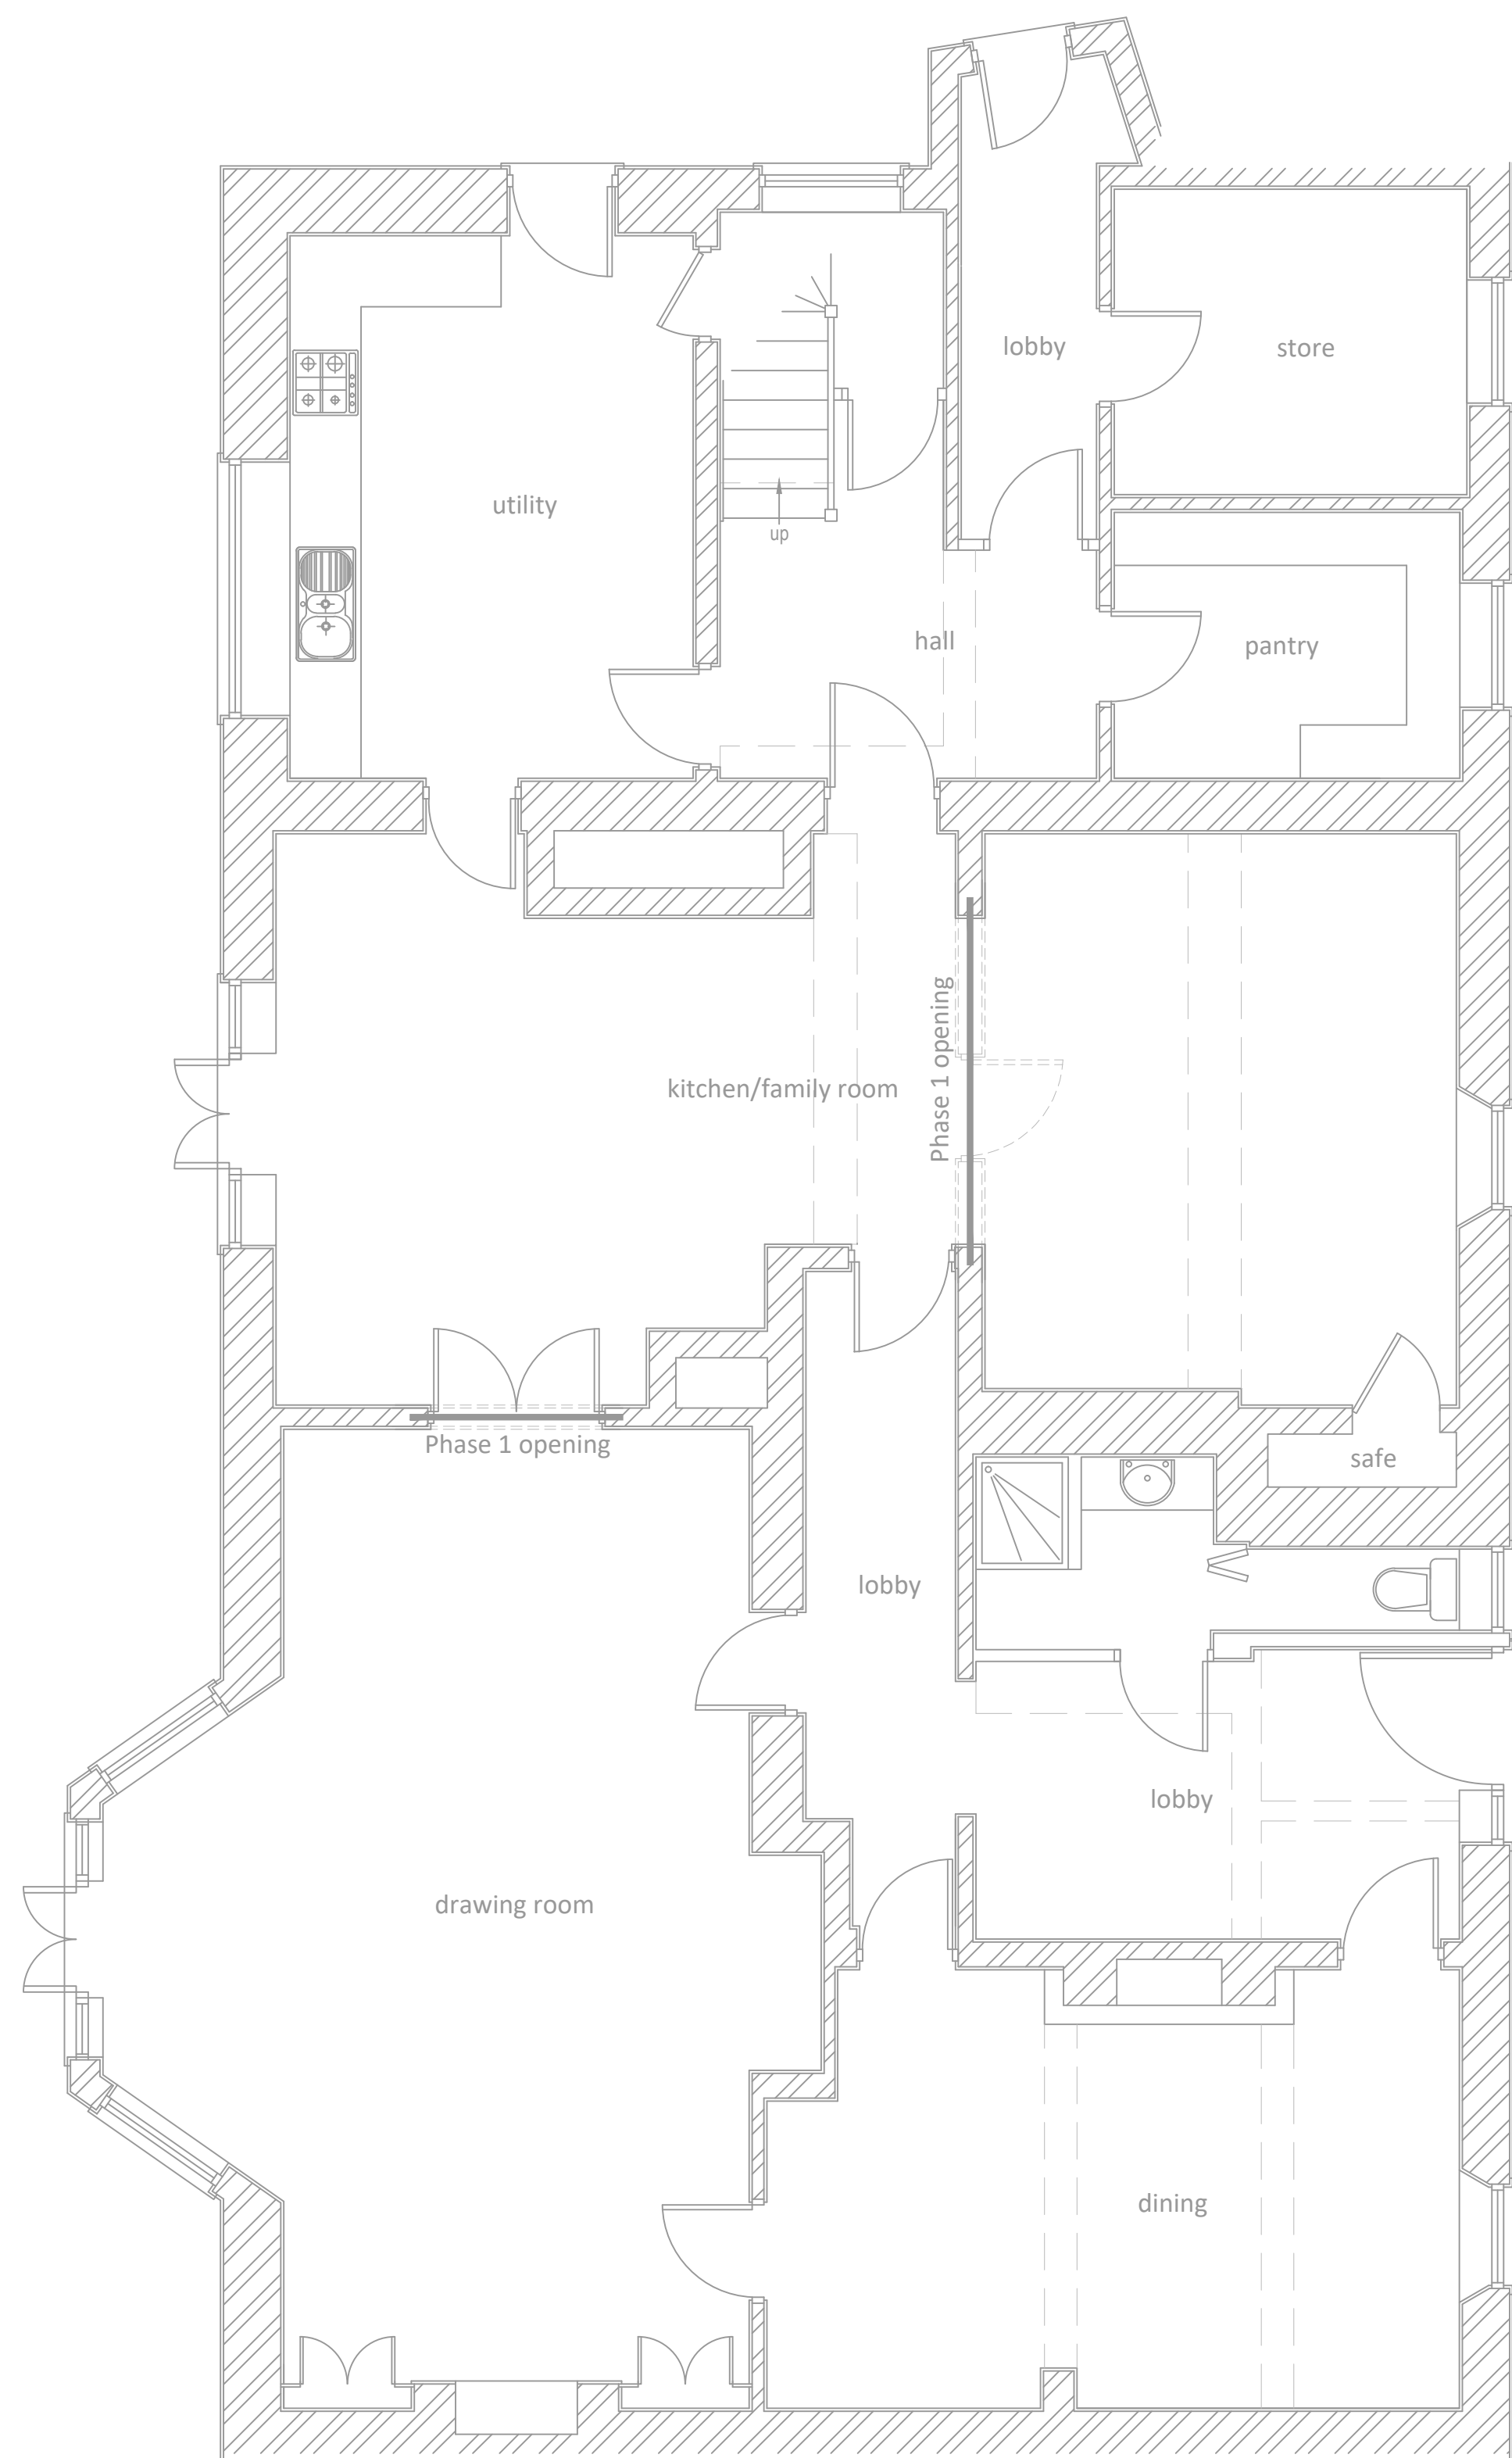

EXISTING GROUND FLOOR PLAN
(with Phase 1 works indicated)
Scale 1:50

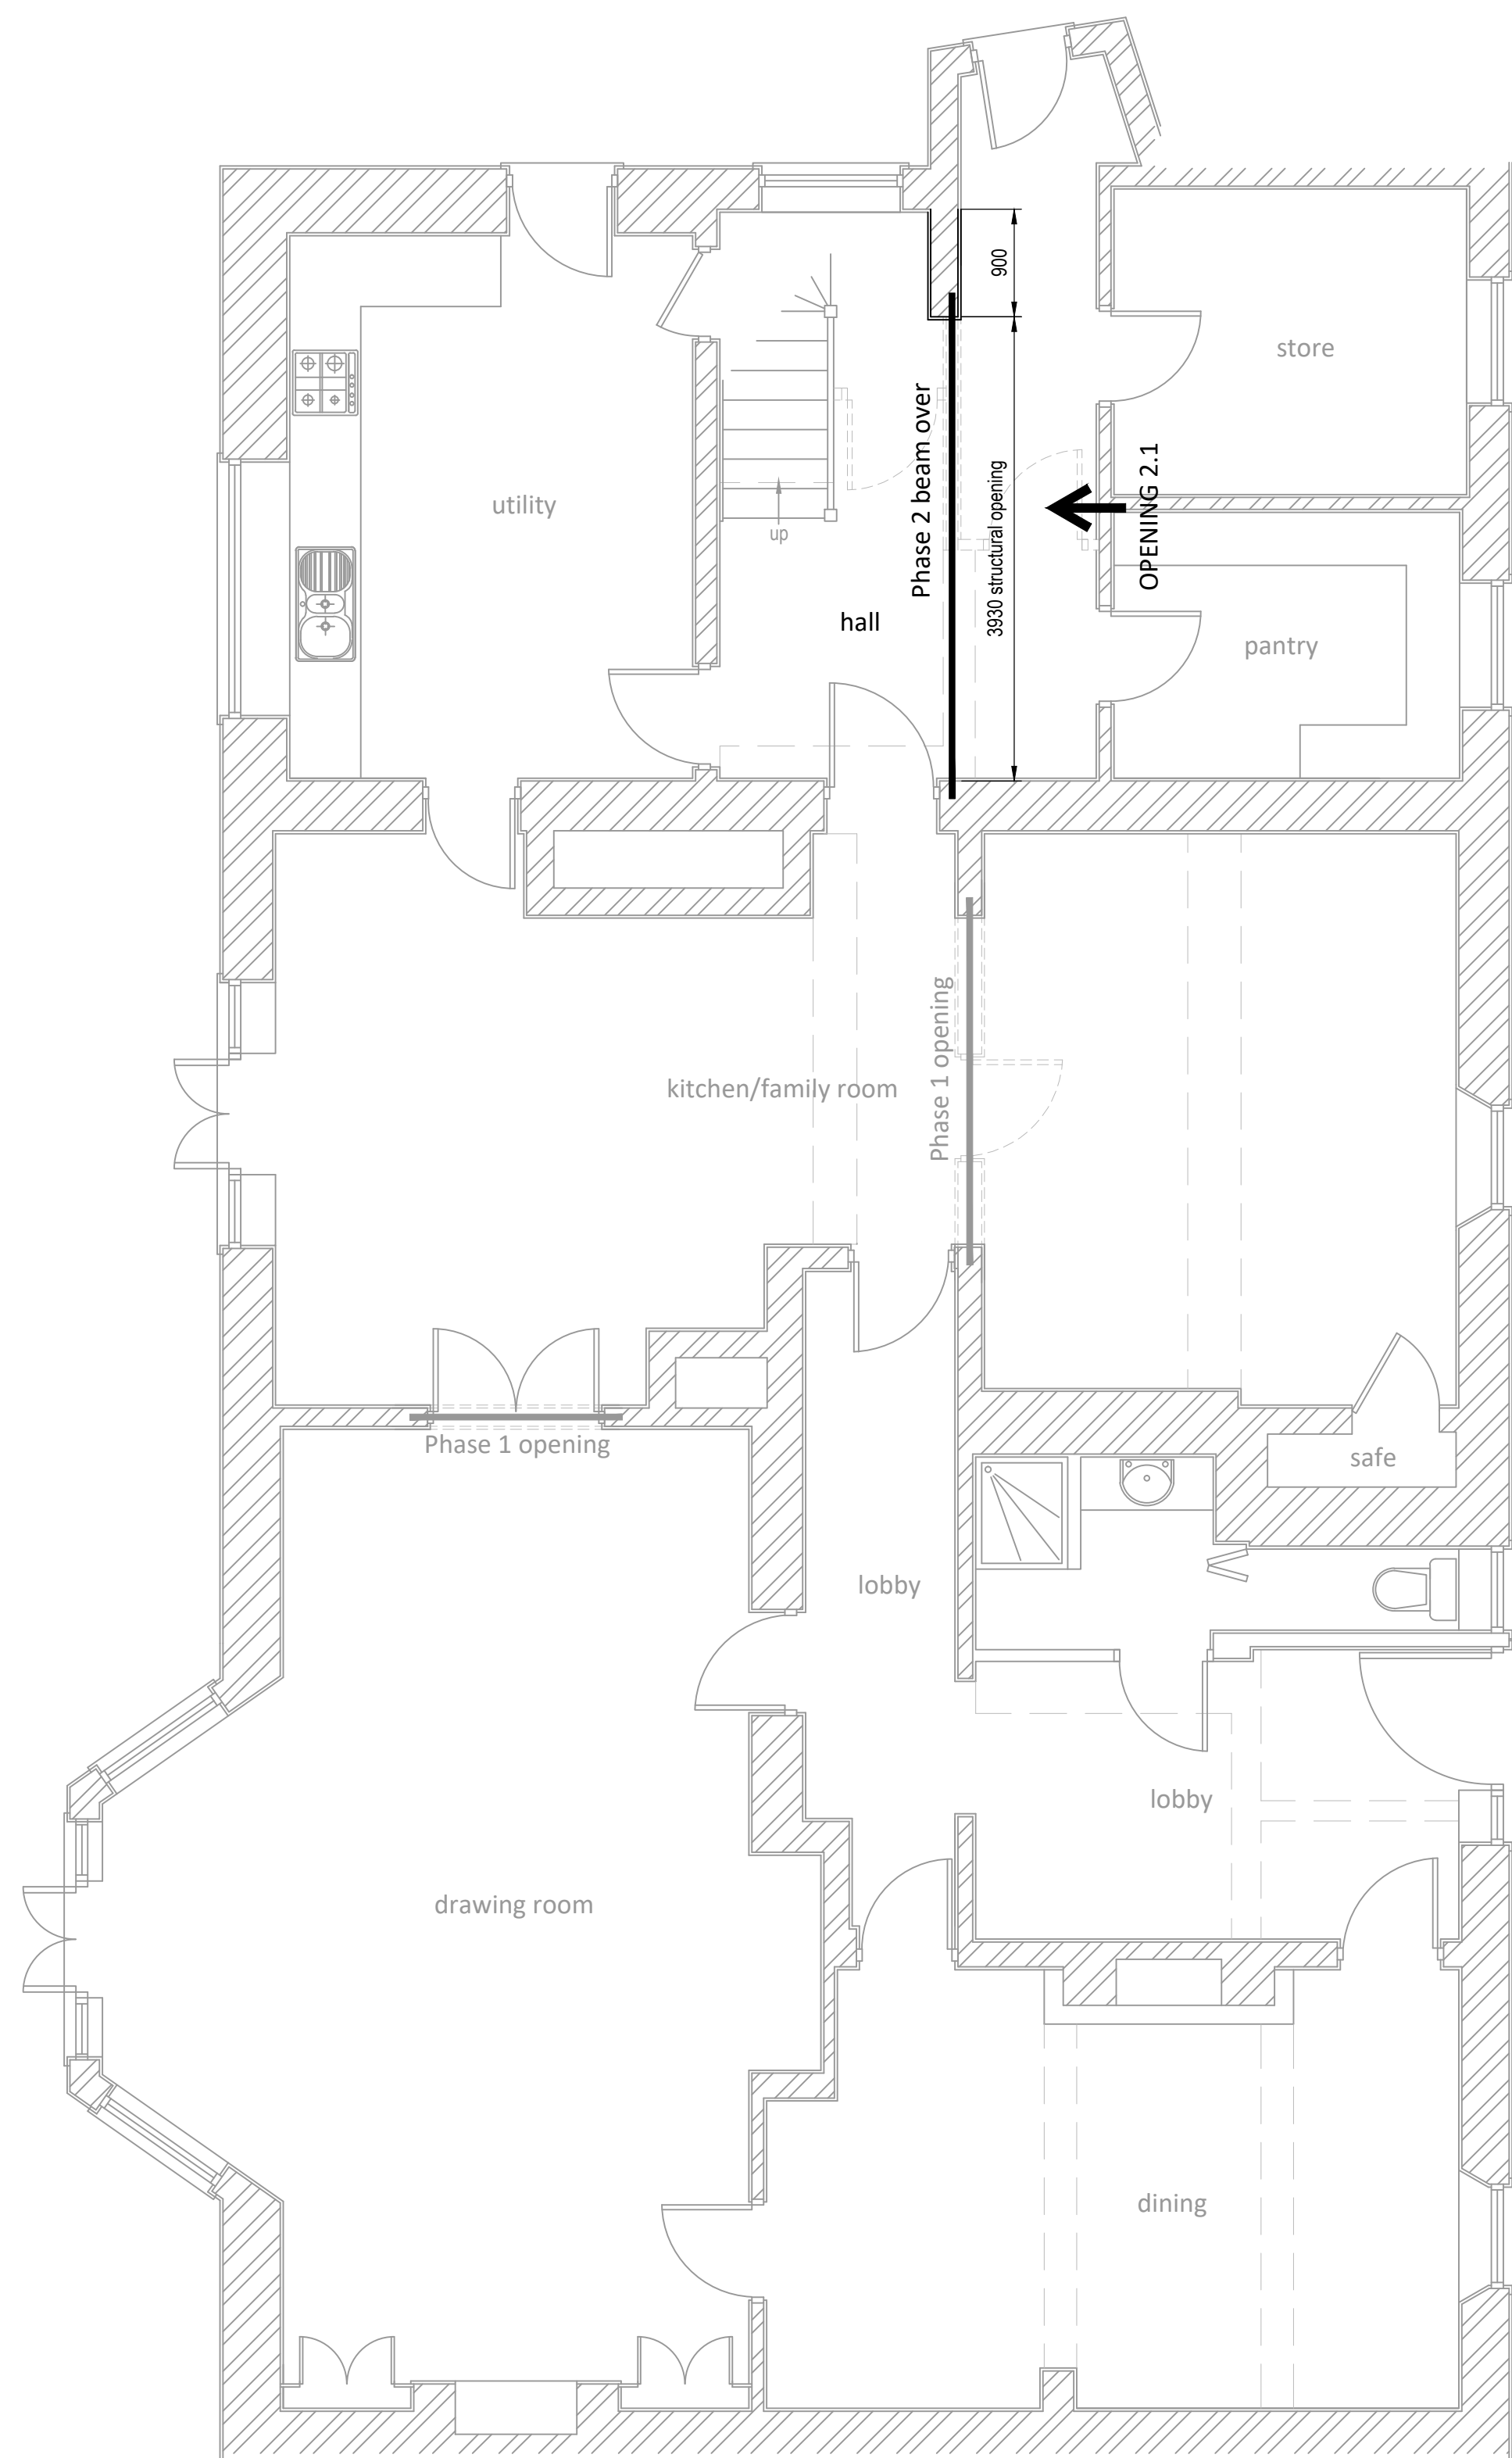

PROPOSED GROUND FLOOR PLAN
Scale 1:50



B	Opening width reduced to maintain support to stairs.	AH	AH	July 20
A	First Issue	AH	AH	Mar 20
Ph/Rev.	Revision Details	Rev.by	Chk.by	Date

andrew hannett limited
civil | structural | architectural

Office 14, Redwither Business Centre, Wrexham. LL13 9XR.
Tel. 01978 664256 Mobile 07761 346542 e-mail ah.ltd@gmx.com

Client:	Mr and Mrs Ellis		
Project:	West Darland Hall, Darland Lane, Rossett, Wrexham PHASE 2 Refurbishment and Internal Alterations Existing and Proposed Plans		
Drawn by:	Andy Hannett	Date:	March 2020
Sheet	1	of	1
Scales:	As shown @ A1	Drawing No:	2019/243/D/50
Phase/Rev:	B		