





EXISTING FRONT ELEVATION




EXISTING SIDE ELEVATION

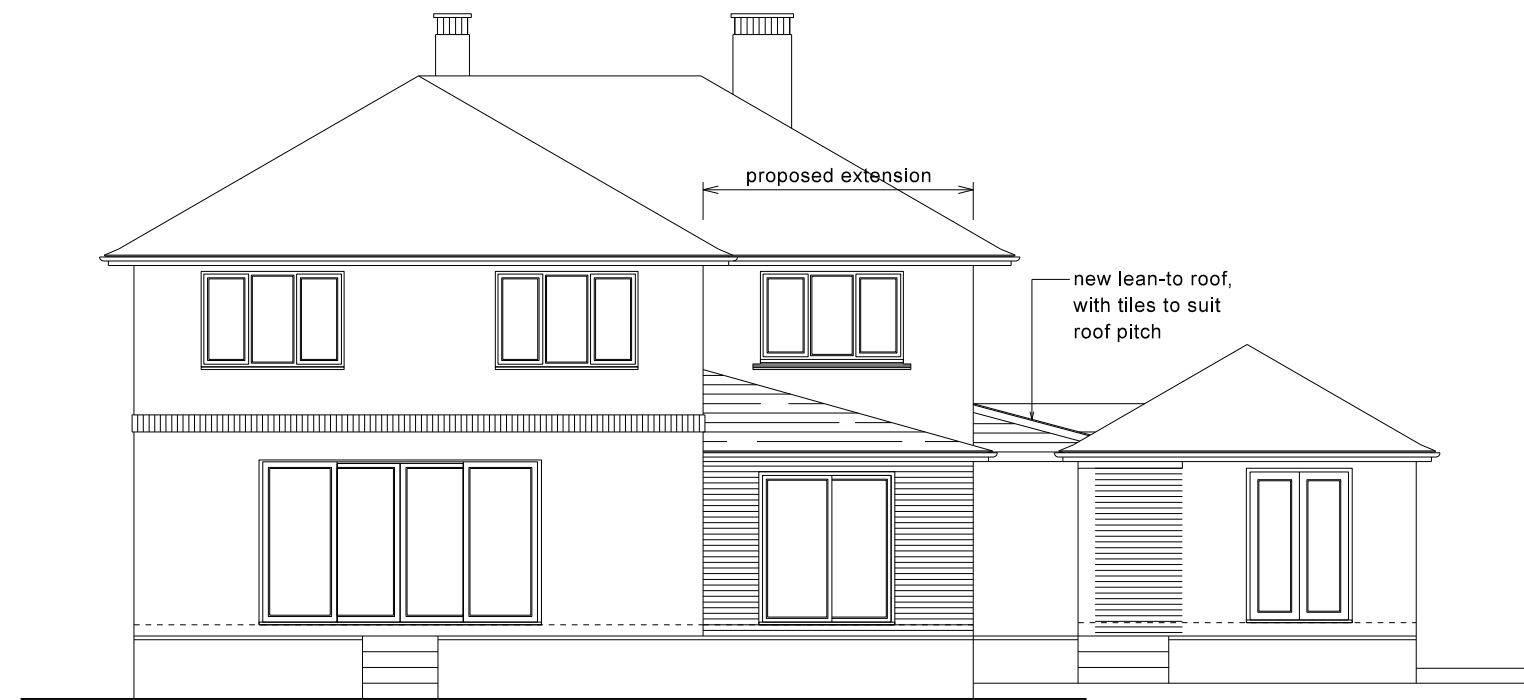

EXISTING REAR ELEVATION

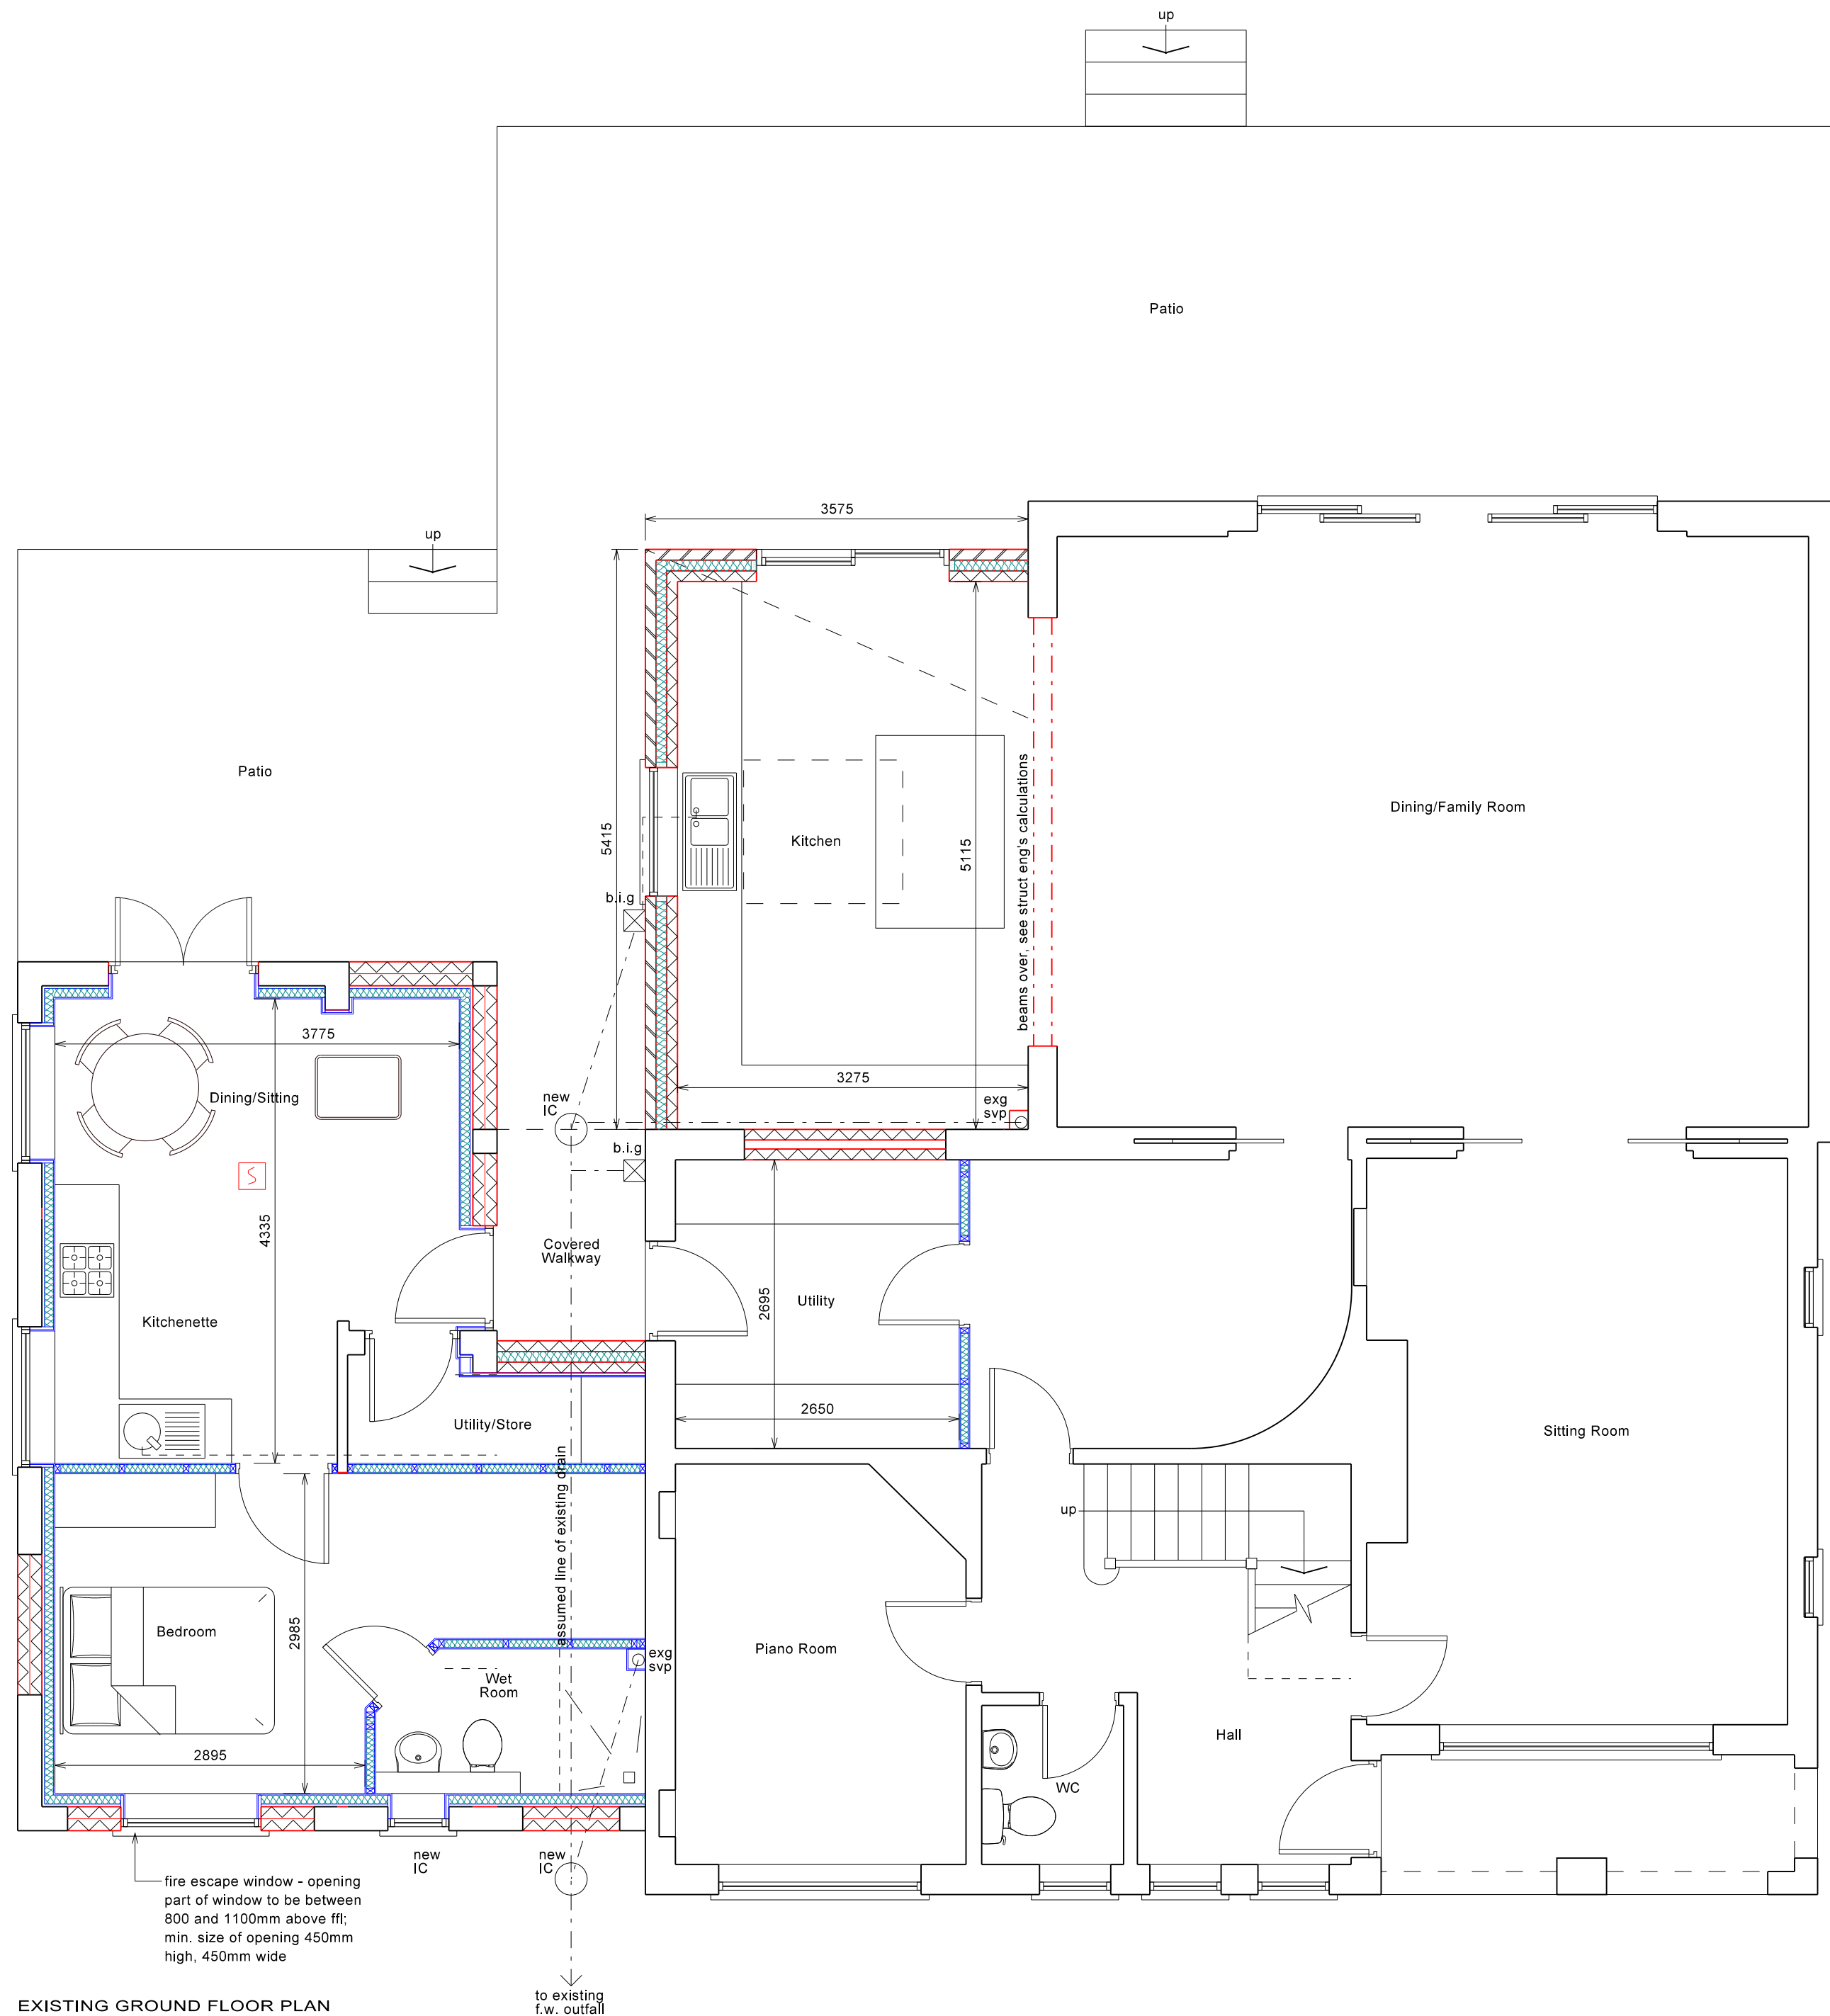

EXISTING GROUND FLOOR PLAN

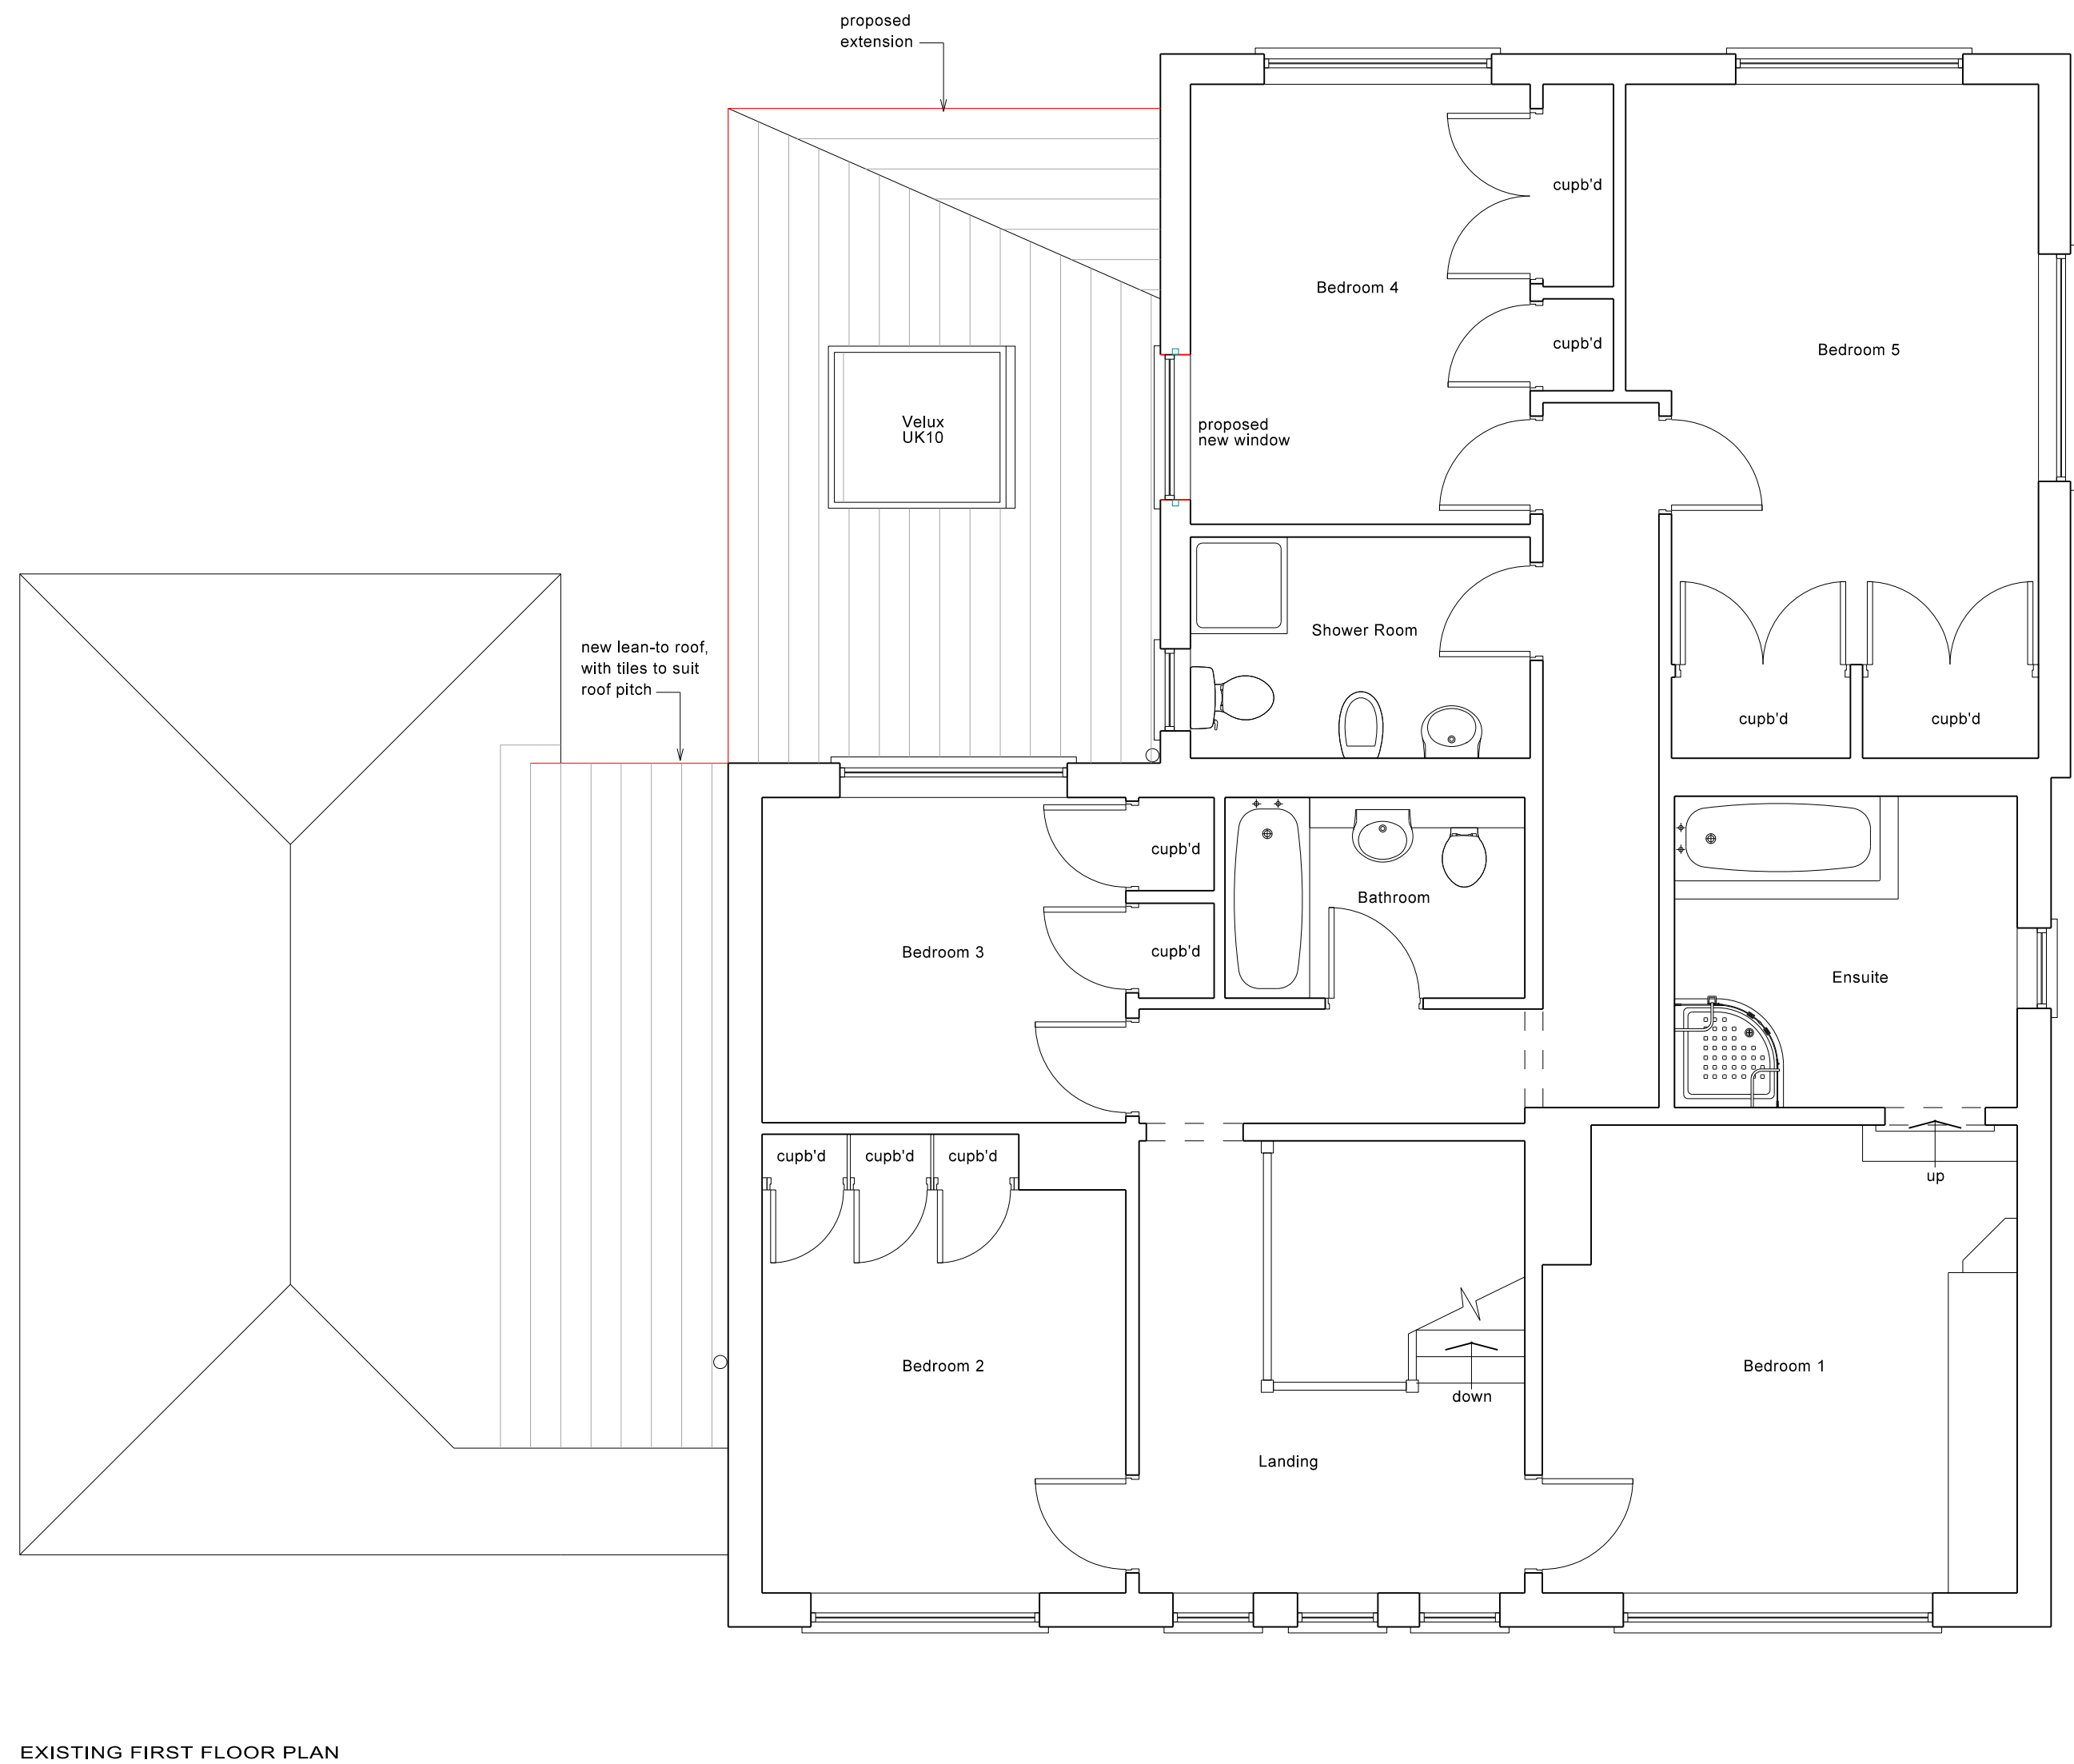

EXISTING FIRST FLOOR PLAN

REV	DATE	DETAILS
A	05.02.20	Existing drainage added
B	05.02.20	Drainage and notes added etc.
C	04.04.20	Annexe layout revised
Copyright © Bratley Architectural Ltd 2020 Written dimensions to be taken in preference to scaled; all dimensions to be checked on site. Report suspected discrepancies or omissions.		

PROJECT
PROPOSED EXTENSION,
CONVERSION AND NEW GARAGE
69 Wynnstey Lane
Marford
Wrexham LL12 8LH

CLIENT
Mr A Cooper

DRAWING TITLE
Proposed plans and elevations

DATE
24 January 2020

SCALE @ A1
1:50, 1:100

DRAWING REF
1463/04

REV
C