
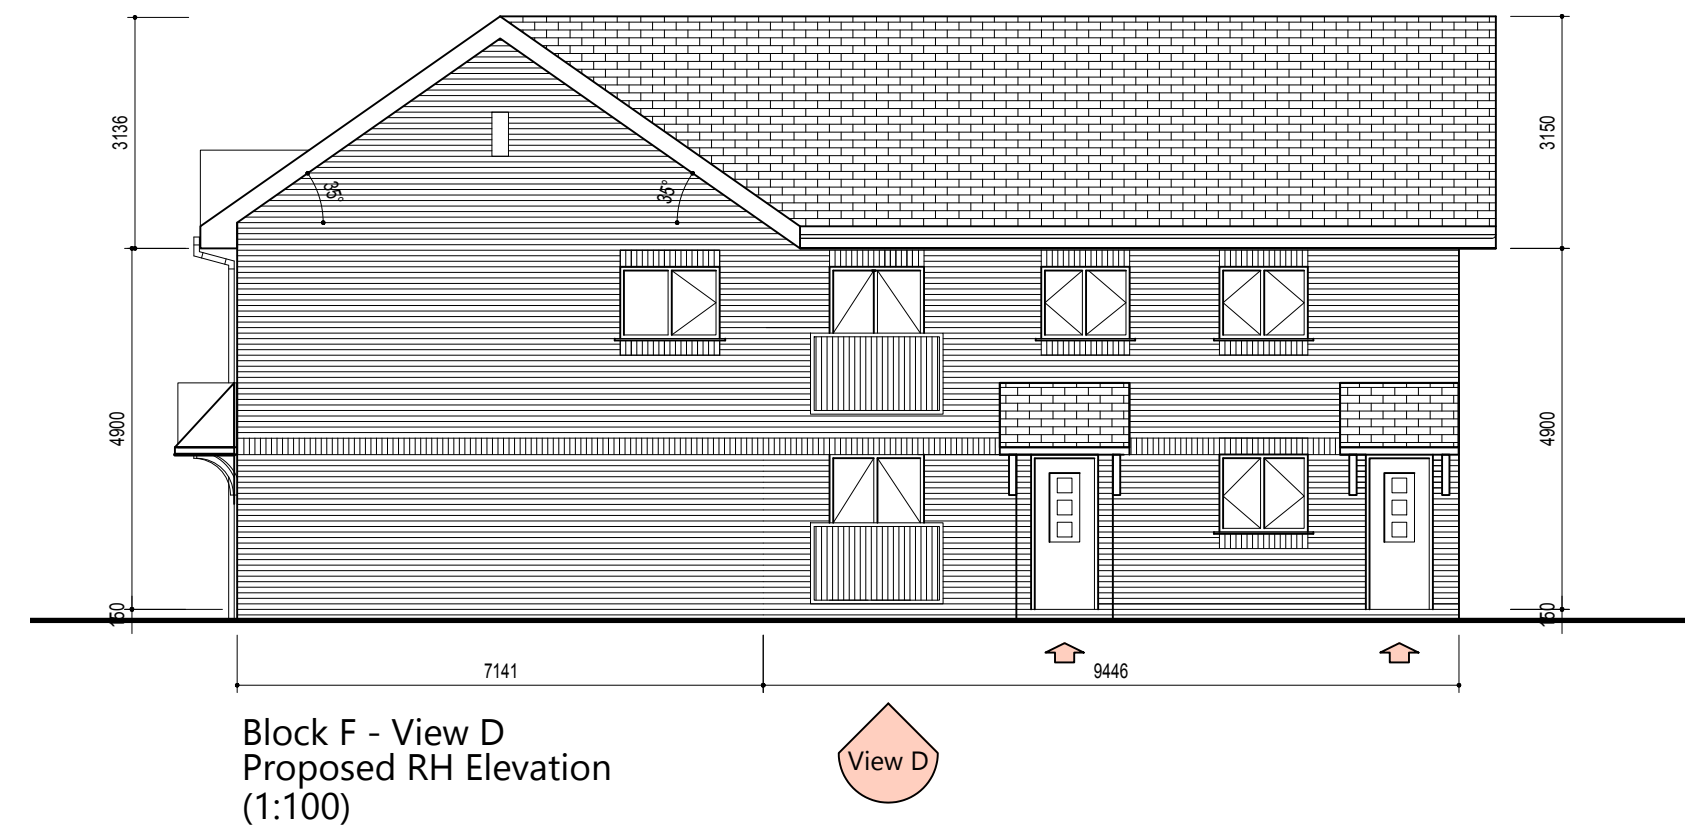
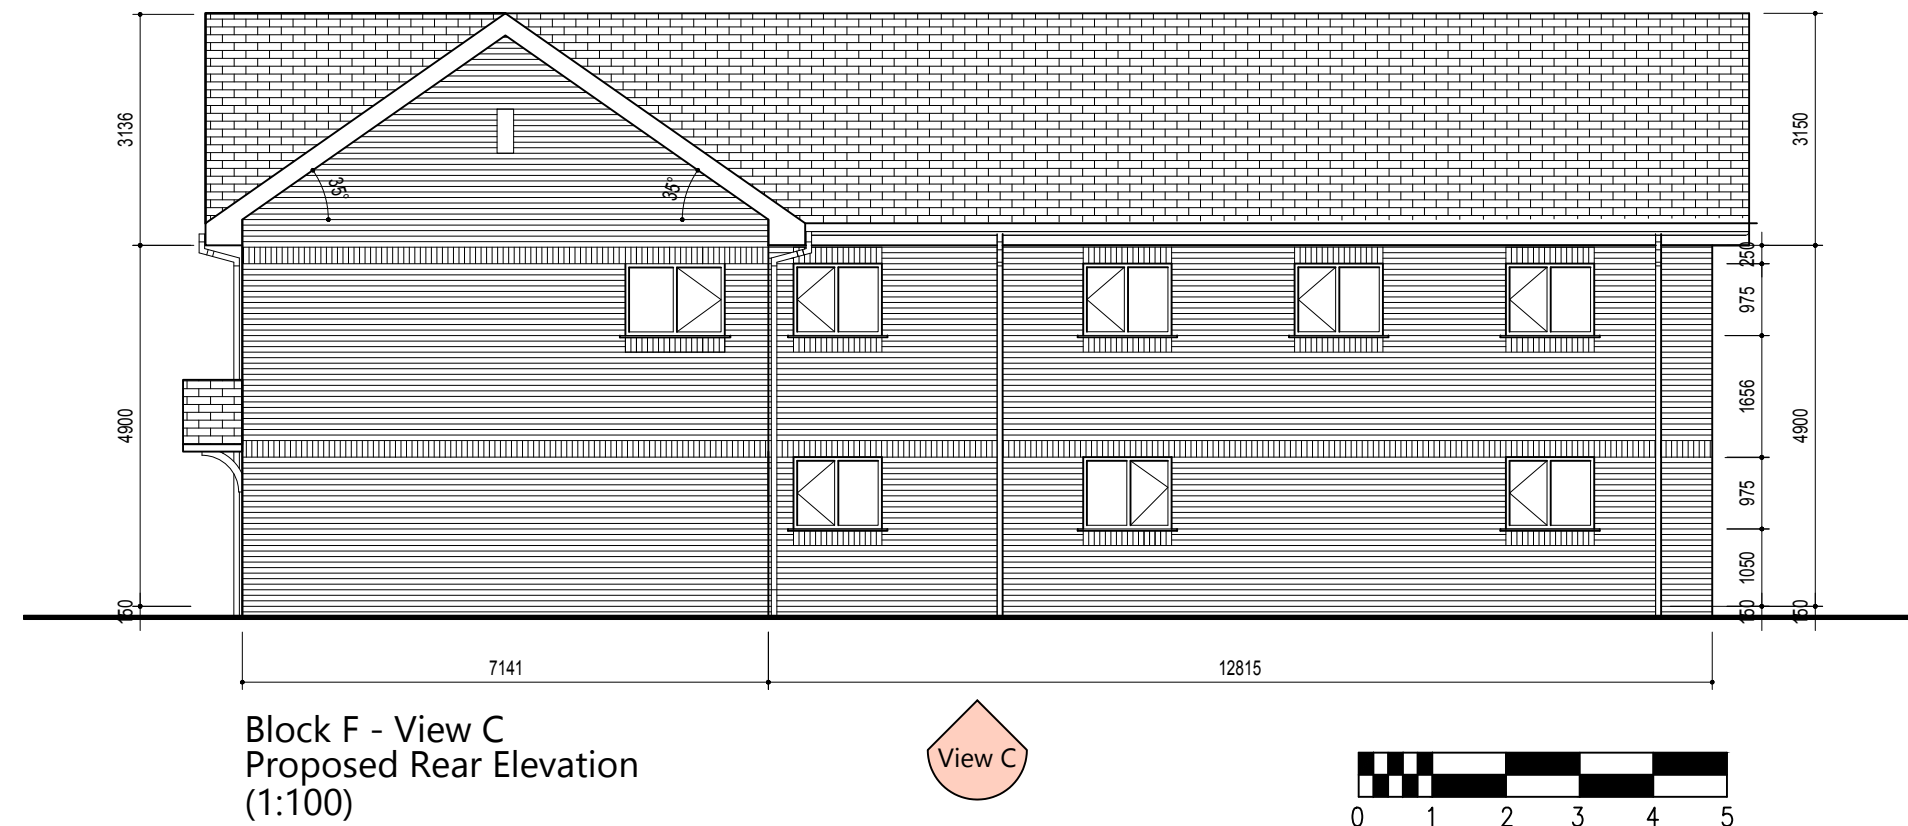
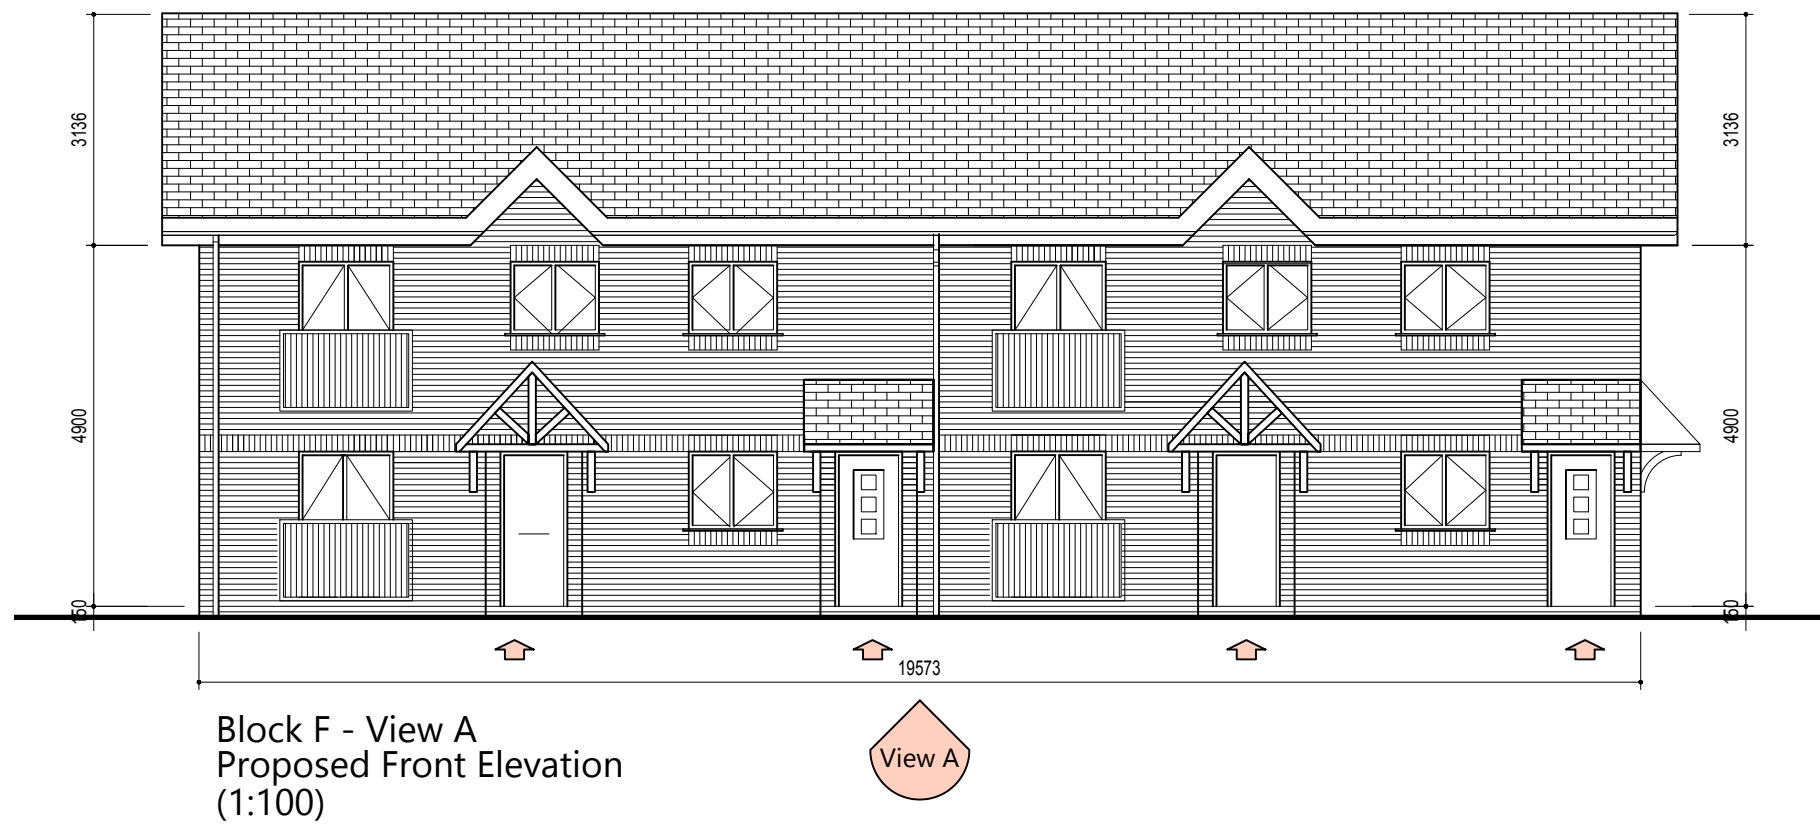
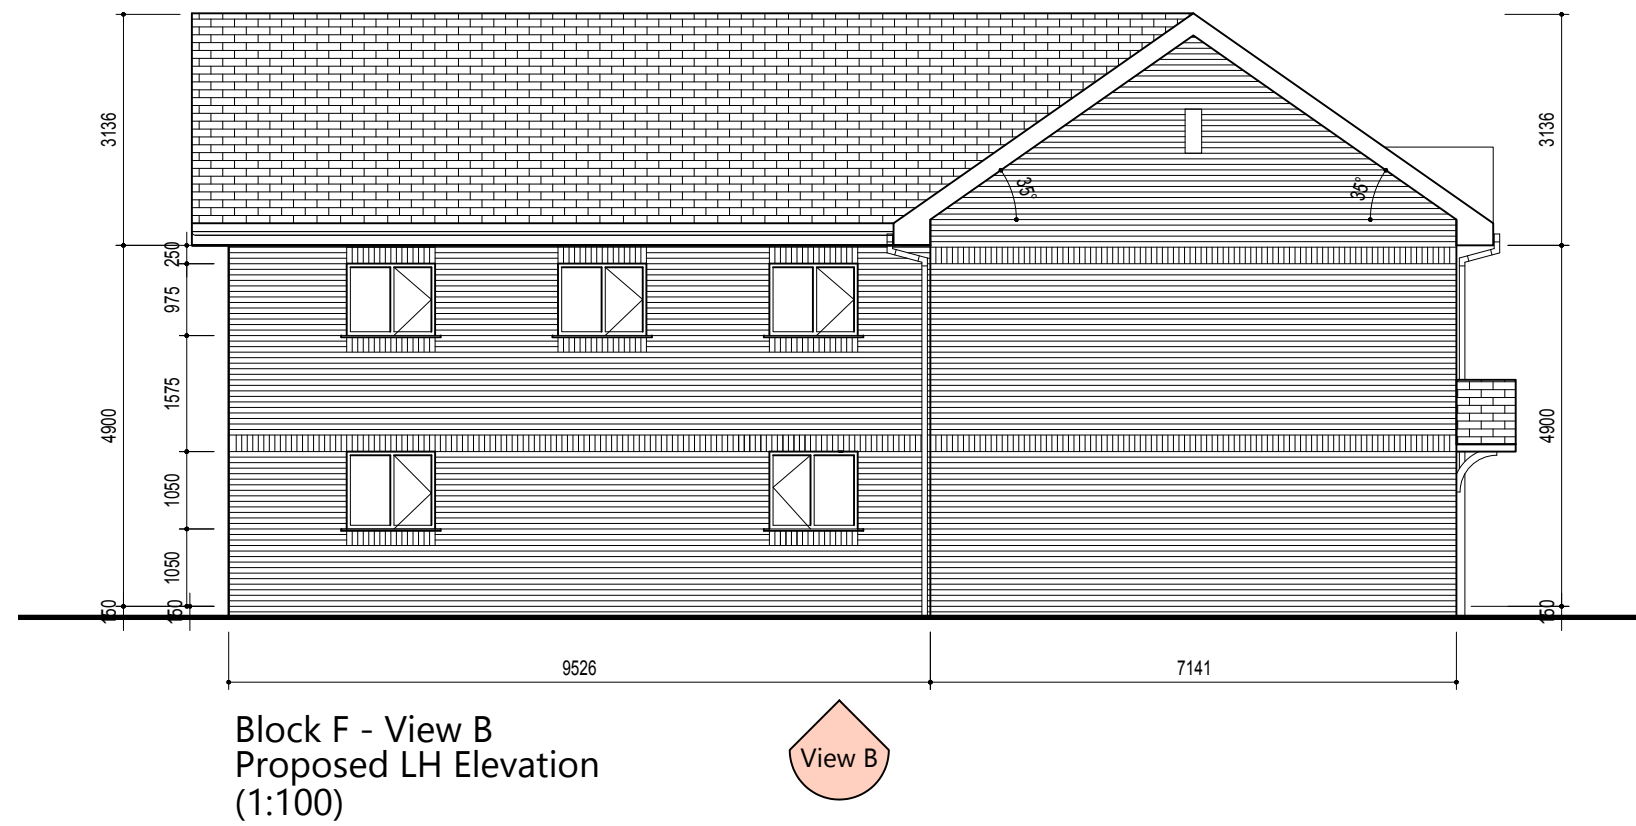
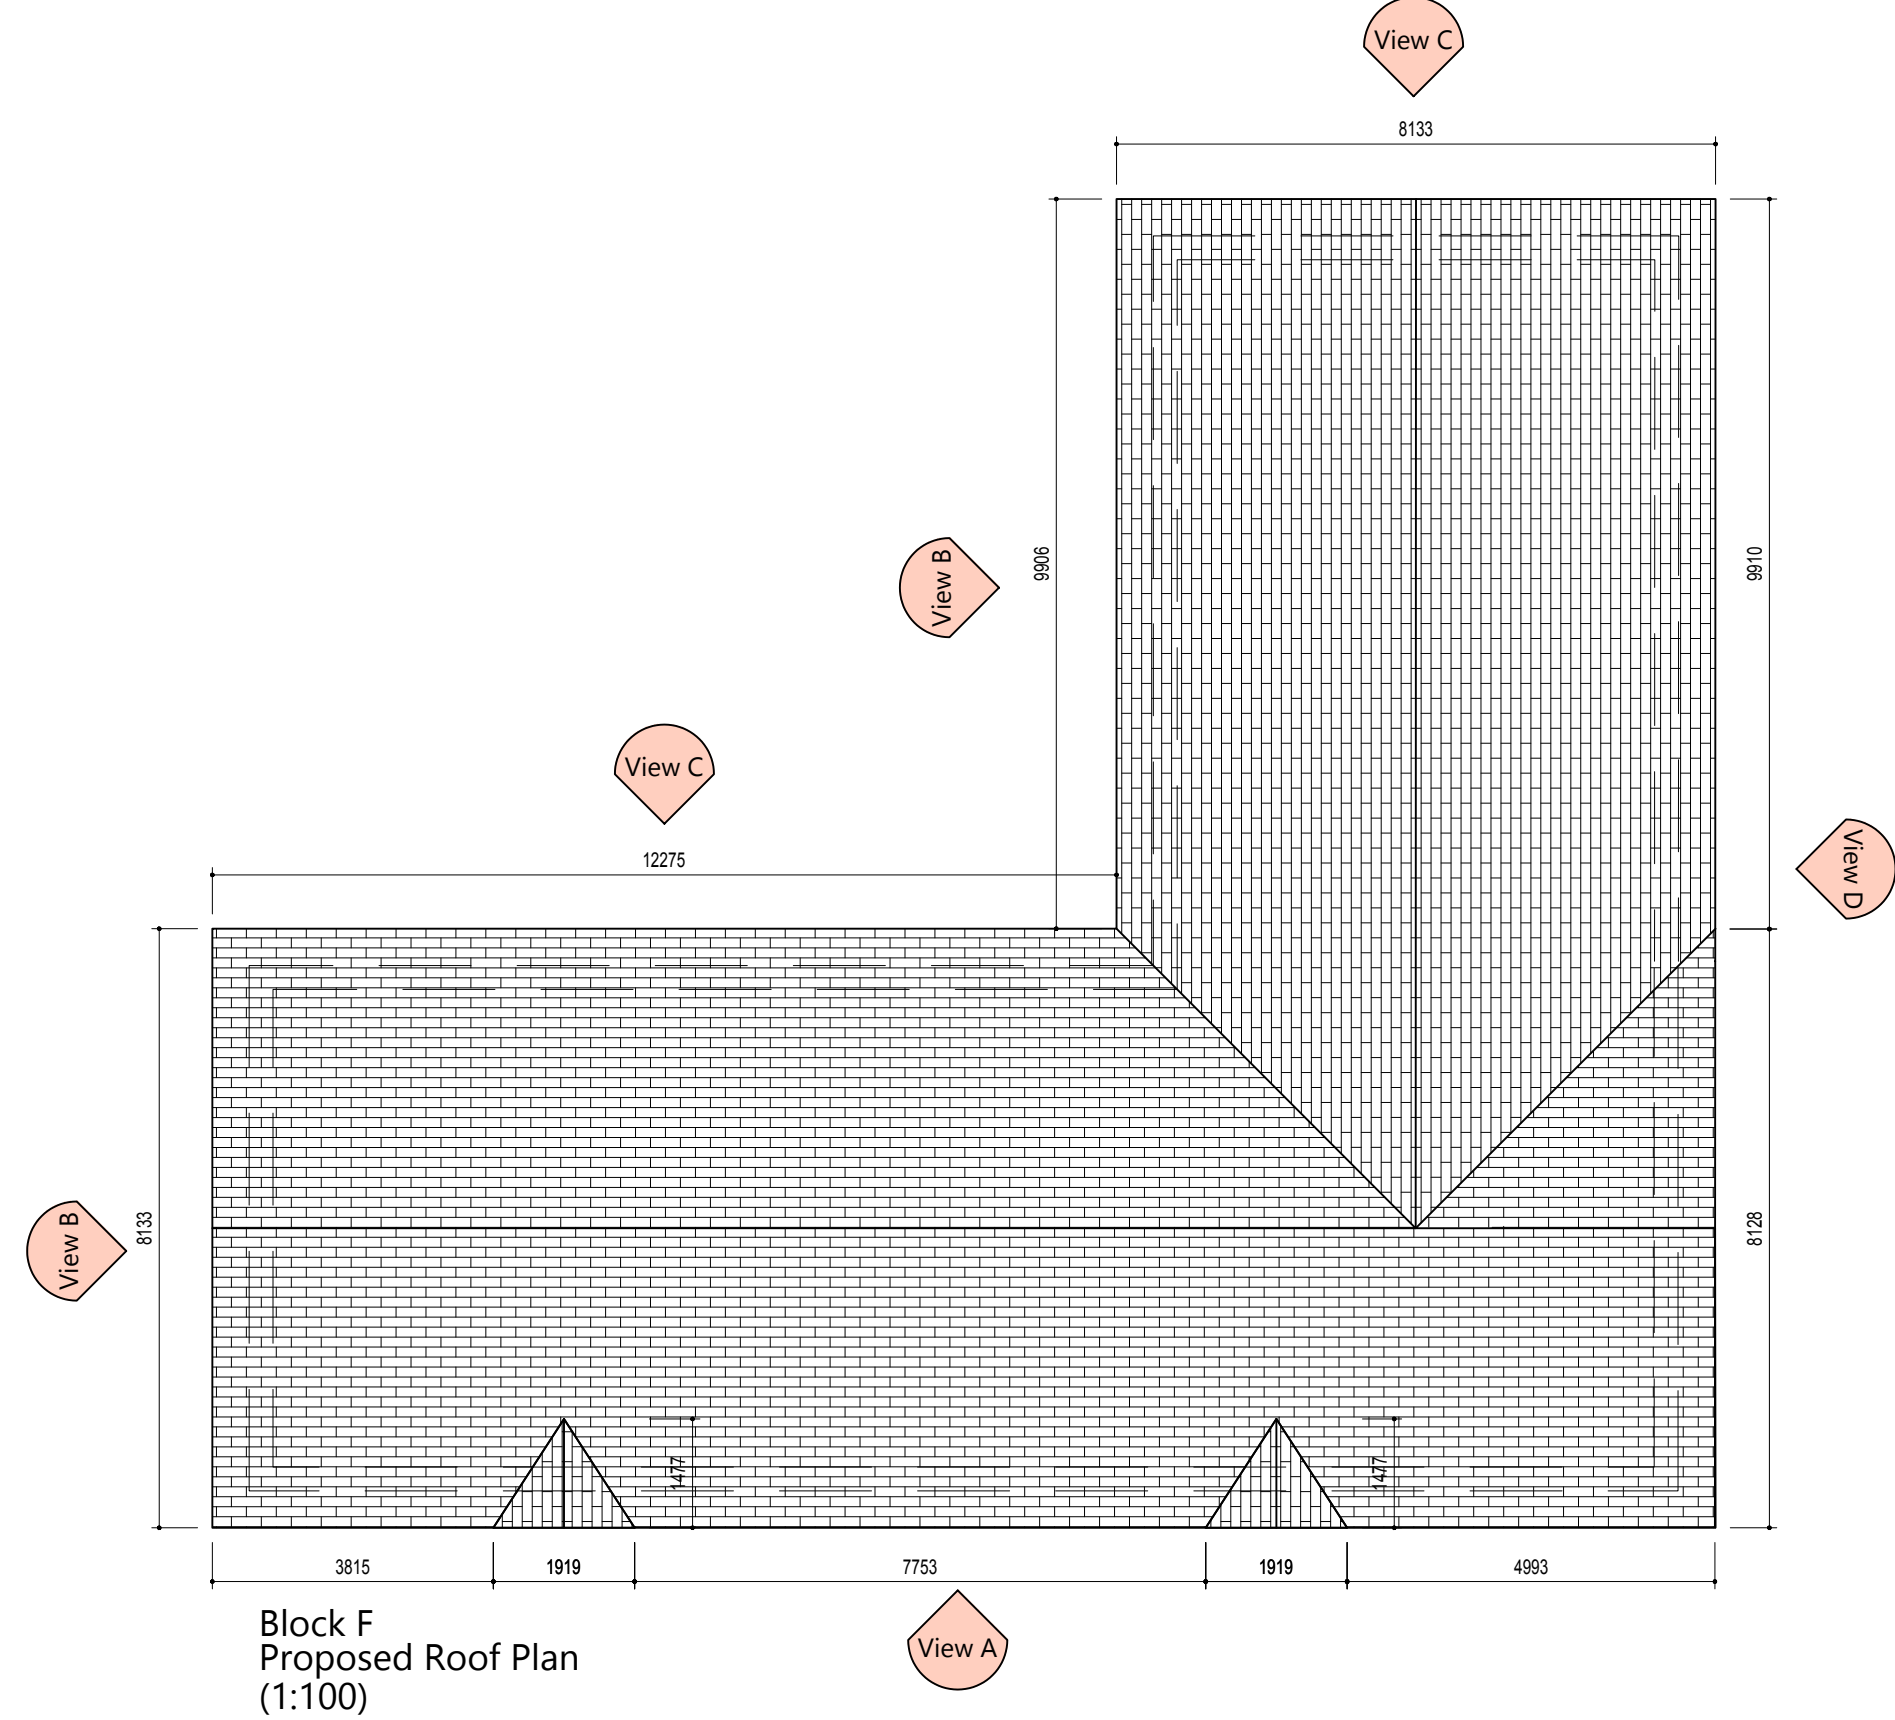
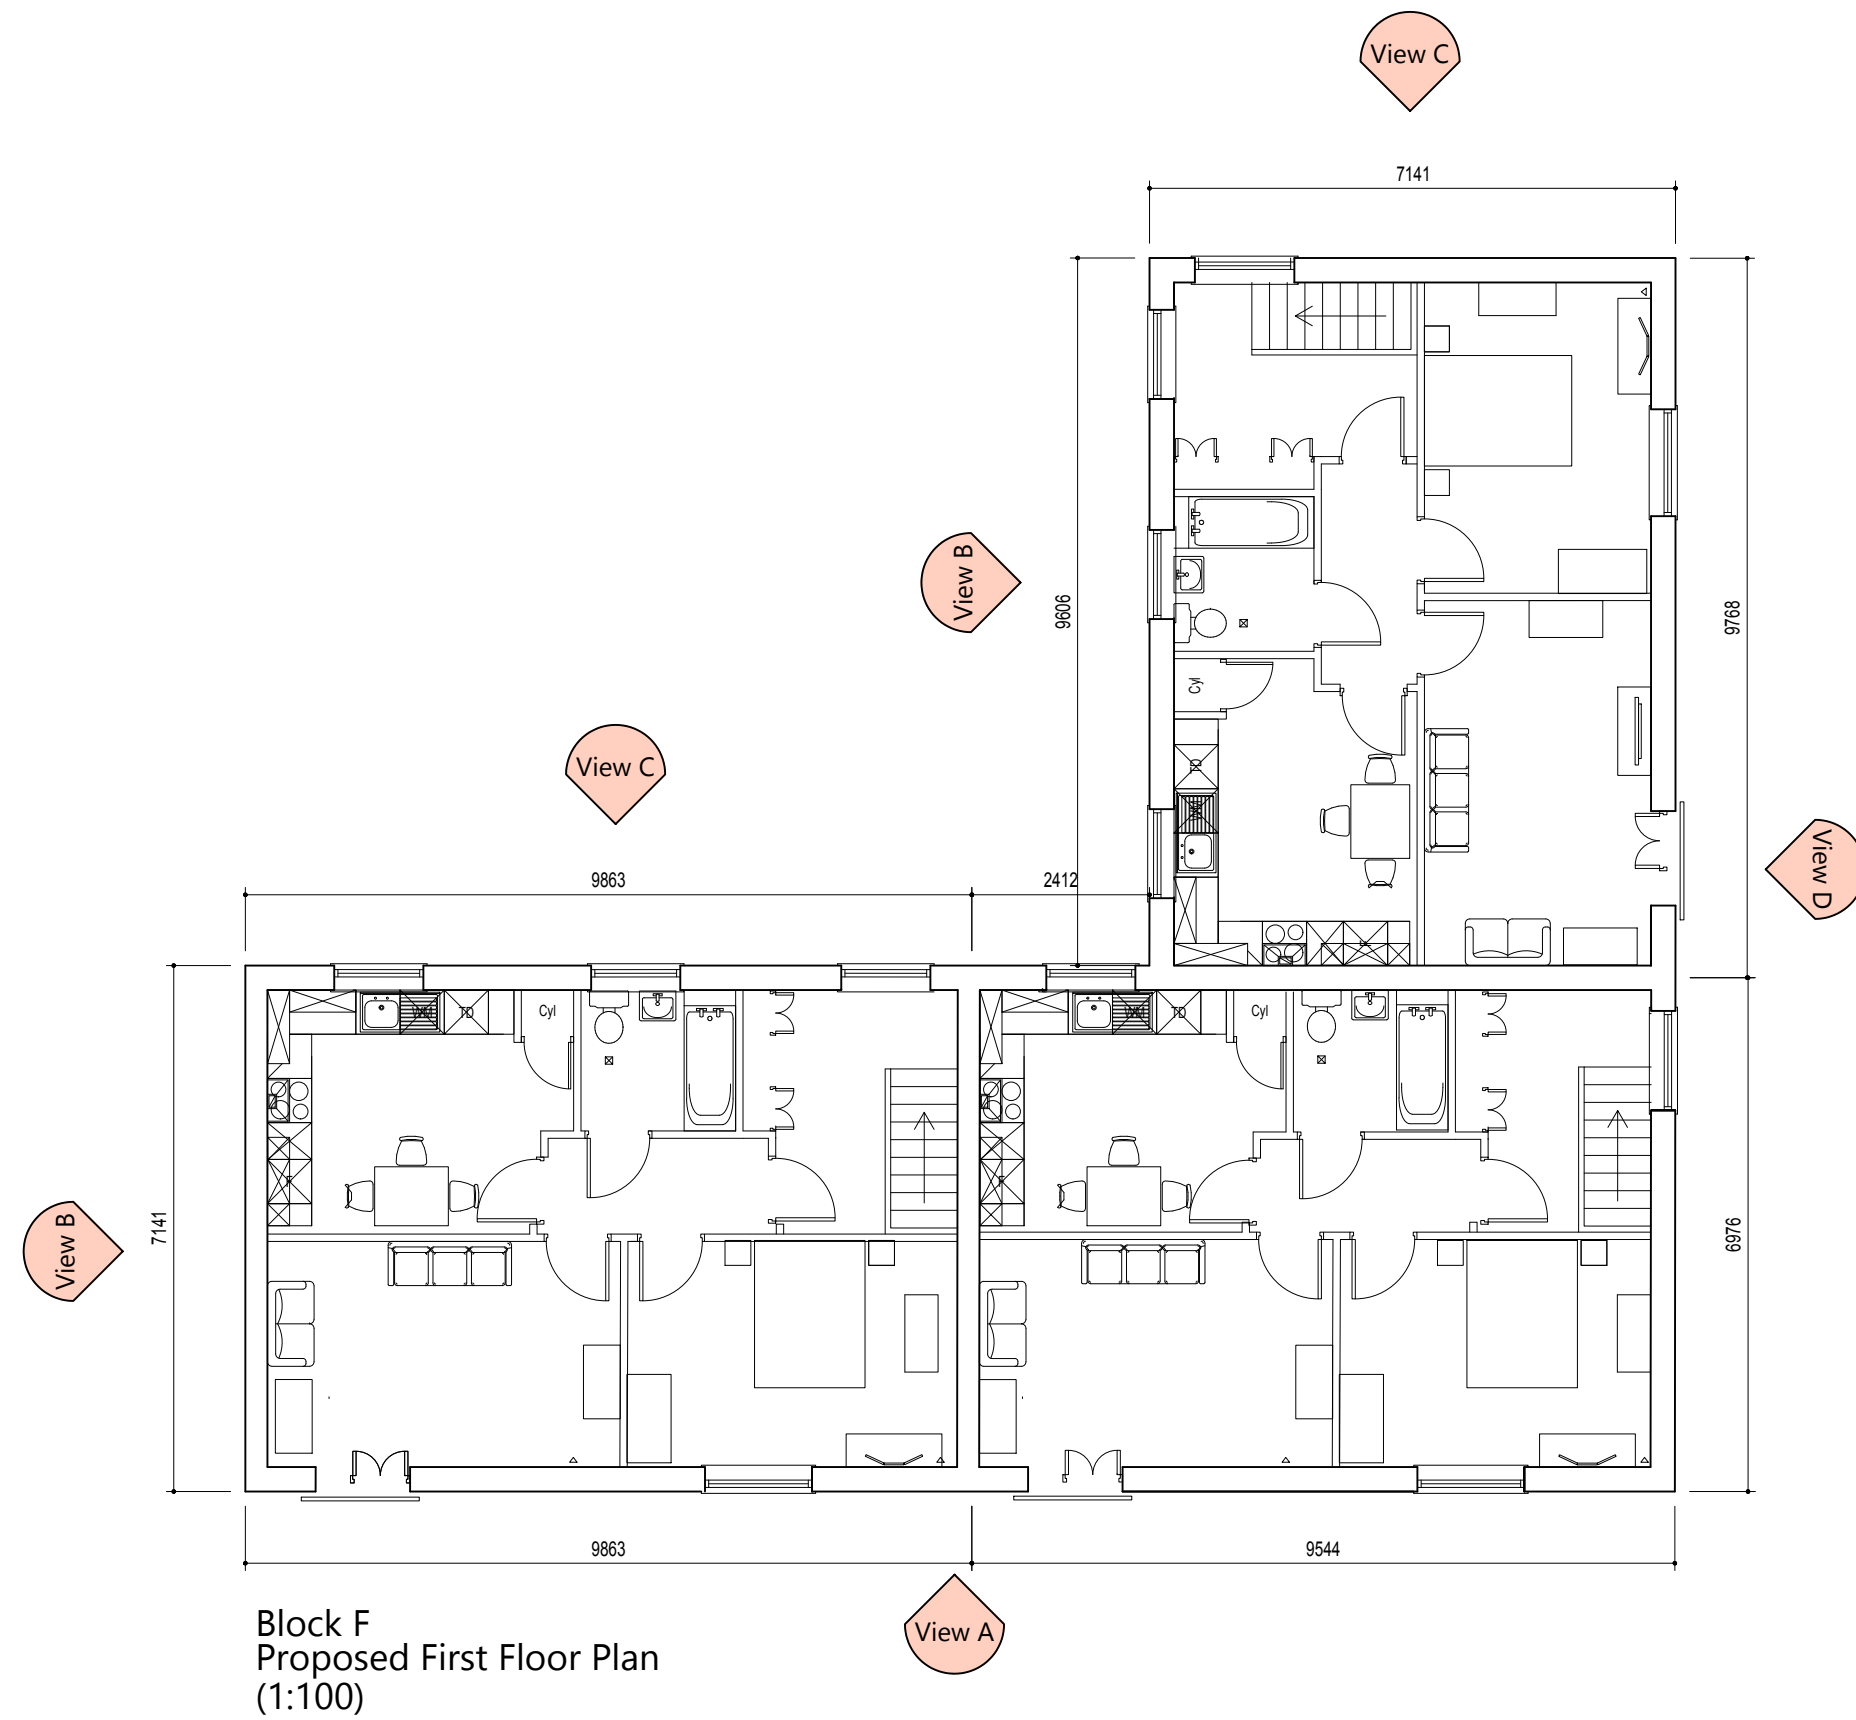


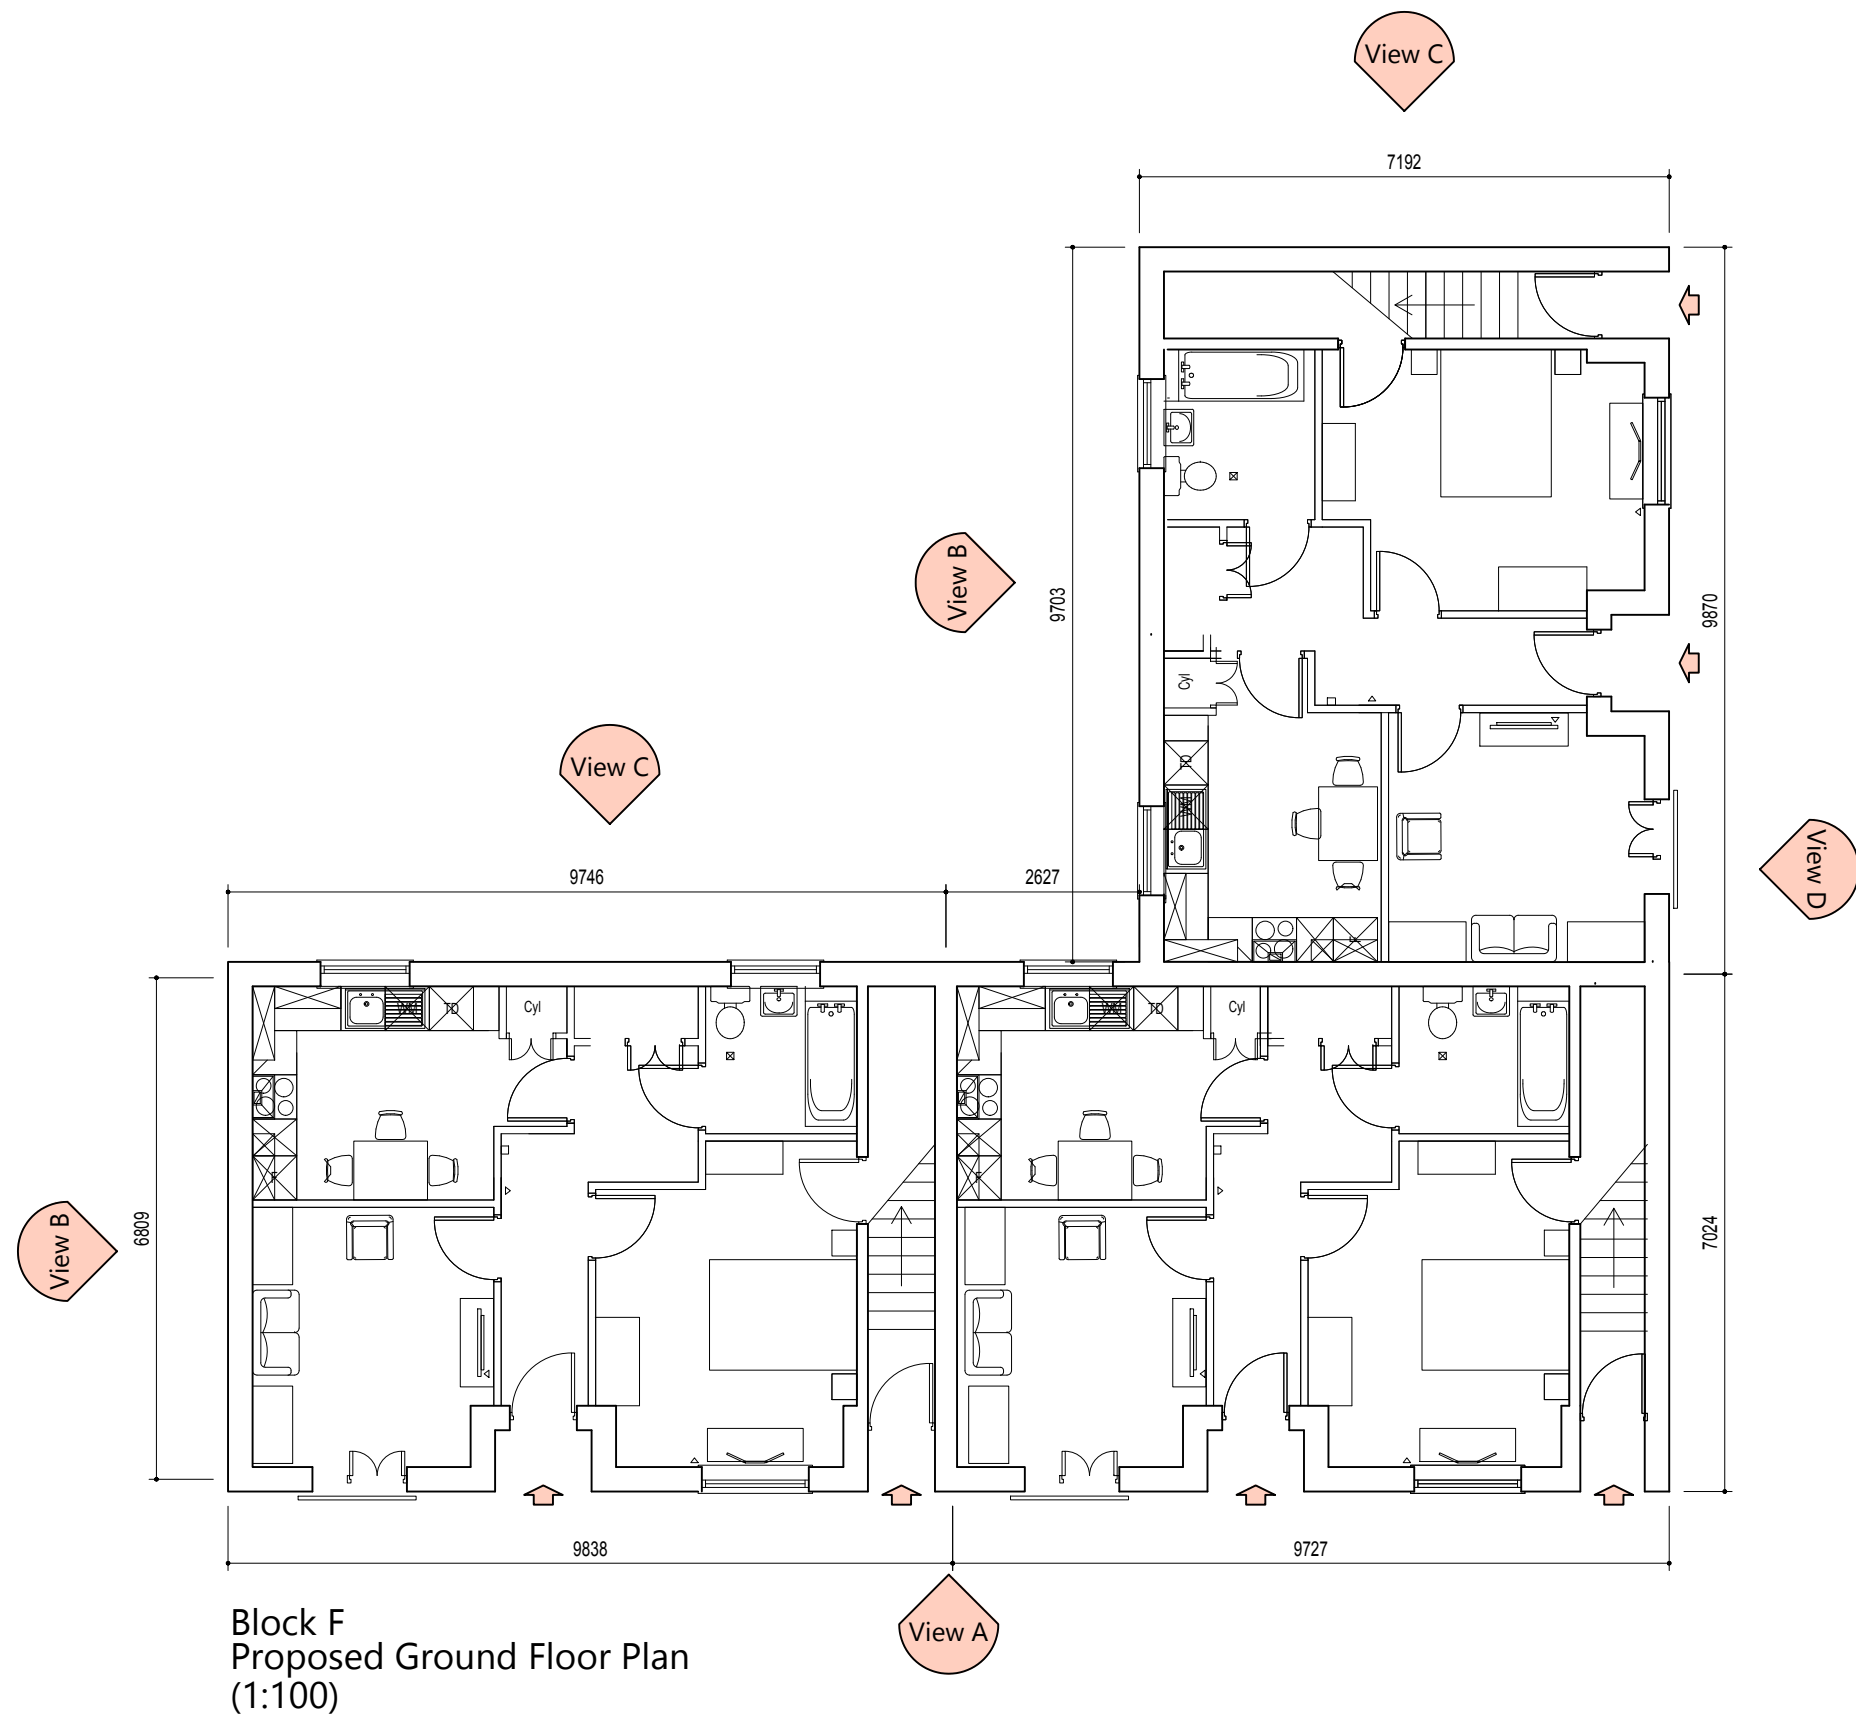

Block F Areas
Ground Floor = 54.7sqm
First Floor = 60.0sqm

Issued for Planning

A		Scheme amended to Planner's requirements & Roof Plann added		13.03.2020
Rev.	Revision			Date
Ian Stockdale Limited 3C Edison House Wrexham Technology Park Wrexham LL13 7YT Tel: 07725 555715				
Title.		Scale.	Authorised.	
500 Series - Block F		1:100 @ A1	-----	
Proposed Elevations & Plans		Date.	Issue.	
North Road, Wrexham		23.01.2020	-----	
Client		Drawn.	Chk'd.	
Limegrove Build Limited.		IMC	-----	
		Draw'g. No.	Rev.	
		3276-500-001 A		