


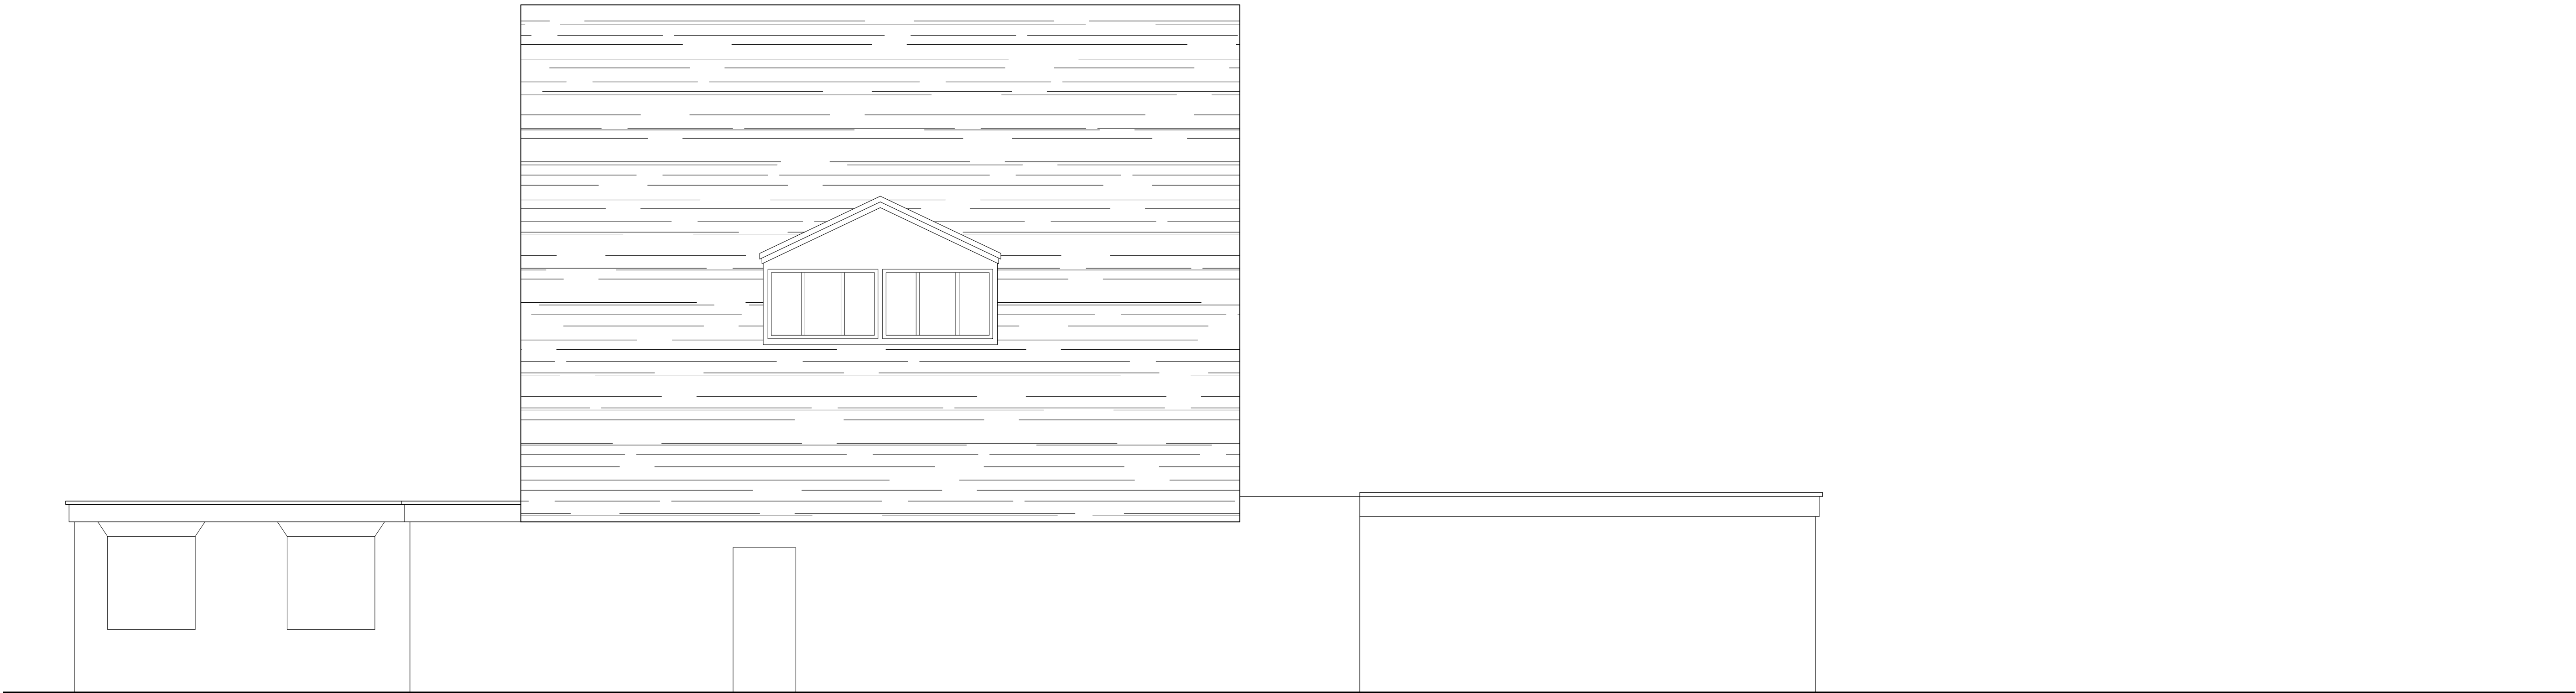


Existing Rear (South) Elevation



Existing Left hand Side (East) Elevation

All levels and dimensions must be checked on site by contractor prior to commencement of works. Any variations must be reported to JSA Design.
All information hereon in is the copyright of JSA Design.
Copying in full or in part is forbidden without the written permission from JSA Design.

 

C	30.12.19	East elevation added
B	18.12.19	Direction note changed
A	19.11.19	Direction note added

Client			
STAR PUBS & BARS			
Date	Dec 2019	Status	STAT
Drawn	LAD	Checked	JPS
Scale	1:50	Size	A1
Rev.	C	Drawing No.	249 - 403
Drawing Title			
Existing Elevations 2			
Project Title			
The Four Dogs, Wrexham			
			