



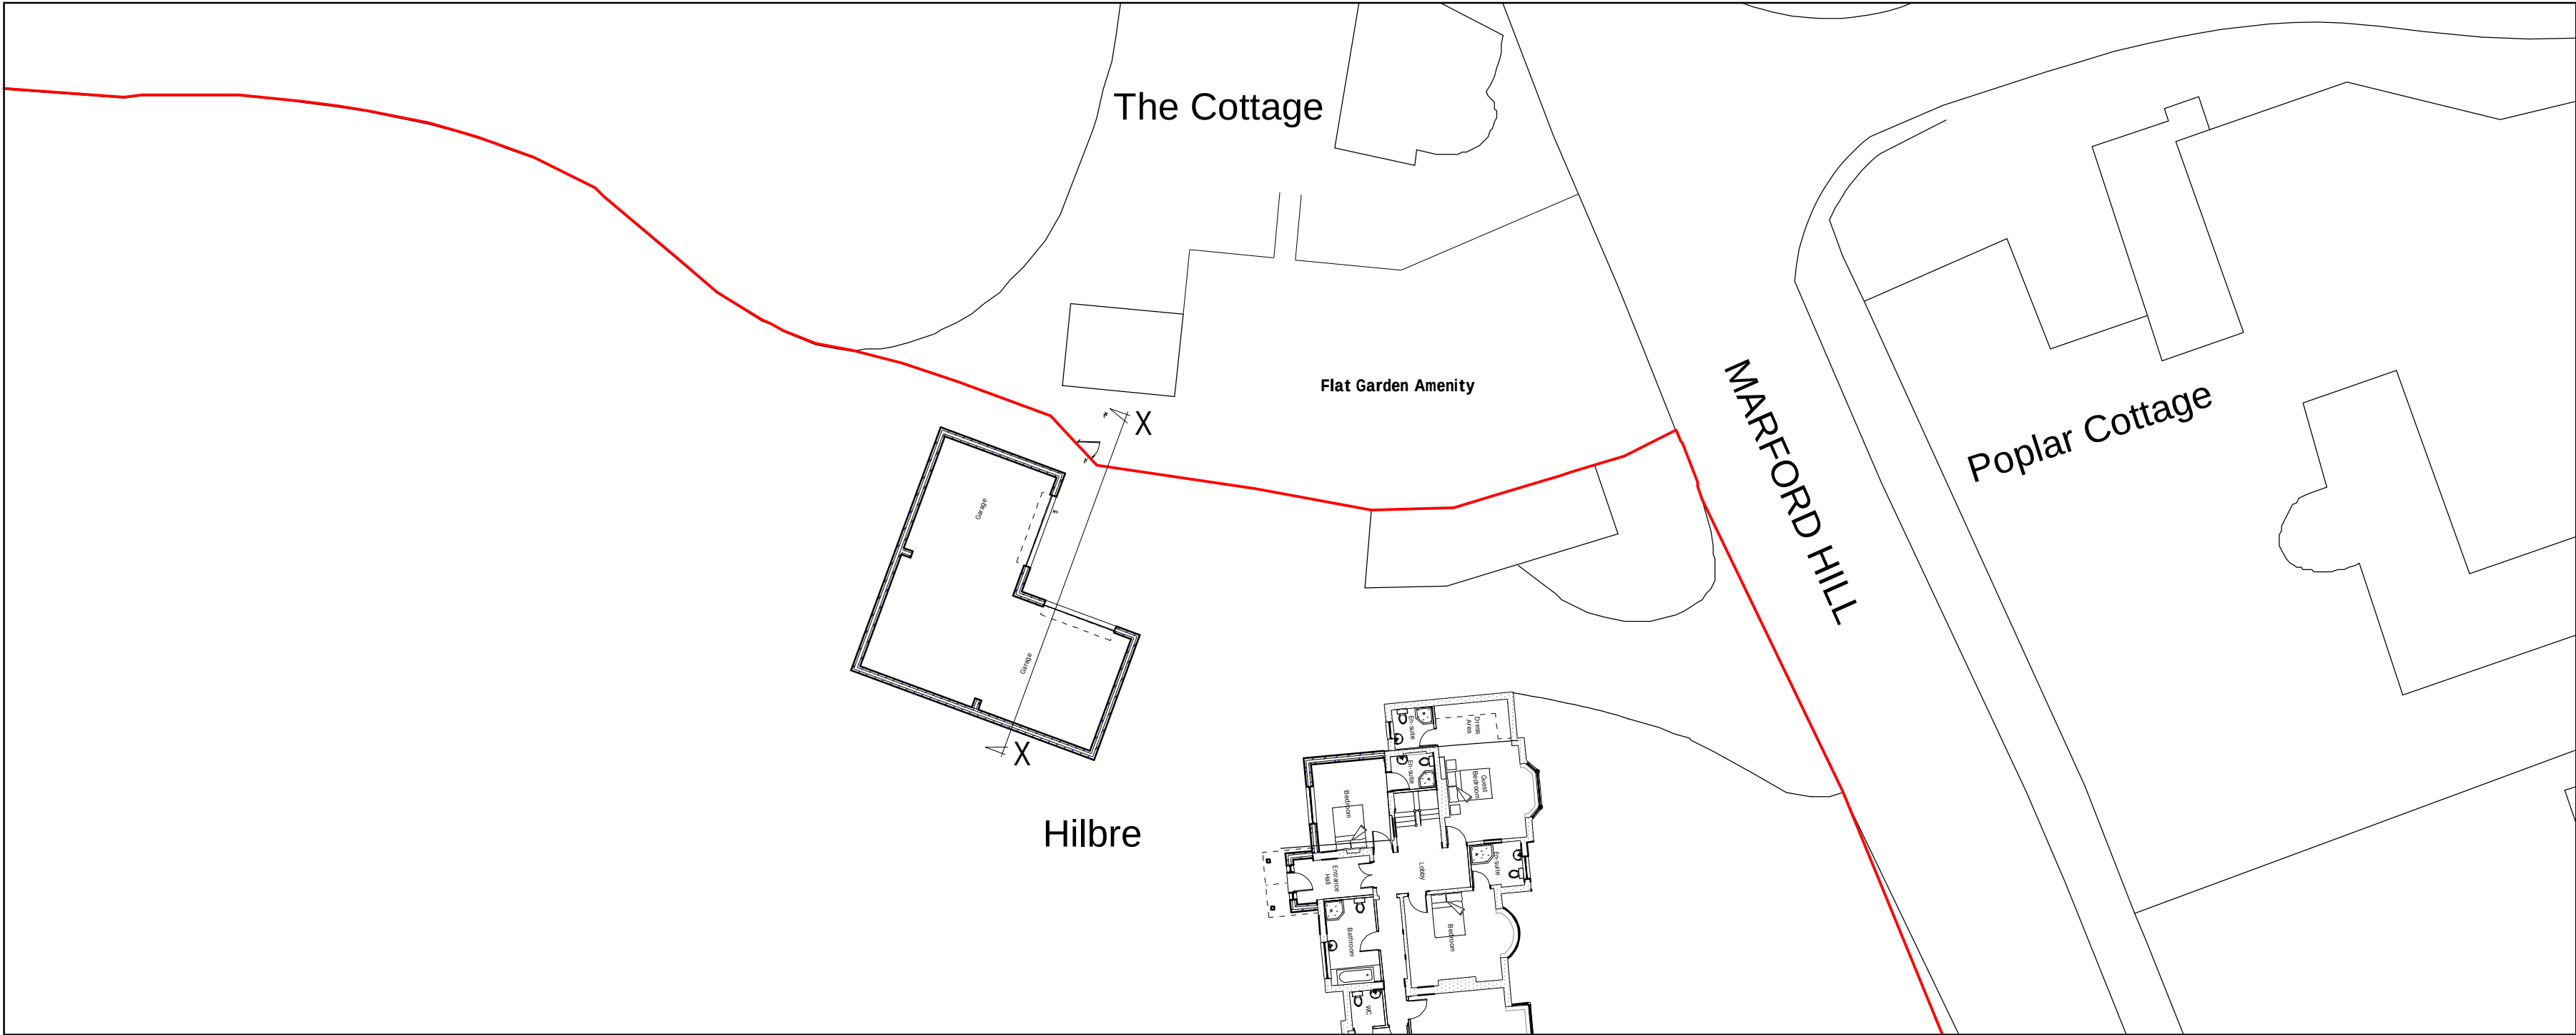


Site Plan 1:250

Key

Surrounding Buildings

Proposed Site

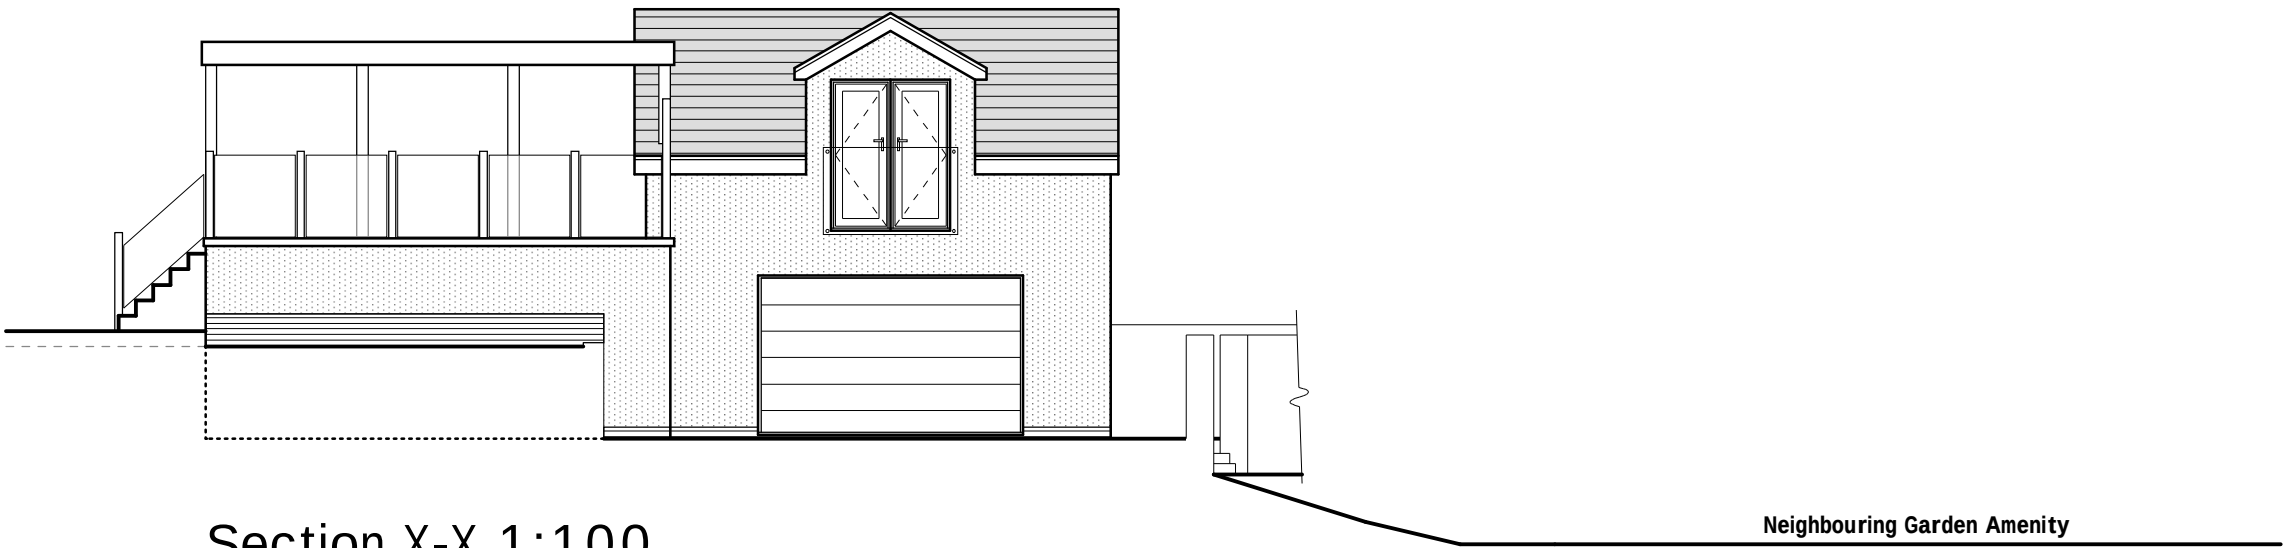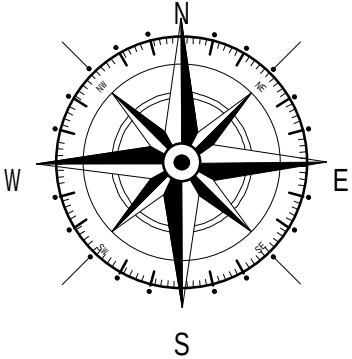

Section X-X 1:100

A	02/20	Amends	D.J.F.
Rev	Date	Detail	Initial

Project:
Proposed Alterations at
Hilbre, Marford Hill
Marford, Wrexham,
LL12 8TA

Title: Proposed Cross Section	Scale: (A2) 1:100 & 1:250
-------------------------------------	---------------------------------

Drawn By: J Felgate	Date: Jan 2020
------------------------	-------------------

Drawing No: S078/006	Sheet: 1 of 1
-------------------------	------------------

blueprint
architectural services



Office 3K4,
Redwither Business Tower,
Wrexham. LL13 9XT
Tel: 01978 356500
www.blueprintarchitectural.com
© copyright all rights reserved