

 


Copyright of this drawing is vested in the Company and it must not be copied or reproduced without consent. All contractors must visit the site and be responsible for taking and checking all dimensions relative to their work. Architectural Drafting Services to be advised of any variation between drawings and site conditions.
DO NOT SCALE OFF THIS DRAWING

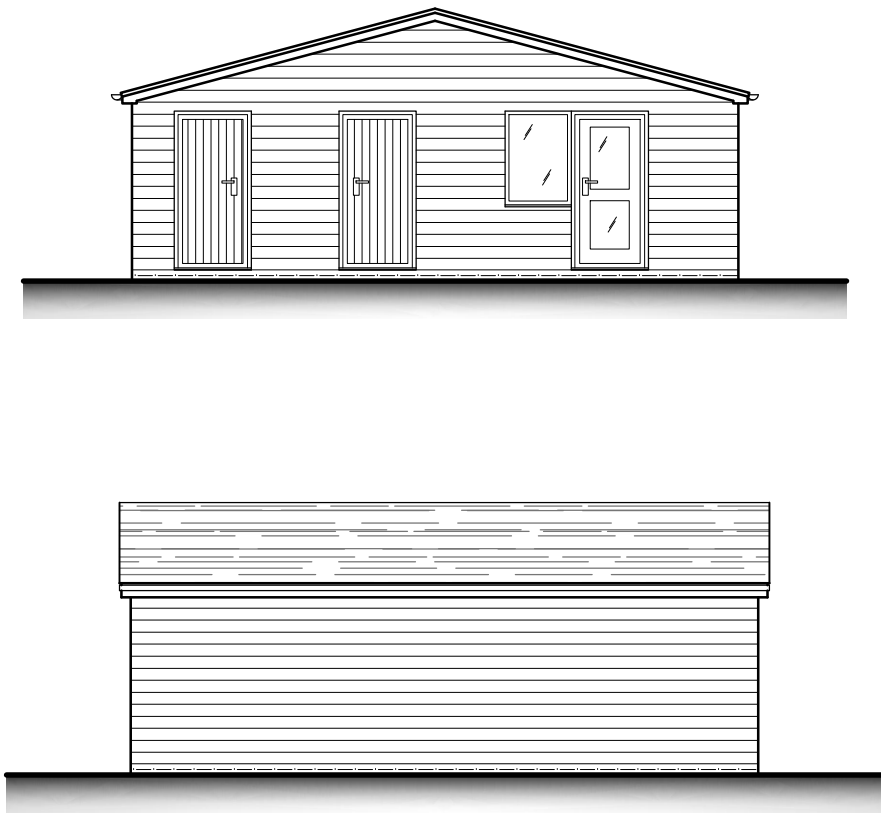

Rev:	Drawn:	Comments:	Date:

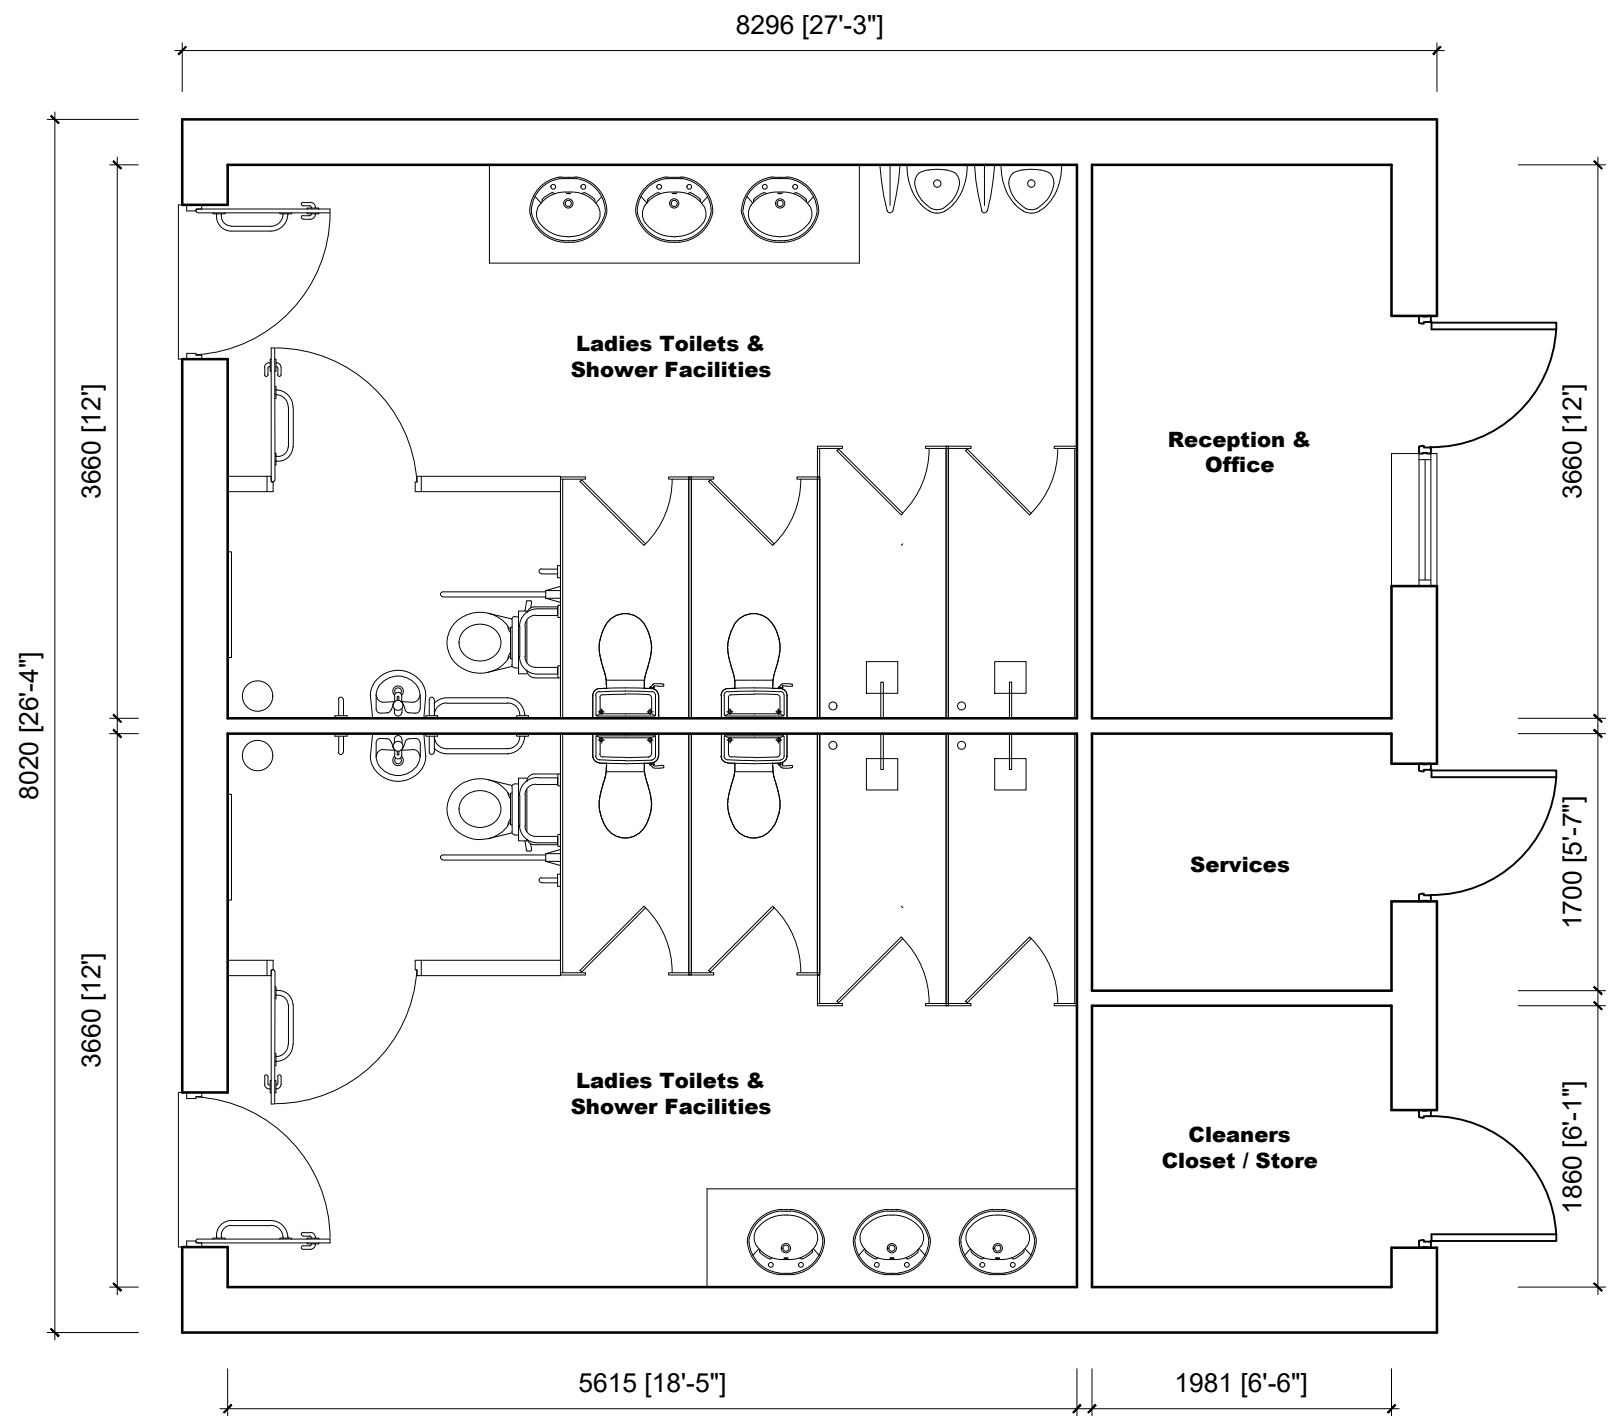

80 Heathend Road Alsager Cheshire ST7 2SH
e: daniel@architecture-ads.co.uk
w: www.architecture-ads.co.uk
m: 07725 004 592
t: 01270 368 912

Architectural Drafting Service

PROPOSED

Client
Project
AMENITY BUILDING
Title
FLOOR PLAN & ELEVATIONS
Status
Date
MARCH 2020
Scale
1:50 | 1:100 @ A3
Job No.
ADS638
Drawing No.
P001