




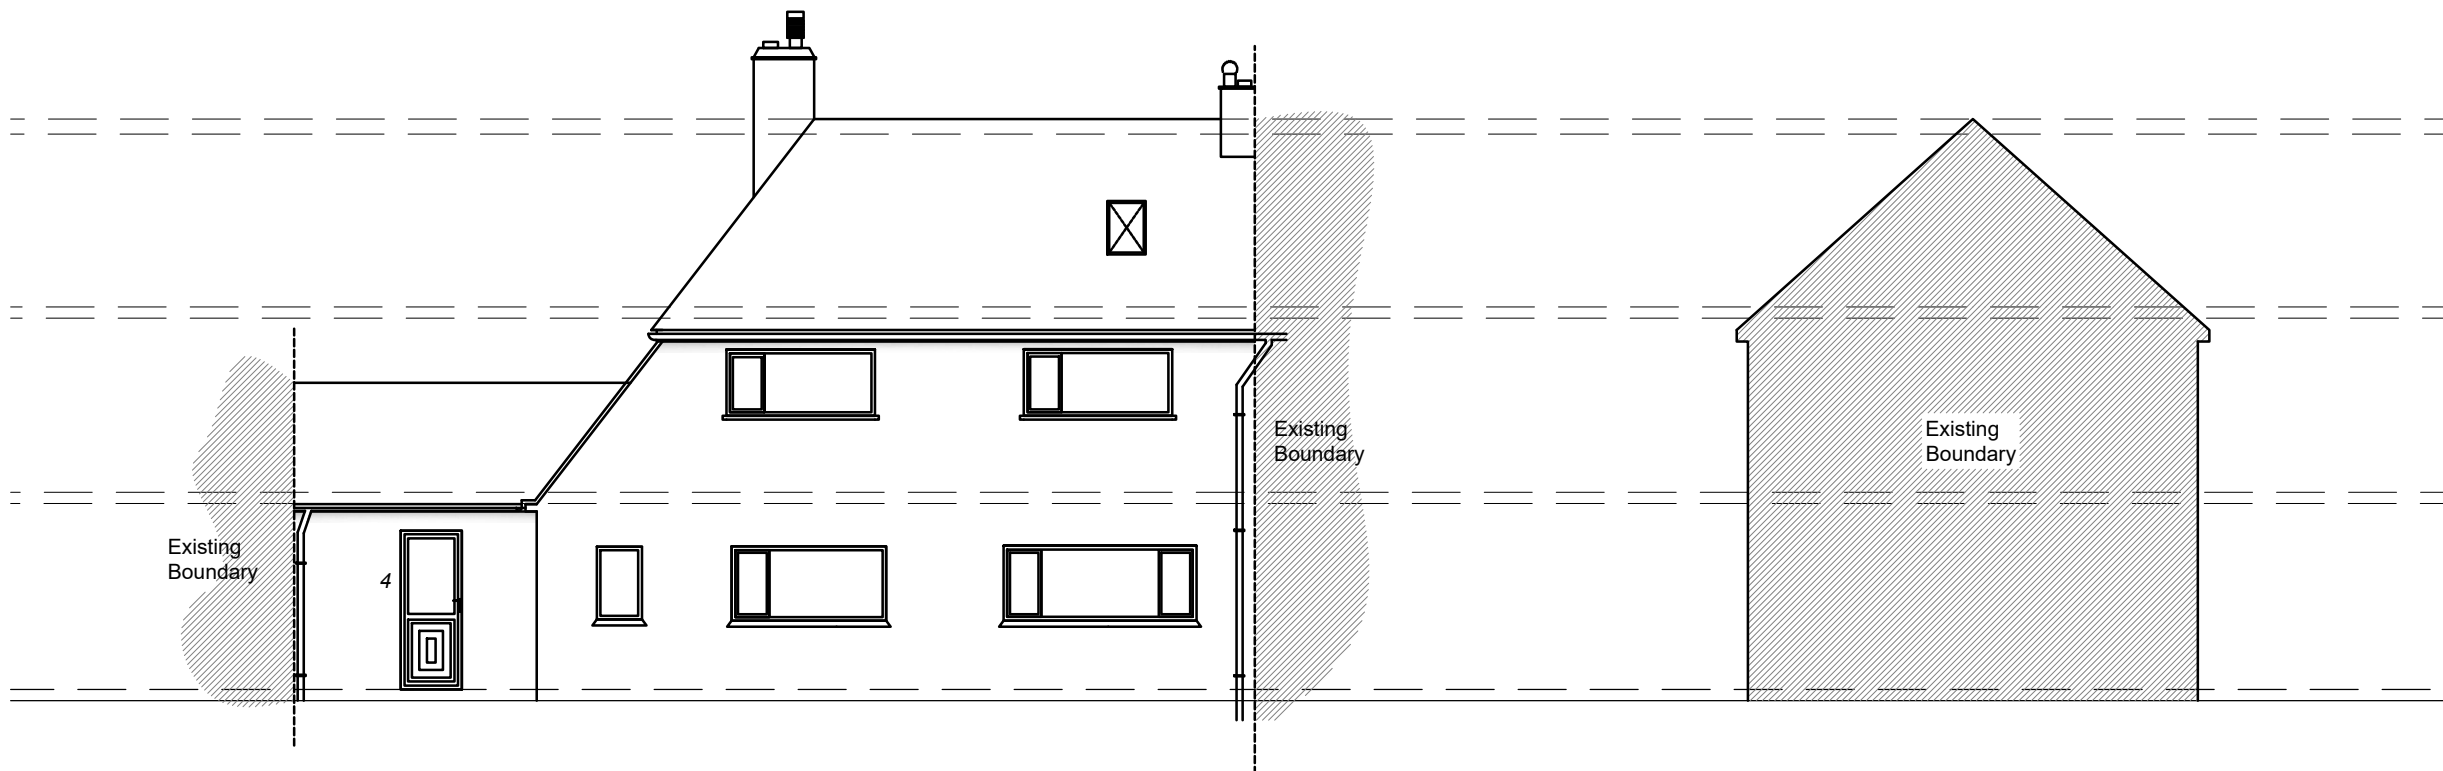


FRONT ELEVATION AS EXISTING

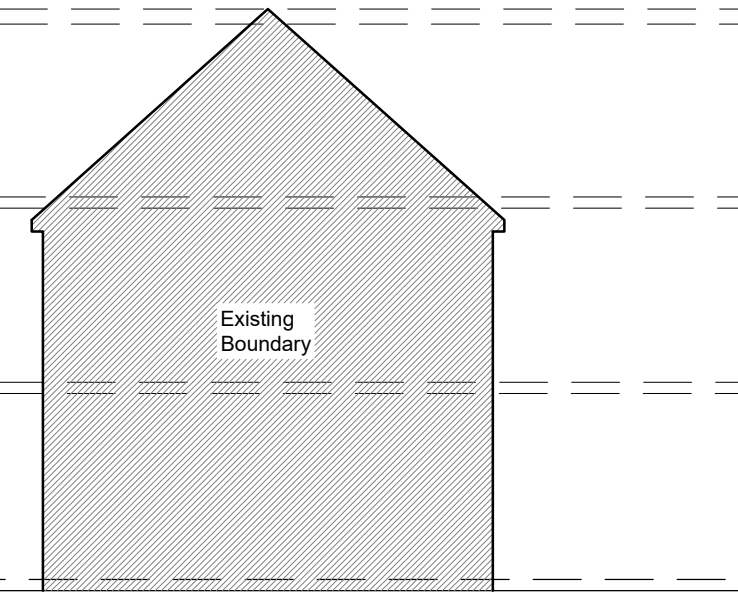

RIGHT ELEVATION AS EXISTING

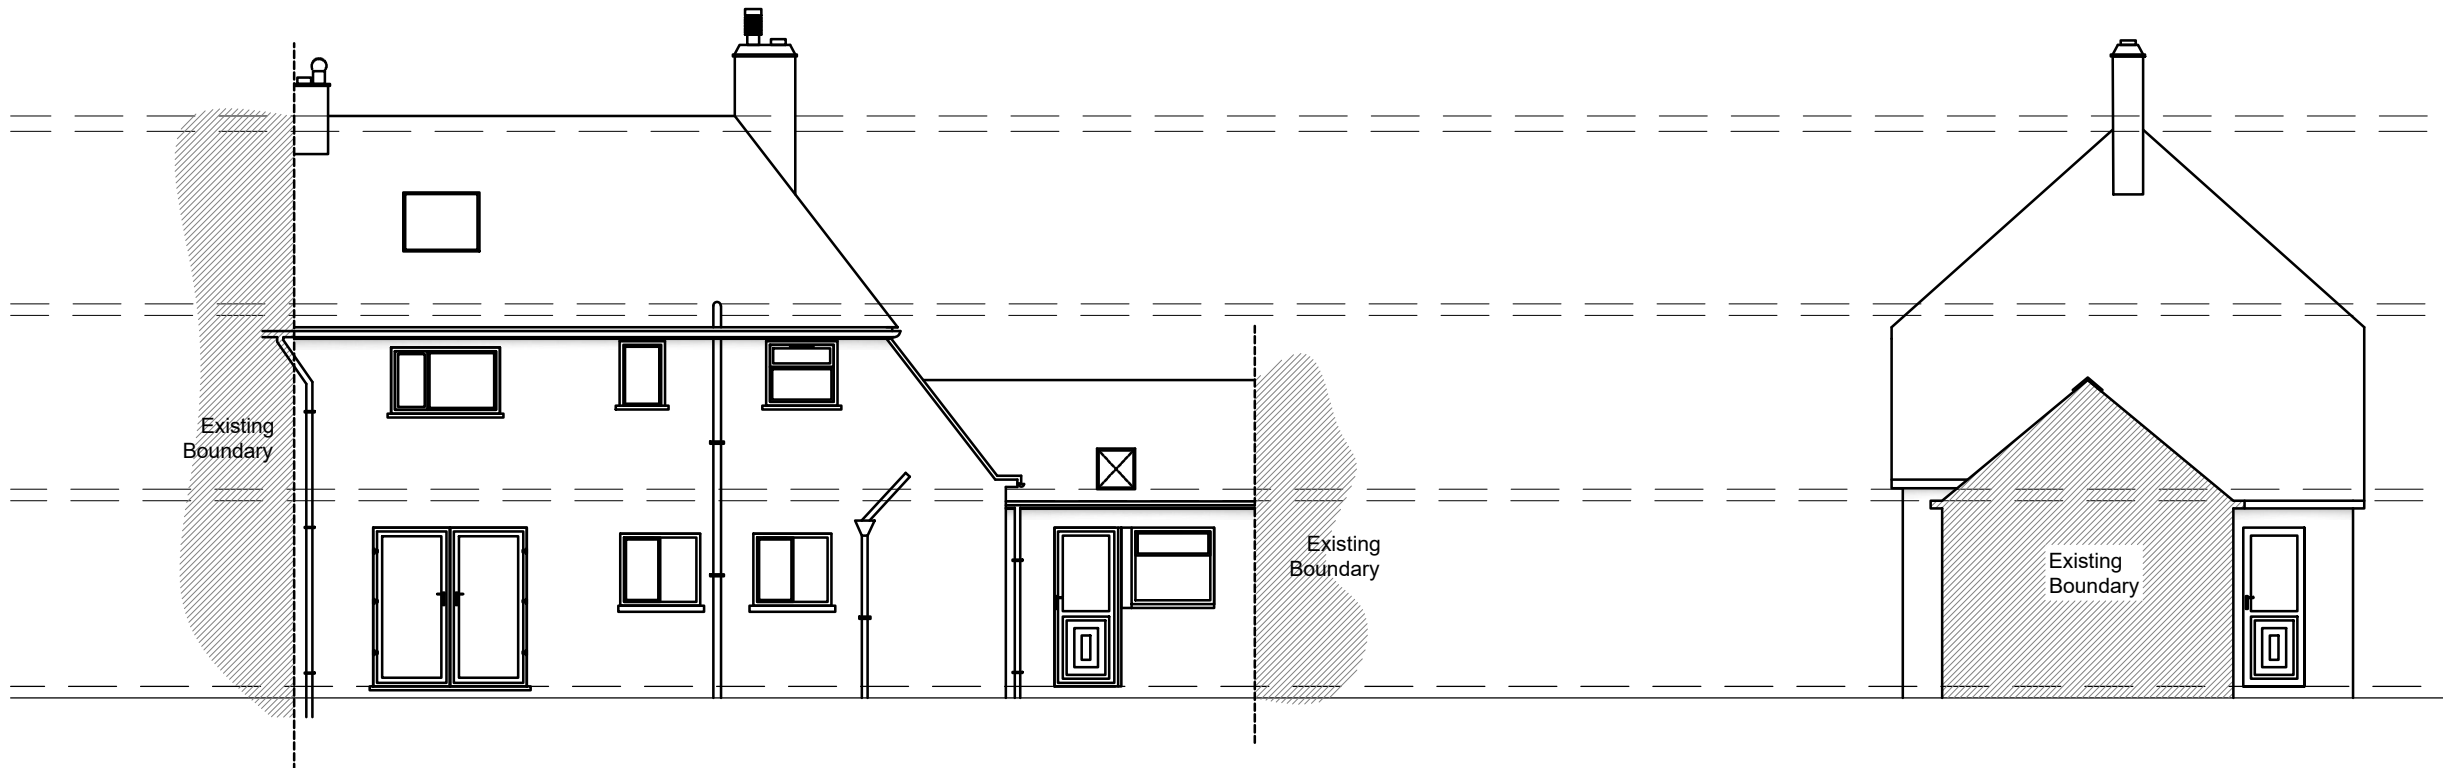

REAR ELEVATION AS EXISTING

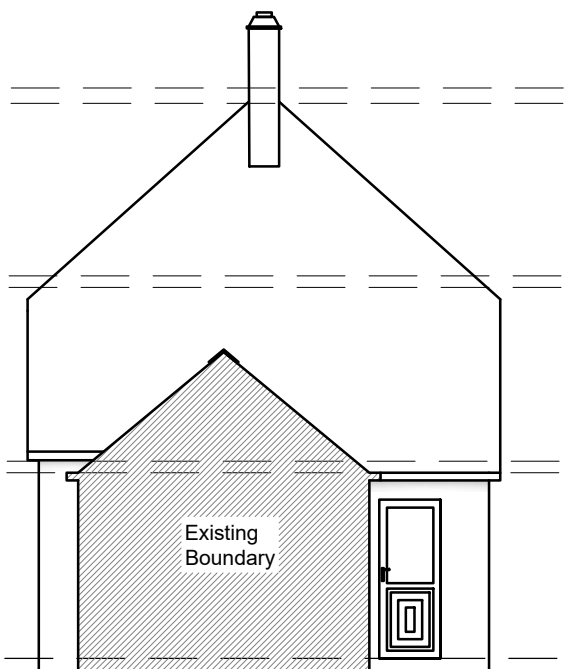

LEFT ELEVATION AS EXISTING



Project; 4 Bridgeway West, Pentre Maelor, Wrexham	
Title; Existing Elevations	Scale (A3); 1:100
Dwg No; BW/PD/03	Date; July 2019
Revision;	