

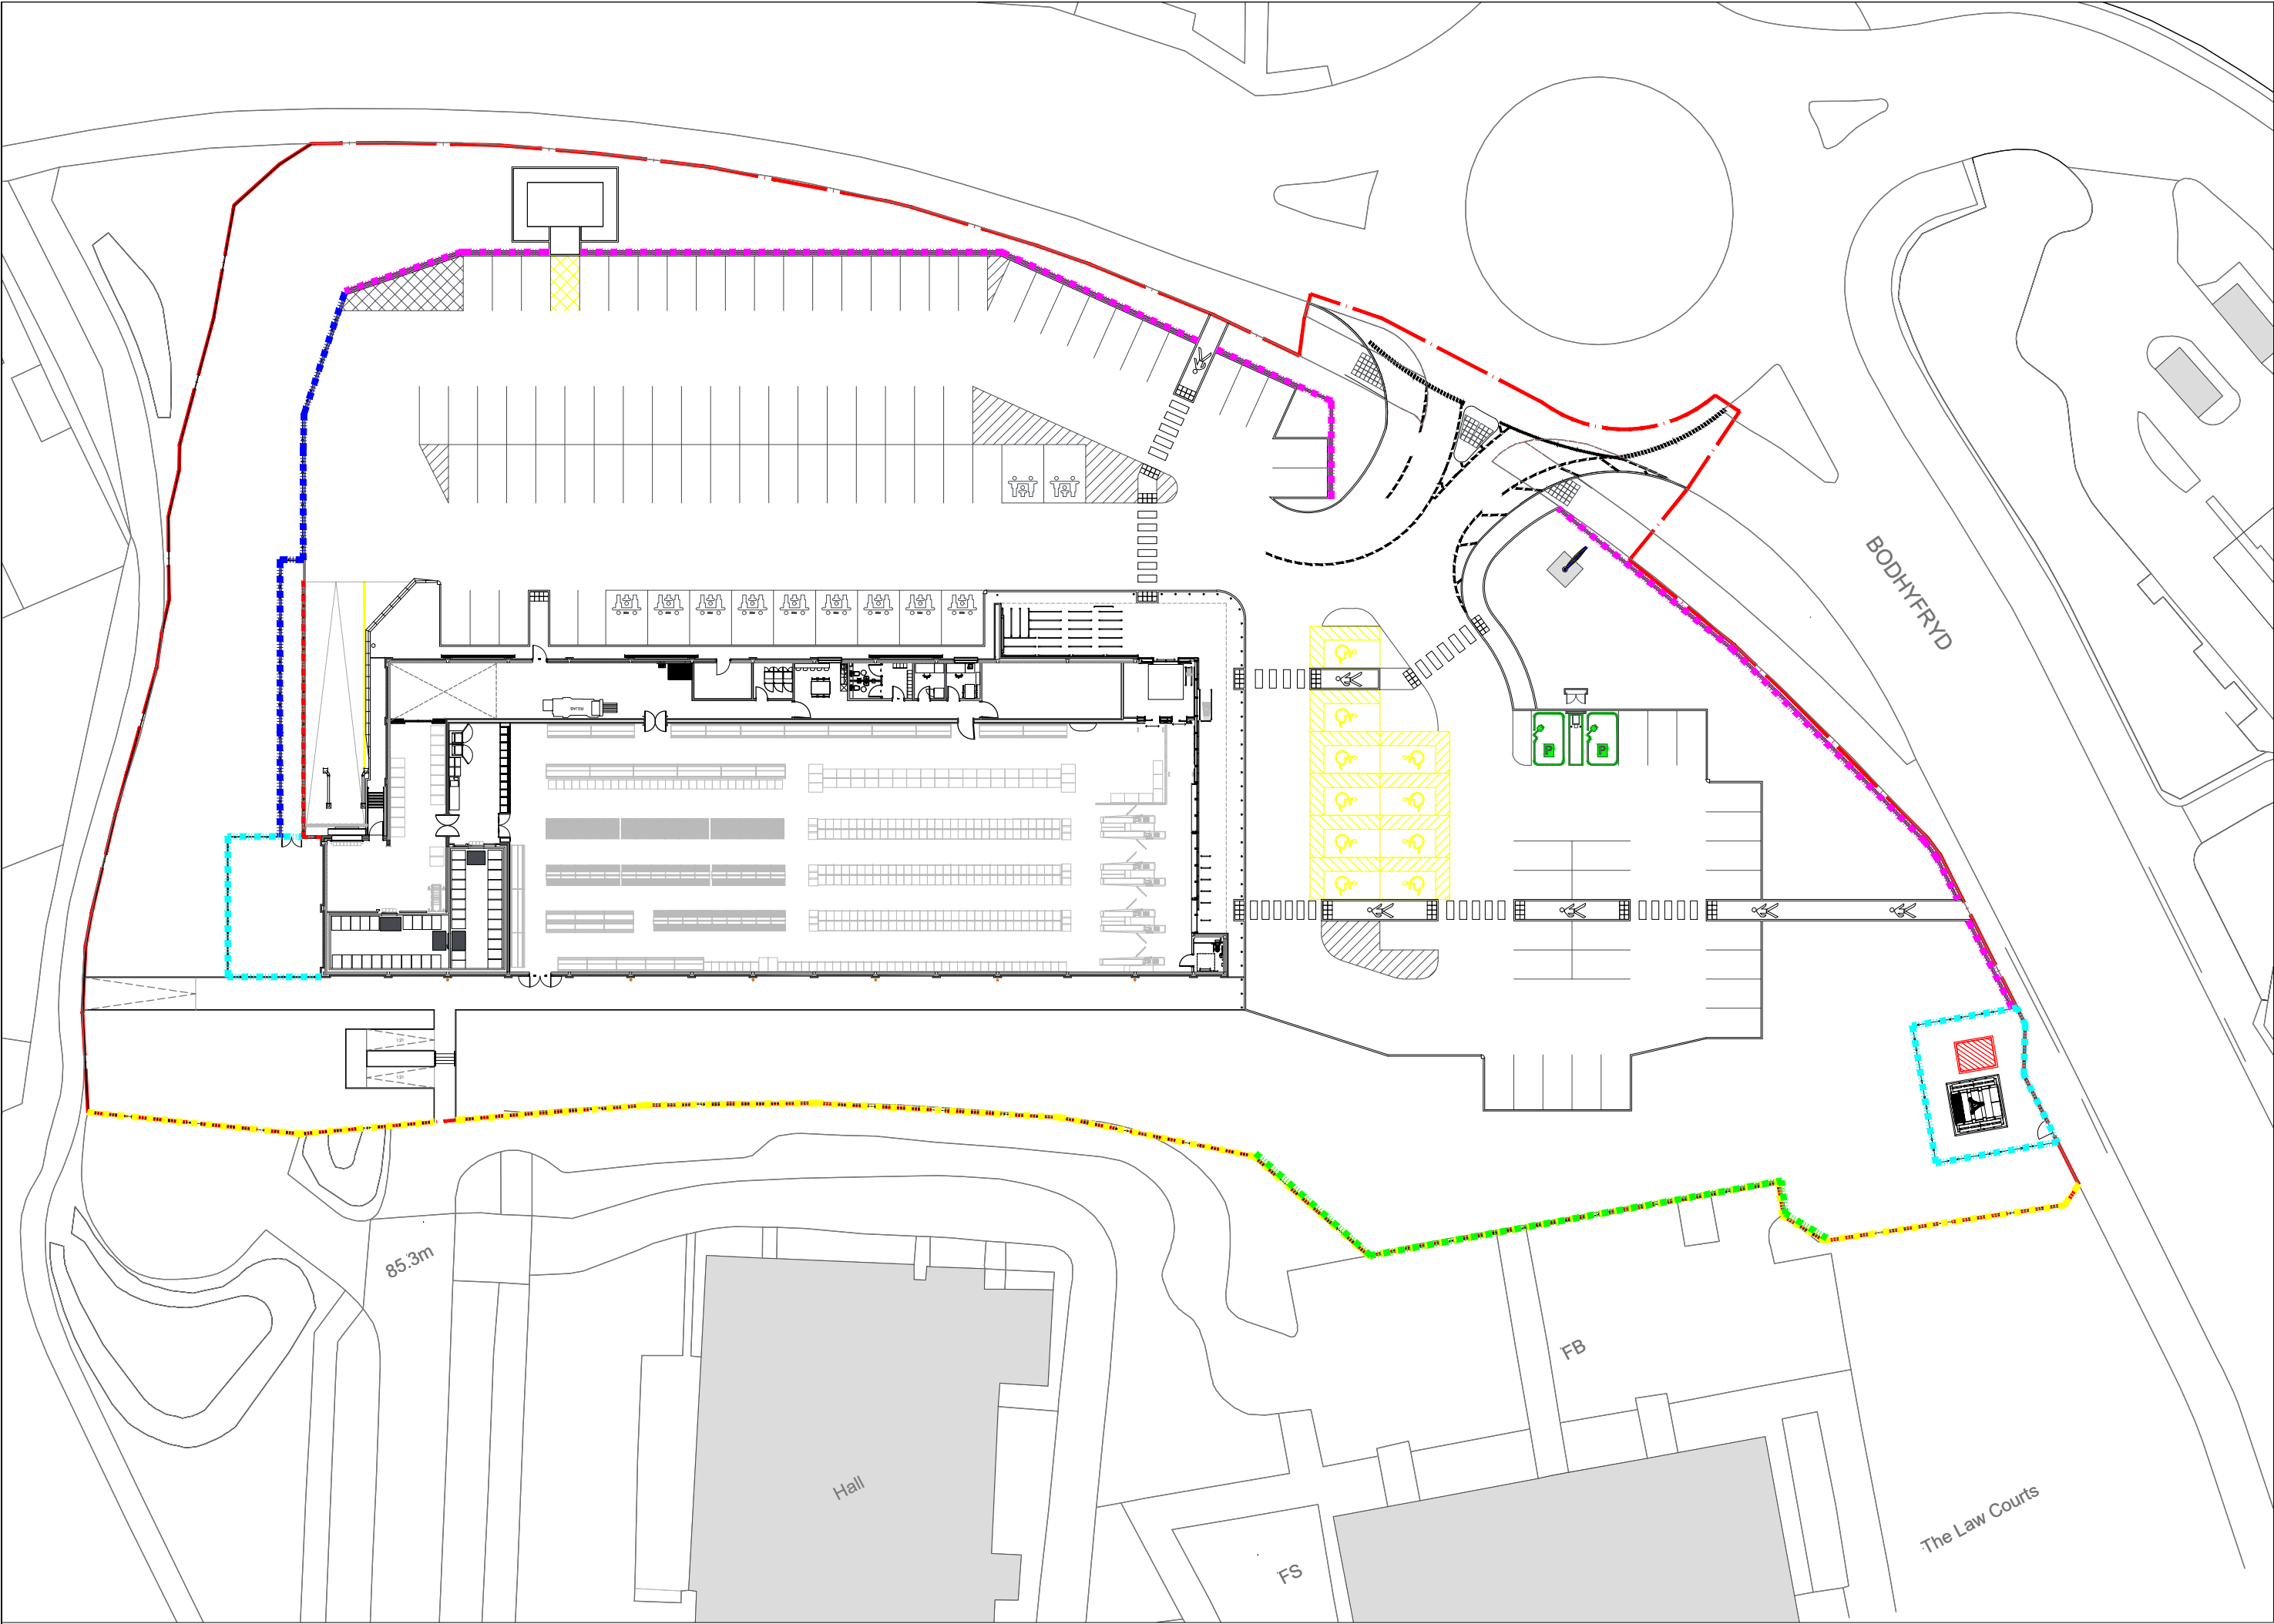
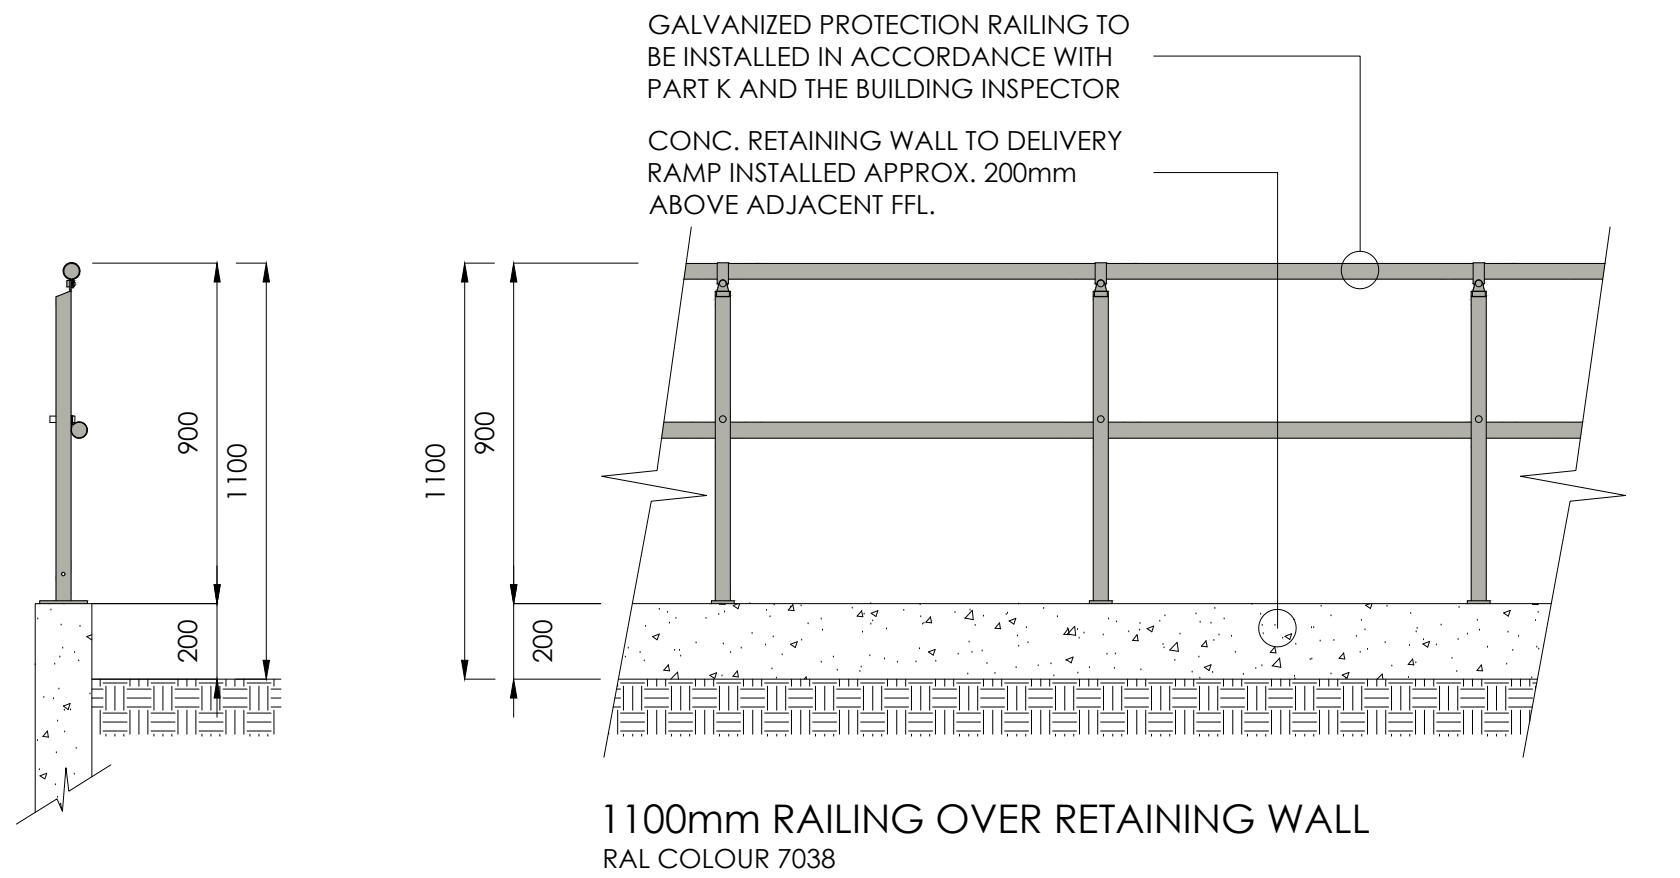
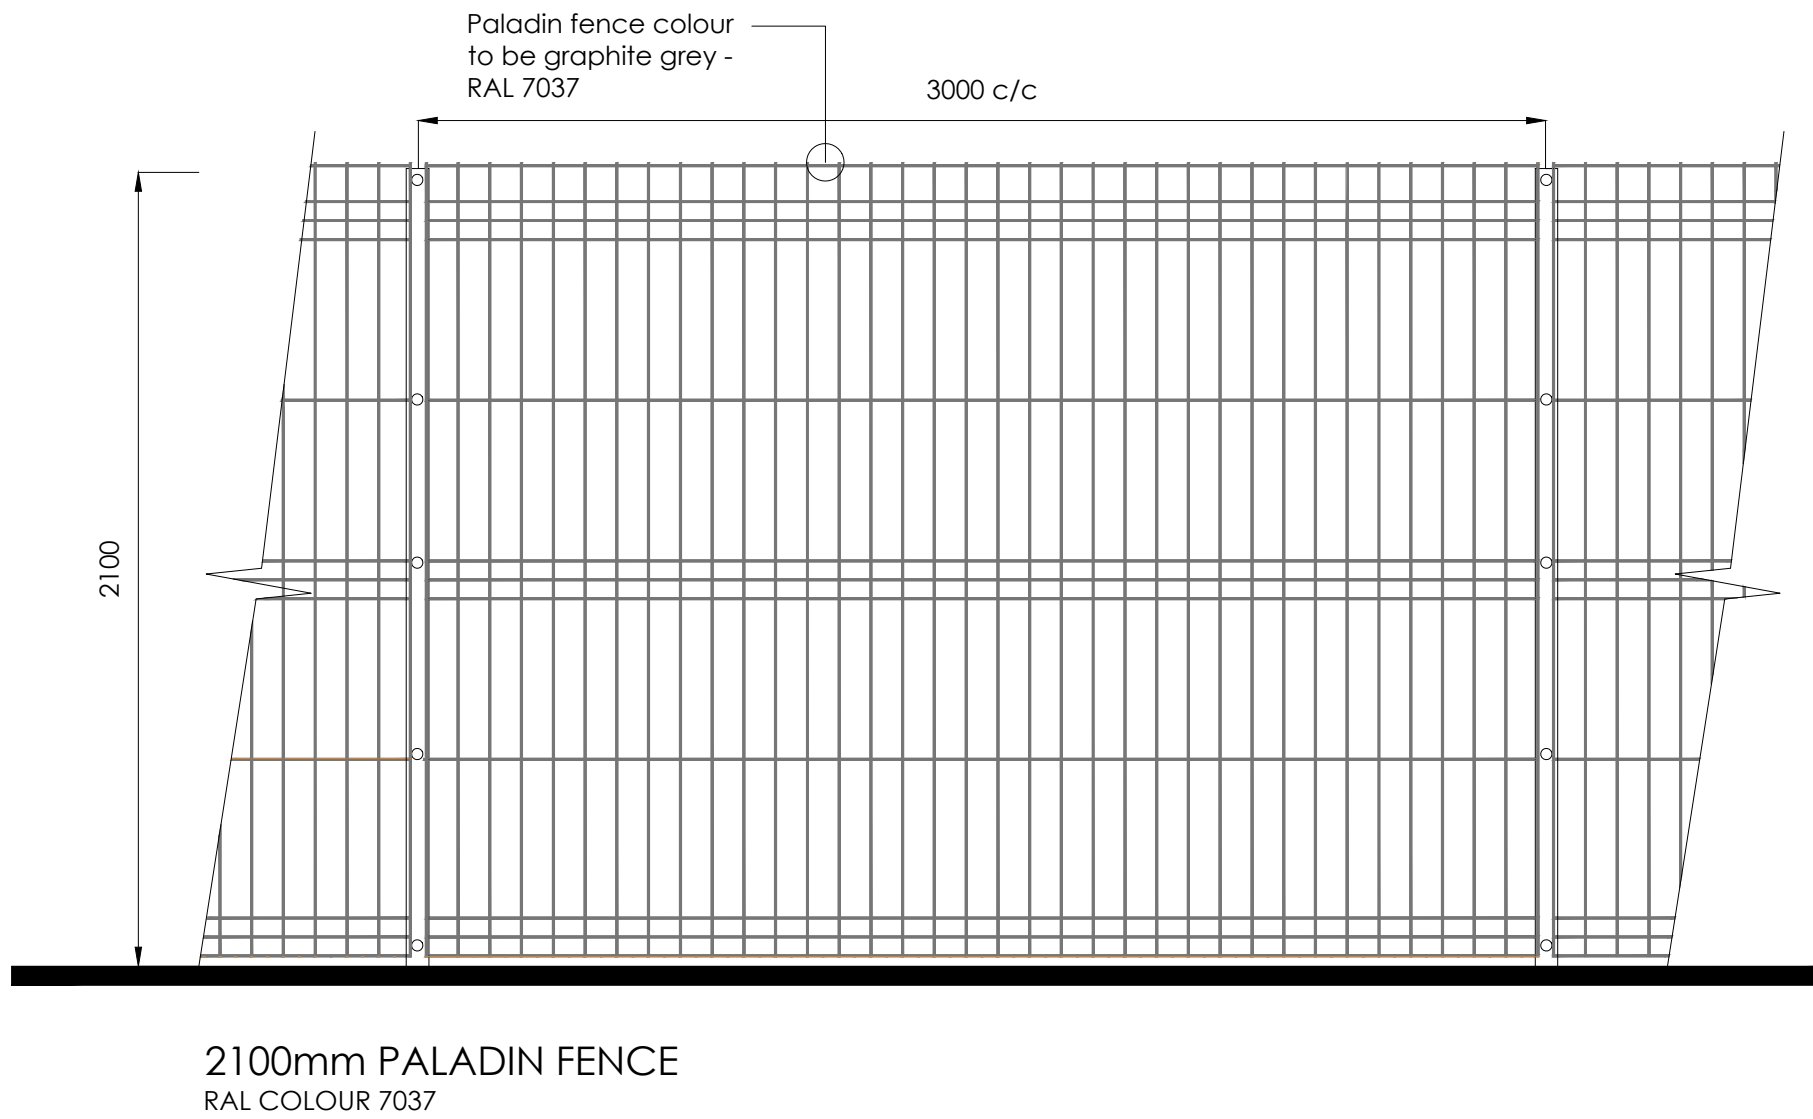
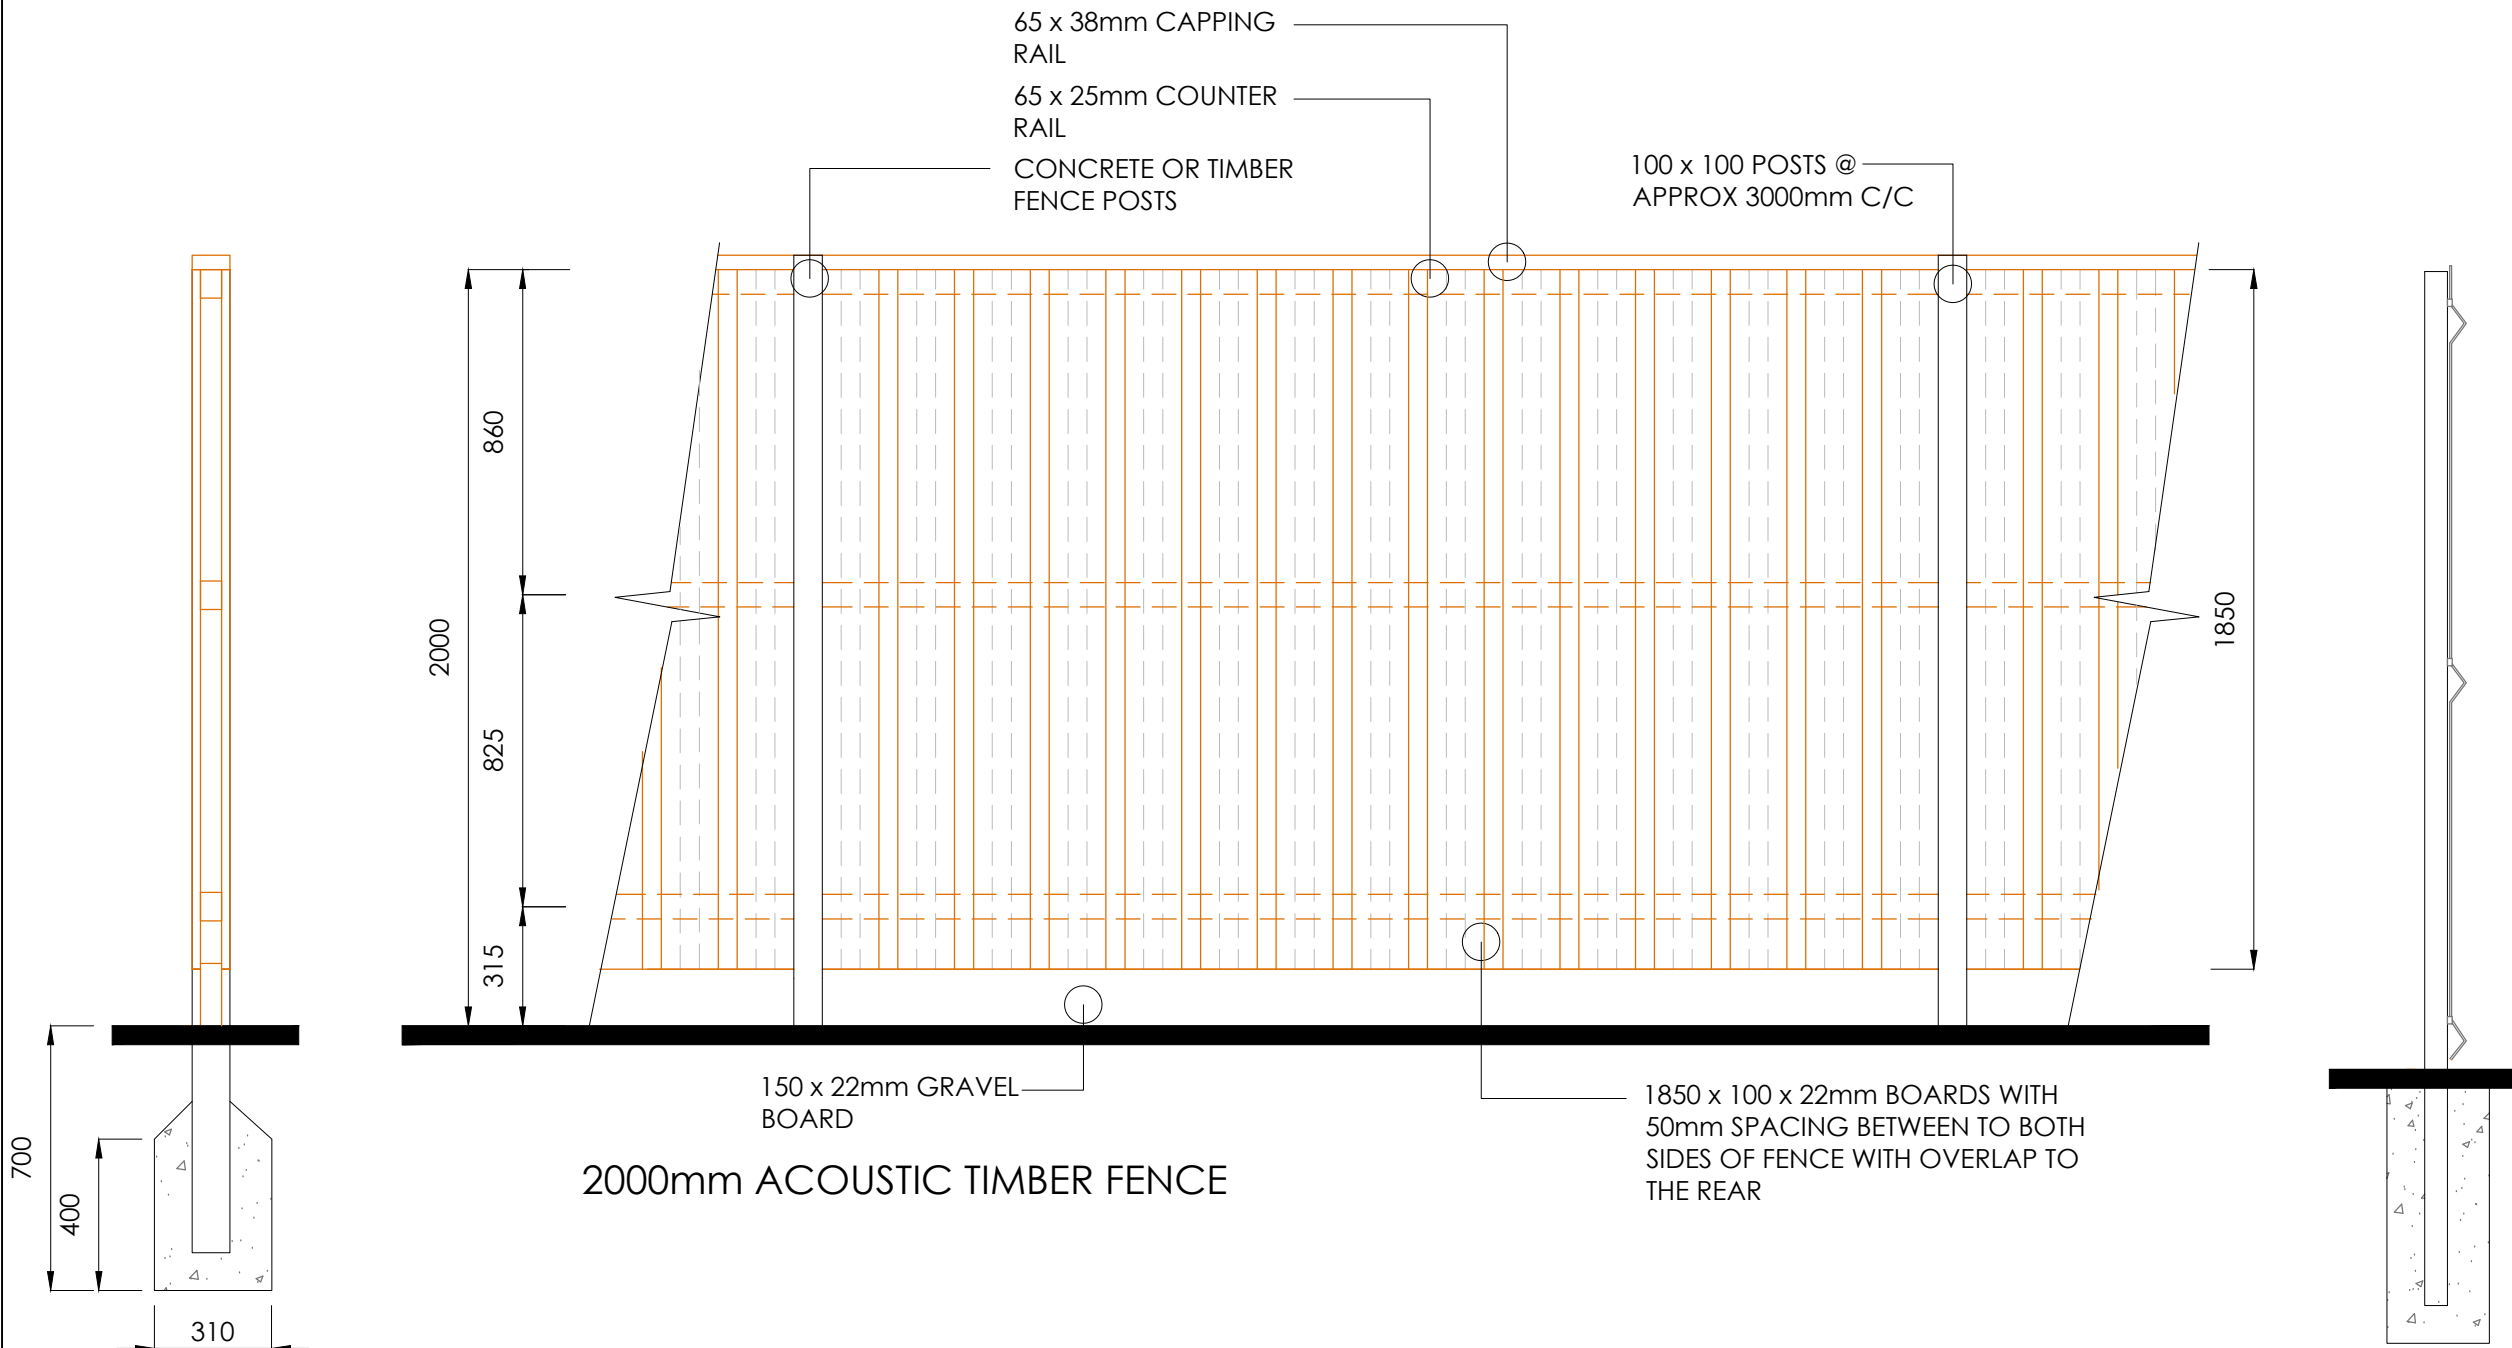
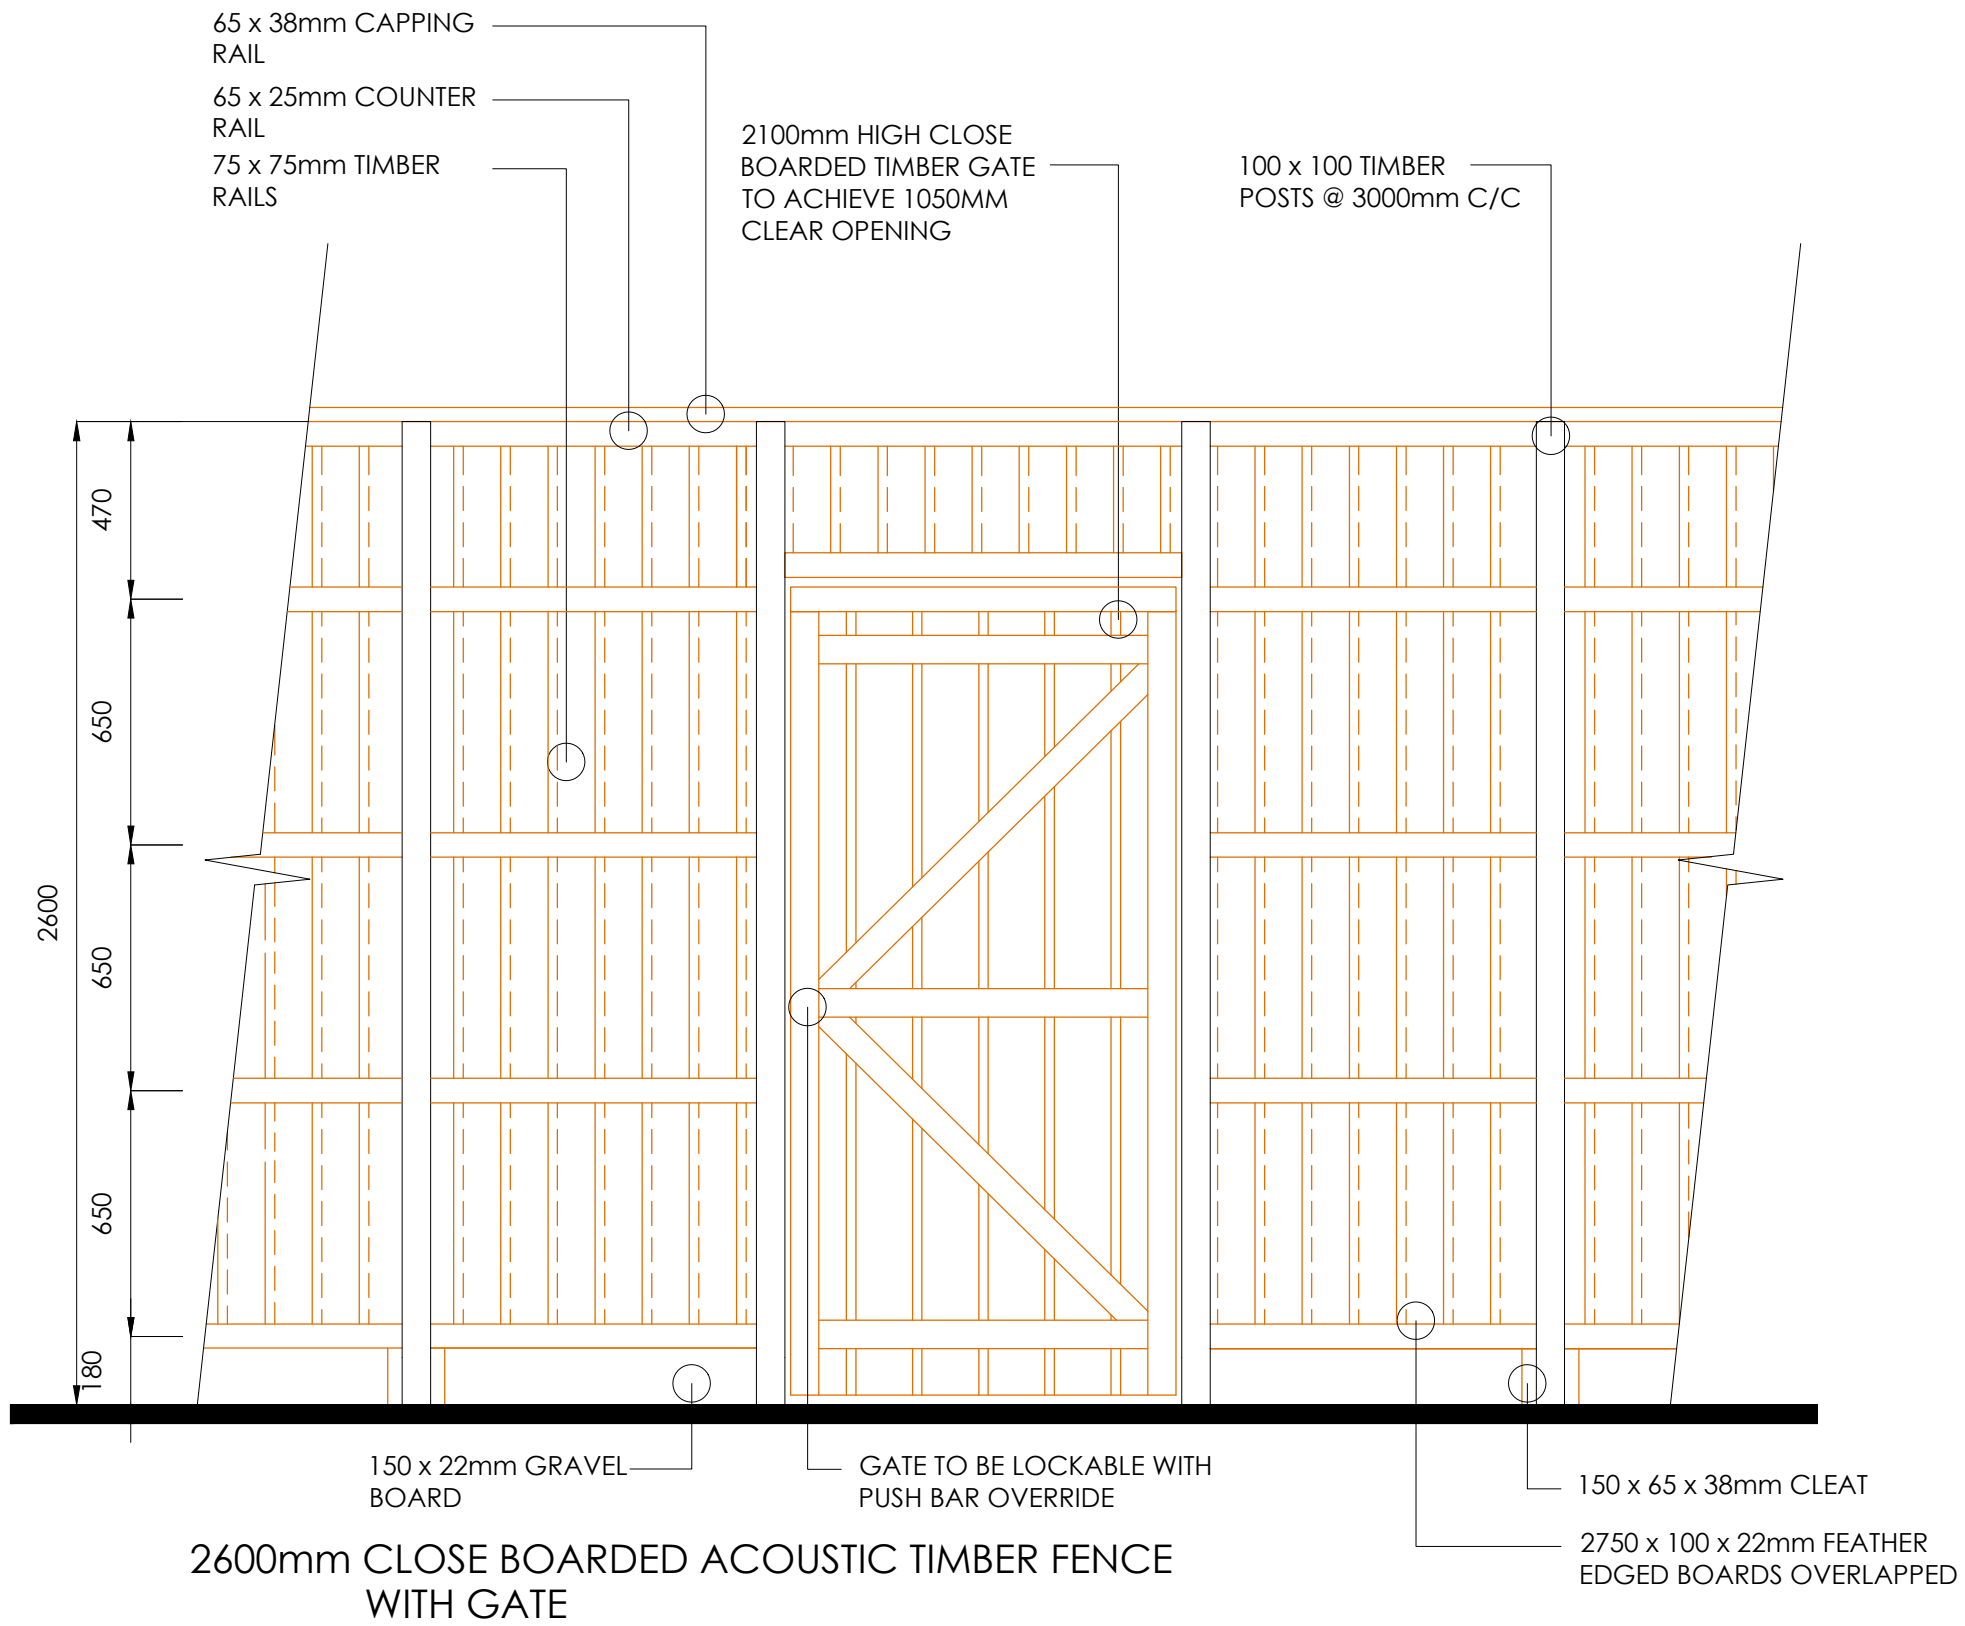


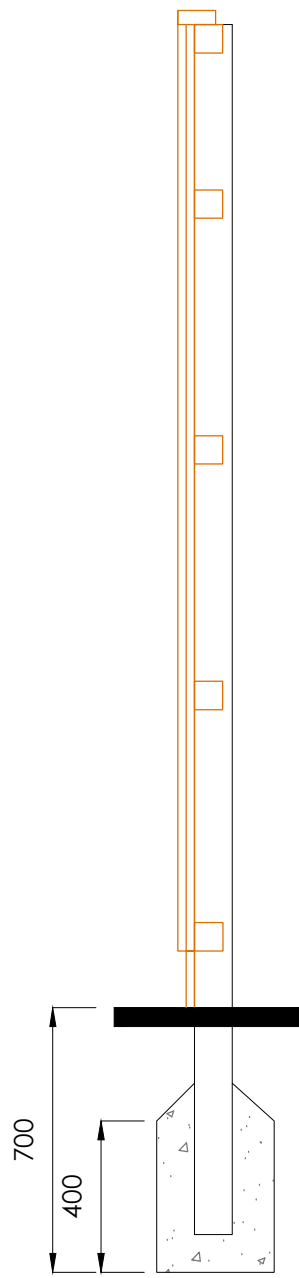

BOUNDARY TREATMENTS KEY

- PROPOSED 2100mm HIGH CLOSE BOARDED TIMBER FENCE TO BE INSTALLED ON POSTS @ APPROX 3000mm CTRS IN ACCORDANCE WITH LIDL DESIGN STANDARDS AND LIDL SCC CONFIRMATION. NOTE: ACCESS GATES INSTALLED WHERE REQUIRED
- PROPOSED 2000mm ACOUSTIC FENCE INSTALLED ON TIMBER POSTS FIXED @ APPROX. 3000mm CTRS.
- 2100mm HIGH PALADIN FENCE INSTALLED ON POSTS FIXED @ APPROX. 3000mm CTRS. COLOUR: RAL 7037
- NEW 150mm x 150mm C16 (min) 600mm HIGH TREATED TIMBER KNEE RAIL & POSTS TO BOUNDARY
- 1100mm AFFL RAILINGS TO BE INSTALLED ON DELIVERY RAMP RETAINING WALL TO BUILDING INSPECTOR APPROVAL.

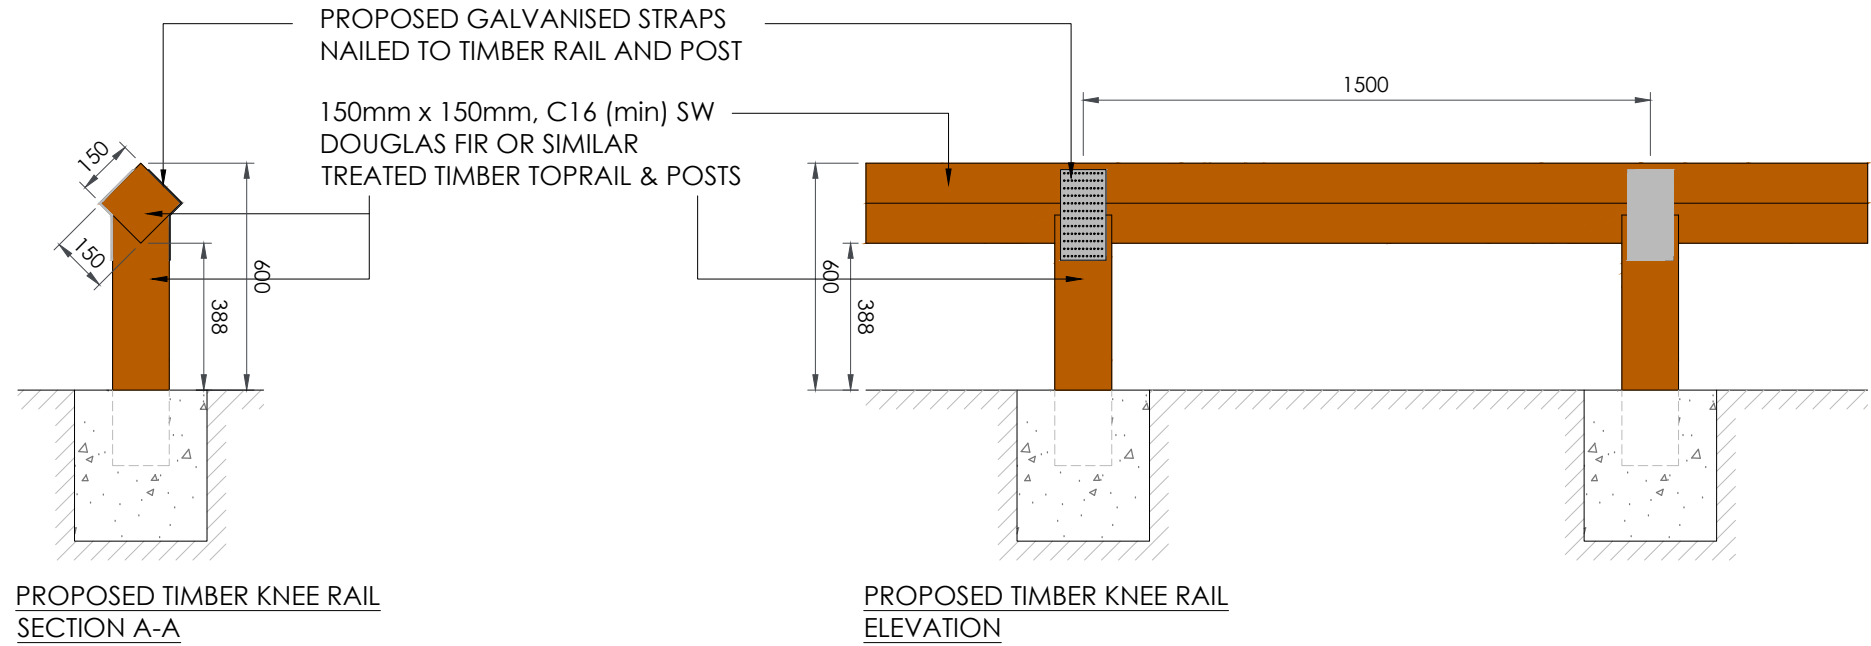

RIBA Chartered Practice

CIAT REGISTERED PRACTICE

RICS

IMPORTANT INFORMATION
Dimensions to be confirmed on site prior to start of works and ODAS to be informed of discrepancies immediately. No dimensions to be scaled from this drawing.
All materials and works are to be carried out in accordance with current British Standards, Euro Codes, Planning Approval, current Building Regulations and Codes of Practice as appropriate.
Party Wall Act - Notices under the Party Wall Act are to be served by the property owner or appointed third party by property owner.
Health and Safety - CDM 2015 Regulations apply to all construction works to be carried out and apply to designers, contractors and the client. As such all parties have duties under these regulations.

GENERAL NOTES

CURRENT LIDL DESIGN STANDARDS "TYPE 12 & 14 CORPORATE SPECIFICATION UK" ISSUE 2018 ECO IN CONJUNCTION WITH "2018.3"

CONTRACTOR MUST REFER TO LIDL SPECIFICATION DESIGN STANDARD DOCUMENTS AND MUST ALSO READ CONSTRUCTION DRAWINGS IN CONJUNCTION WITH ALL APPROVED PLANNING DOCUMENTS.

FOR ALL INTERNAL WALL, FLOOR & CEILING FINISHES REFER TO COLORED FINISHES PLANS

ALL ELEVATIONS TO BE RENDERED TO CURRENT LIDL SPECIFICATION, REFER TO PROPOSED ELEVATIONS 18019 AL 301 FOR FURTHER DETAILS

NEW MSE TO LIDL SPECIFICATION THROUGHOUT, REFER TO MSE CONSULTANTS DRAWINGS FOR FURTHER INFORMATION

ALL PROPOSED DOORS TO LIDL SPECIFICATION REFER TO DOOR SCHEDULE FOR FURTHER INFORMATION

NEW ALUMINIUM RAINWATER GOODS THROUGHOUT REFER TO SECTION, ELEVATIONS AND ROOF DETAILS FOR FURTHER INFORMATION.

PROPOSED FFL REFER TO STRUCTURAL ENGINEER DETAILS

Notes

LIDL

Rev	Date	Description	Revised By	Checked By
C	02.07.20	TENDER DRAWINGS UPDATED TO SUIT CLIENTS COMMENTS, INCLUDING ADDITIONAL CYCLE BAYS, BOLLARDS CAR PARK ARRANGEMENT AND BOUNDARY TREATMENTS	SMT	GAP
B	07.04.20	BUILDING AND SITE UPDATED IN ACCORDANCE WITH APPROVED PLANNING DESIGN AND LIDL SPECIFICATION		GAP
A	16.04.19	SITE UPDATED TO CLIENTS REQUEST		GAP

Client:
LIDL GREAT BRITAIN LTD.
RUNCORN, WA7 1SE

Project Name:
BODHYFRYD, WREXHAM

Drawing Title:
PROPOSED SITE PLAN -
BOUNDARY TREATMENTS

Drawing Status:
TENDER

Project No: 16055

Drawing No: AT 512_REV C

Drawn By: GAP

Checked By: ---

Date: APR 2020

Scale @ A1: 1:500 / 1:20

ONE DESIGN
ARCHITECTURAL SERVICES

One Design Architectural Services Ltd
Unit 1 Merchants Quay,
Phase II, Ashley Lane, Shipley,
West Yorkshire, BD17 7DB
Tel: 01274 591188
www.onedesignarchs.com
mail@onedesignarchs.com
Registered in England & Wales No: 8355643