

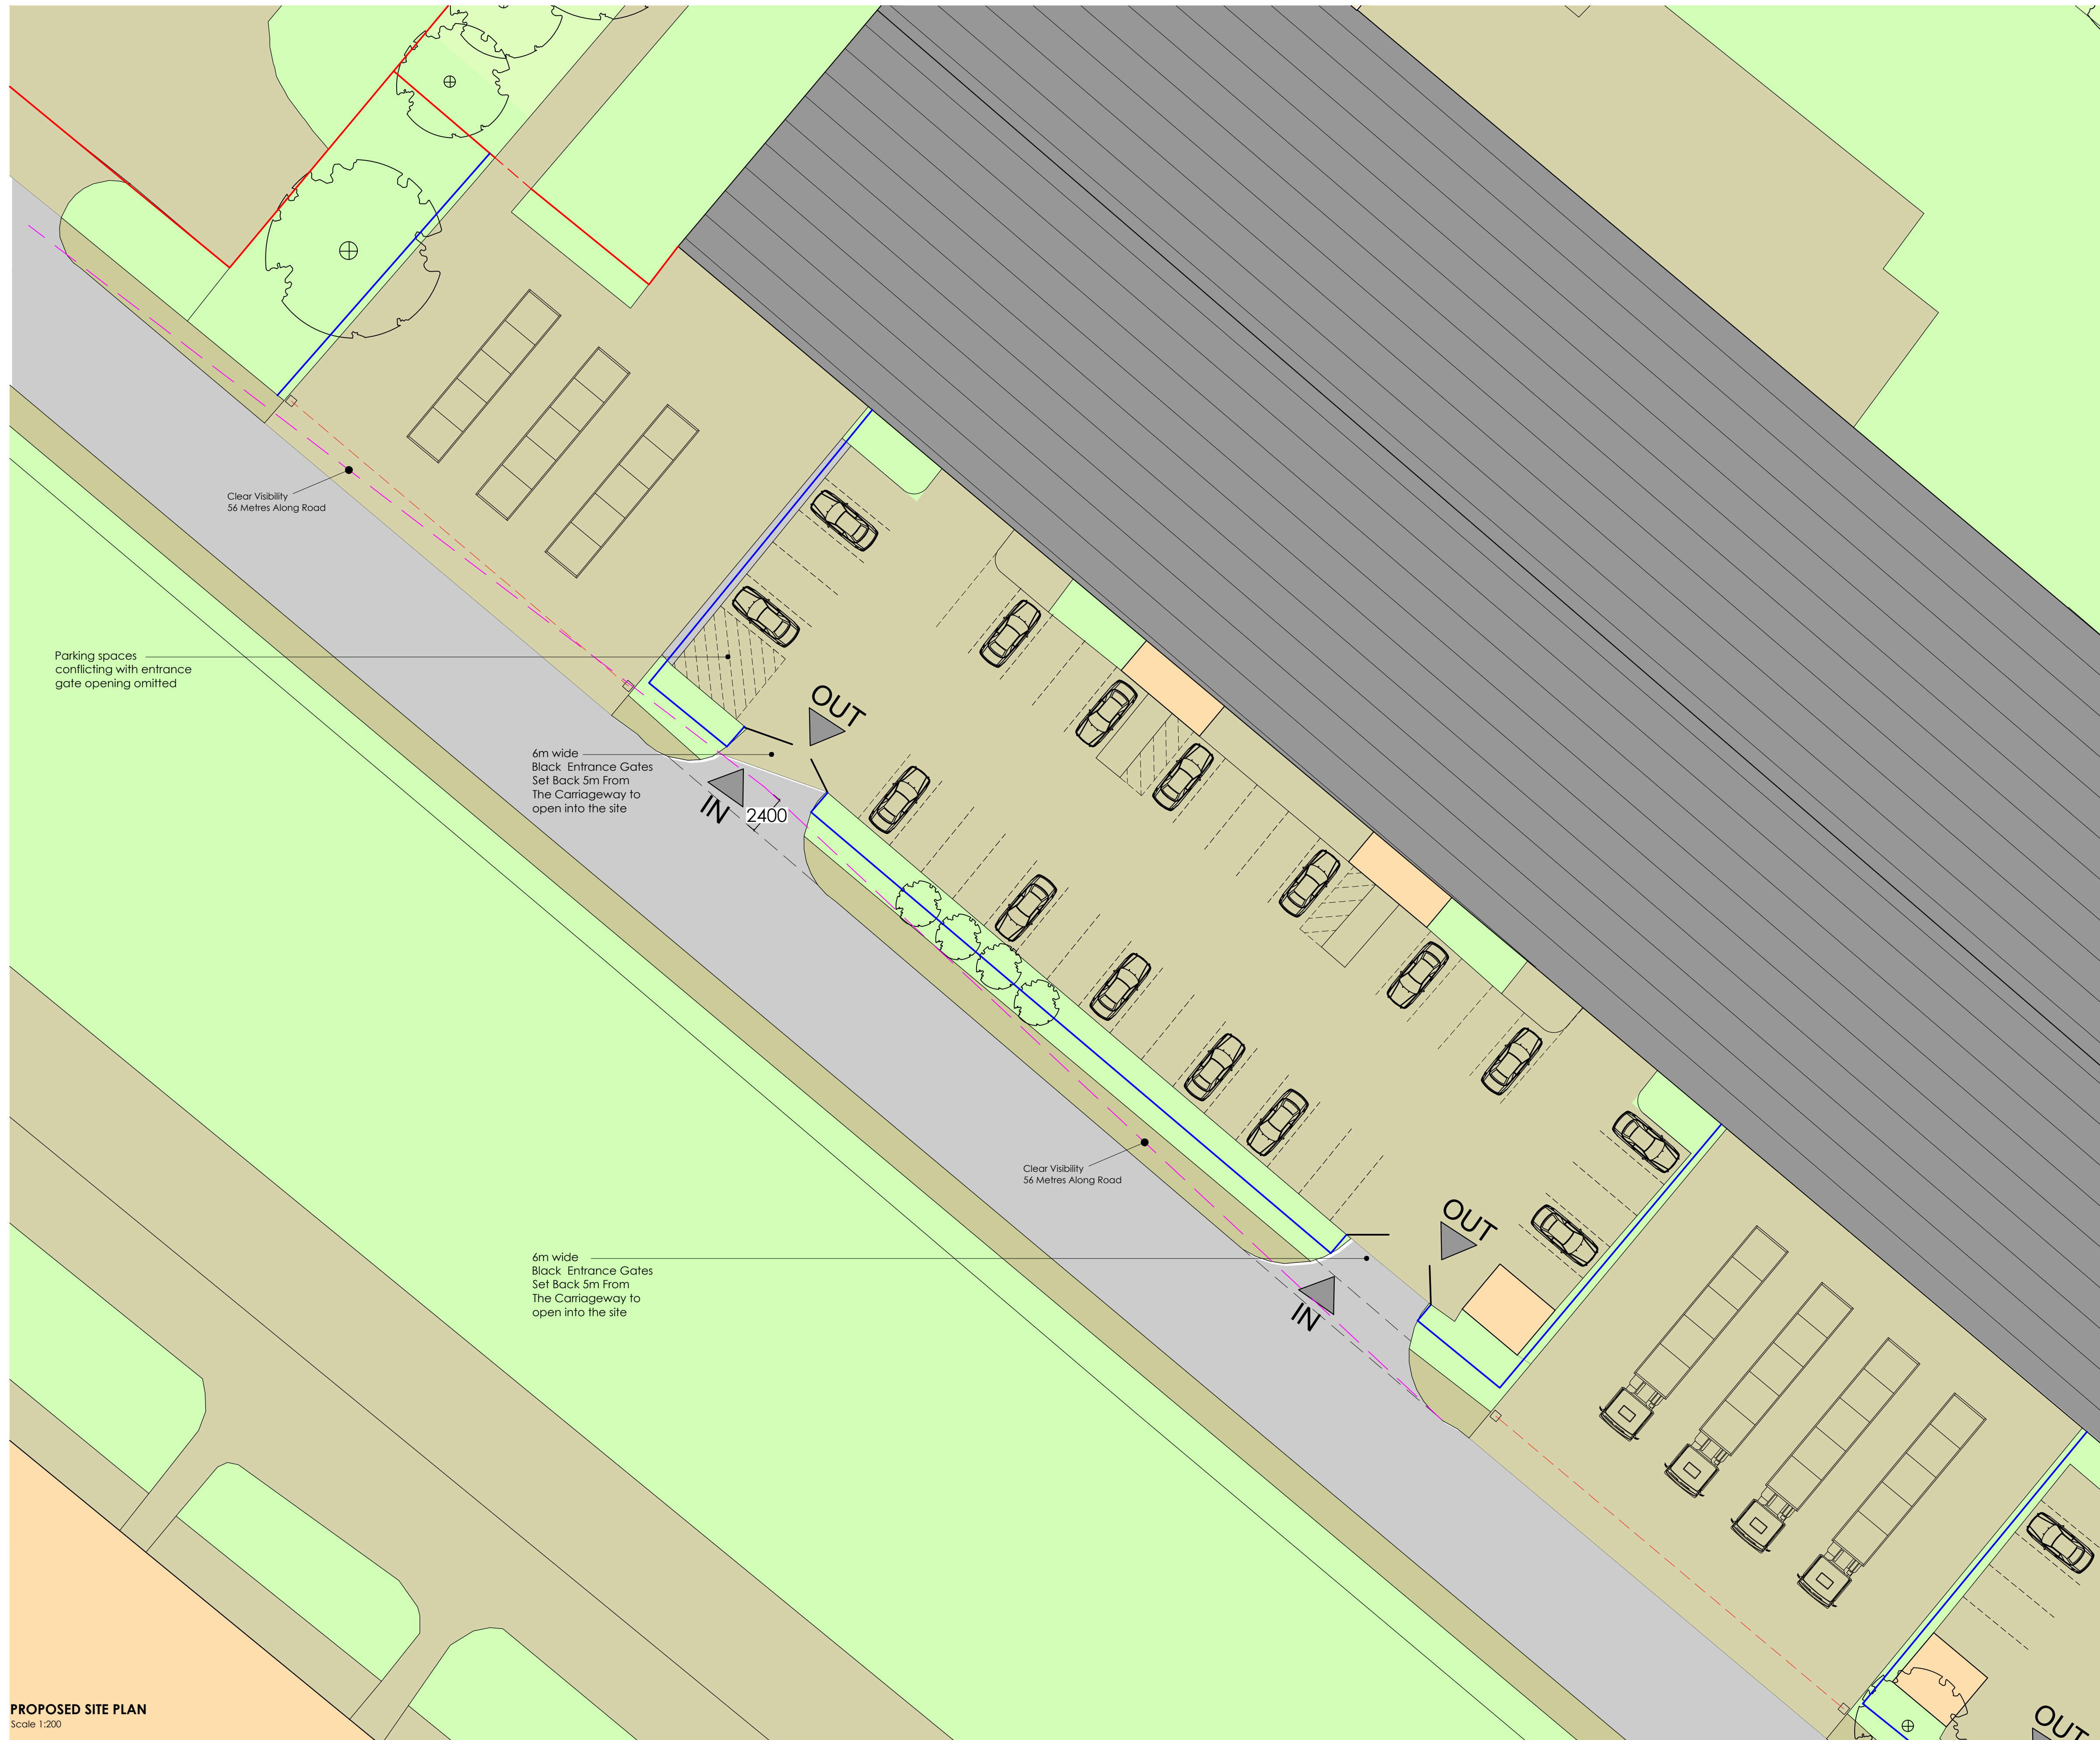


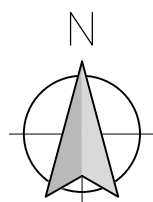

PROPOSED SITE PLAN
Scale 1:200

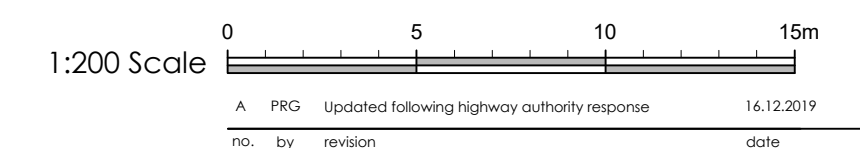

Client
Refresco Ltd

Job Title
**Proposed Boundary
Treatment Alterations
To Refresco Ltd
Spectrum Business Park
Wrexham
LL13 9QA**

Drawing Title
**Proposed Part Site Plan
Visibility Splay 01**

Scale	Date	Drawn
1:200 @ A1	Nov 2019	Paul Gudgeon

spa
SUNDERLAND PEACOCK ARCHITECTS
SUNDERLAND PEACOCK & ASSOCIATES LTD.
HAZELMEERE, PIMLICO ROAD, CLITHEROE
LANCASHIRE, BB7 2AG
T 01200 423178 F 01200 427328
E info@sunderlandpeacock.com
www.sunderlandpeacock.com

5944 - 03	REV A
------------------	-----------------