



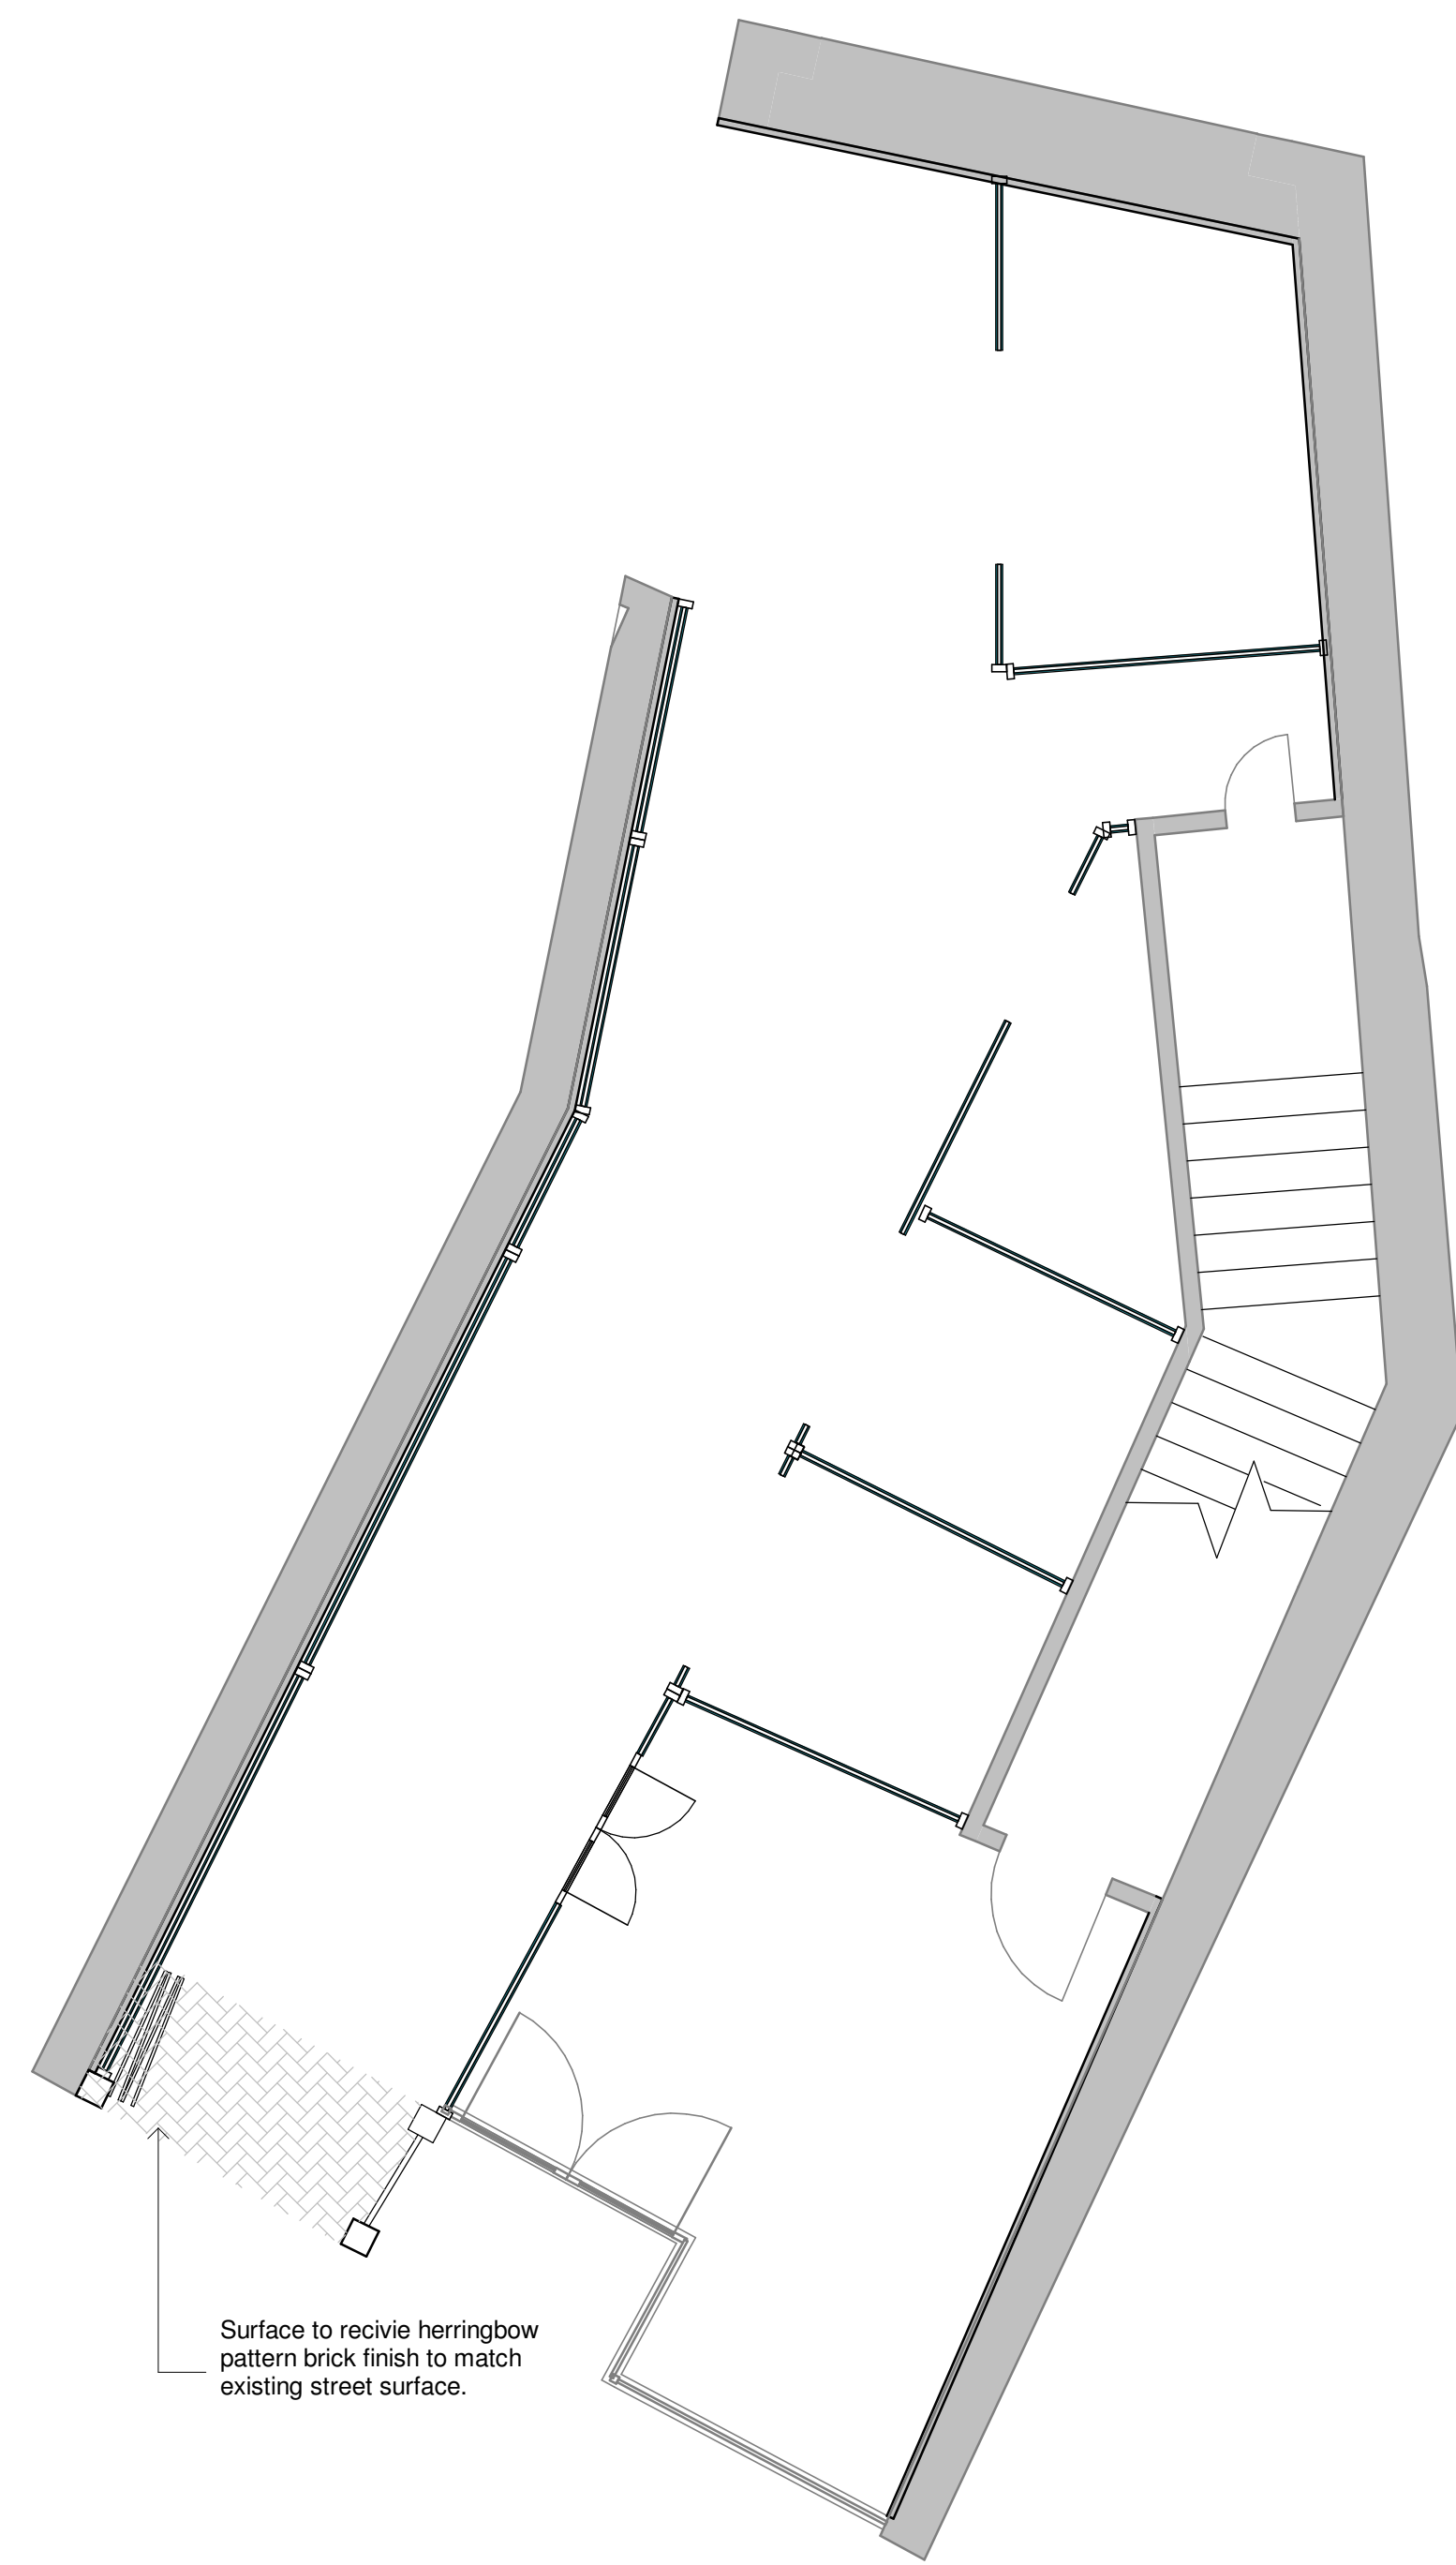

Proposed Ground Floor Plan
1 : 50

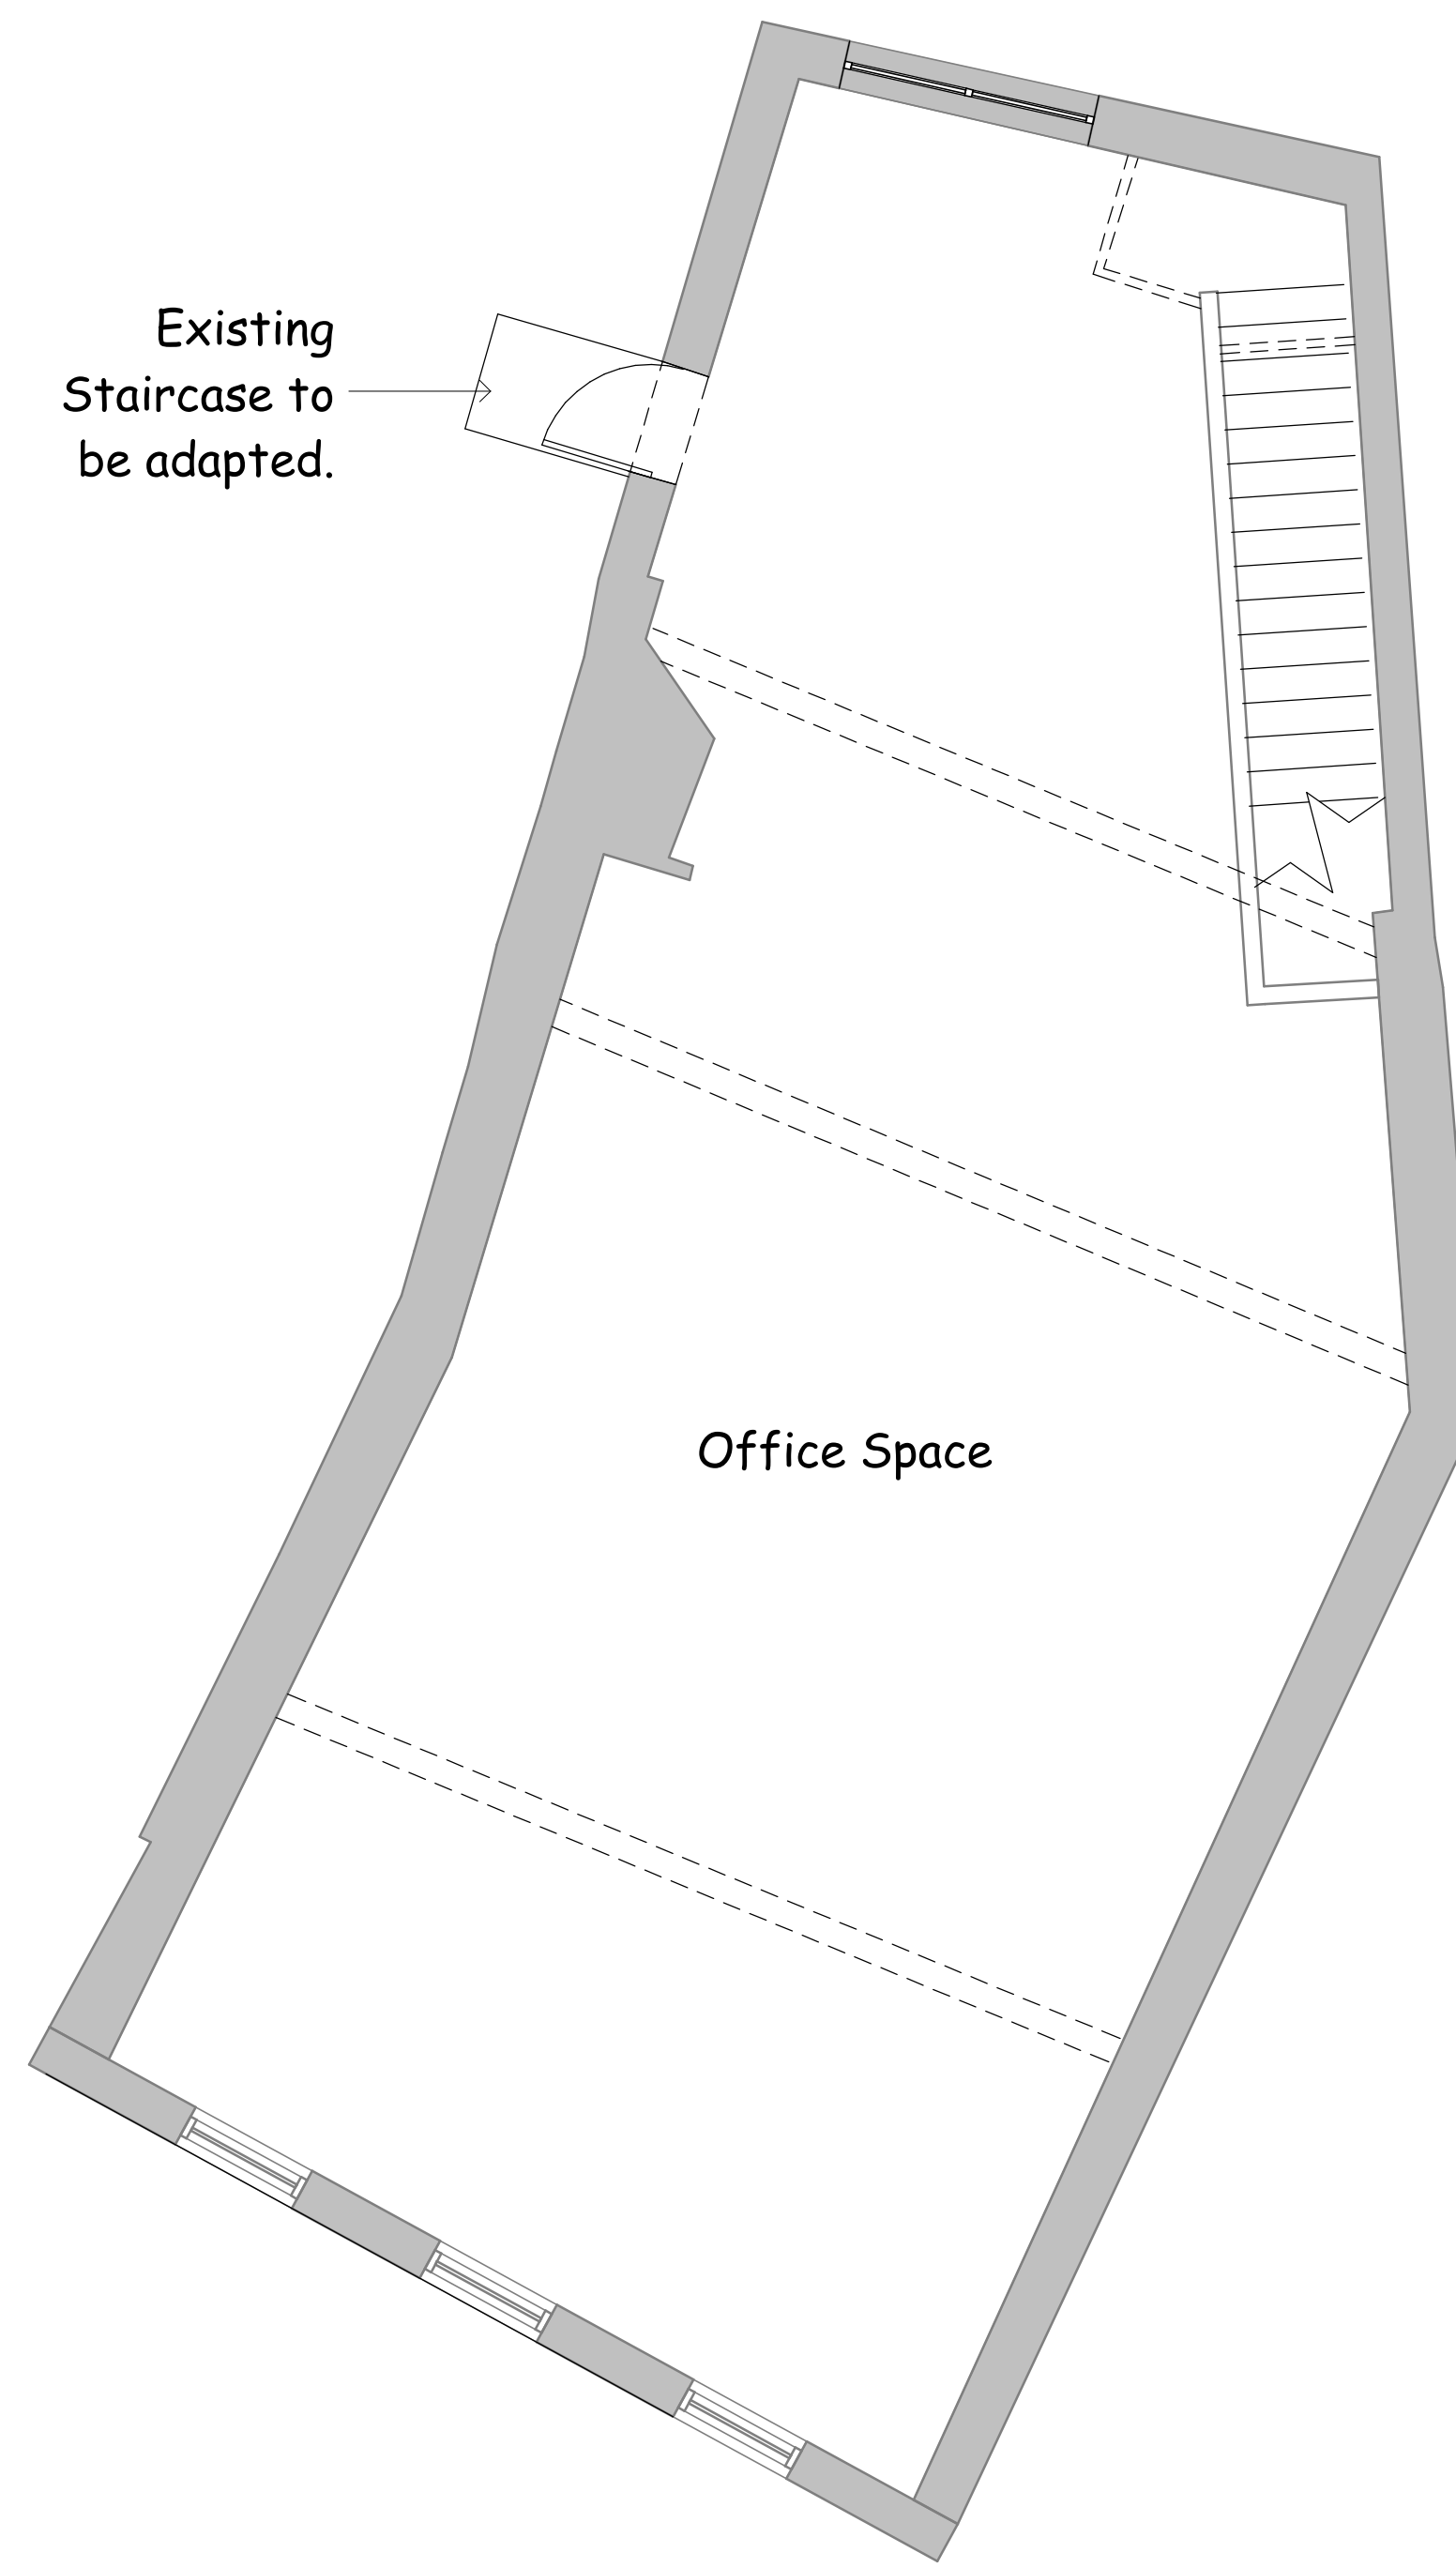

Proposed First Floor Plan
1 : 50



Proposed Second Floor Plan
1 : 50

NOTES:
THIS DRAWING IS COPYRIGHT.
DO NOT SCALE FROM THIS DRAWING .
WORK TO FIGURES DIMENSIONS ONLY .
CHECK ALL DIMENSIONS ON SITE.
ANY DISREPECENCIES TO BE NOTIFIED TO
THE ARCHITIECT.

P04	10/03/2020	Amended to Real Comments	MB
ISSUE NO	ISSUE DATE	NOTES	ISSUE BY



THE STABLES, THE ESTATES OFFICE,
25-26 GOLD TOPS,
NEWPORT, NP19 8DT
PHONE: 01633 744144
EMAIL: ADMIN@RA-ARCHITECTS.CO.UK

RICHARD ANDREWS ARCHITECTS LTD.
REGISTERED IN ENGLAND & WALES NO: 8274171
REGISTERED OFFICE: COMPANIES HOUSE, CROWN WAY, CARDIFF, CF14 3UZ
WWW.RA-ARCHITECTS.CO.UK

CLIENT NAME Ian Stone

PROJECT ADDRESS Chapter Court, Wrexham

JOB TITLE Chapter Court

DRG TITLE Proposed Floor Plans - Hope Street

DRG NO R362-07-A1

SCALE	DATE	DRAWN	CHK
1 : 50	09/27/19	MB	RA