



PROPOSED DWELLINGS ON LAND TO THE SOUTH WEST
OF THE OLD BLACKHORSE PUBLIC HOUSE.

Date May 2020	Drawing No. 850/2
Scale 1 : 100	Revisions

PROPOSED FLOOR PLANS

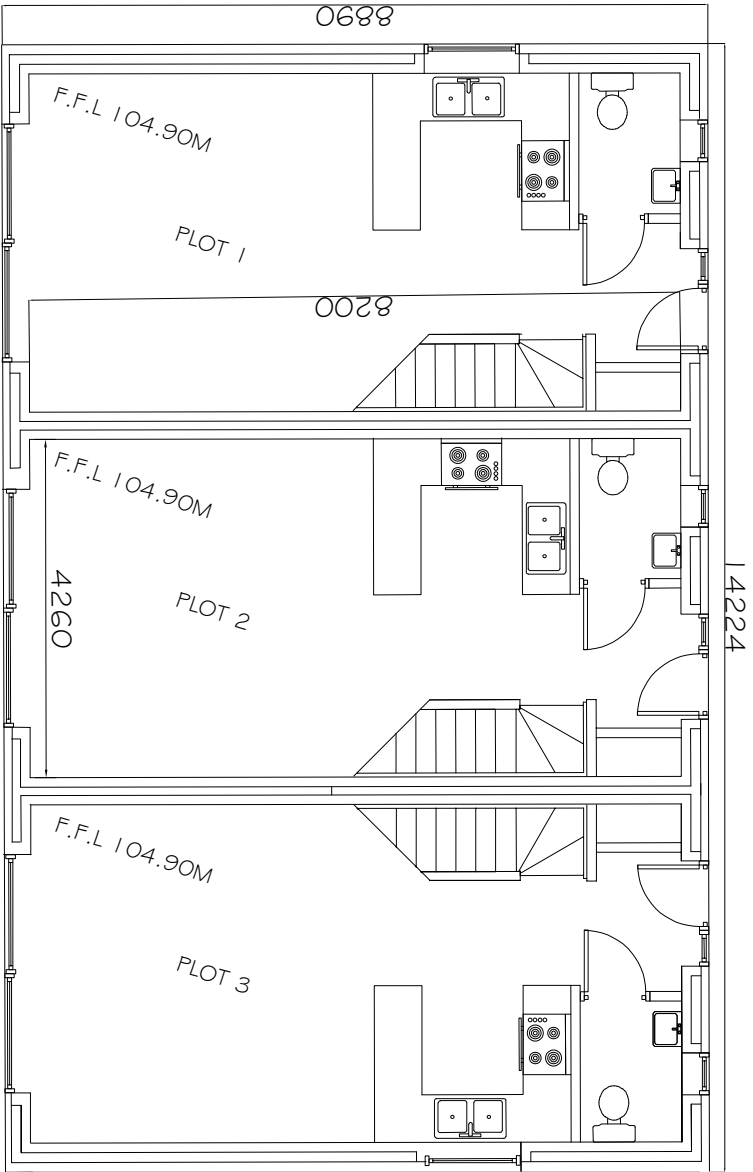

PROPOSED FLOOR PLANS

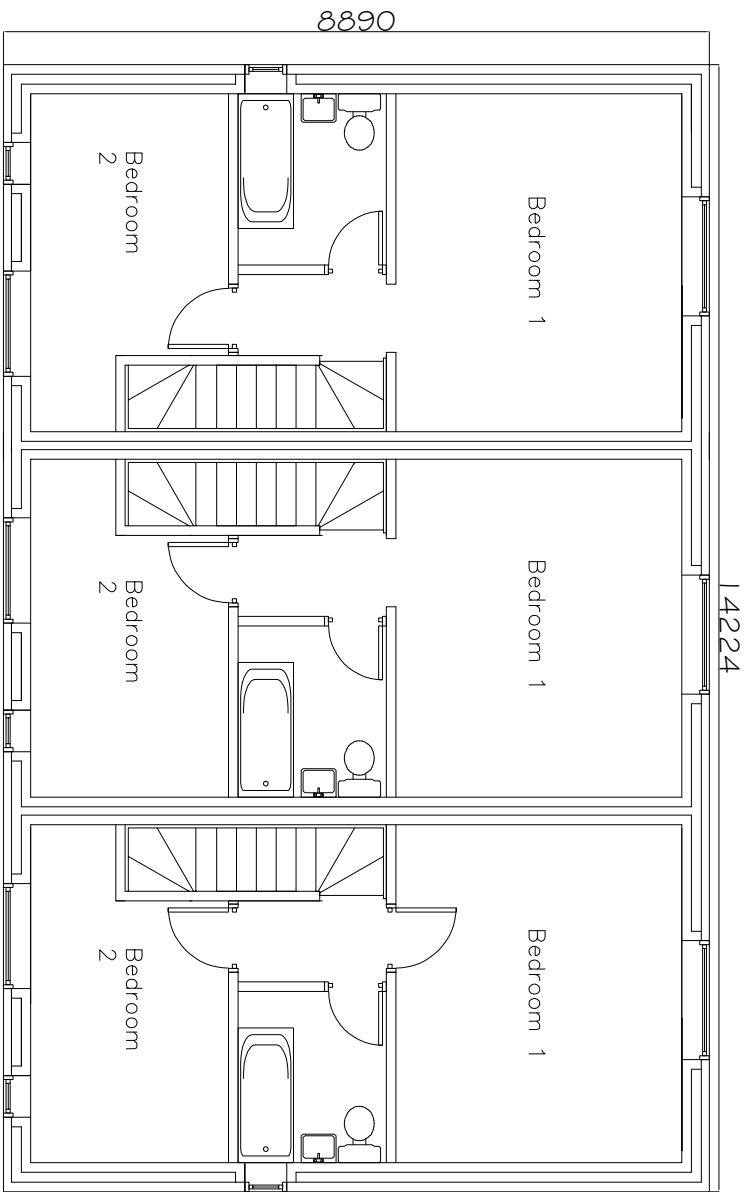

PROPOSED