



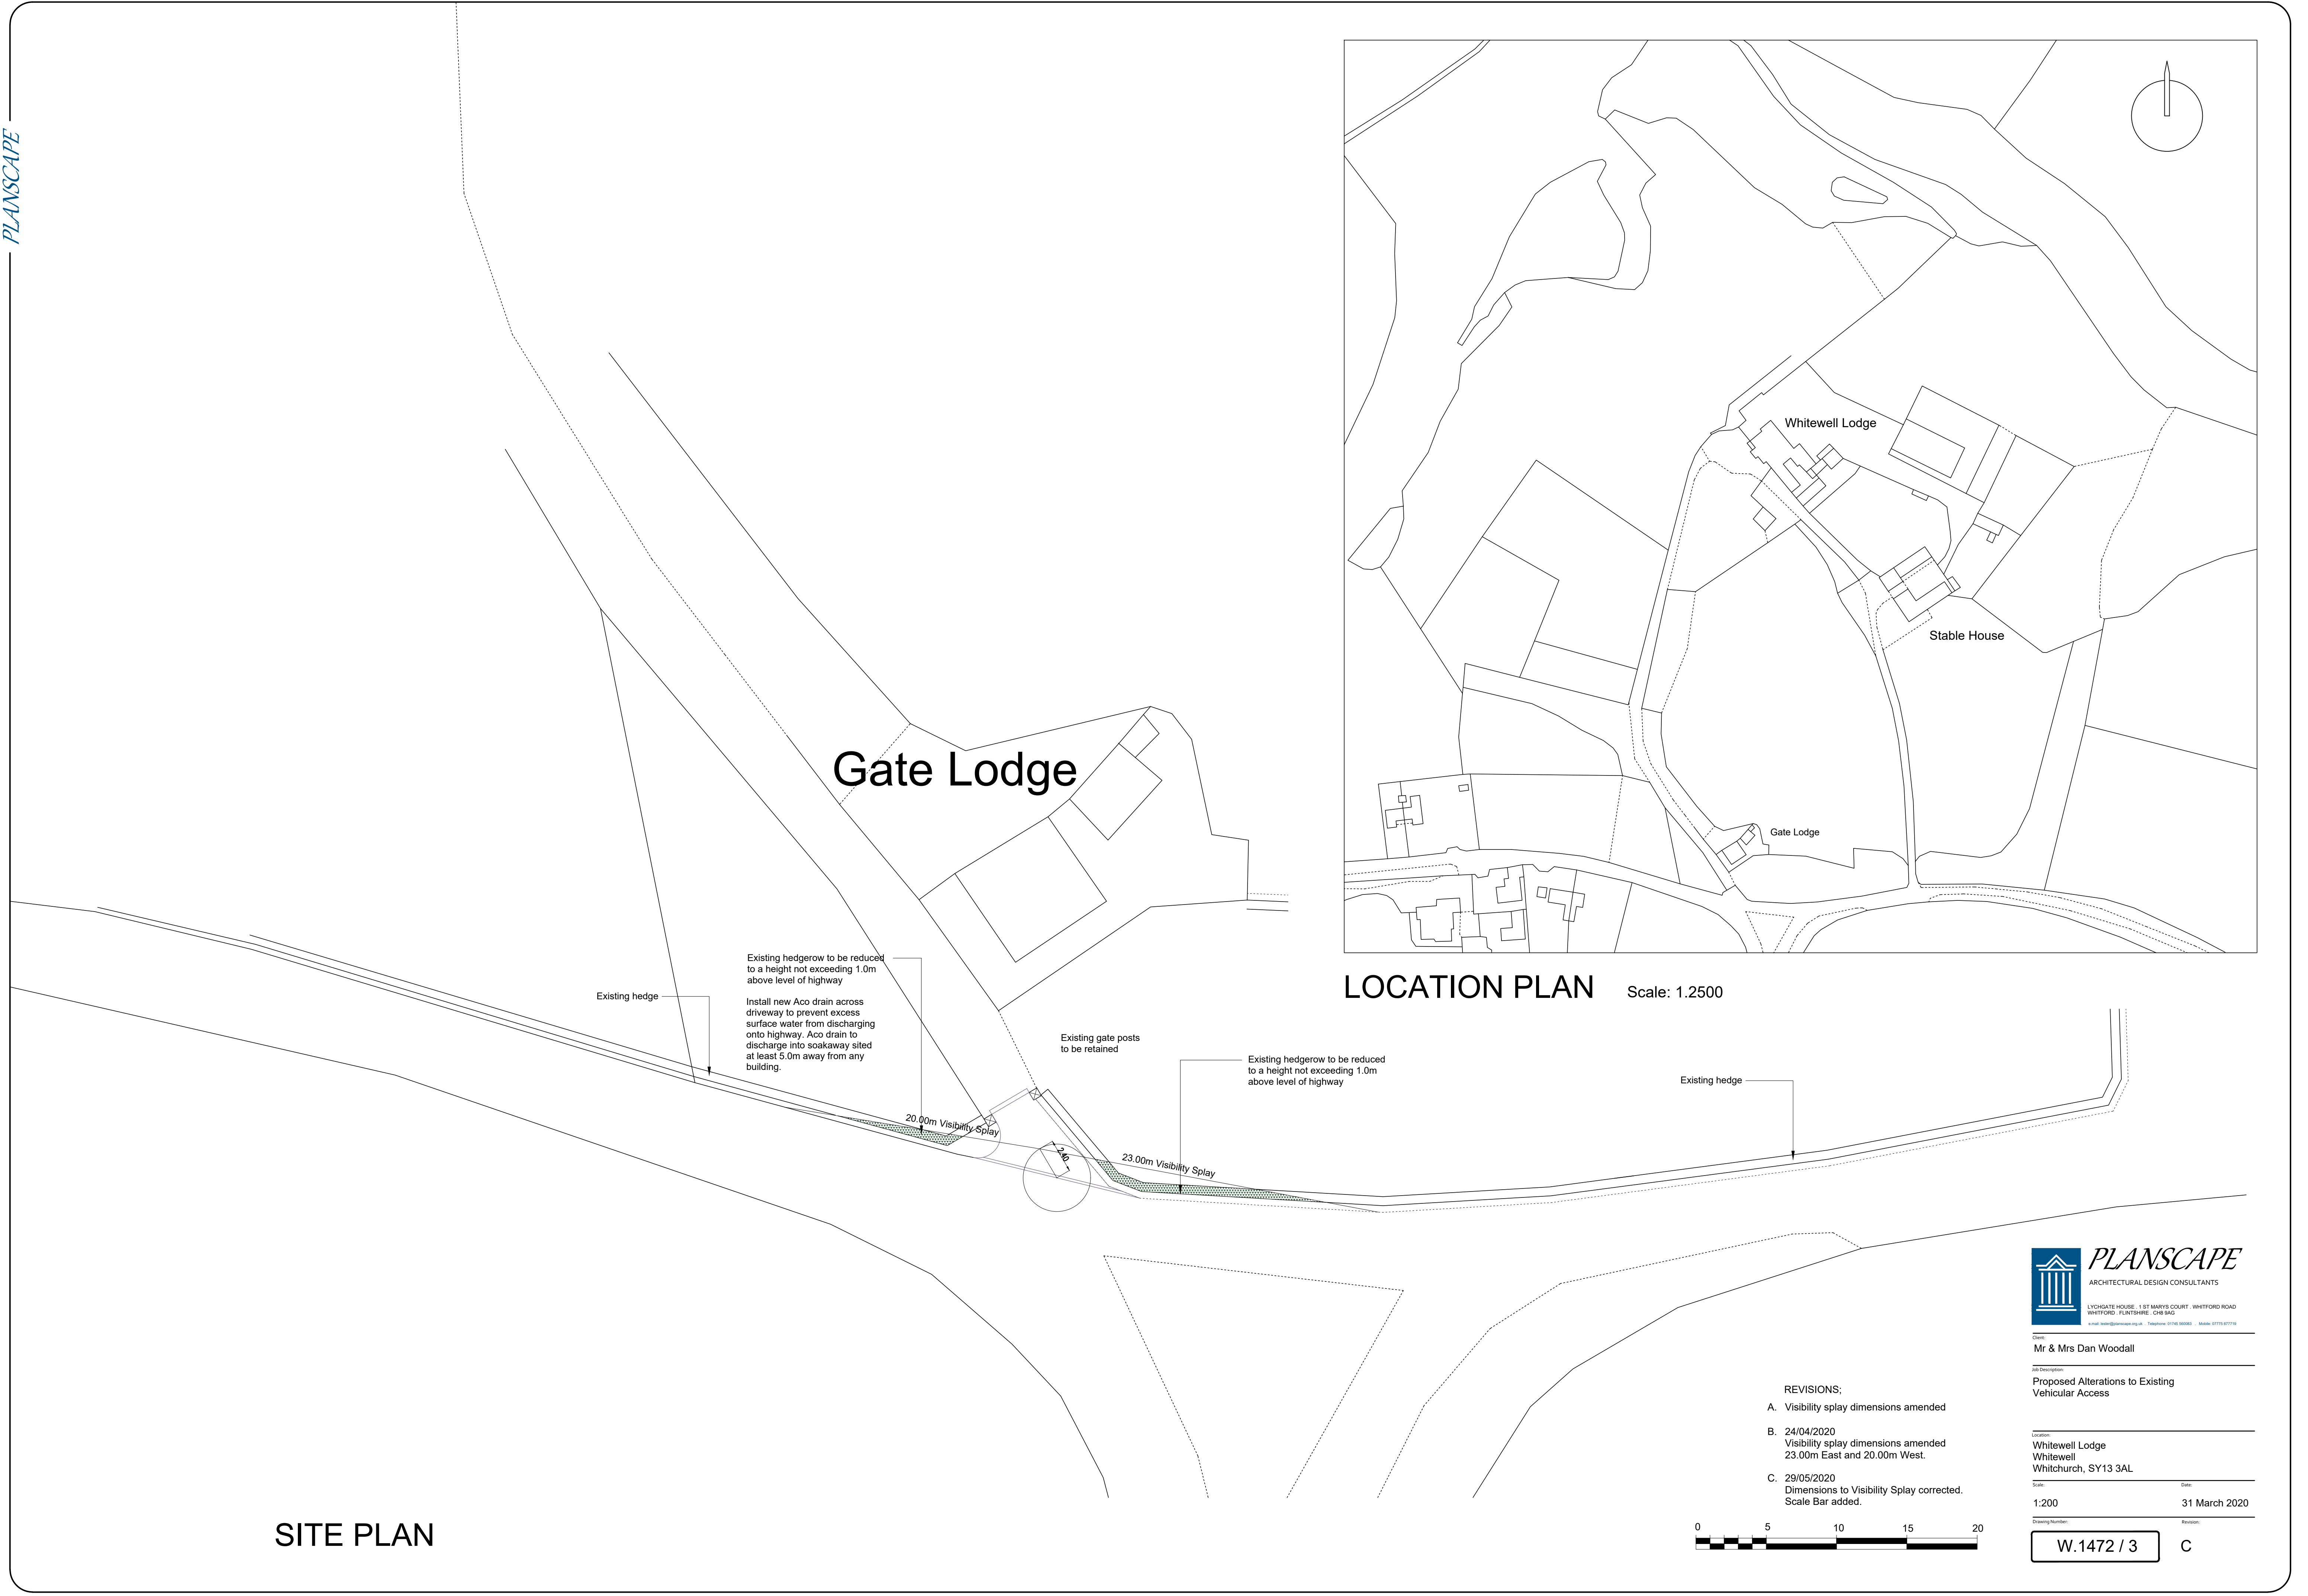

SITE PLAN

- REVISIONS:
- A. Visibility splay dimensions amended
 - B. 24/04/2020
Visibility splay dimensions amended
23.00m East and 20.00m West.
 - C. 29/05/2020
Dimensions to Visibility Splay corrected.
Scale Bar added.

 

Client: Mr & Mrs Dan Woodall	
Job Description: Proposed Alterations to Existing Vehicular Access	
Location: Whitewell Lodge Whitewell Whitchurch, SY13 3AL	Date: 31 March 2020
Scale: 1:200	Revision: C
Drawing Number: W.1472 / 3	