



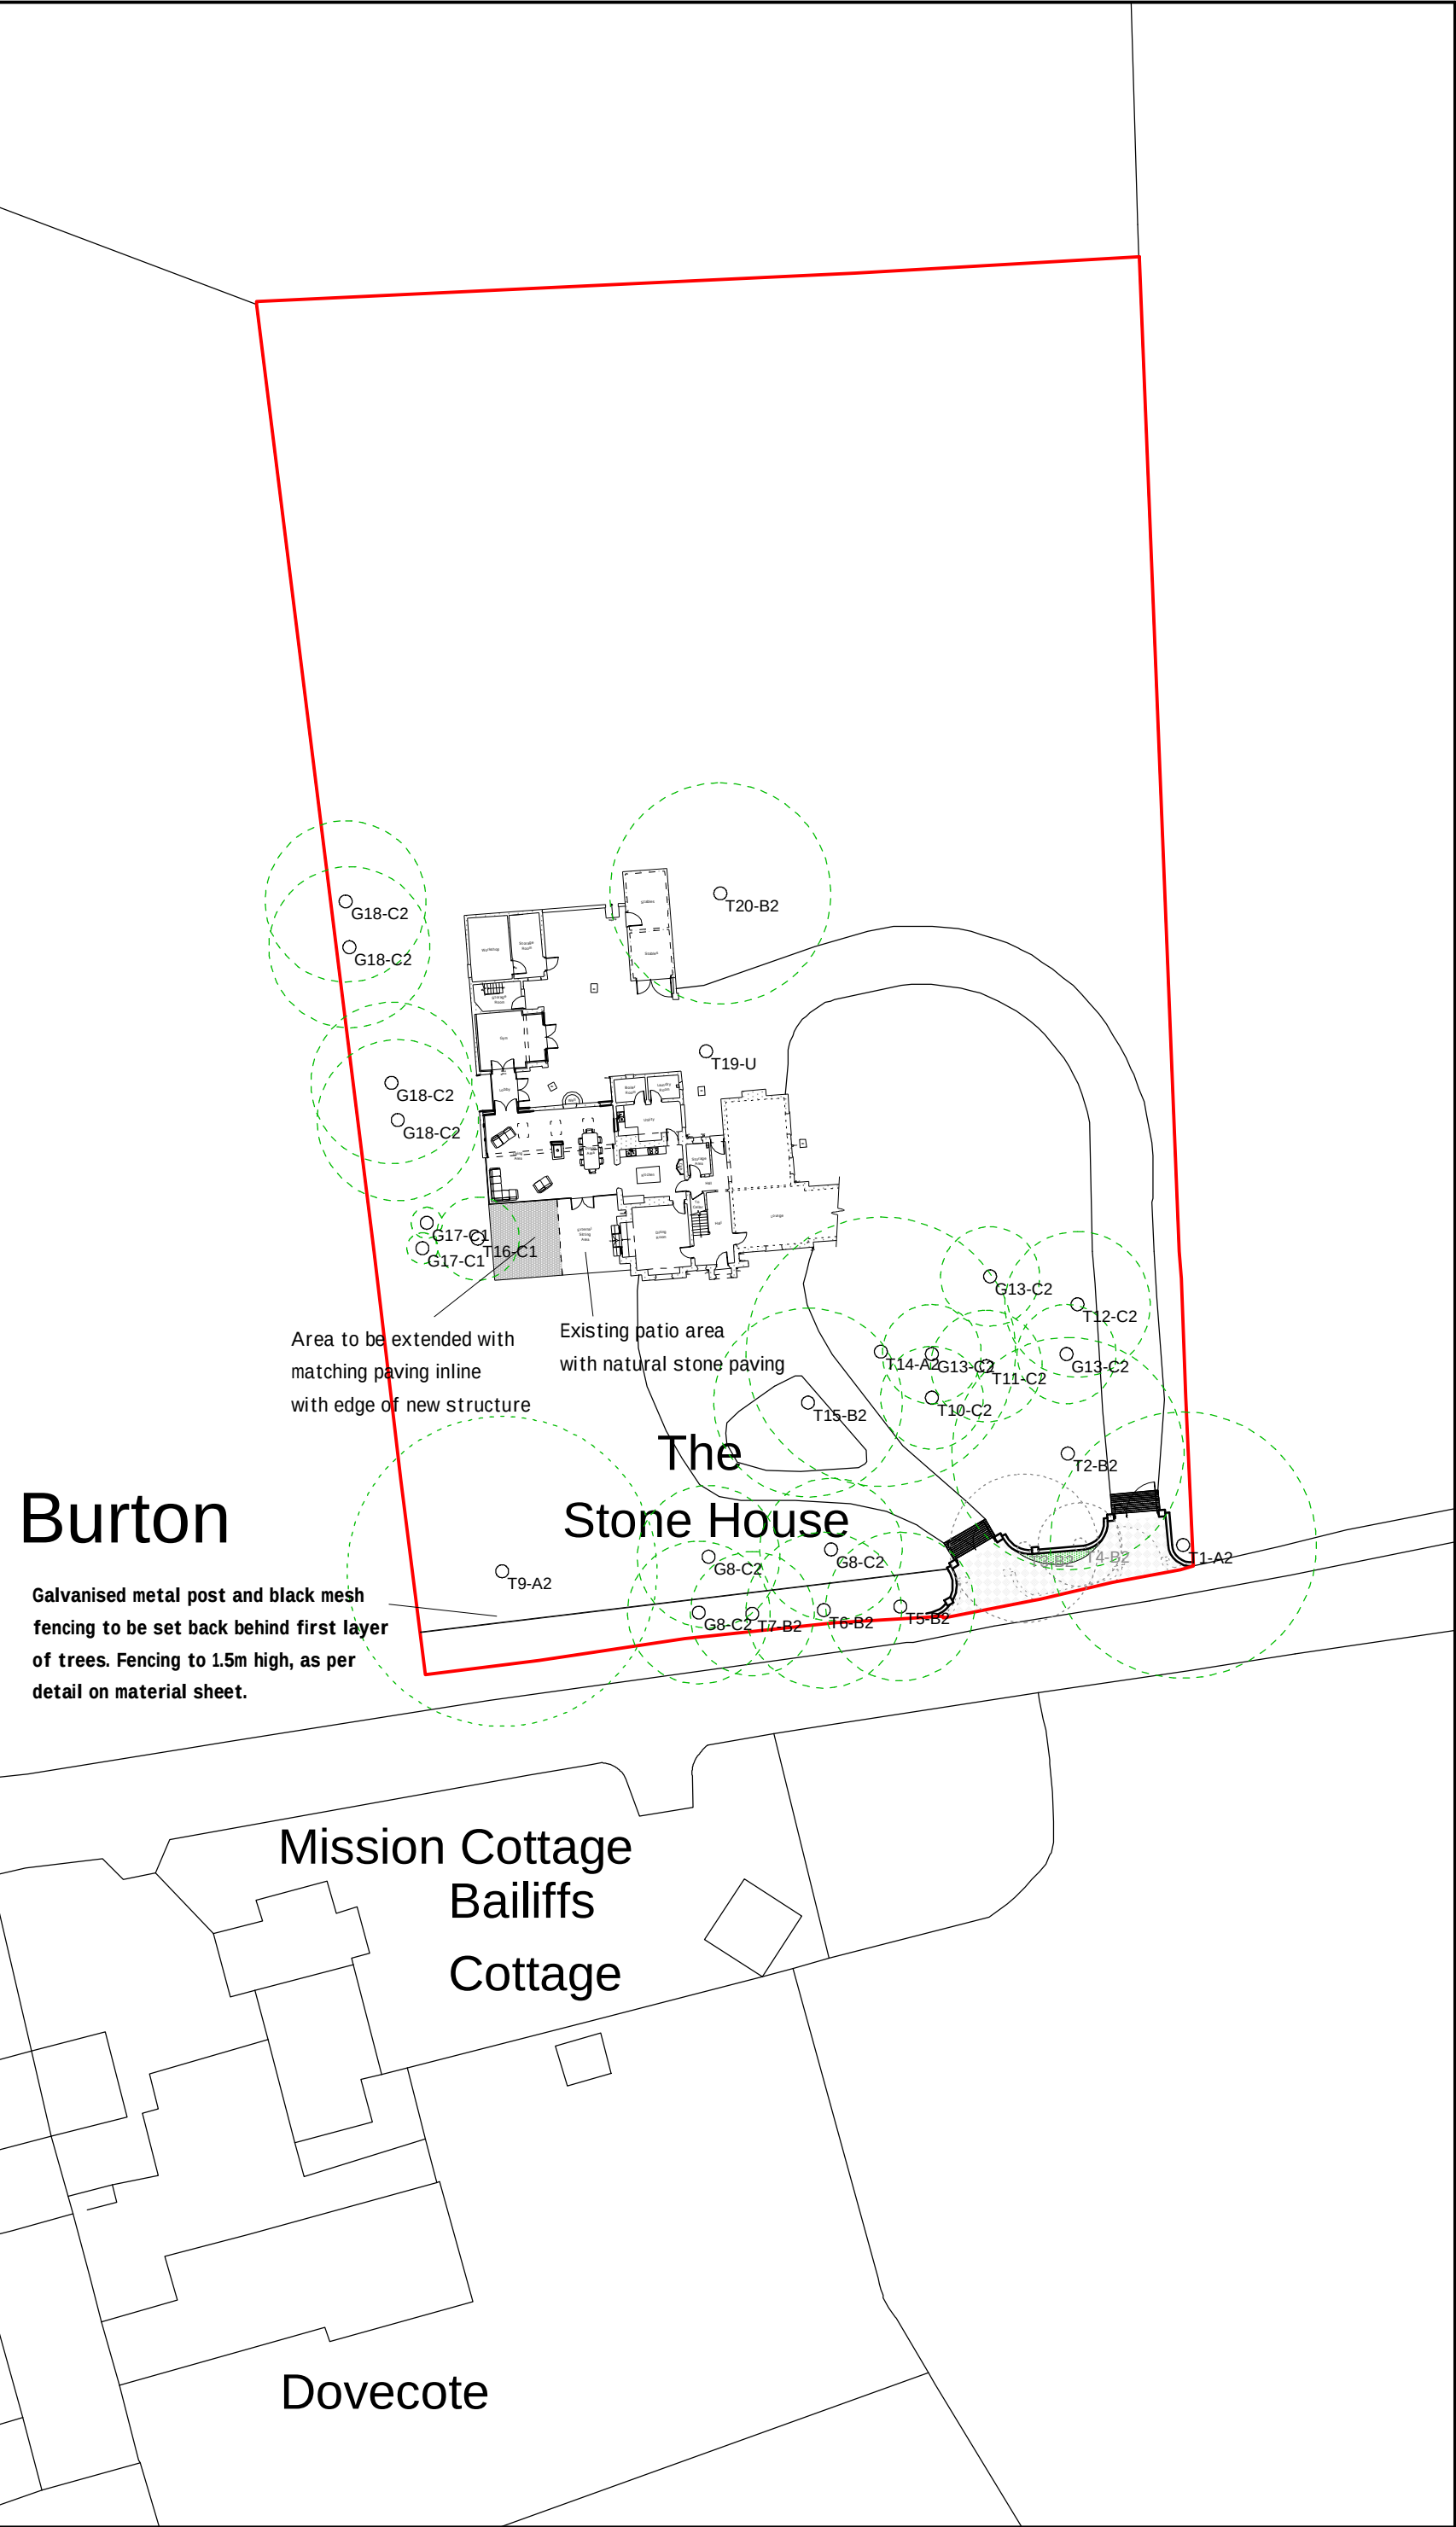

Site Plan 1:500

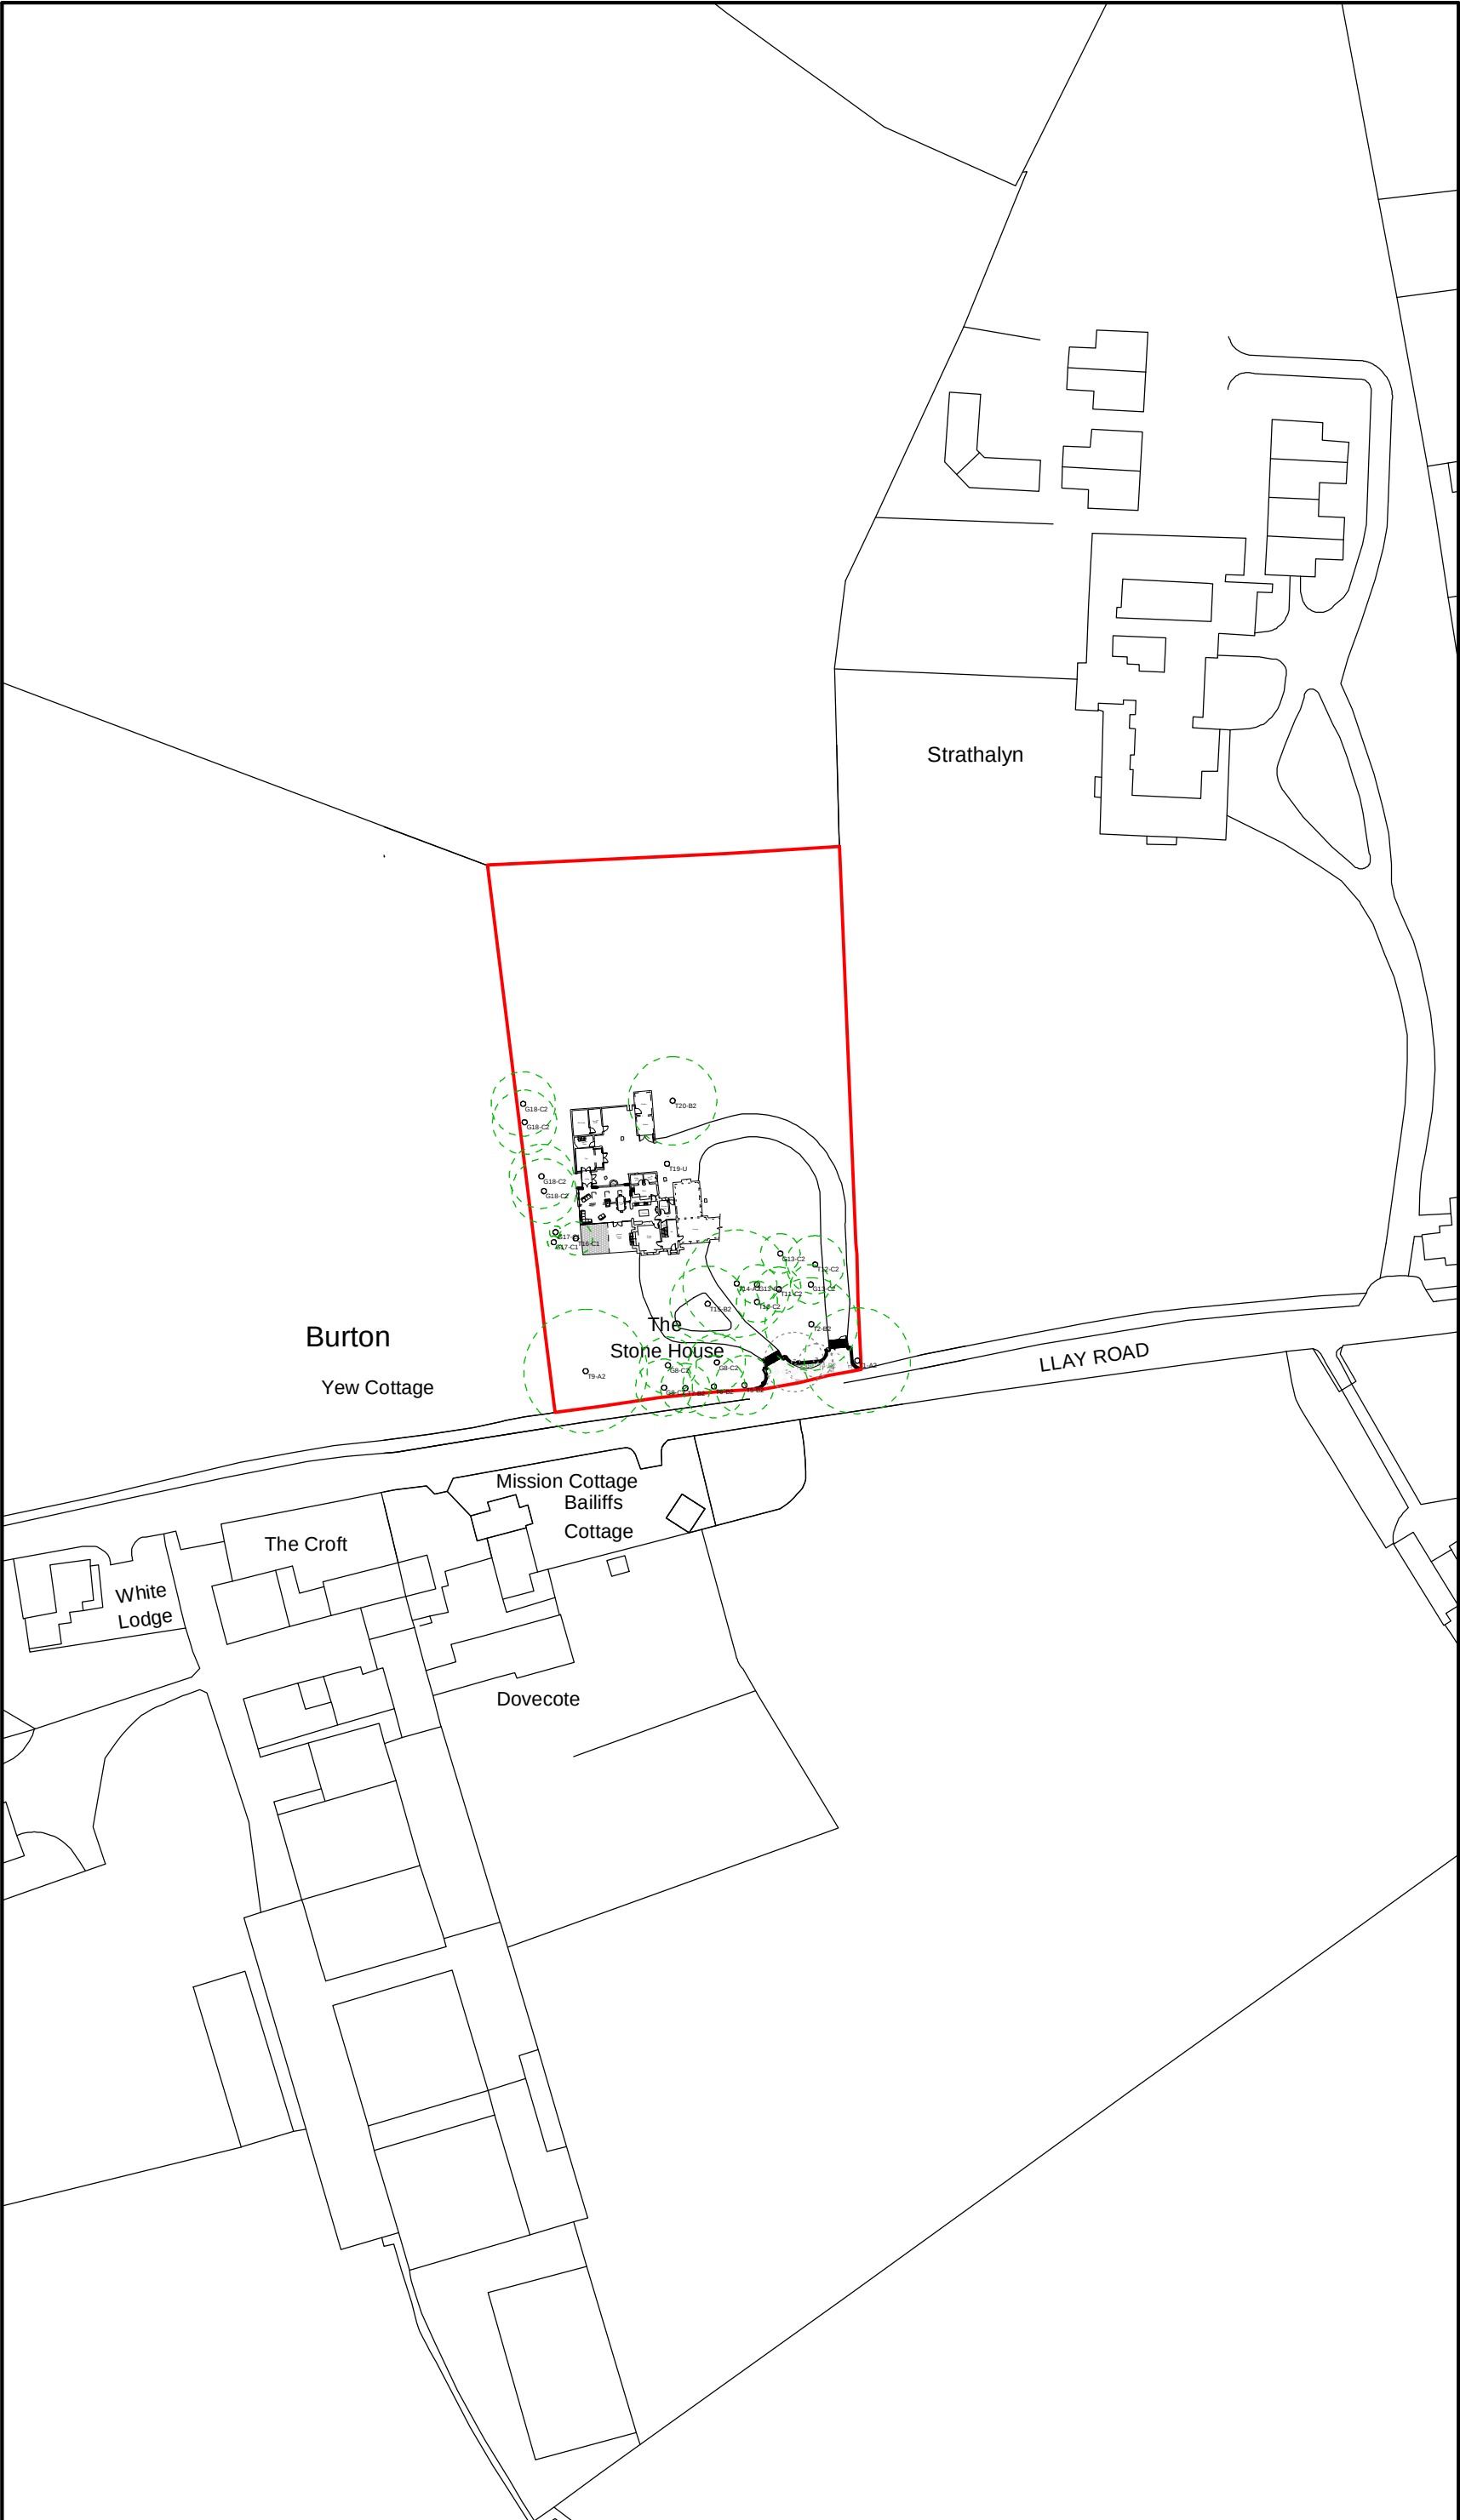

Location Plan 1:1250

Key

— Application Site

- - - RPA (Root Protection Area)

Rev	Date	Detail	Initial
C	1/20	Conservation Amends	D.J.E.
B	1/20	External paving indentified	SIH
A	12/19	Planning Amends	S.M.E.

Project: **Proposed Alterations to, The Stone House, Llay Road, Burton, Rossett, Wrexham, LL12 0HS**

Title: Planning: Site & Location Plan	Scale: (A2) 1:500 & 1:1250
---	--

Drawn By: S M Eltham	Date: Oct 2019
Drawing No: K028/006	Sheet: 1 of 1

Office 3K4,
Redwither Business Tower,
Wrexham. LL13 9XT
Tel: 01978 356500
www.blueprintarchitectural.com
© copyright all rights reserved