


Front Elevation

Side Elevation

Rear Elevation

Side Elevation

Proposed Elevation 1:100

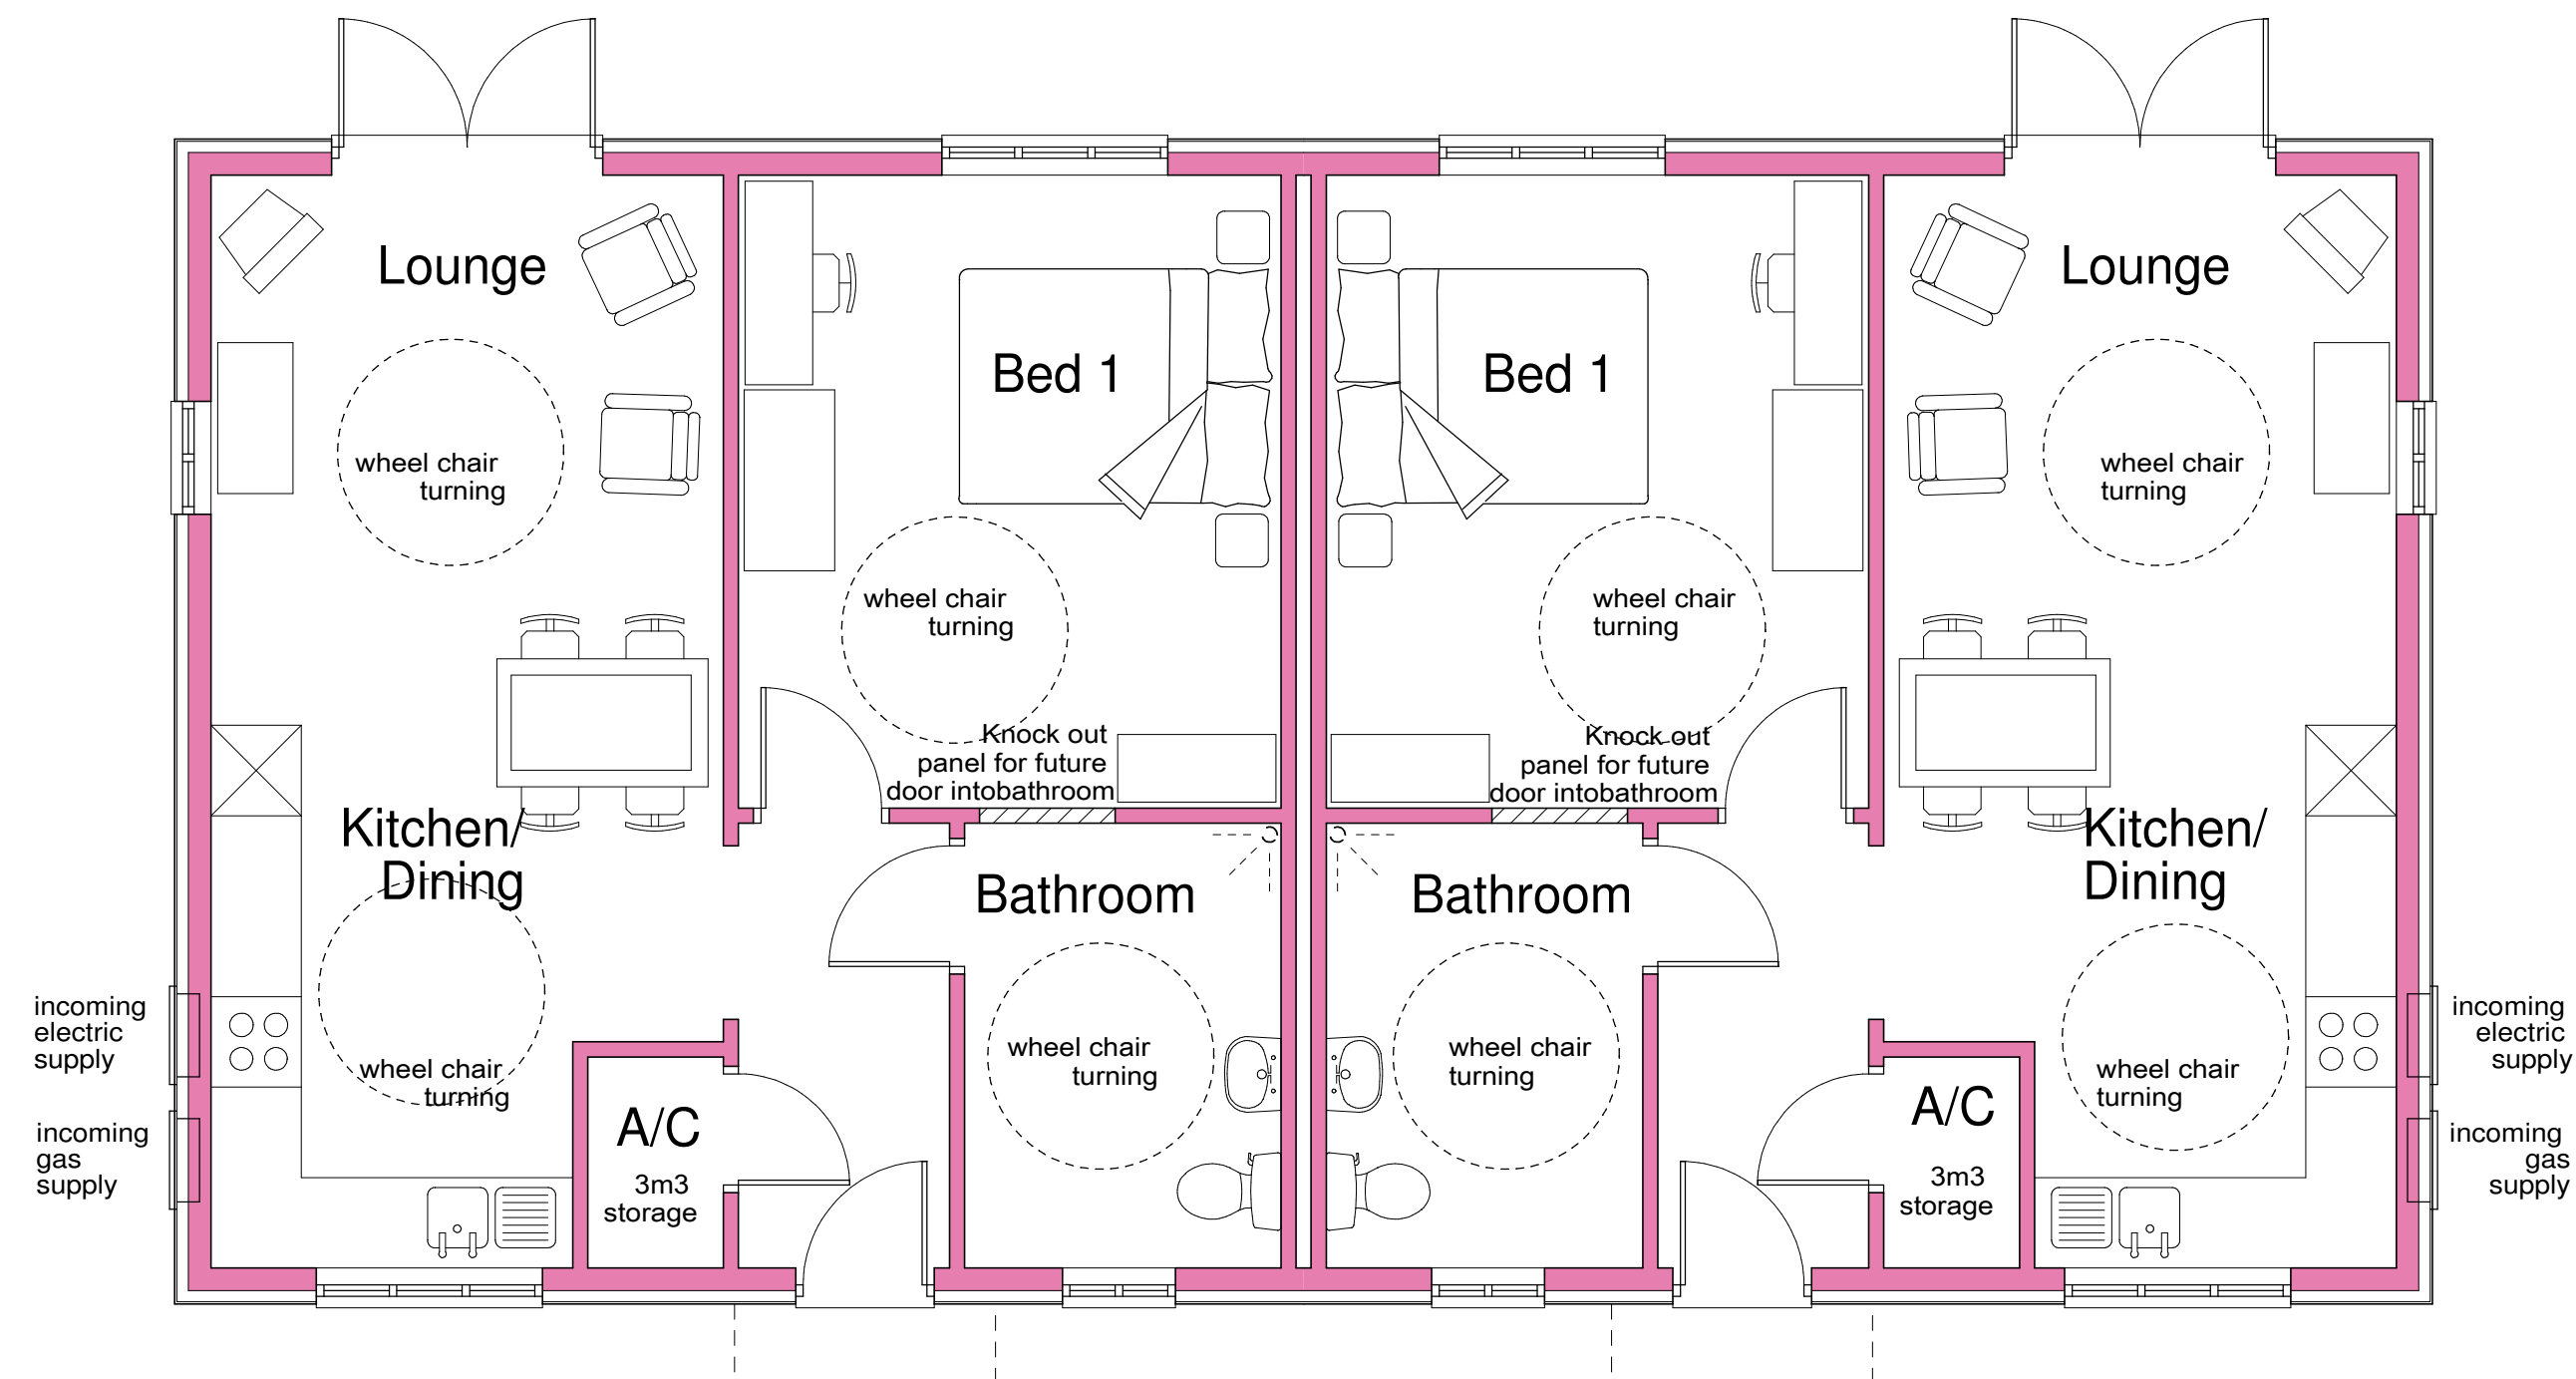

Ground Floor Plan

Revision:	
A Elevations changed.	07/03/20
B Elevations changed.	17/03/20
C Wall and window finished adjusted.	19/03/20

Sean Caddick Architectural	
13 Belvidere Walk	
Shrewsbury	
SY2 5LT	
email: seancaddick@live.co.uk	
Tel: 07971 166529	

Client:	
Cartefi GO Ltd	

Project:	
Residential Development	
Wynnstay Park	
Wrexham	

Drawing title:	
1 Bed Dwelling Semi Detached Bungalow	
Floor Plans and Elevations	

Scale:	Date:
1:50 @ A2	August 2019

Drawing number:	Revision:
18/1786/08	C