



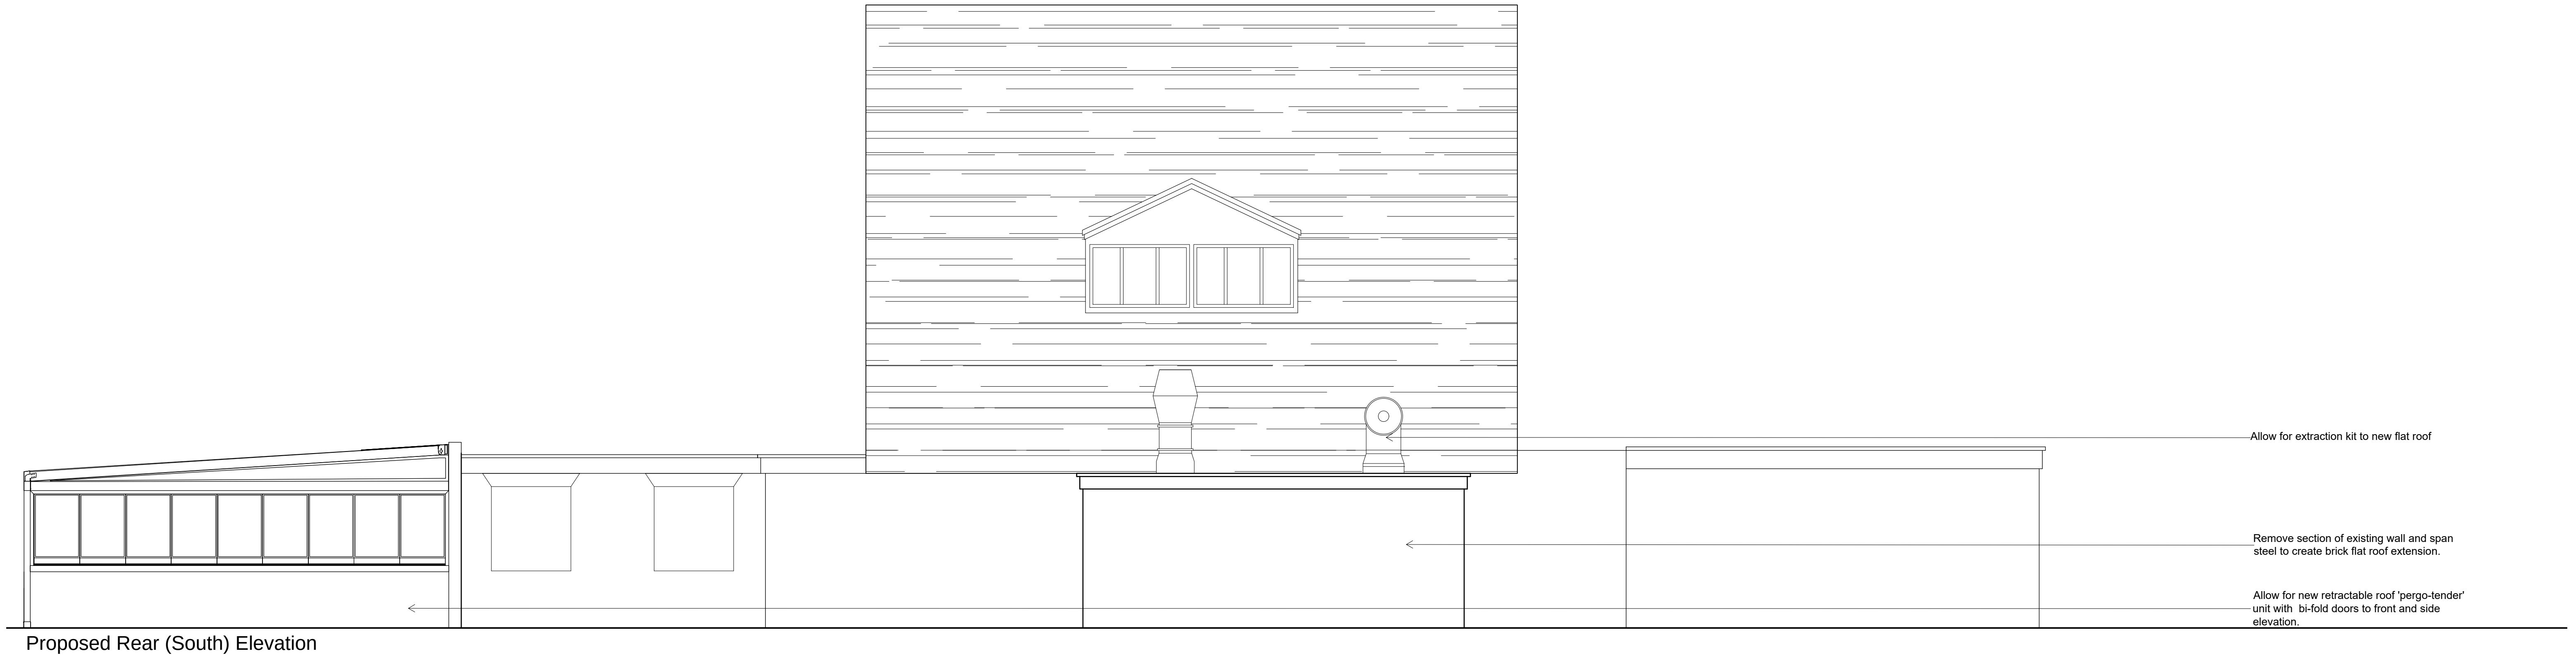

All levels and dimensions must be checked on site by contractor prior to commencement of works. Any variations must be reported to JSA Design. All information hereon in is the copyright of JSA Design. Copying in full or in part is forbidden without the written permission from JSA Design.

 

C	30.12.19	East elevation added
B	16.12.19	Direction note changed
A	19.11.19	Direction note added
Client		
STAR PUBS & BARS		
Date	Dec 2019	Status
Drawn	LAD	Checked
Scale	1:50	Size
Rev.	C	Drawing No.
249 - 406		
Drawing Title		
Proposed Elevations 2		
Project Title		
The Four Dogs, Wrexham		
JSA DESIGN		