



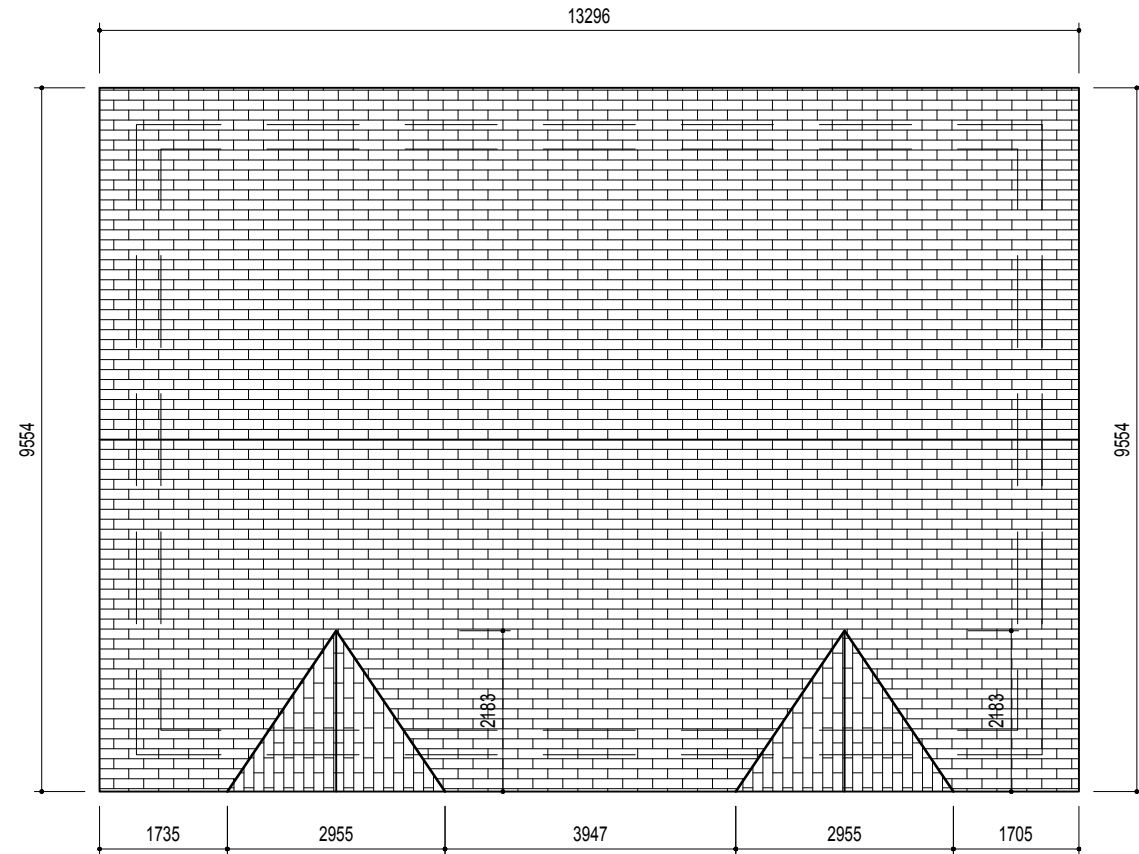


Block D
Proposed Roof Plan
(1:100)

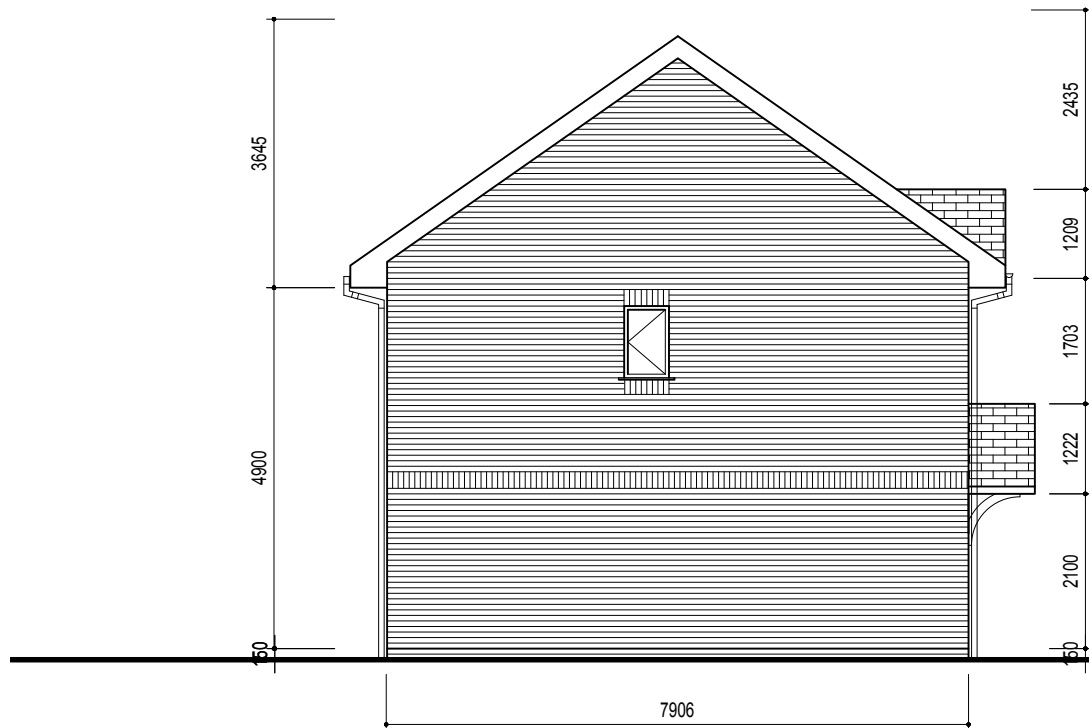


Block C
Proposed LH Gable Elevation
(1:100)



Block C
Proposed Front Gable Elevation
(1:100)

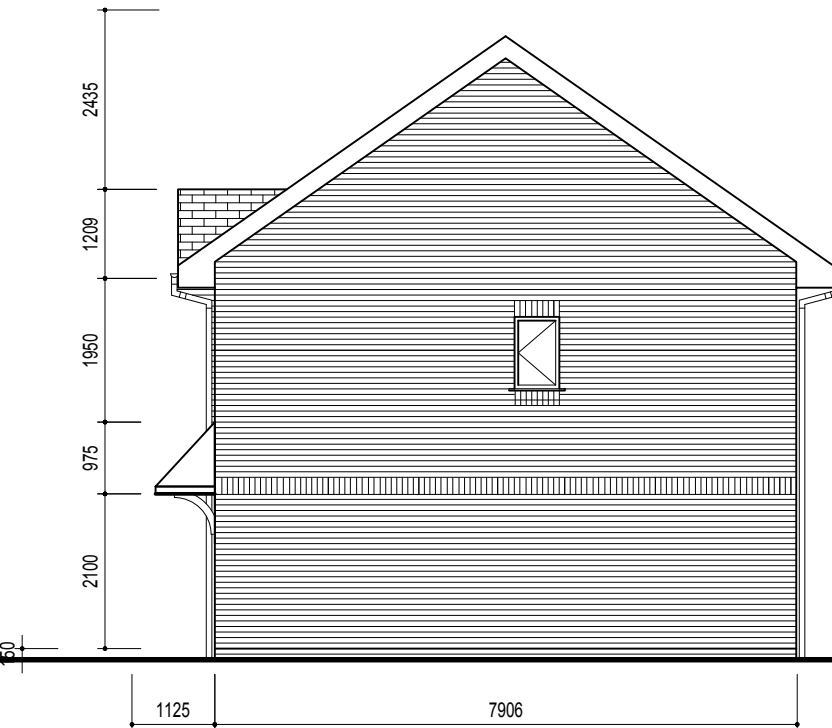


Block C
Proposed RH Gable Elevation
(1:100)

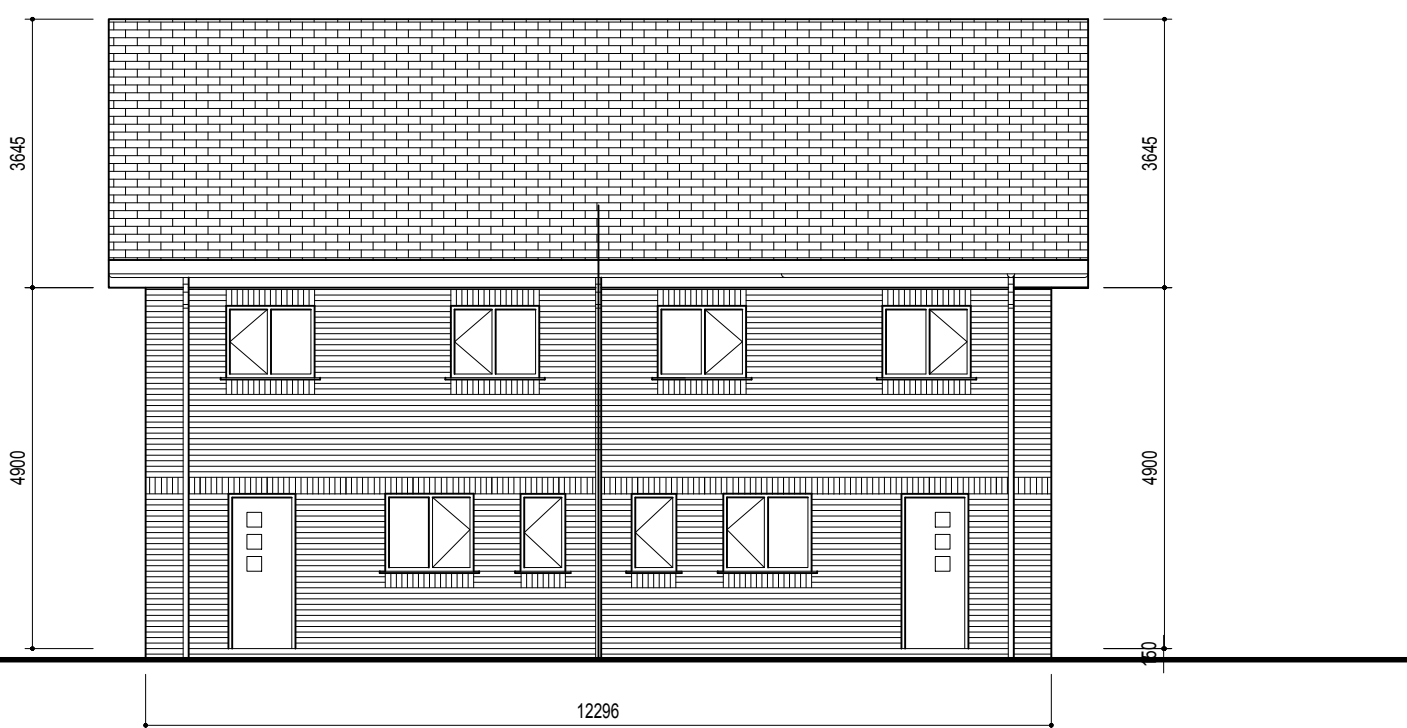


Block C
Proposed Rear Elevation
(1:100)

Block C
2 No x 2 Bed / 4 Persons Units


- Schedule of External Materials:
- 01 - External walls - Teviot Red facing brick by Fronterra.
 - 02 - Roof covering - SLE flat gray concrete roofing tile - contrasting red ridge.
 - 03 - Windows - Dark grey UPVC externally - white internally.
 - 04 - Gutters & Downpipes - Black UPVC
 - 0 - Fascias & Soffites - White UPVC.

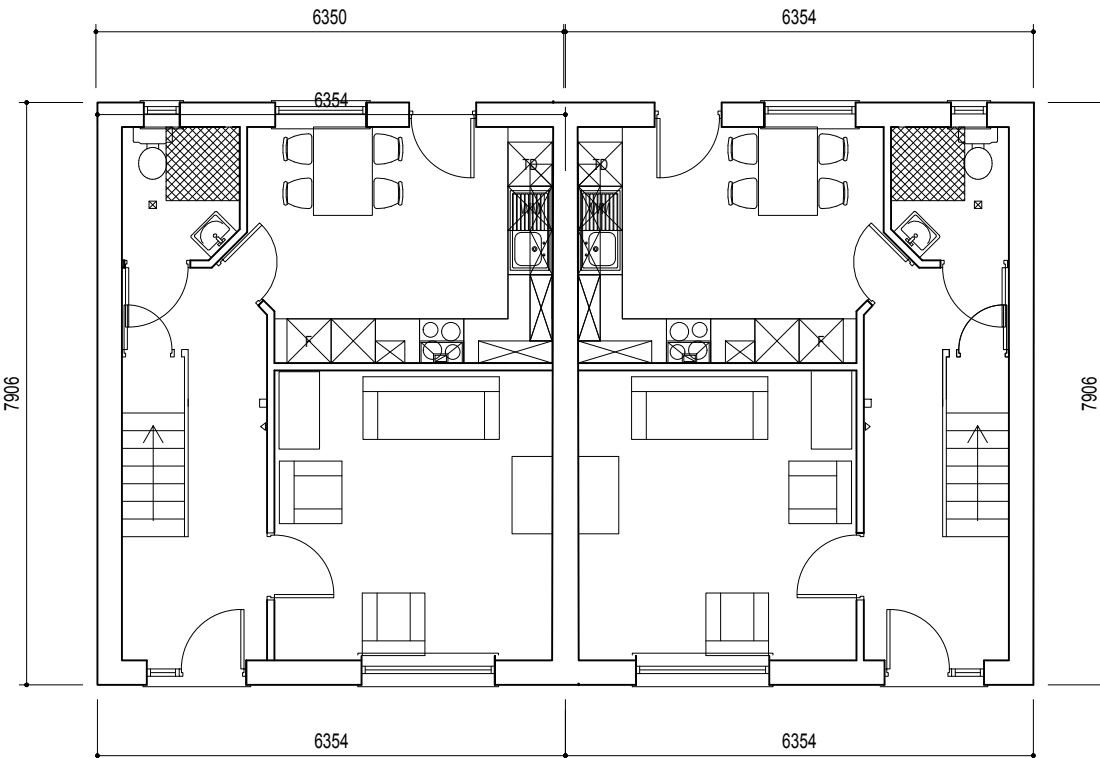

Block C
Proposed Ground Floor Plan
(1:100)

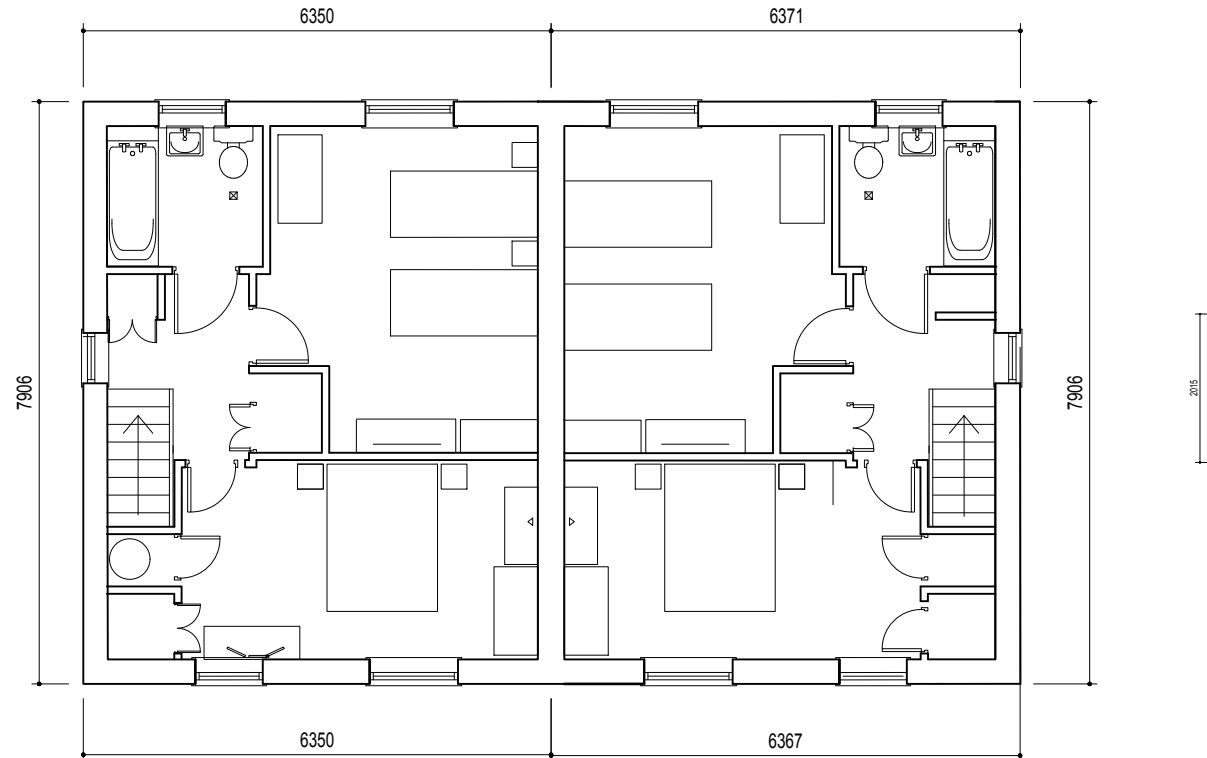

Block C
Proposed First Floor Plan
(1:100)

 

Block C Area = 84.7sqm

A		Scheme amended to Planner's requirements & Roof Plann added		13.03.2020
Rev.	Revision			Date
Ian Stockdale Limited				
3C Edison House Wrexham Technology Park Wrexham LL13 7YT				
Tel: 07725 555715				
Title.		Scale.	Authorised.	
300 Series - Block C		1:100 @ A1	-----	
Proposed Elevations & Plans		Date.	Issue.	
North Road, Wrexham		23.01.2020	-----	
Client		Drawn.	Chk'd.	
Limegrove Build Limited.		IMC	-----	
		Draw'g. No.	Rev.	
		3276-300-001 A		