




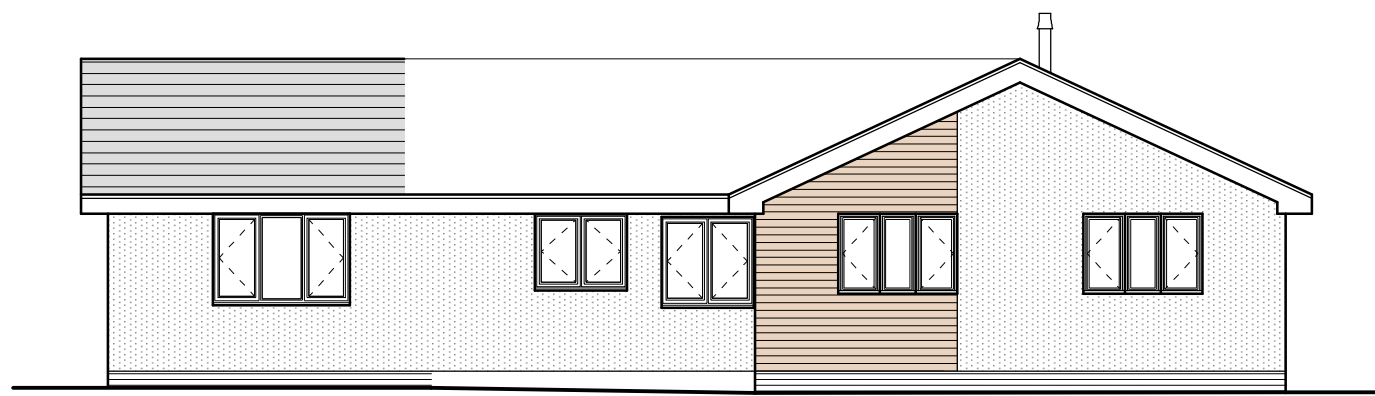


Front Elevation 1:100

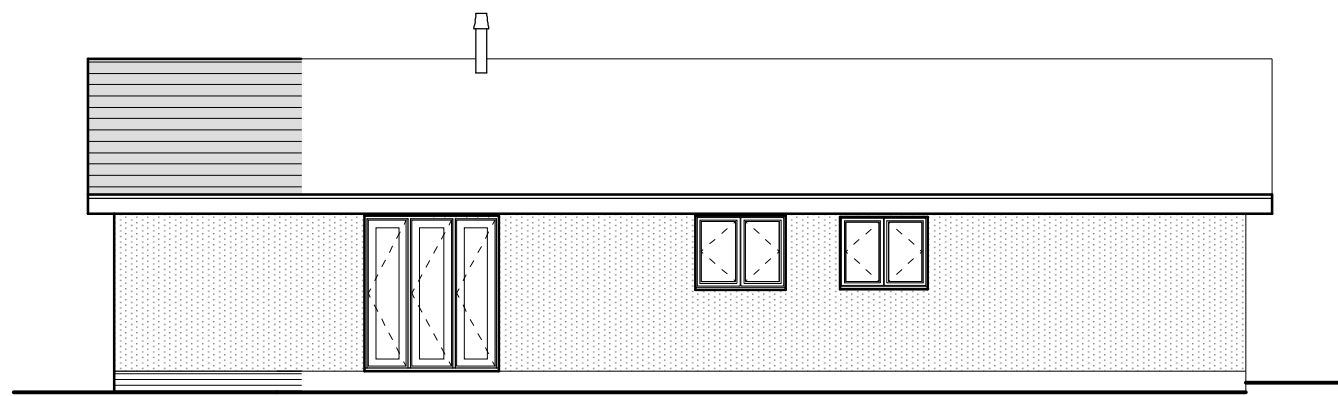


Side Elevation 1:100

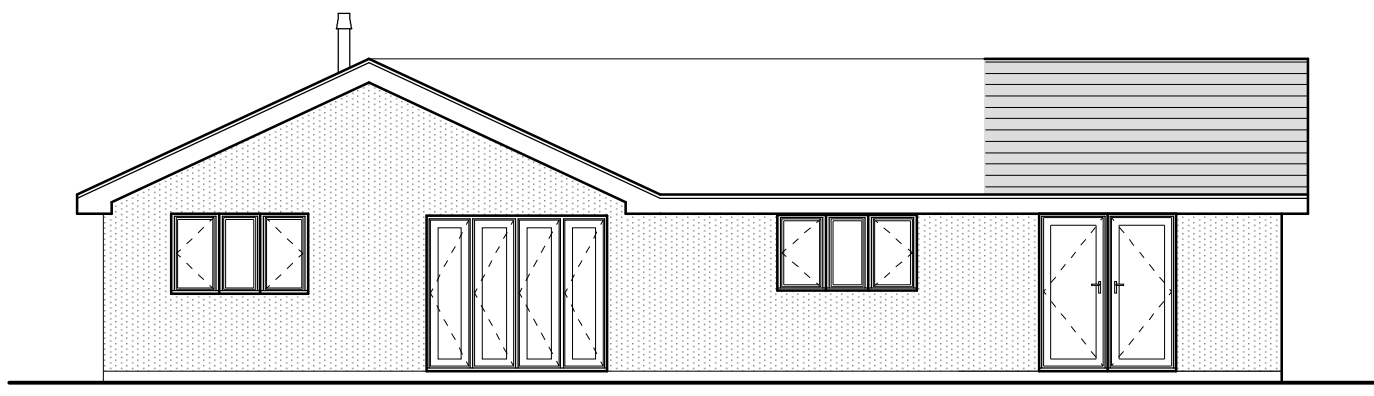

Rear Elevation 1:100

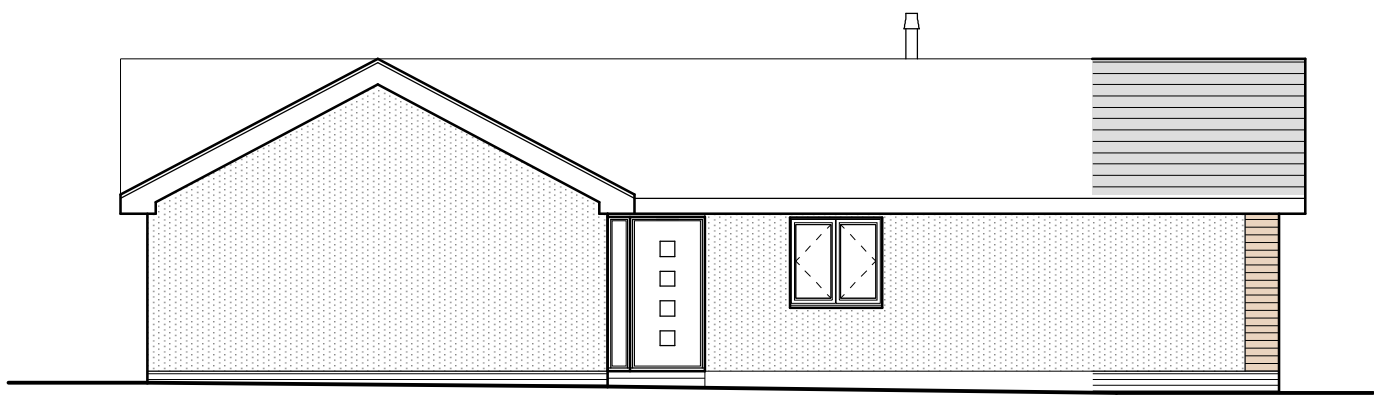

Side Elevation 1:100

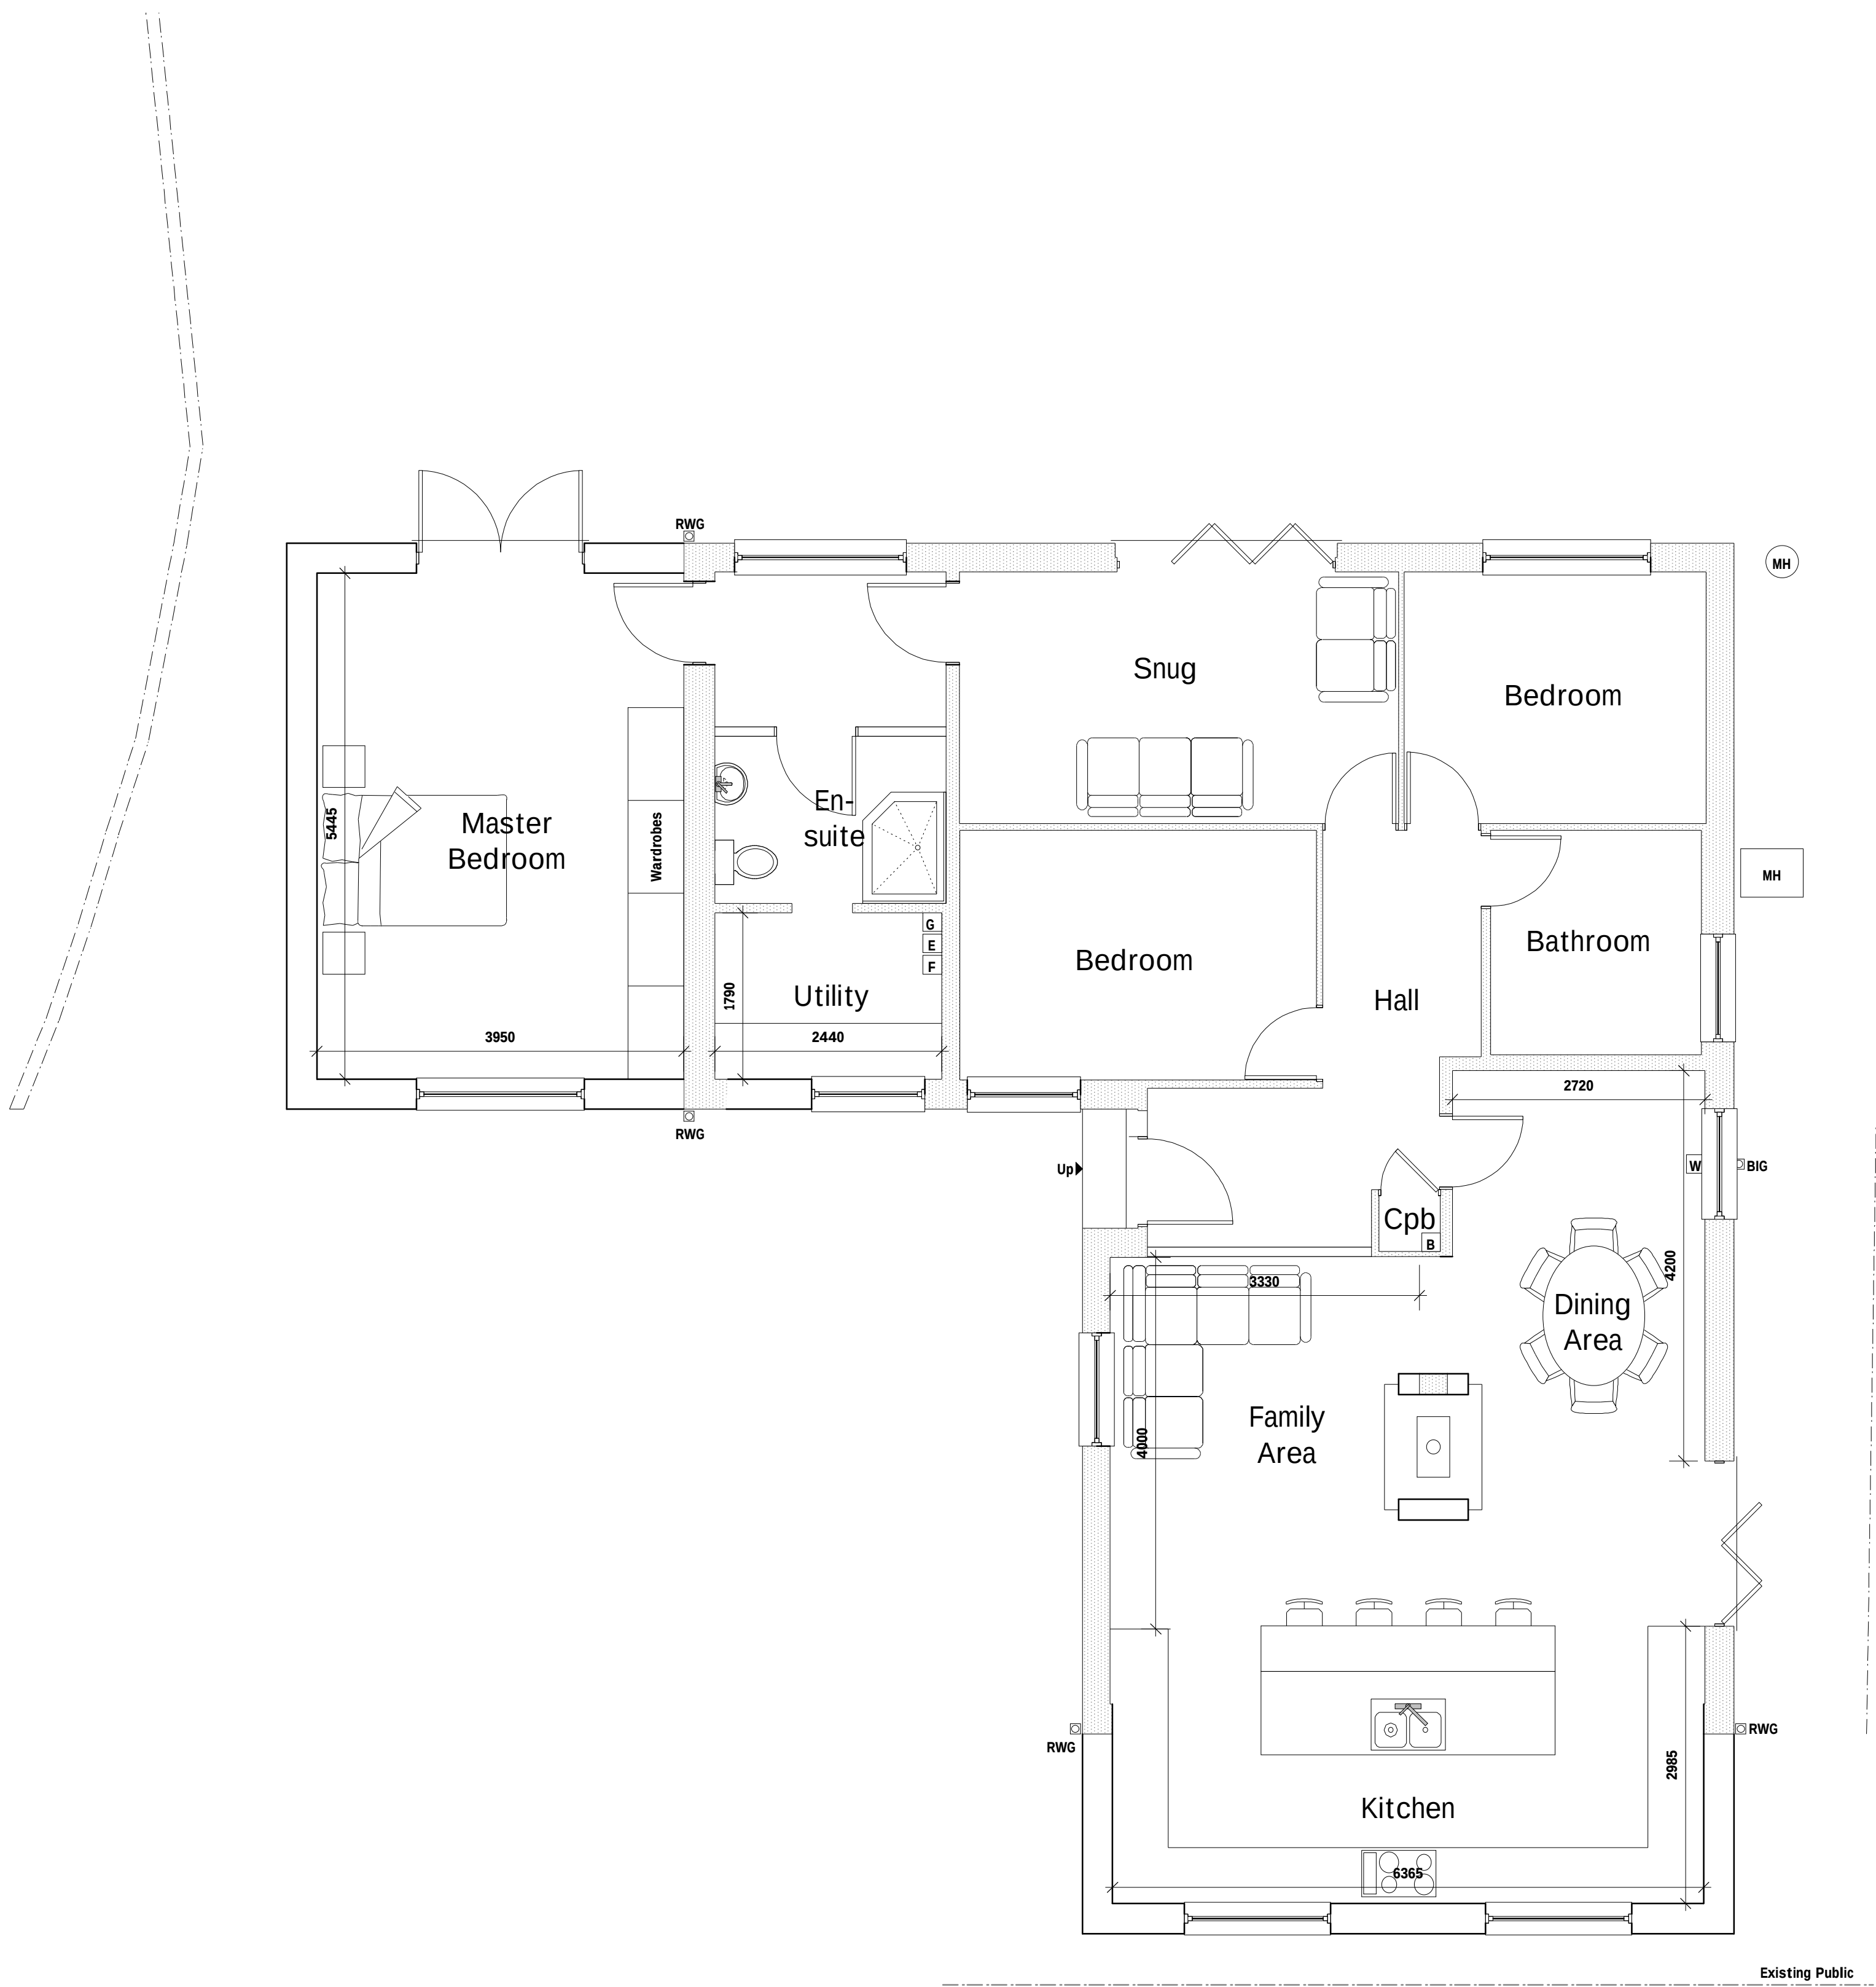

Ground Floor Plan 1:50

External Facing Materials
External walls are to comprise render and cladding to Local Authority approval.

Roofing Materials
Roof coverings are to be tile to Local Authority approval.

All windows are to comprise sealed double glazed units set in grey uPVC frames. En-suite and bathroom windows are to be fitted with obscured glass.

All fascias and soffits are to comprise grey uPVC to match windows.

Rainwater to be collected in half round uPVC guttering and uPVC downpipes, to discharge to soakaways located in garden.

A	03/20	Changes to design	W.S
Rev		Detail	Initial

Project: Proposed Alterations at, 6 Ludlow Road, Bangor On Dee,Wrexham, LL13 0JG	
Title: Planning	Scale: (A1) 1:50 & 1:100

Drawn By: W Skillicorn	Date: Feb 2020
Drawing No: W162/003	Sheet: 1 of 1



Office 3K4,
Redwither Business Tower,
Wrexham. LL13 9XT
Tel: 01978 356500
www.blueprintarchitectural.com
© copyright all rights reserved