




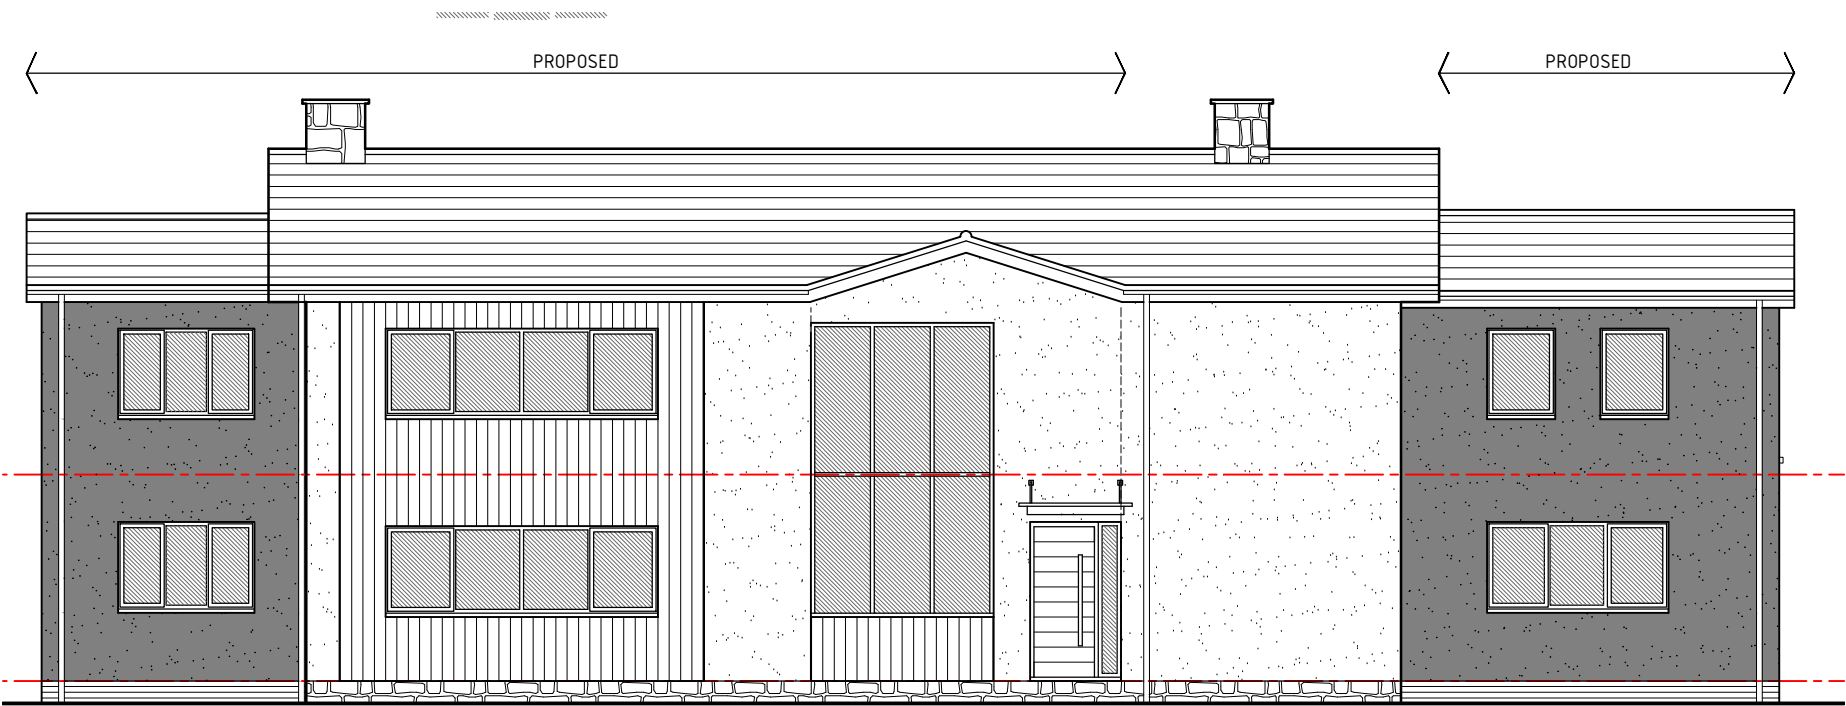


Front Elevation 1:100

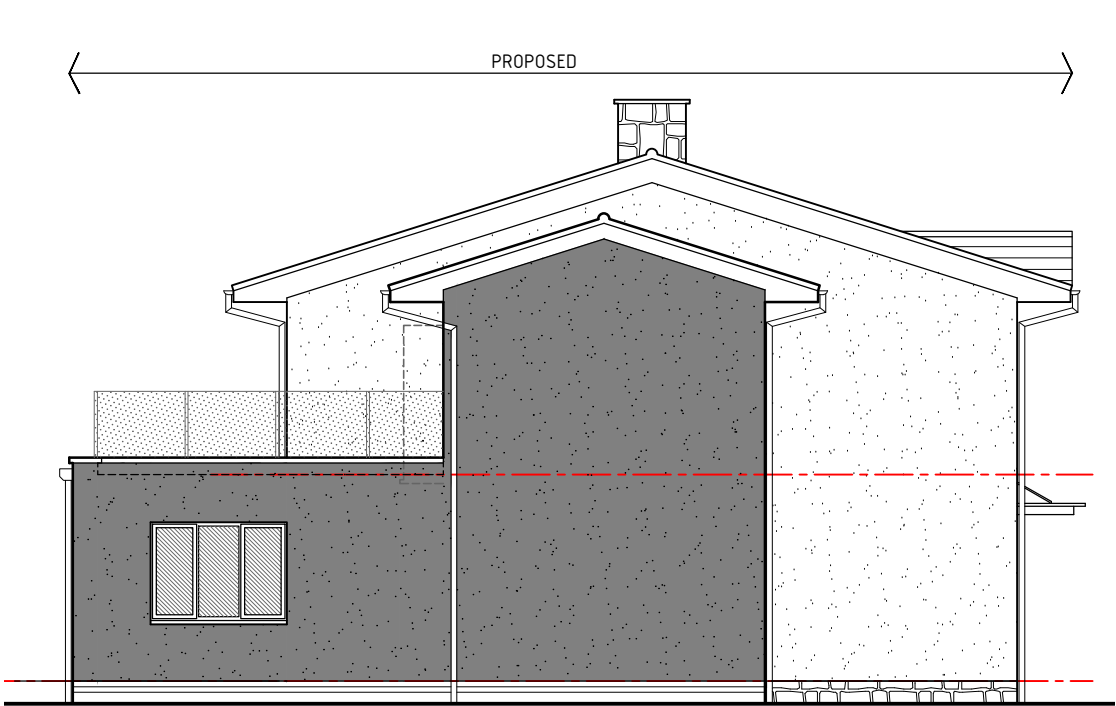

Side-01 Elevation 1:100

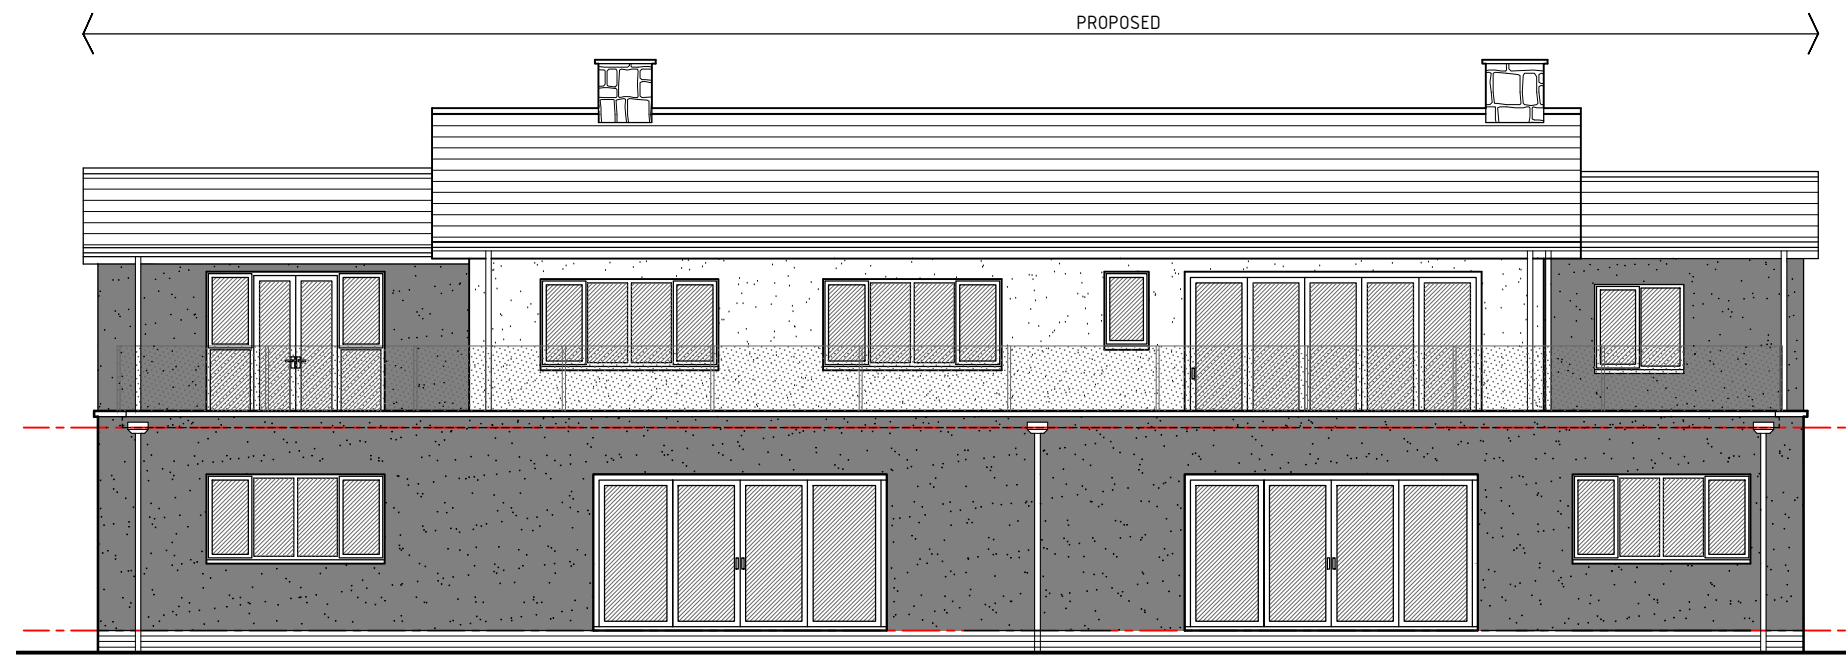

Rear Elevation 1:100

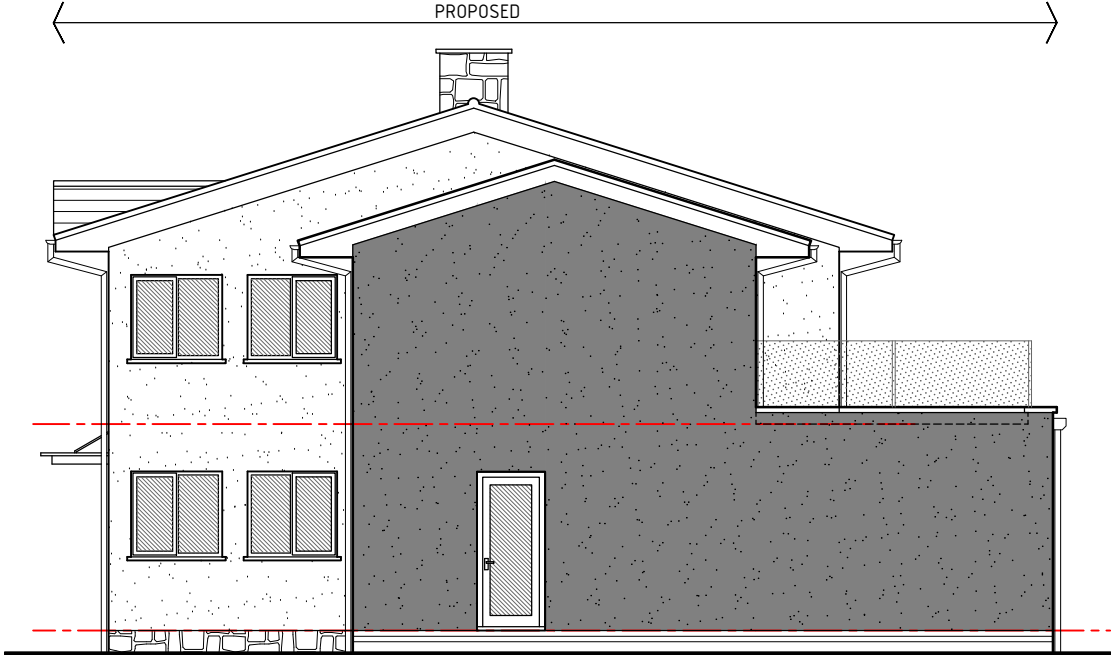

Side-2 Elevation 1:100

 HDS Architectural Services, The Foundry, 15 Yorke Street, Wrexham LL13 8LW Tel (01978) 345250 www.hdsarchitectural.co.uk	Project; Orchard House, Wrexham Road, Overton, Wrexham, LL13 0HF		Dwg No; OH/PD/06	Date; February 26th 2020
	Title; Proposed Elevations	Scale (A2); 1:50	Revision; Rev-A Plans updated to match existing permission 06.03.20 Rev-B Make amends as requested by client - 15.04.20	