

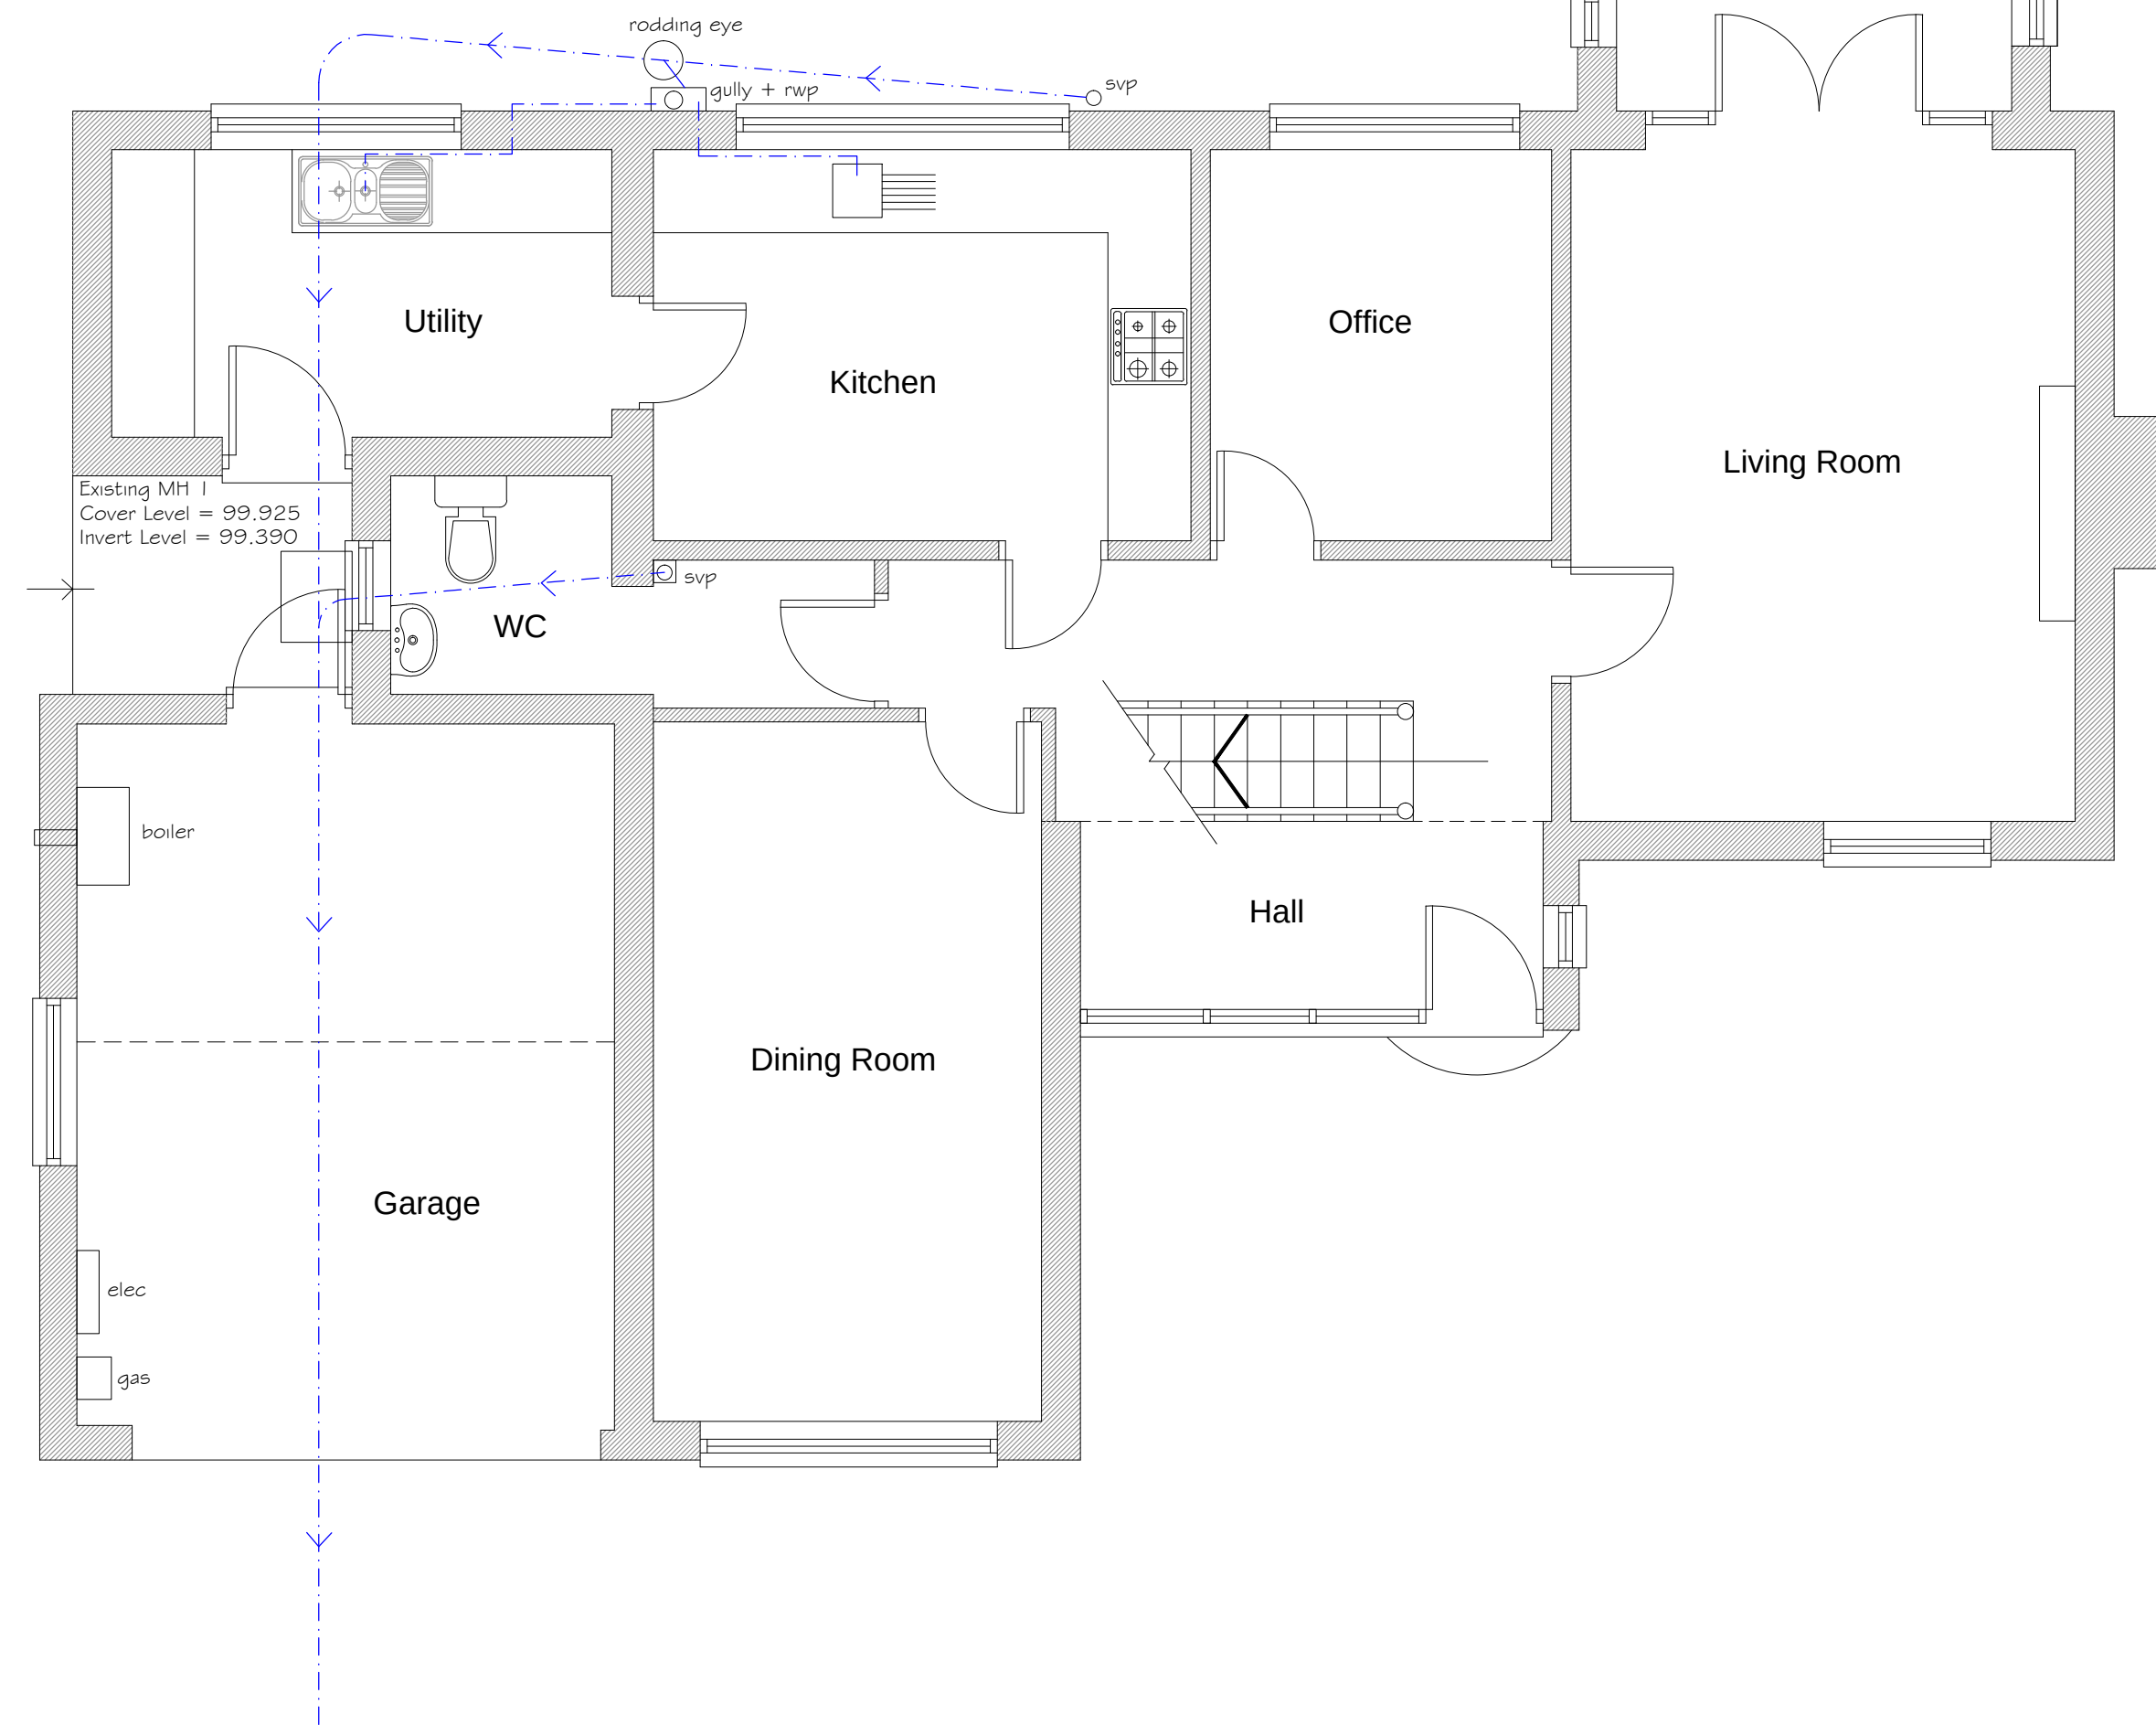


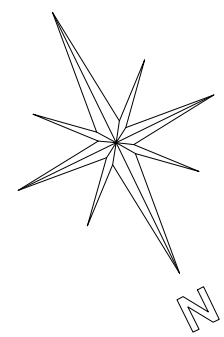


Existing Ground
Floor Plan

1:50

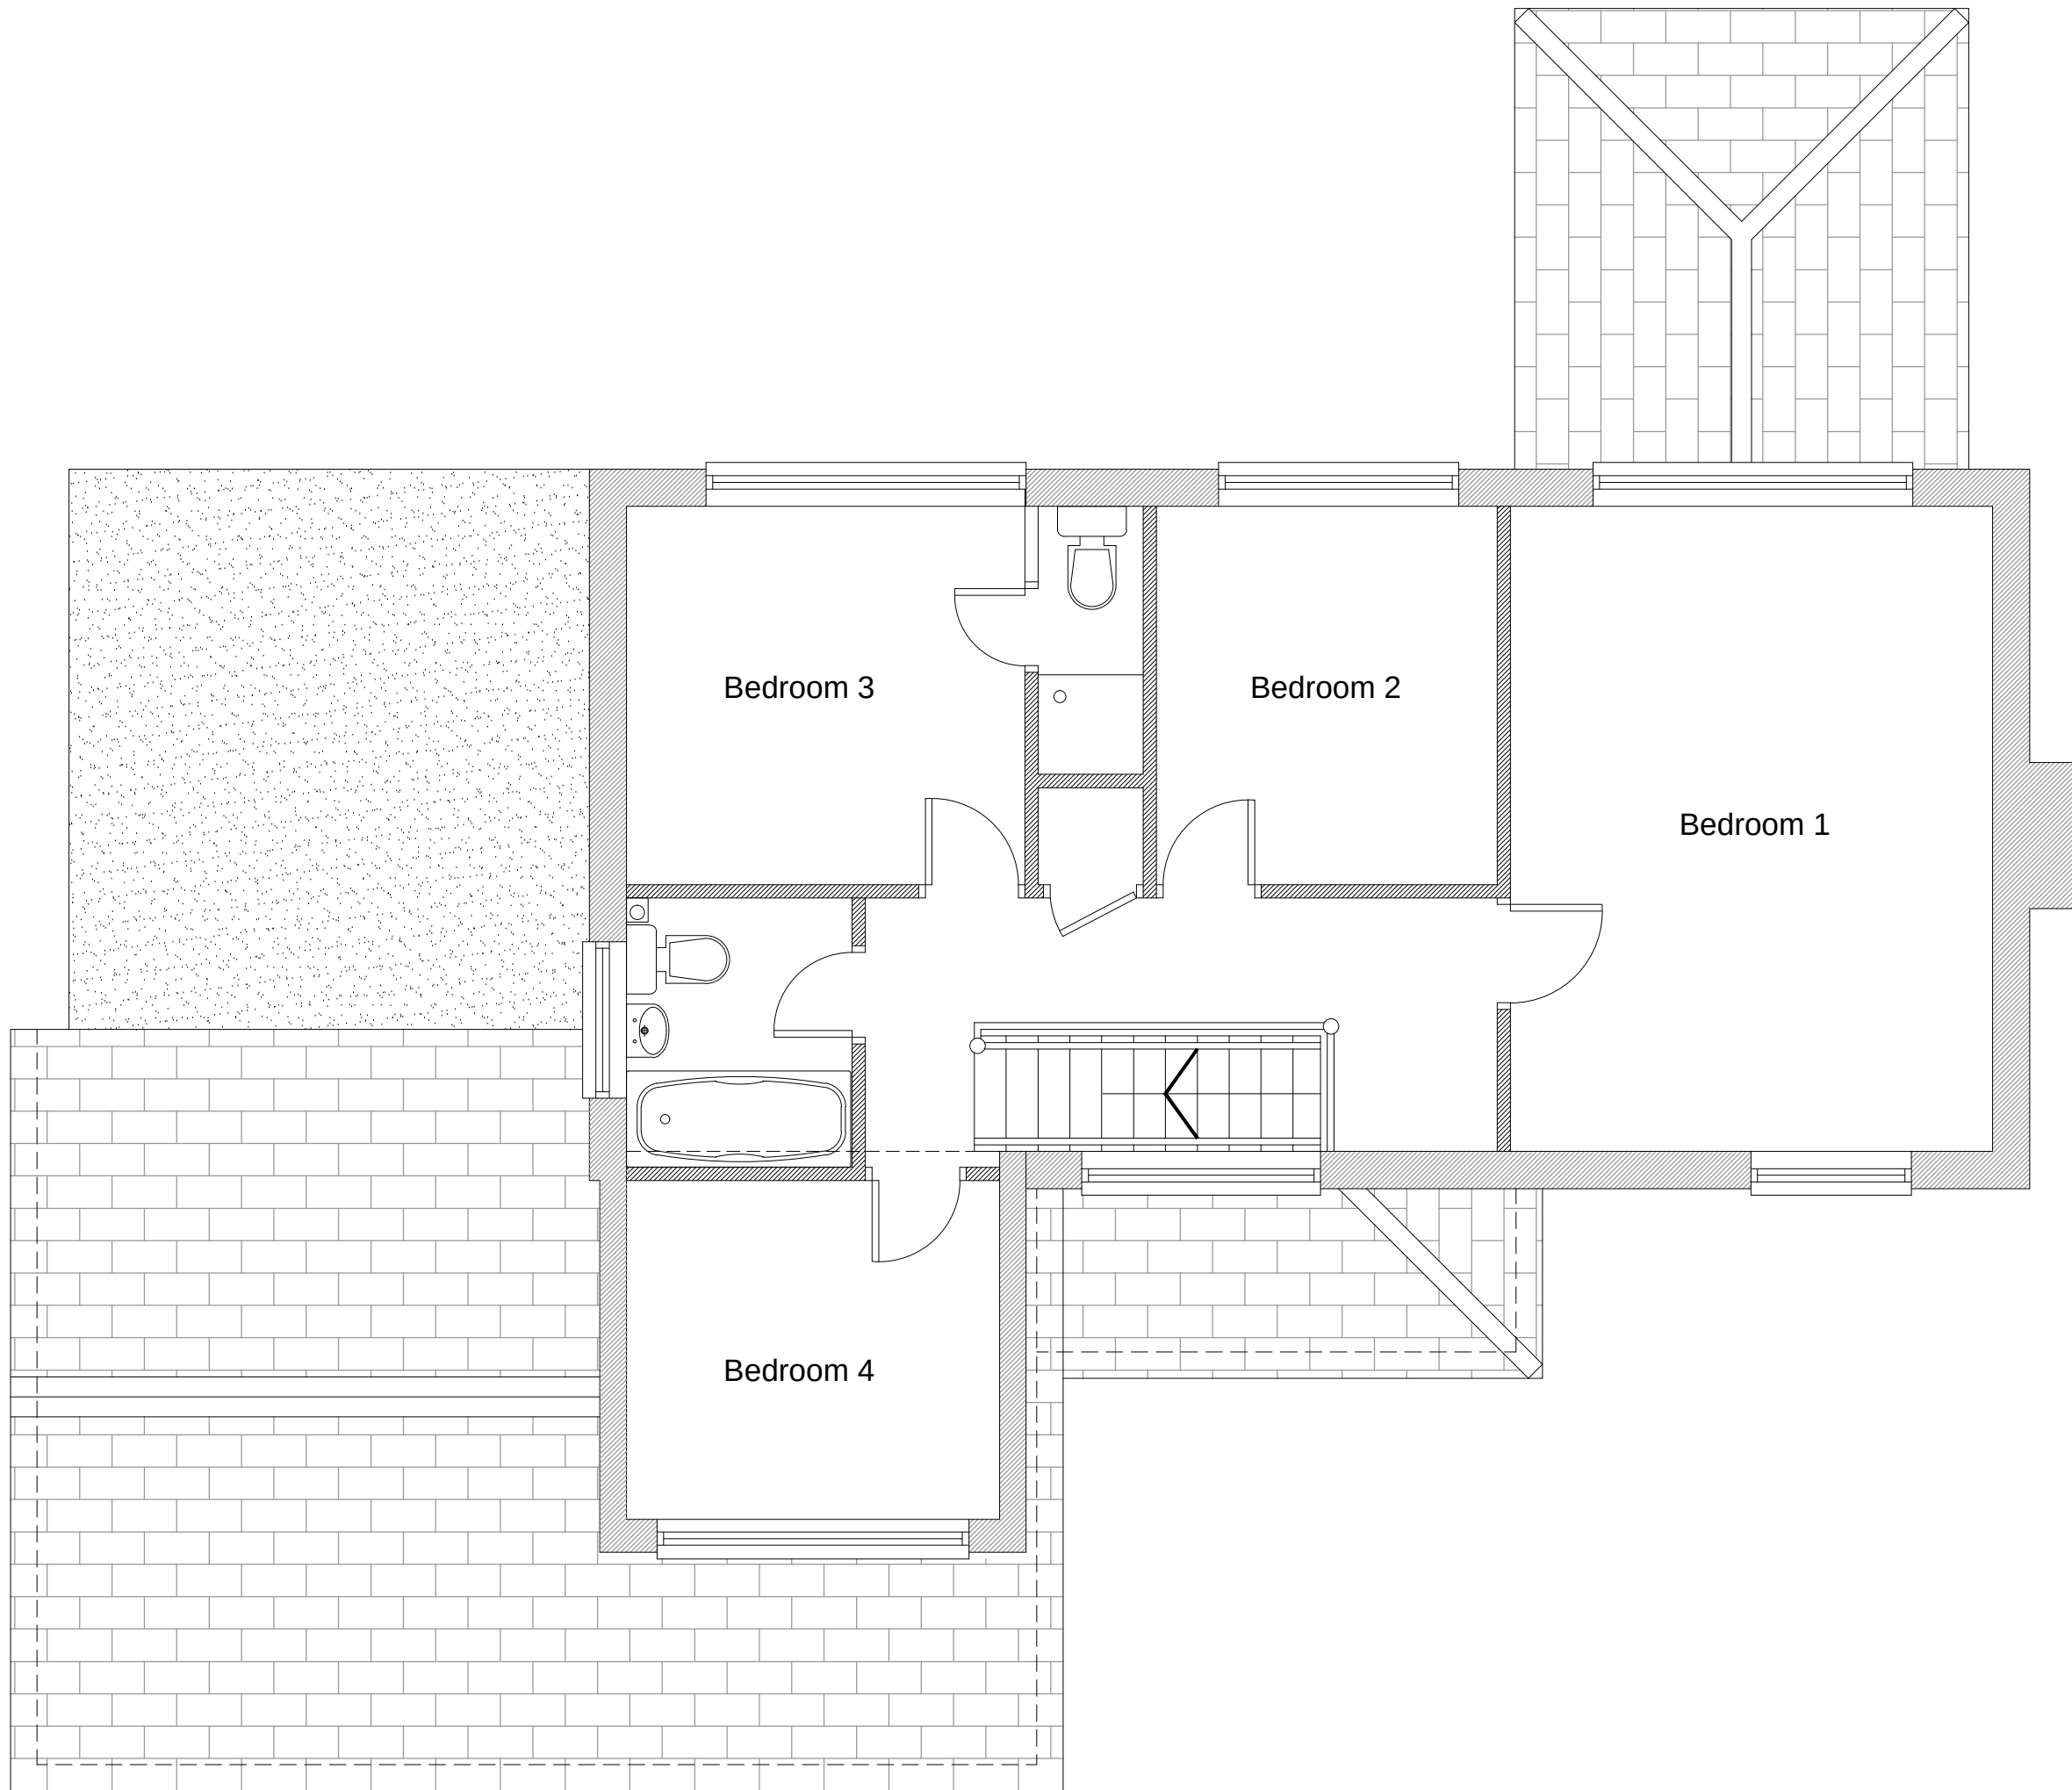

Existing First
Floor Plan

1:50

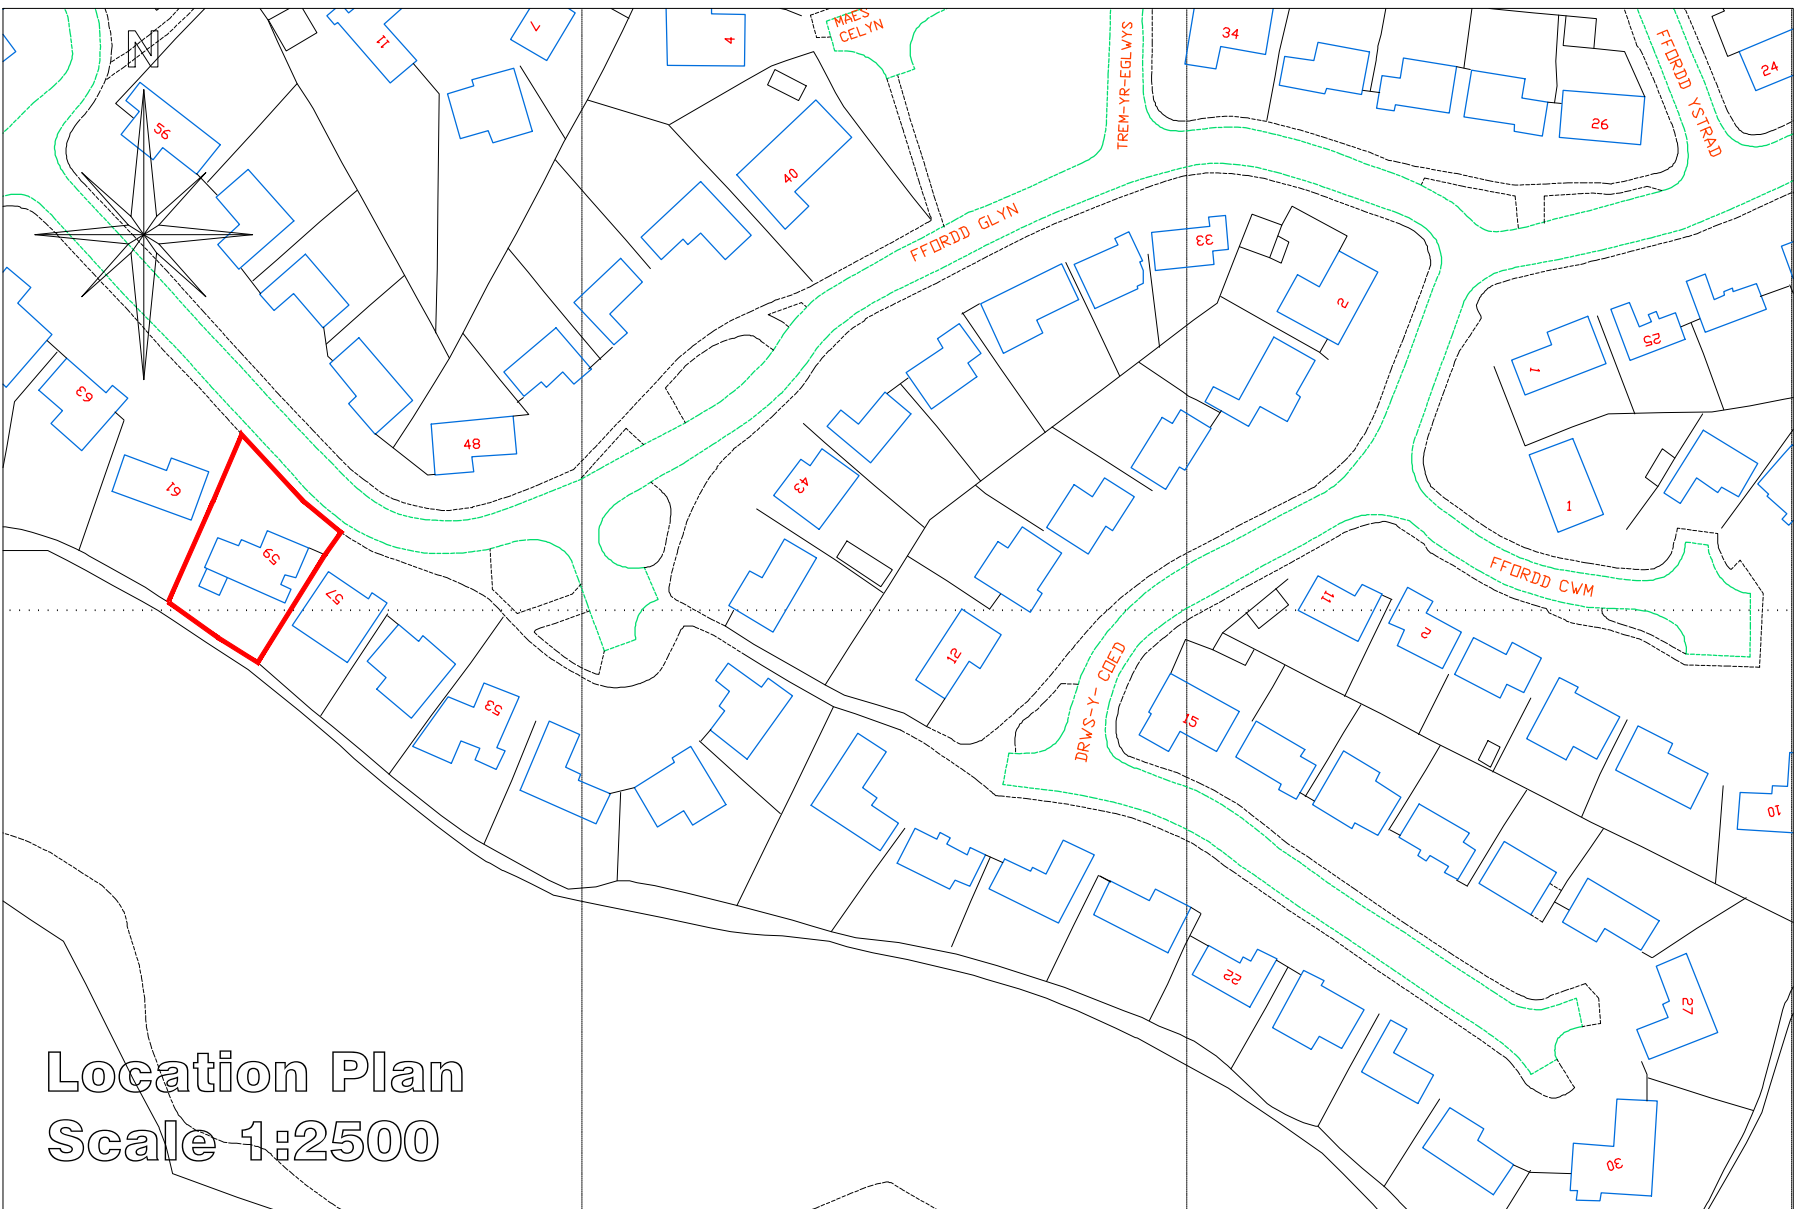

 CELLIS-ARCHITECTURAL-DESIGN 25 Sunningdale Close Wrexham North Wales LL13 9QU T 01978 264376 M 07791 480768 E ajones540@btinternet.com		Client: Mr. & Mrs Davies.	
		Drawing Title: Existing Floor & Location Plans.	
		Job Title: Proposed Extension to 59 Fordd Glyn Wrexham.	
		Date: March 2020	Scale: 1:50, 1:500 & 1:2500 at A1