


Notes | Sketch schemes may be based on plan information of unknown origin and is subject to verification and survey. Contractors must verify all dimensions on site before commencing any work or shop drawings. This drawing is not to be scaled. Use figured dimensions only. Ensure digital versions are plotted at 'Actual Size'. Building areas are liable to adjustment over the course of the design process due to ongoing construction detailing developments. Subject to statutory approvals and survey. The bar above is to check that the drawing has been printed to scale.

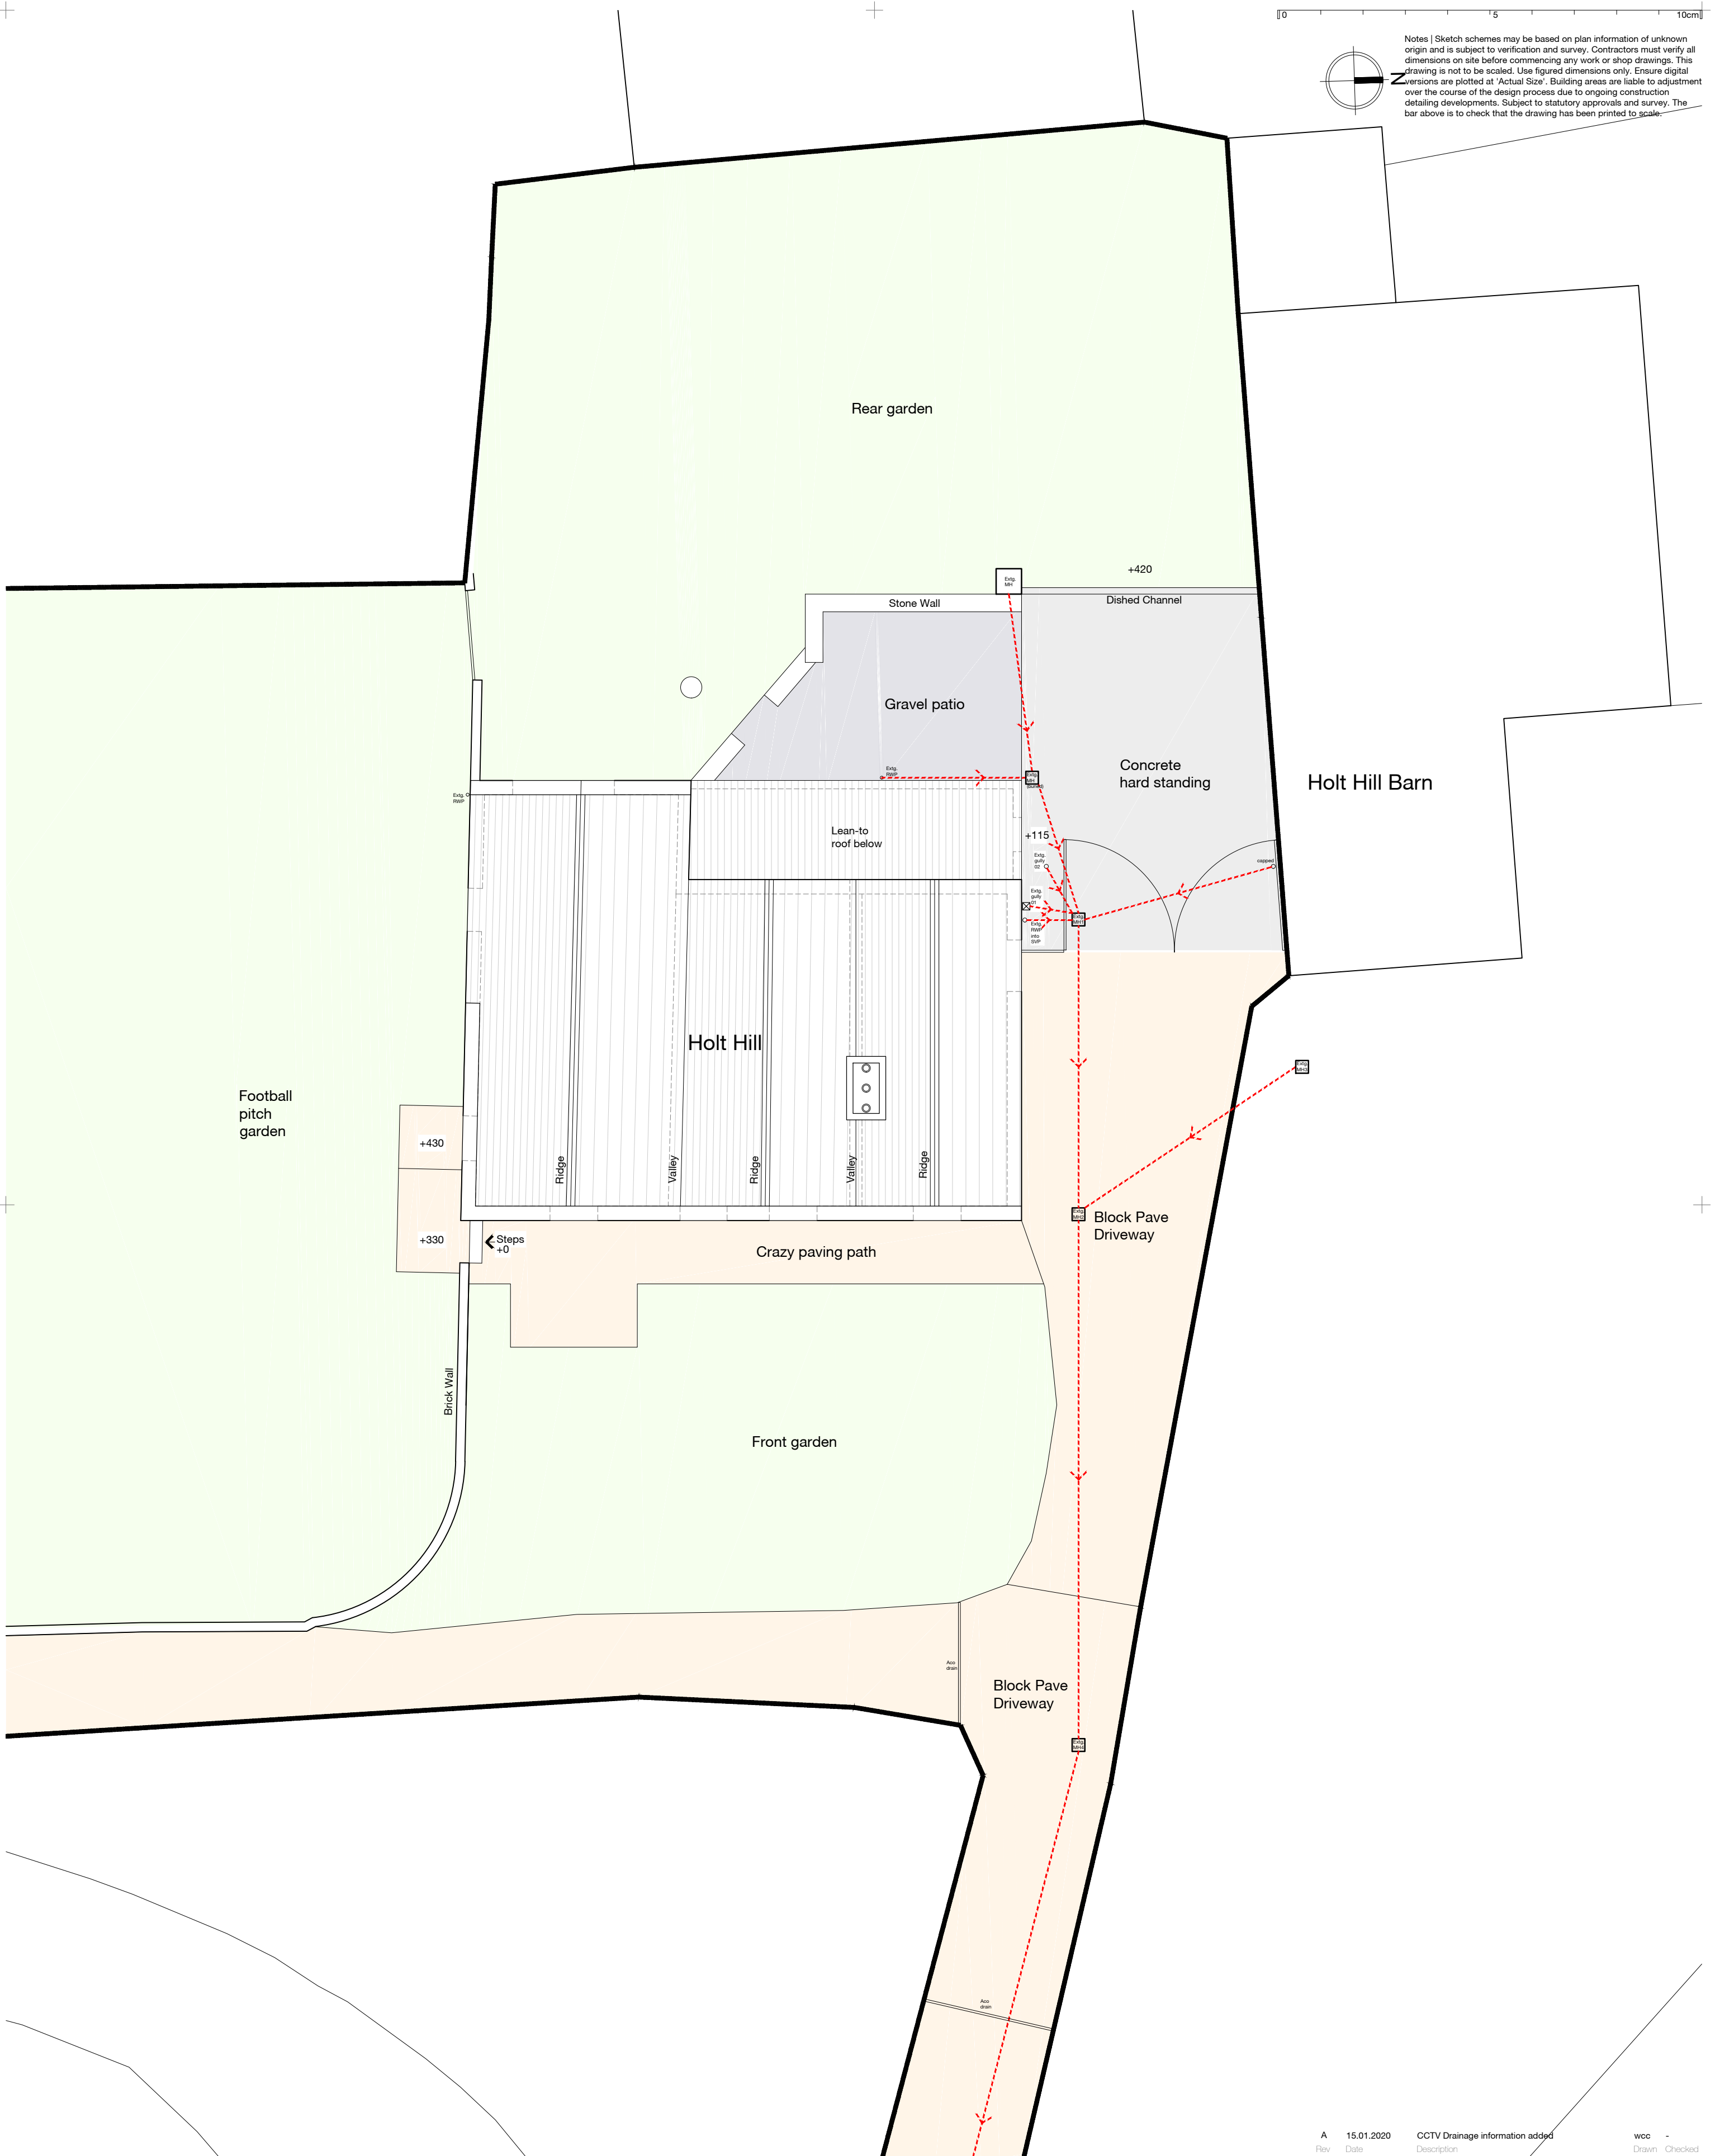

Existing Drainage System.

EXISTING SITE PLAN

A	15.01.2020	CCTV Drainage information added	wcc	-	Drawn	Checked
Rev	Date	Description				
Project	For & on behalf of Irwin Mitchell Holt Hill, Green Street, Holt, Wrexham					
Drawing	Existing Site Plan					
Client	CE					
BIM Suitability Description			SUITABLE FOR INFORMATION		BIM Suitability Code S2	
Status	information					
Date	Aug '19		2 Riverside Way Whitehall Waterfront LEEDS ■		320 City Road Angel LONDON □	
Drawn	wcc		L51 4EH t 0113 819 8041		EC1V 2NZ t 0203 883 8602	
Checked	rsg		www.edwardarchitecture.co.uk info@edwardarchitecture.co.uk			
Scale (A2)	1:100					
Project	0759	EA -	Discipline	PL02	Rev	A
						

edward
architecture