




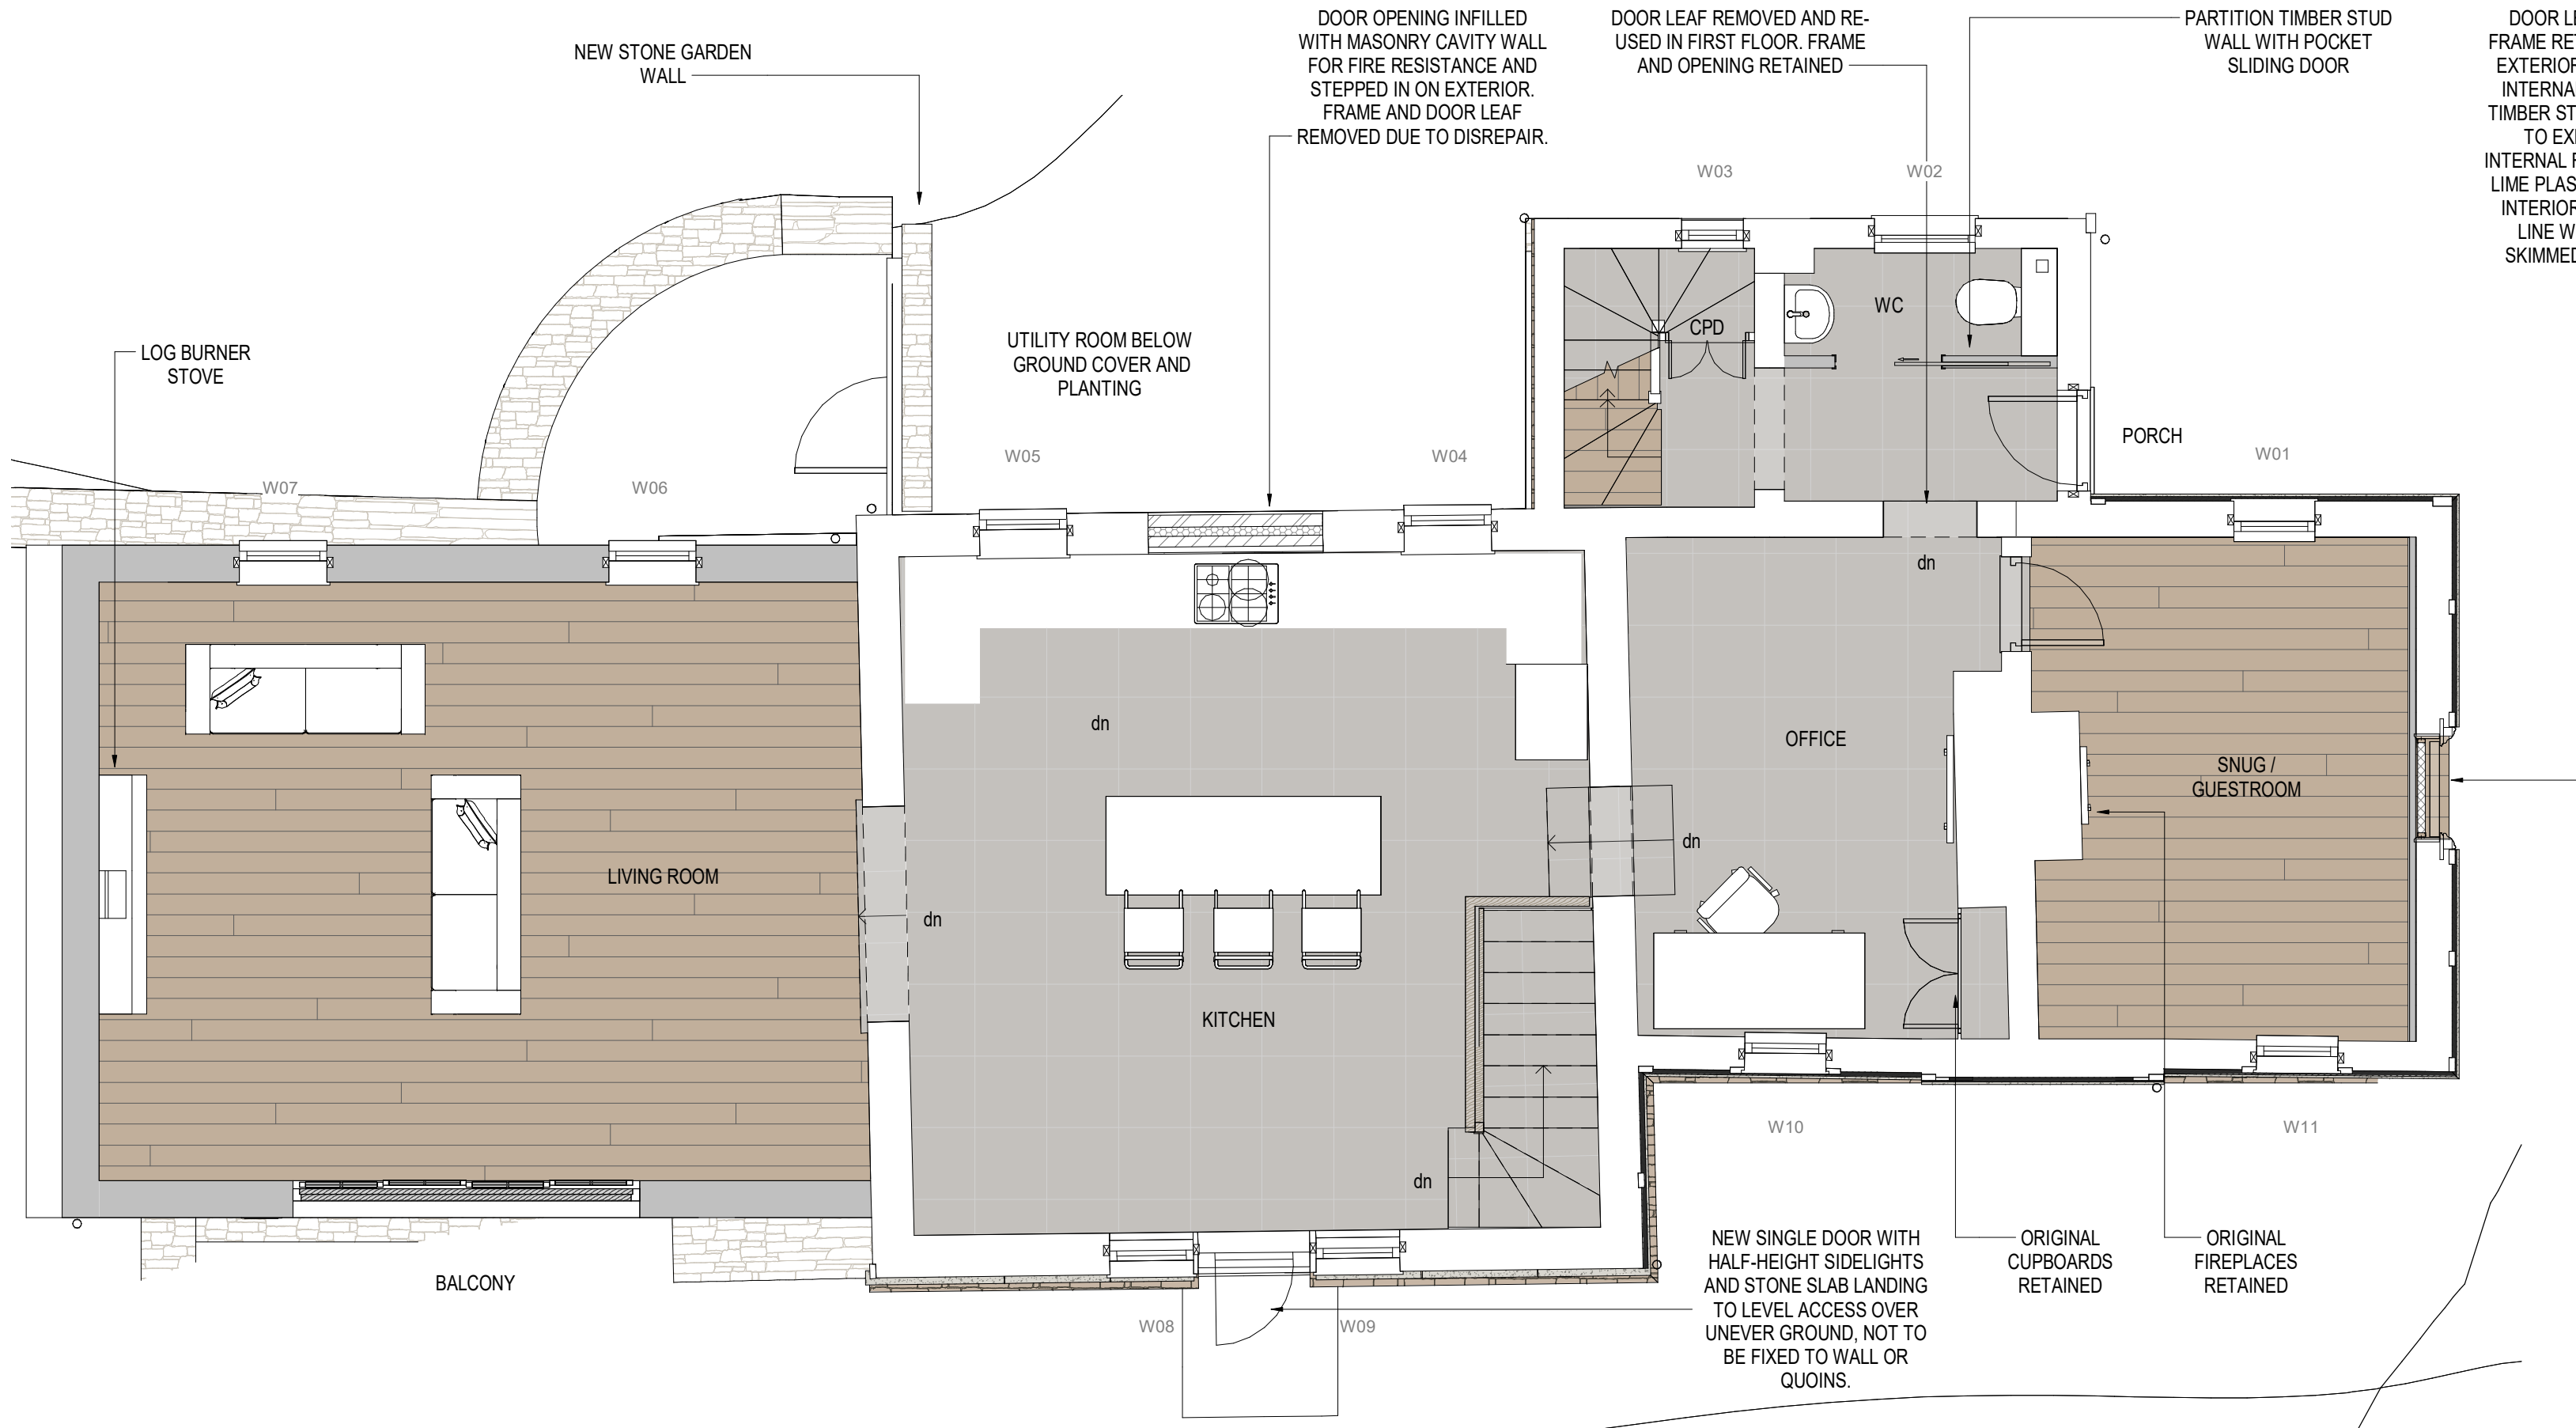

GROUND FLOOR PLAN 1:50

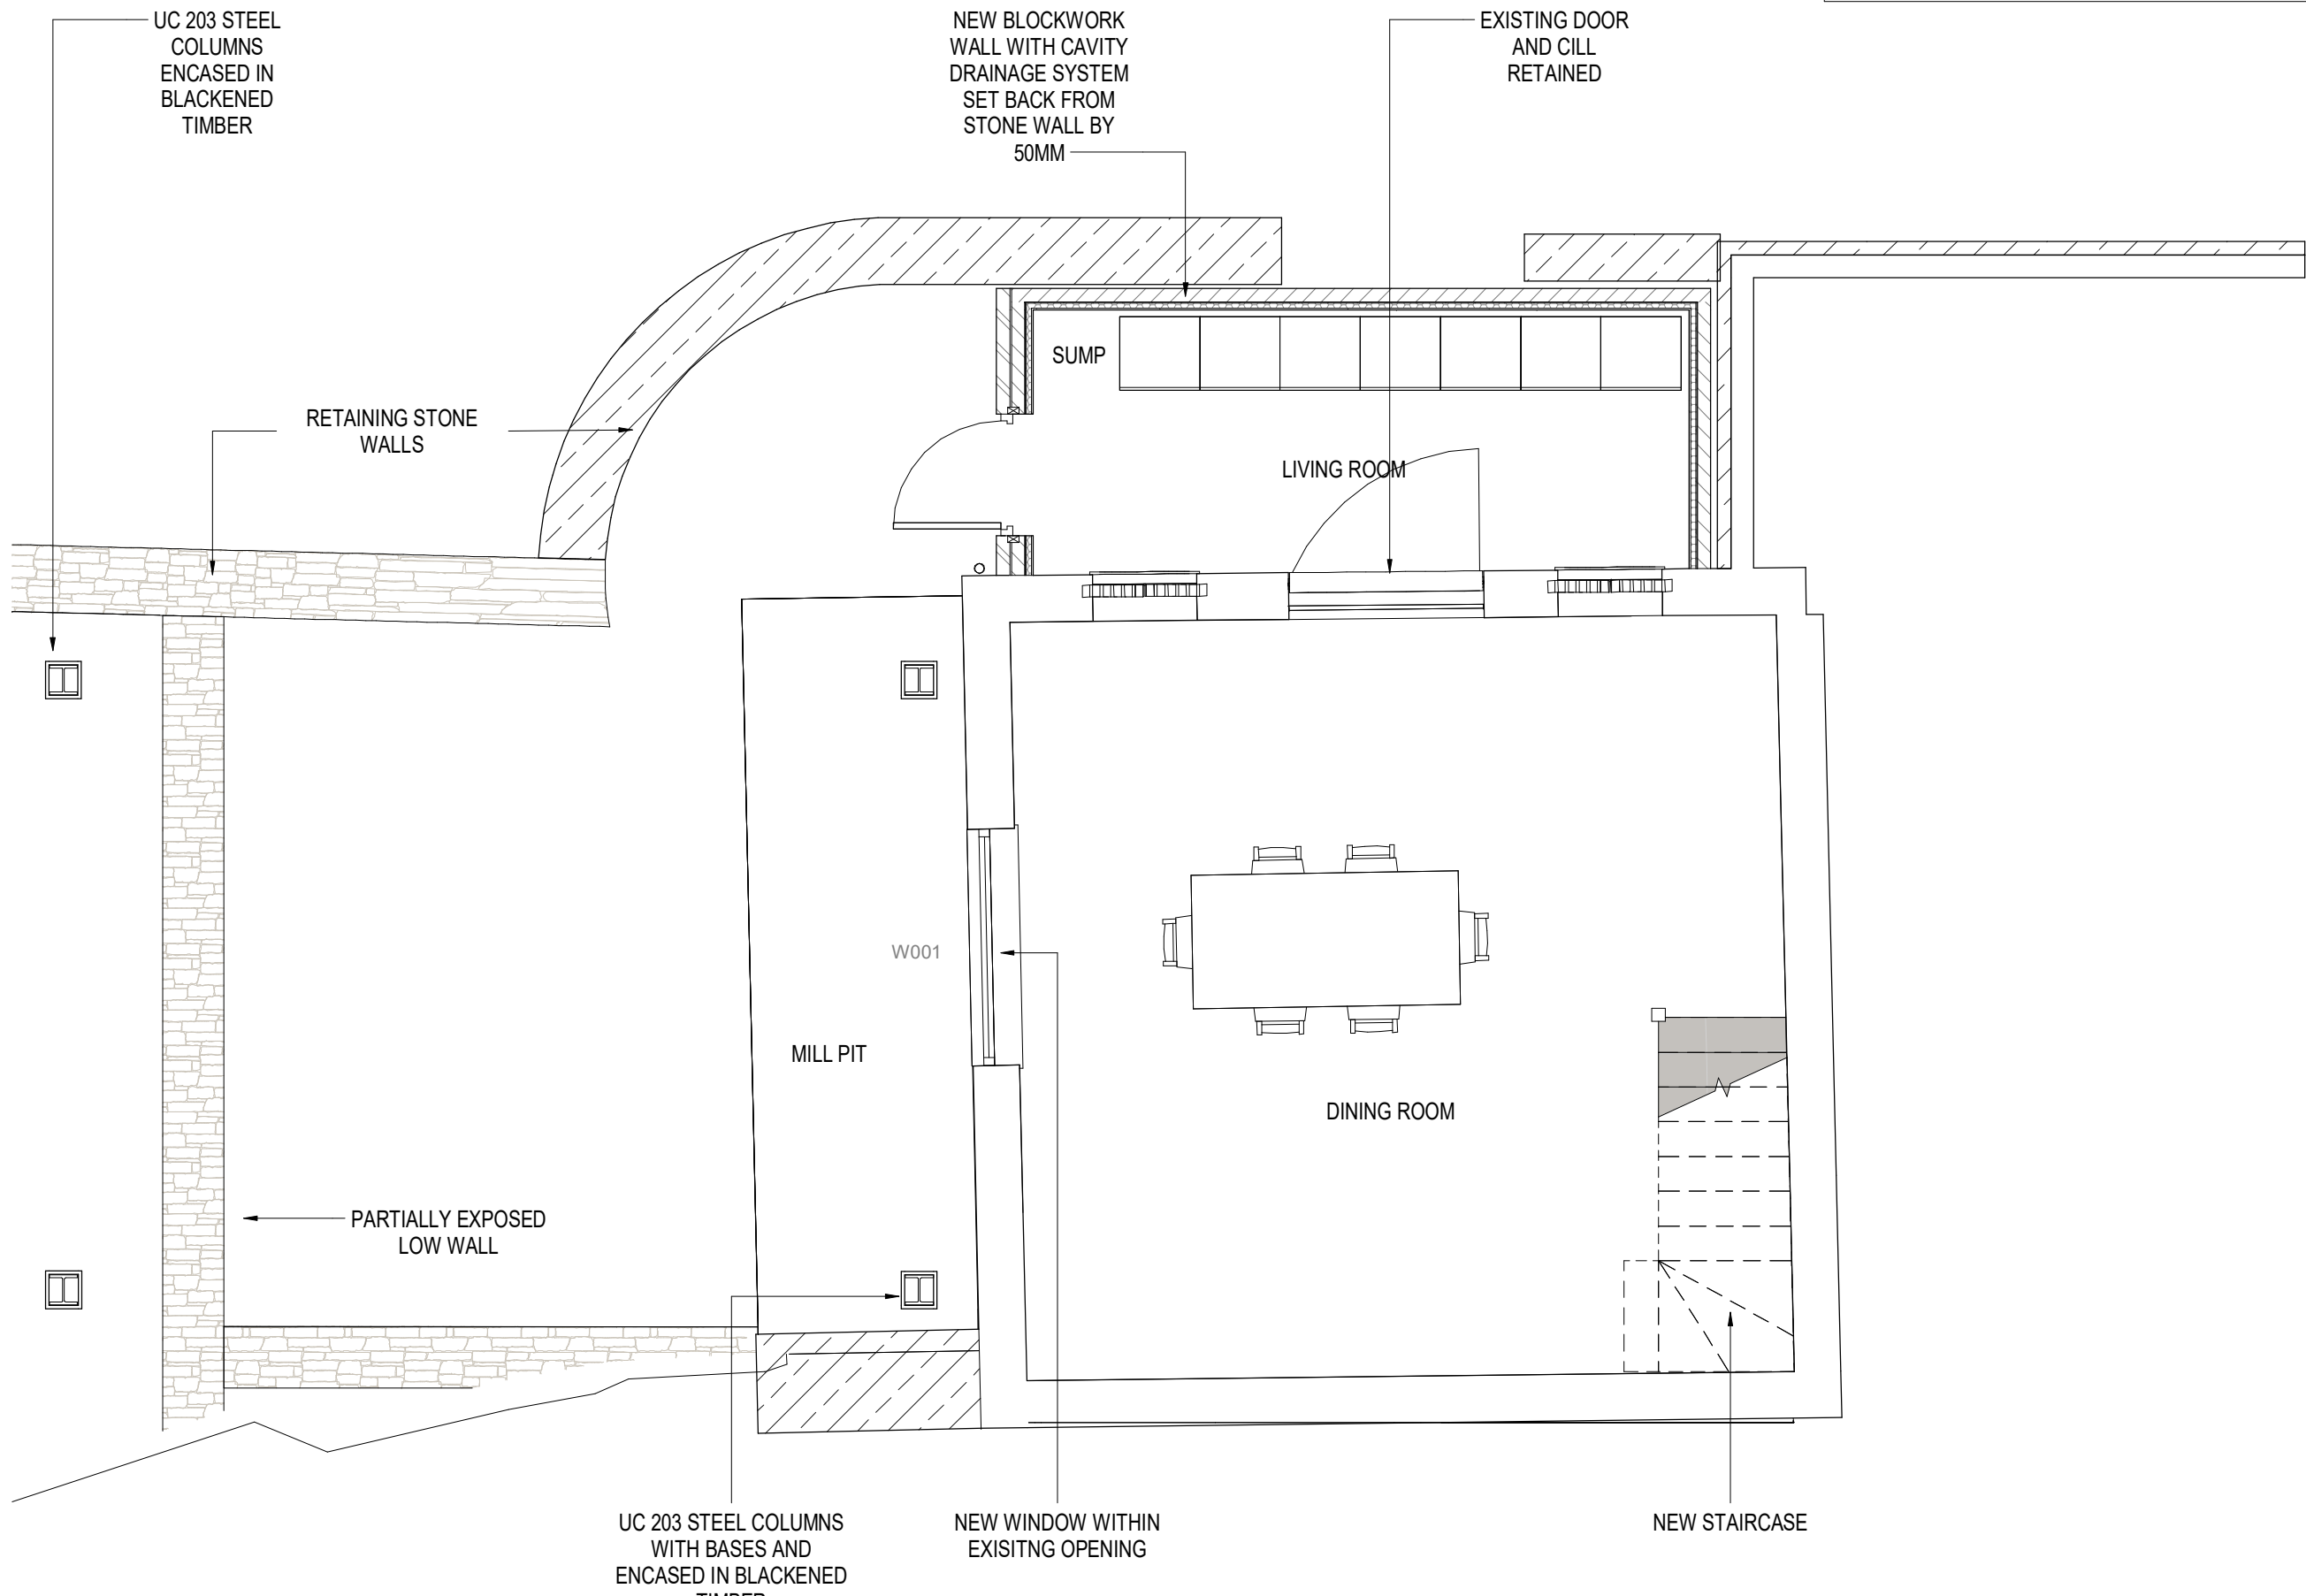

BASEMENT PLAN 1:50

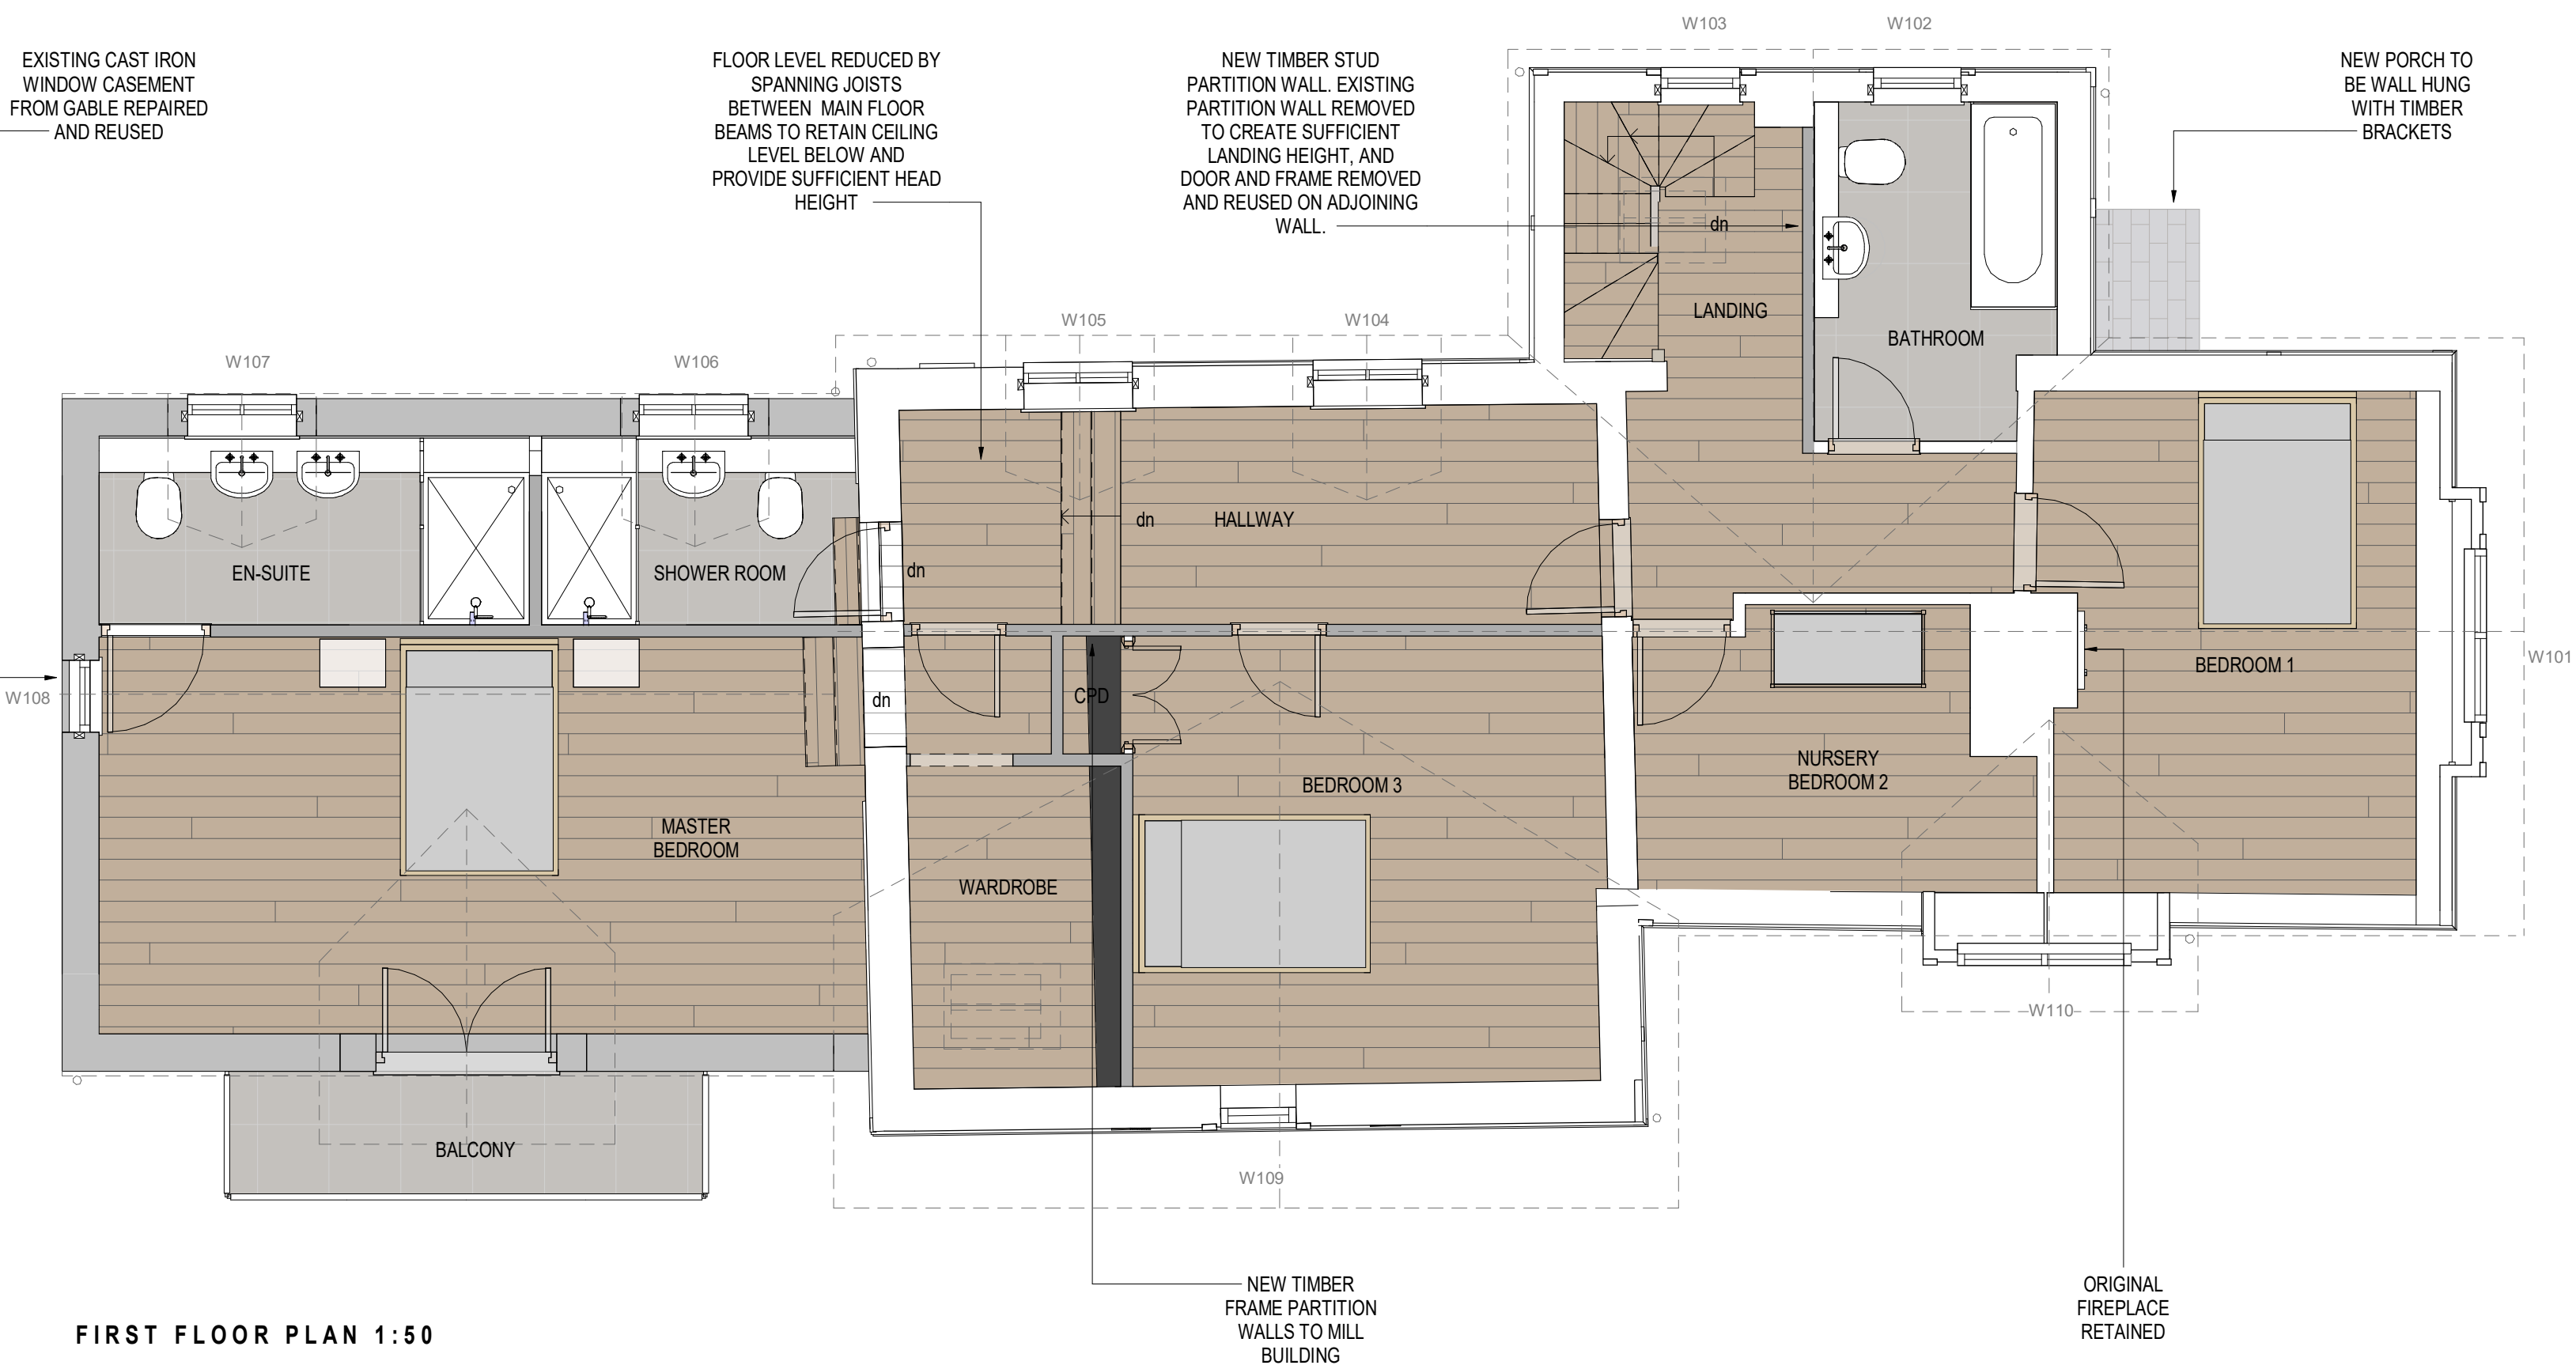

FIRST FLOOR PLAN 1:50

FINISHES SCHEDULE

ROOM	PROPOSED FLOOR FINISH	PROPOSED WALL FINISH	GENERAL FINISH
UTILITY ROOM	STONE TILES	PAINTED PLASTERBOARD	ALL FIRST FLOOR CEILINGS TO BE RESKIMMED OVER WOODCHIP IN SMOOTH FINISH. EXPOSED BEAMS TO BE REPAINTED OVER PREVIOUSLY COLOURED GLOSS PAINT. IN WHITE. OR EXISTING PAINT REMOVED CAREFULLY WITH CHEMICAL PAINT REMOVER FORMULATED FOR TIMBER TO BE LEFT UN-FINISHED.
DINING ROOM	STONE TILES	STONE WALL*	
LIVING ROOM	SOLID HARDWOOD FLOOR	PAINTED PLASTERBOARD	
KITCHEN	STONE TILES	LIME RENDER OVER FACING BRICK	
OFFICE	STONE TILES	RE-SKIMMED IN LIME, WALLPAPER REMOVED	
SNUG / GUESTROOM	HARDWOOD FLOOR RETAINED*	RE-SKIMMED IN LIME, WALLPAPER REMOVED	COTTAGE CEILINGS TO BE RE-SKIMMED IN LIME RENDER WITH EXPOSED JOISTS RETAINED AS EXISTING.
ENTRANCE AND STAIRWELL	STONE TILES	TIMBER CLADDING PAINTED WHITE	
WC	STONE TILES	RE-SKIMMED IN LIME	
LANDING	HARDWOOD FLOOR RETAINED*	RE-SKIMMED IN LIME, WALLPAPER REMOVED	
BATHROOM	STONE / CERAMIC TILES	RE-SKIMMED IN LIME, WALLPAPER REMOVED	
BEDROOM 1	SOLID HARDWOOD FLOOR*	RE-SKIMMED IN LIME, WALLPAPER REMOVED	MILL HOUSE CEILINGS TO BE ADDED AND PLASTERED ON UNDERSIDE OF JOISTS. RETAINING EXPOSED MAIN BEAMS.
NURSERY BEDROOM 2	SOLID HARDWOOD FLOOR*	RE-SKIMMED IN LIME, WALLPAPER REMOVED	
BEDROOM 3	SOLID HARDWOOD FLOOR*	RE-SKIMMED IN LIME, WALLPAPER REMOVED	
WARDROBE	SOLID HARDWOOD FLOOR*	RE-SKIMMED IN LIME, WALLPAPER REMOVED	
HALLWAY	SOLID HARDWOOD FLOOR*	RE-SKIMMED IN LIME, WALLPAPER REMOVED	
MASTER BEDROOM	SOLID HARDWOOD FLOOR	PAINTED PLASTERBOARD	
ENSUITE	STONE / CERAMIC TILES	CERAMIC TILES	
SHOWER ROOM	STONE / CERAMIC TILES	CERAMIC TILES	

*ORIGINAL HARDWOOD FLOORBOARDS TO BE RETAINED AND RESTORED UNLESS DAMAGED BEYOND REPAIR, IN WHICH CASE BOARDS WILL BE REPLACED TO MATCH EXISTING

*DRY-LINED PLASTERBOARD OVER CAVITY DRAINAGE MEMBRANE TO REQUIRED WATERPROOFING HEIGHT. STONE WALL LEFT EXPOSED ABOVE IF WATERPROOFING REQUIREMENTS ALLOW.

REV.	DESCRIPTION [DRAWN BY]	CHECKED BY	APPROVED BY	DATE
1	RIBA PLAN OF WORK 2013 WORKSTAGE Stage 3 - Developed Design	LEVEL OF MODEL DEFINITION (LoD) LoD 4 - Precise Model		
PURPOSE OF ISSUE - SUITABLE FOR ...	BS1192 STATUS			
Planning Submission	Status A - Approved			

lawray architects
penseiri

CARDIFF 029 2052 8140
LONDON 0207 138 3560
WREXHAM 01978 357 887
www.lawray.co.uk
CLIENT
Mark Creighton and Megan Boreham

PROJECT TITLE
Mill Cottage, Marchwiell Hall

DRAWING TITLE
PROPOSED PLANS

PROJECT No 19086 SCALE @ A1 1:50

DRAWING No 19086	PROJECT - ORIGINATOR - VOLUME - LEVEL - TYPE - ROLE - NUMBER	REVISION
19086-001	XX-LAW-XX-XX-DLG- A-220005	

DO NOT SCALE Any discrepancy or query concerning this drawing should be referred to the Architect. Copyright © LAWRAY LIMITED. Registered Office: Greenmeadow Springs, 1 Cae Gwynn, Trefyniwl, CARDIFF CF15 7AB. Reg. Co. No. 2724718. VAT Reg. No. 134 2146 06.