




Ground Floor Plan 1:75

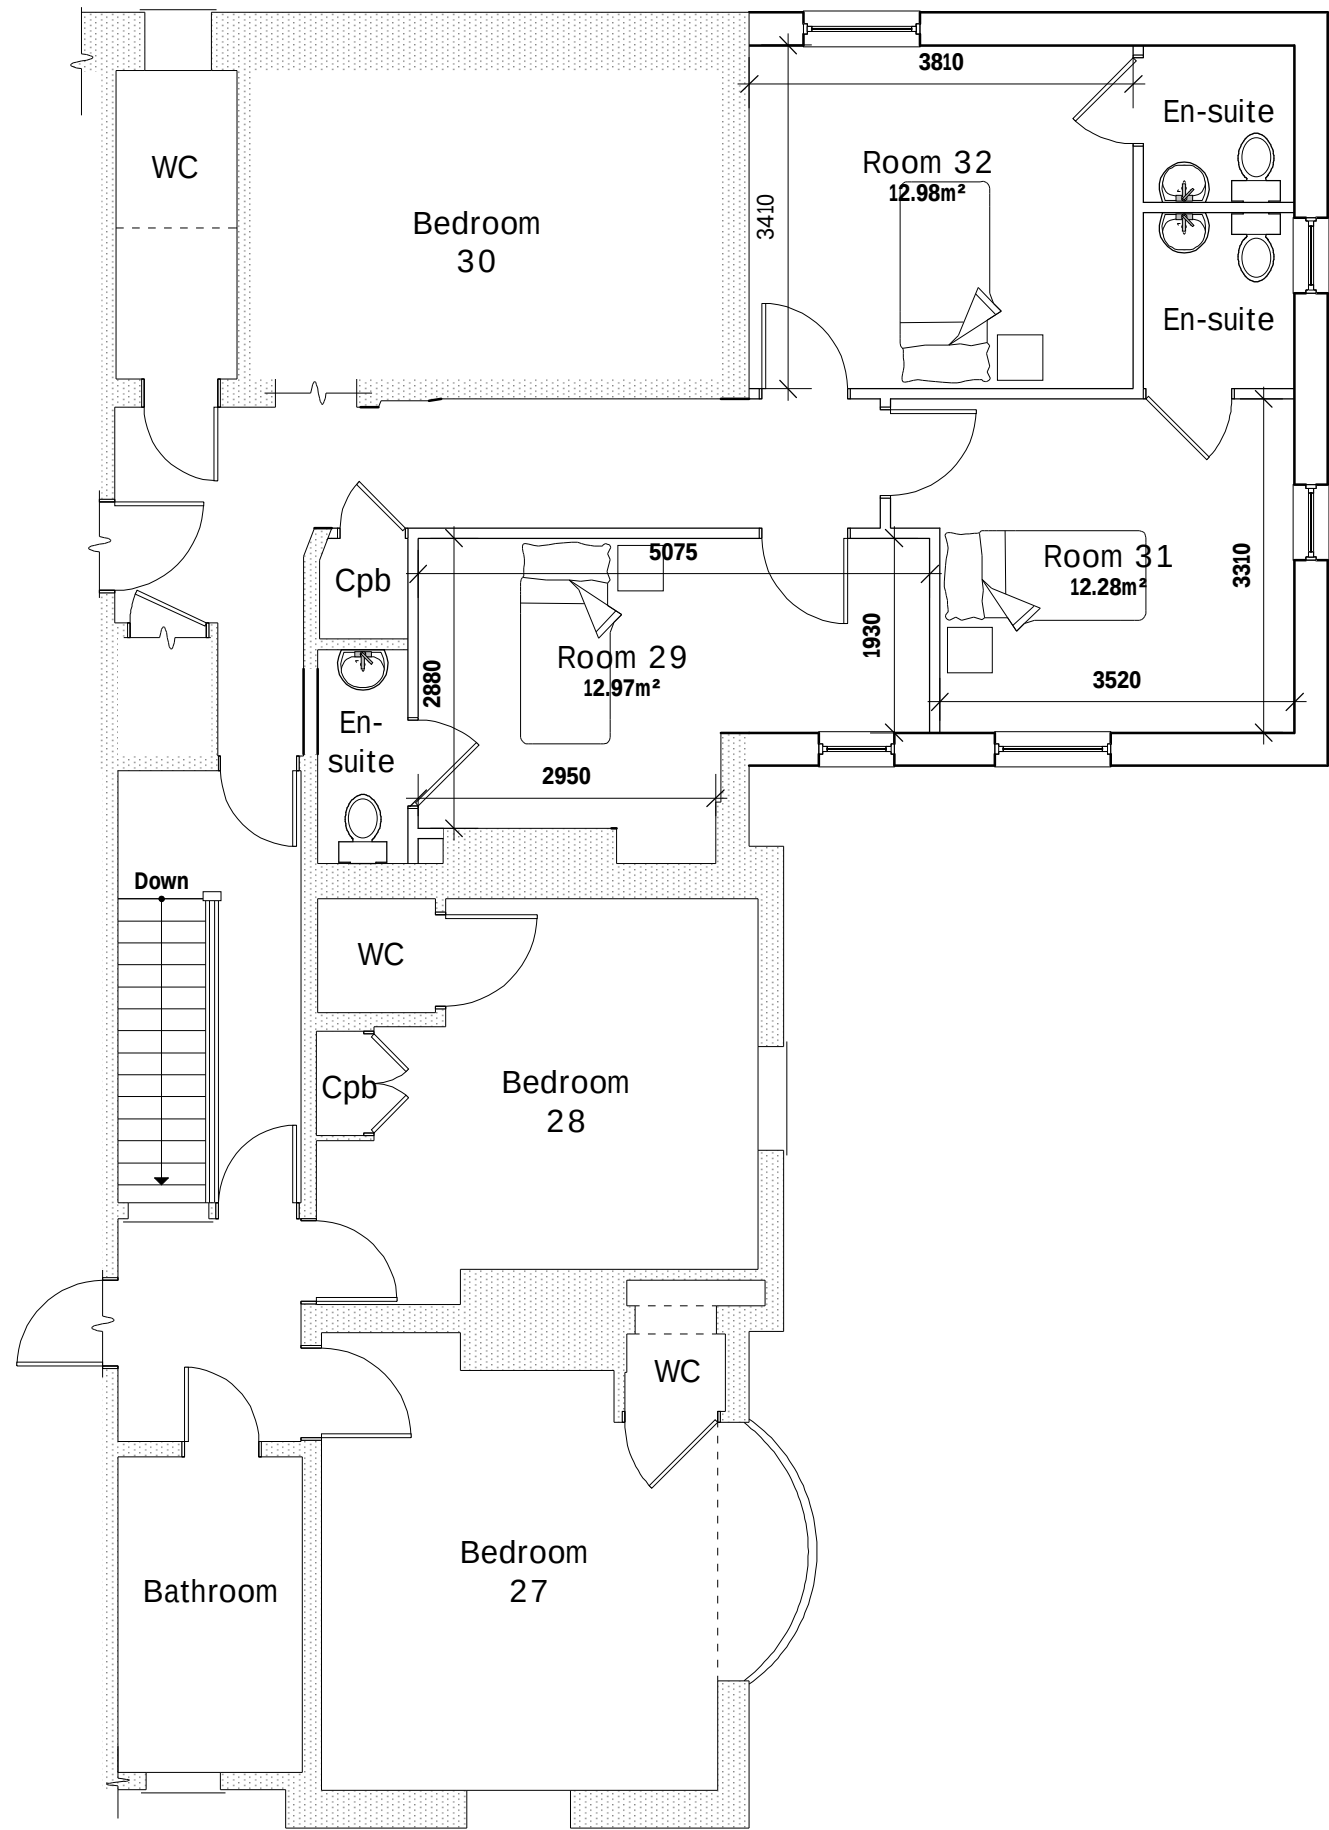

First Floor Plan 1:75

Rev	Date	Detail	Initial
D	11/19	Planning Amends	S.M.E.
C	10/19	Planning Amends	S.M.E.
B	07/19	Design Changes	E.M.J
A	07/19	Design Changes	E.M.J

Project:	
Proposed alterations at The White House, Grove Road, Wrexham. LL11 1DY	
Title: Planning: Floor Plans	Scale: (A1) 1:75

Drawn By: S M Eltham	Date: Jul 2019
Drawing No: T071/003	Sheet: 1 of 2

blueprint
architectural services

LABC partner
Office 3K4,
Redwither Business Tower,
Wrexham. LL13 9XT
Tel: 01978 356500
www.blueprintarchitectural.com
© copyright all rights reserved