



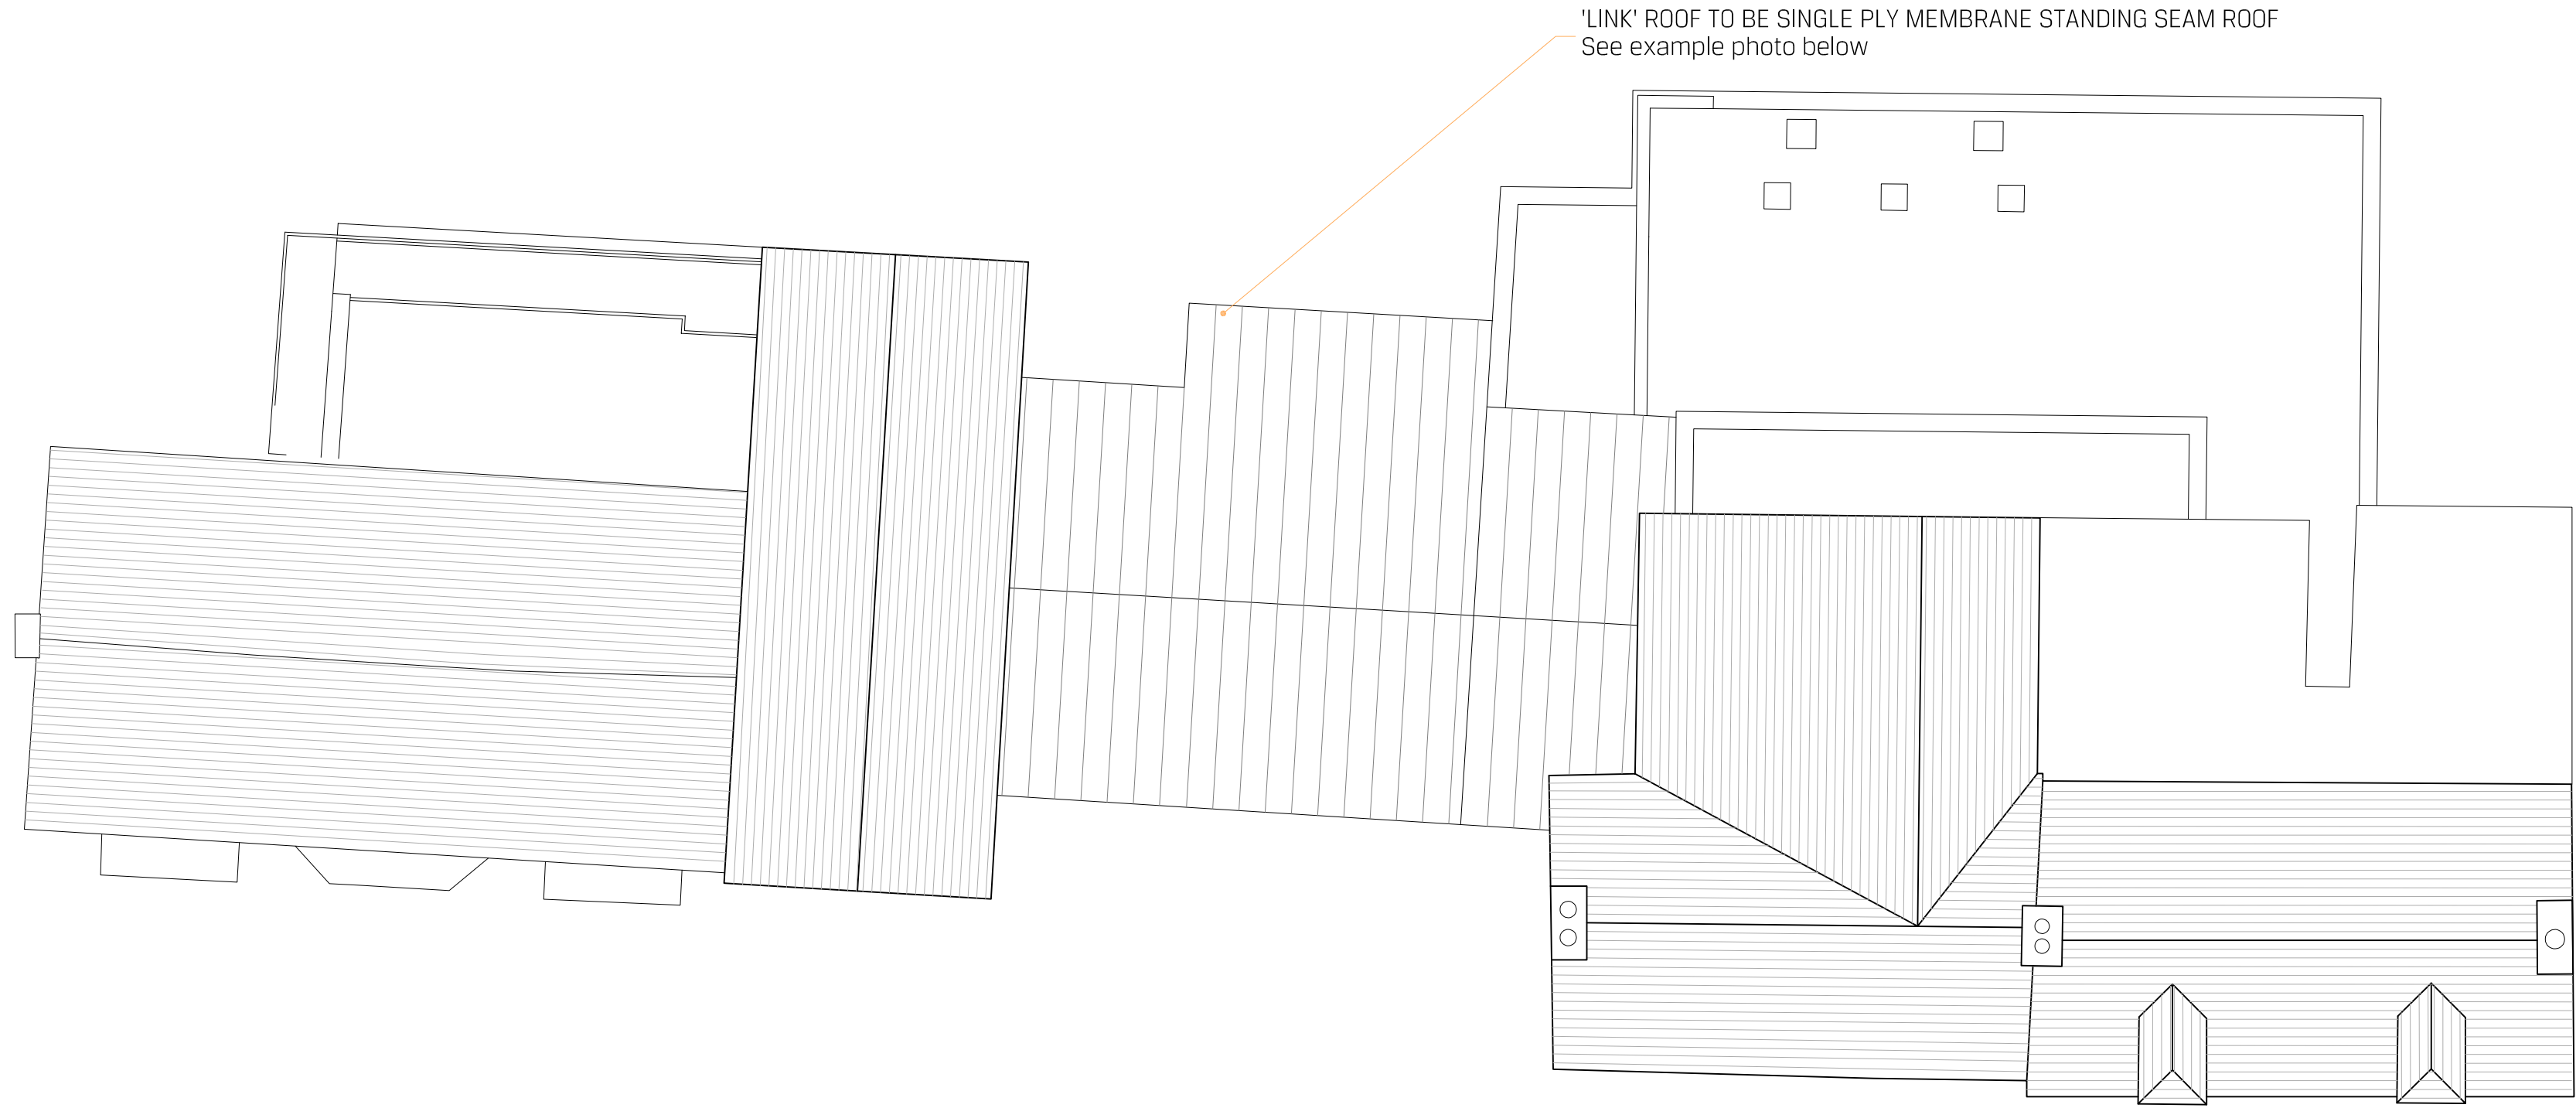

PROPOSED ROOF PLAN | SCALE 1:100

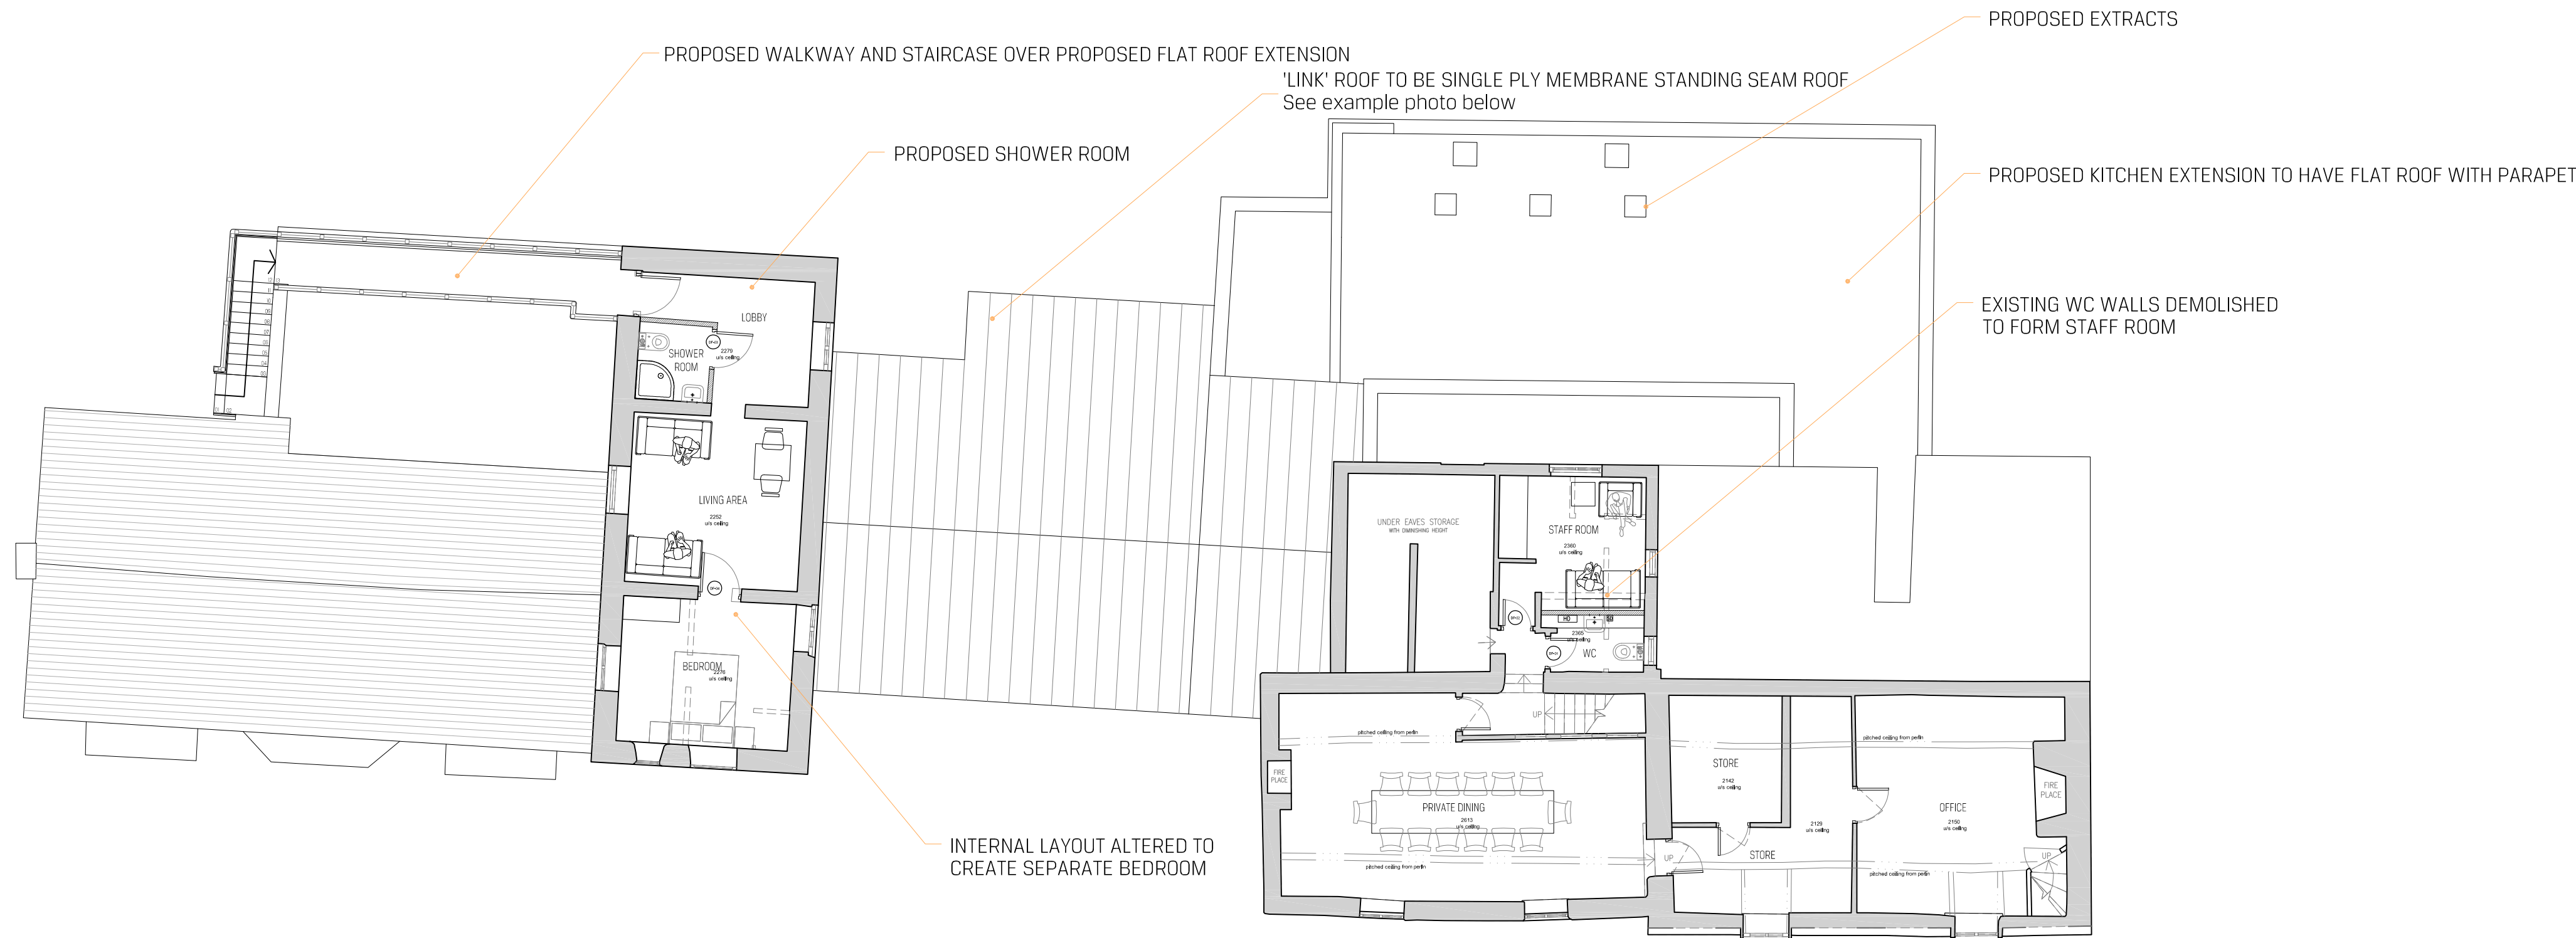

PROPOSED FIRST FLOOR PLAN | SCALE 1:100

STATUS

PLANNING

B - AMENDMENTS TO MATERIAL SPECIFICATION FOLLOWING SITE VISIT

A - AMENDED TO SHOW KITCHEN EXTRACTS

AMM

AMM

ADT

ADT

29/07/19


17/04/19

REVISION	DRAWN	CHECKED	DATE
© Copyright SHACKARCHITECTURE all rights reserved. Do Not scale this drawing. ALL dimensions are in millimetres unless stated otherwise. ALL dimensions must be checked on site prior to construction and any discrepancies reported to the architect.			

- KEY:
- EXISTING WALLS
 - PROPOSED WALLS
 - FLOOR AREA OF PROPOSED EXTENSIONS
 - DEMOLITION



EXAMPLE PHOTO
SINGLE PLY MEMBRANE WITH STANDING SEAM

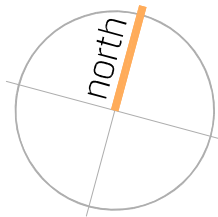

SHACKARCHITECTURE

01

A Unit 5, The Curve, 139 Telegraph Road, Heswall, Wirral, CH60 7SE

T +44(0)161 342 6616 E info@shackarchitecture.com W www.shackarchitecture.com

Client

PRICE AND CHANTLER LTD

Project

THE BOAT, ERBISTOCK

Title

PROPOSED FIRST FLOOR AND ROOF PLANS

Scale

VARIES@A1

Project No.

SHACK389

Dwg. No.

8202

Rev

B