



ALL DIMENSIONS AND LEVELS ARE TO BE CHECKED ON SITE BEFORE CONSTRUCTION. ANY DISCREPANCIES TO BE REPORTED TO THE ARCHITECT. THIS DRAWING IS COPYRIGHT. DO NOT SCALE THIS DRAWING				
REV	AMENDMENT	NAME	DATE	

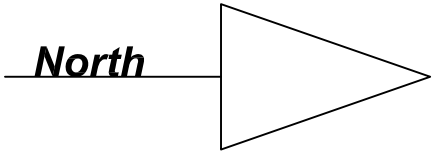

Warrenwood Road

Phillips Close

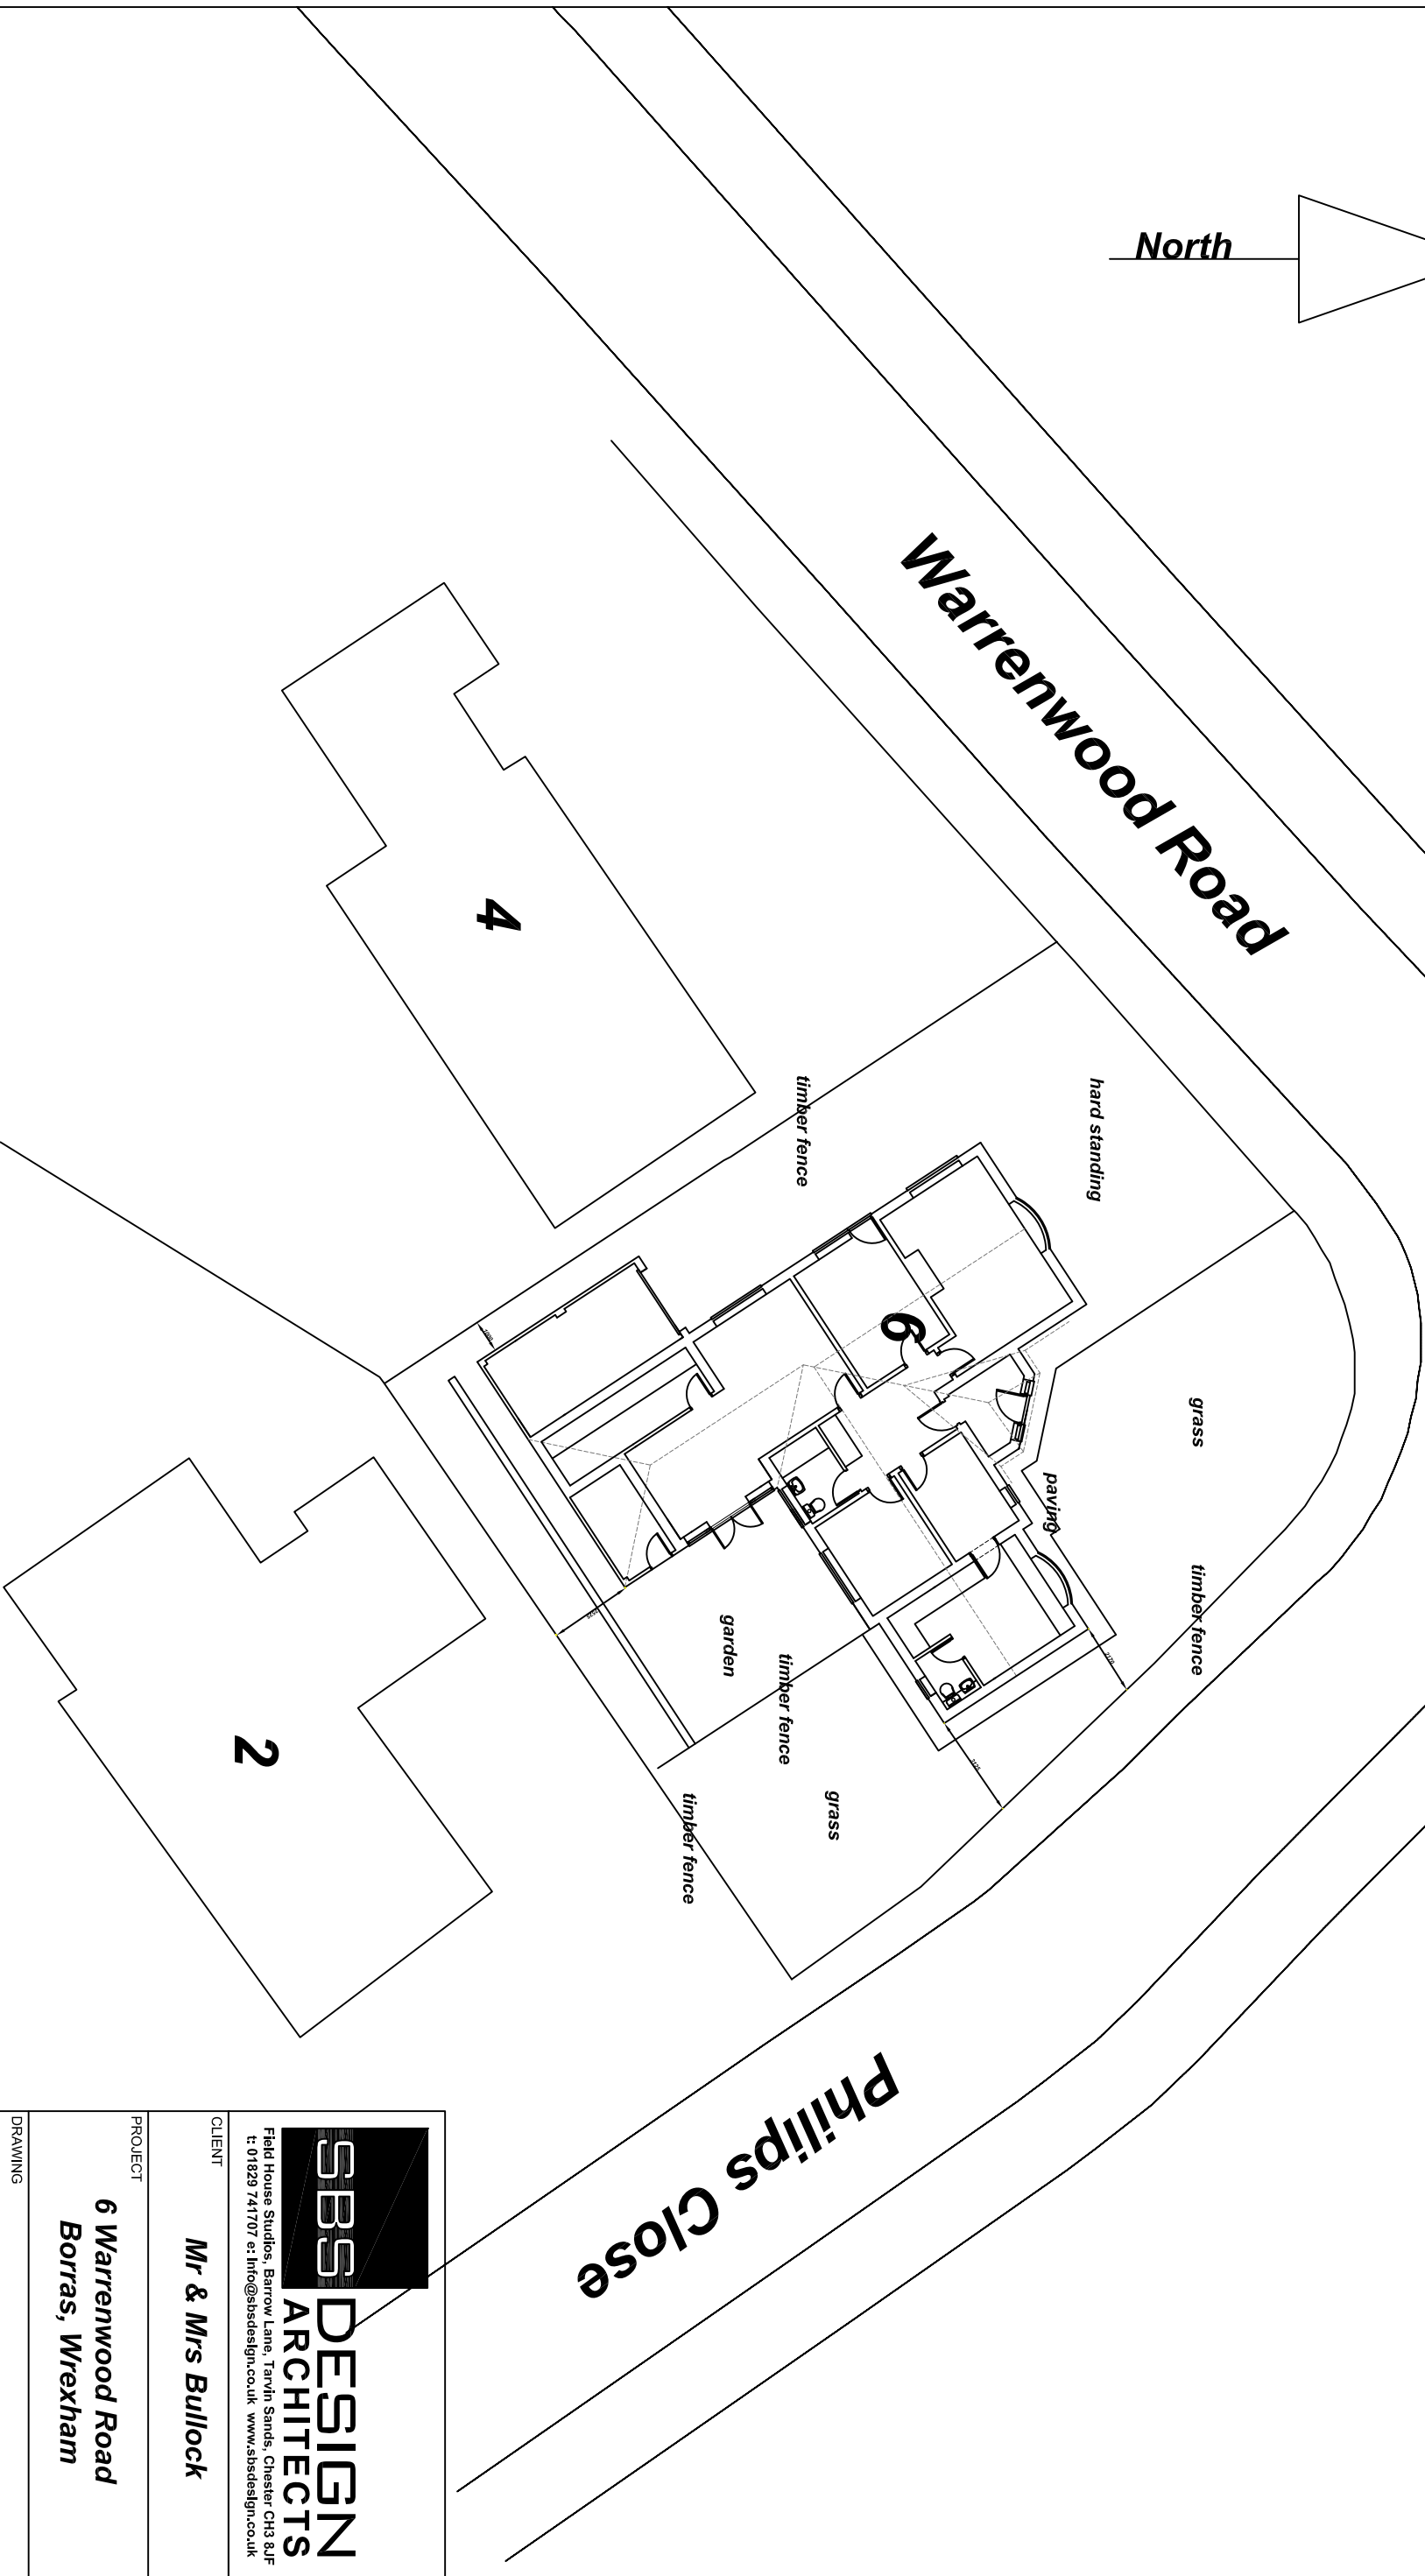

Field House Studios, Barrow Lane, Tarvin Sands, Chester CH3 8JF
t: 01829 741707 e: info@sbsdesign.co.uk www.sbsdesign.co.uk

CLIENT

Mr & Mrs Bullock

PROJECT

6 Warrenwood Road
Borras, Wrexham

DRAWING

Site Plan Proposed.

DRAWN	WW	CHECKED	NUMBER	REV
DATE	July 19	DATE	D / 049 - 05	
SCALE	1 - 200			
	@A3			