


Tree Reference	DBH at 1.5m	RPA Diameter
T 1	955mm	11460mm
T 2	96mm	1152mm
T 3	190mm	2280mm

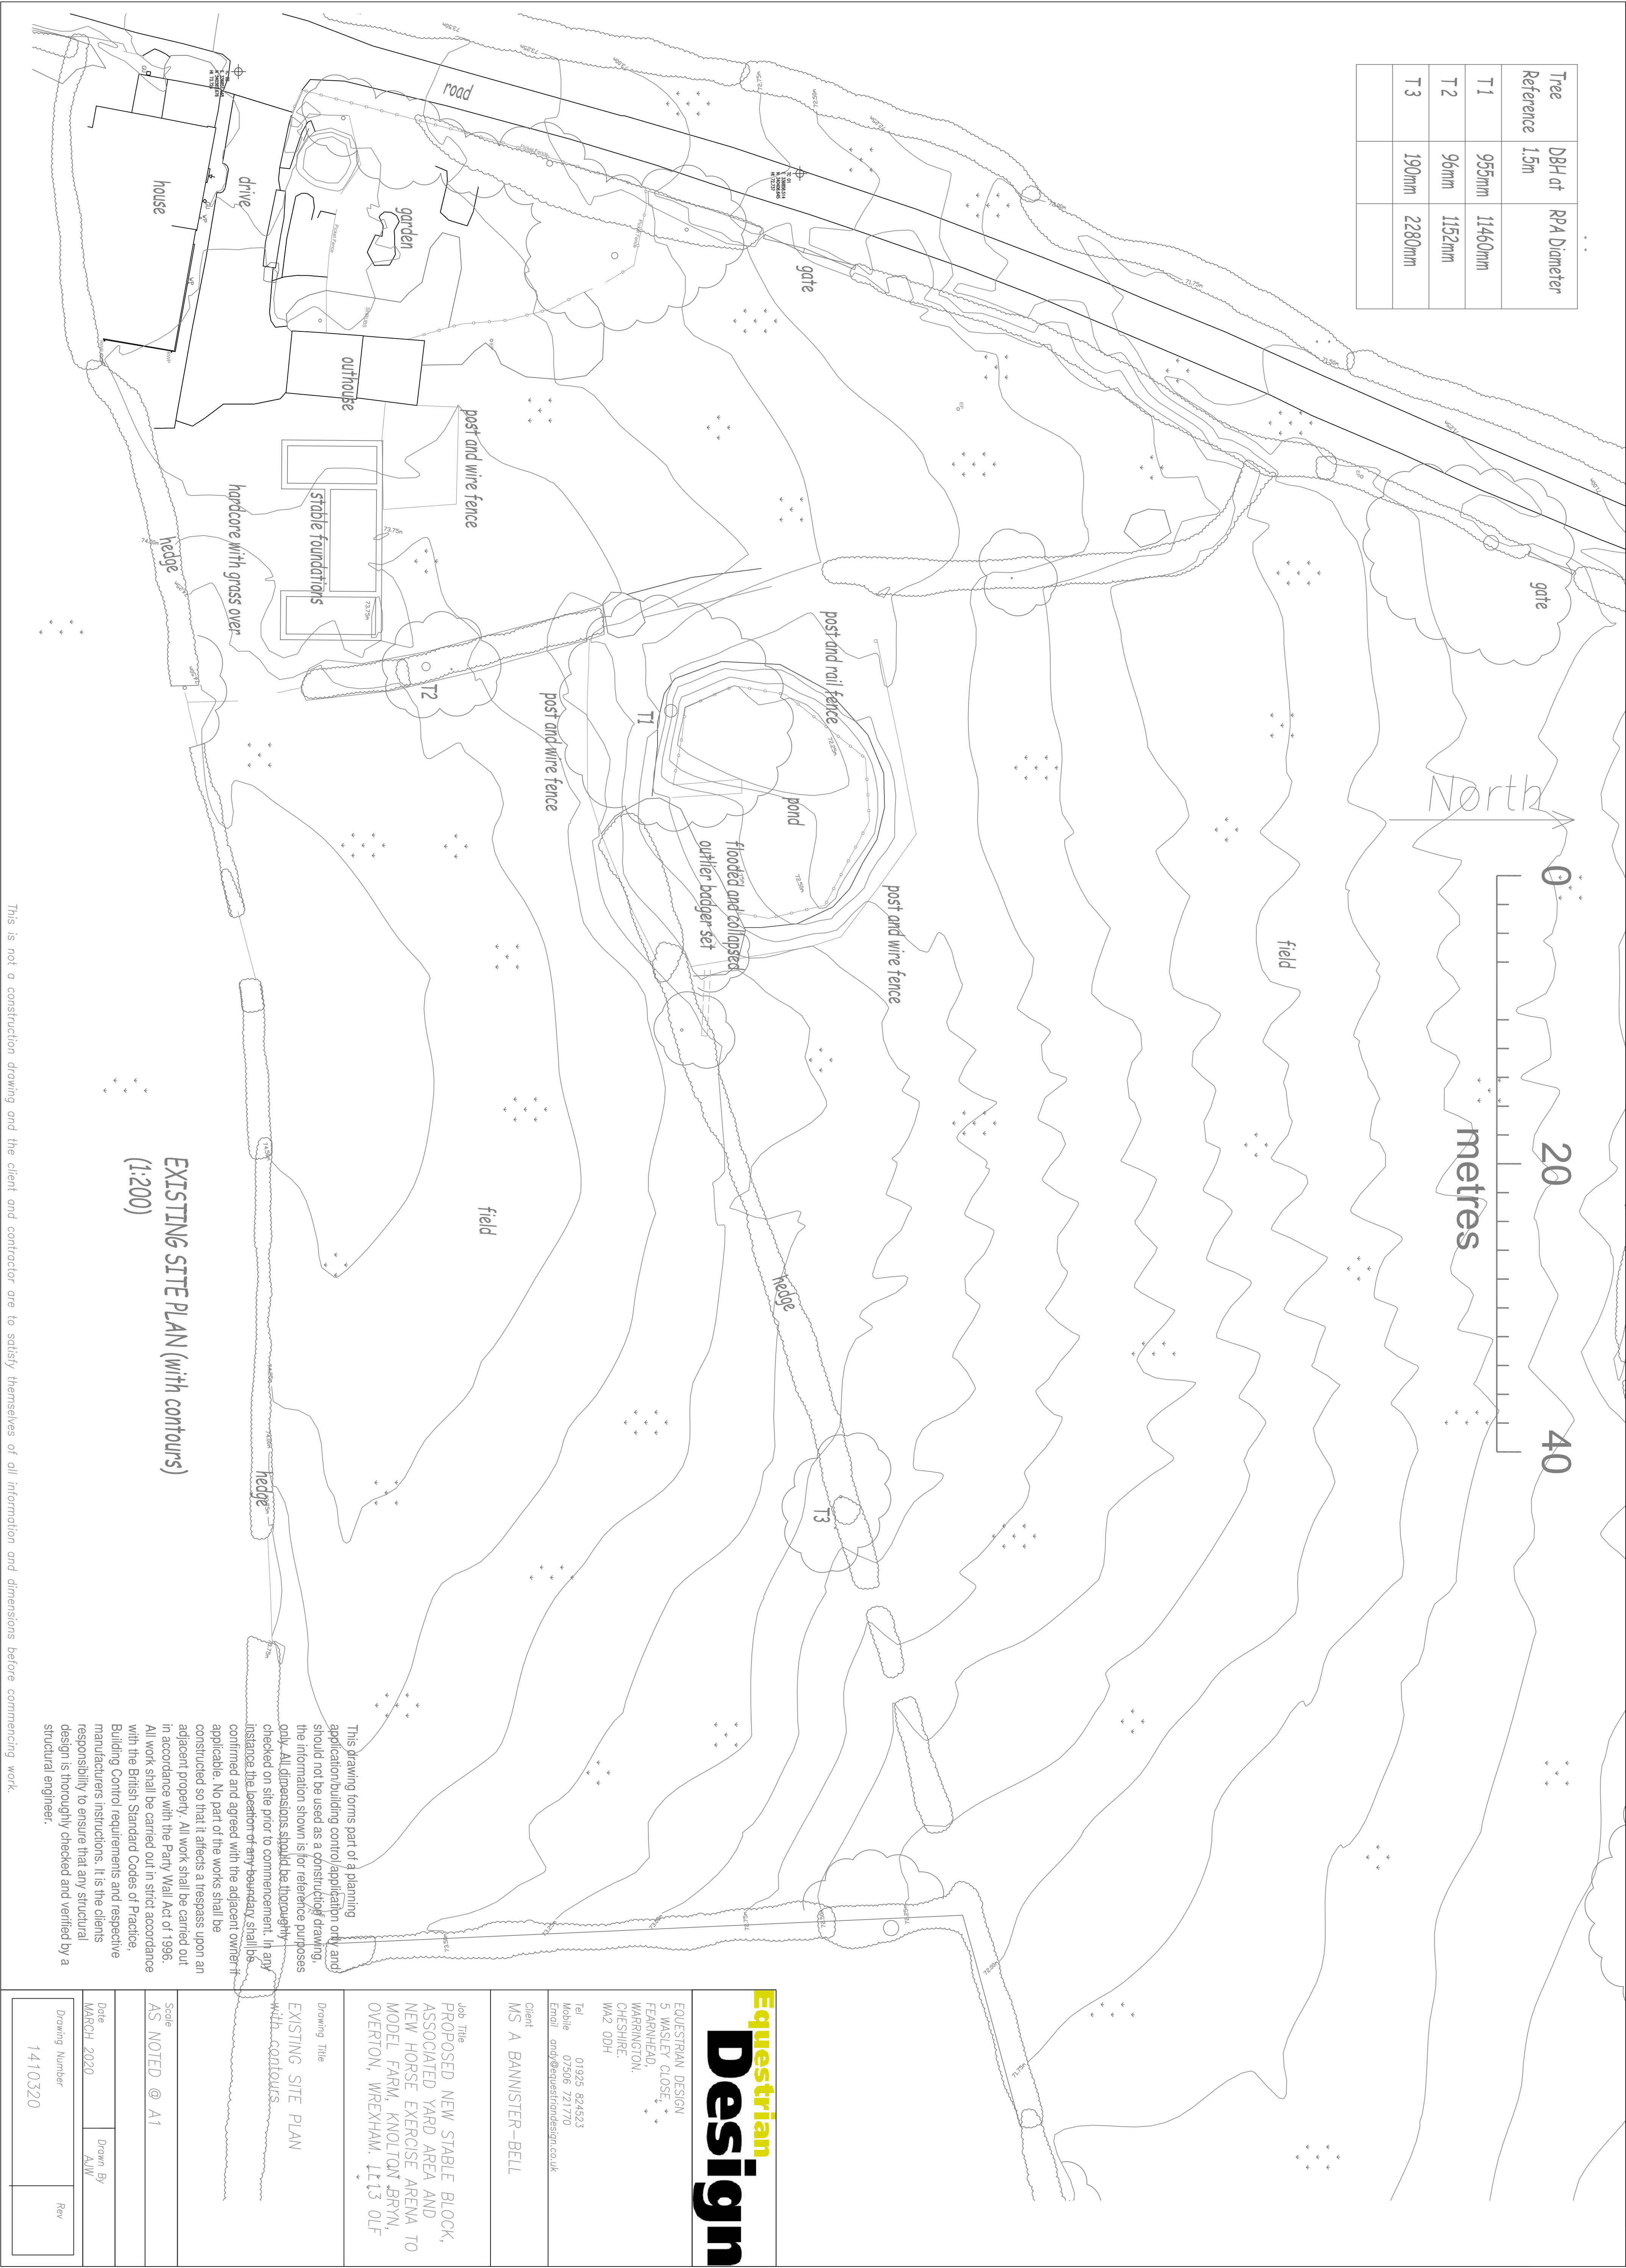

This is not a construction drawing and the client and contractor are to satisfy themselves of all information and dimensions before commencing work.

Equestrian
Design

EQUESTRIAN DESIGN
5 WASLEY CLOSE,
FEARNHEAD,
WARRINGTON,
CHESHIRE,
WA2 0DH

Tel: 01925 824523
Mobile 07506 721770
Email: info@equestriandesign.co.uk

Client
MS A BANNISTER-BELL

Job Title
PROPOSED NEW STABLE BLOCK,
ASSOCIATED YARD AREA AND
NEW HORSE EXERCISE ARENA TO
MODEL FARM, KNOLTON BRYN,
OVERTON, WREXHAM, LL13 0LF

Drawing Title
EXISTING SITE PLAN
with contours

Scale
AS NOTED @ A1

Date
MARCH 2020

Drawn By
AJW

Drawing Number
1410320

Rev