




PROPOSED NORTH EAST ELEVATION

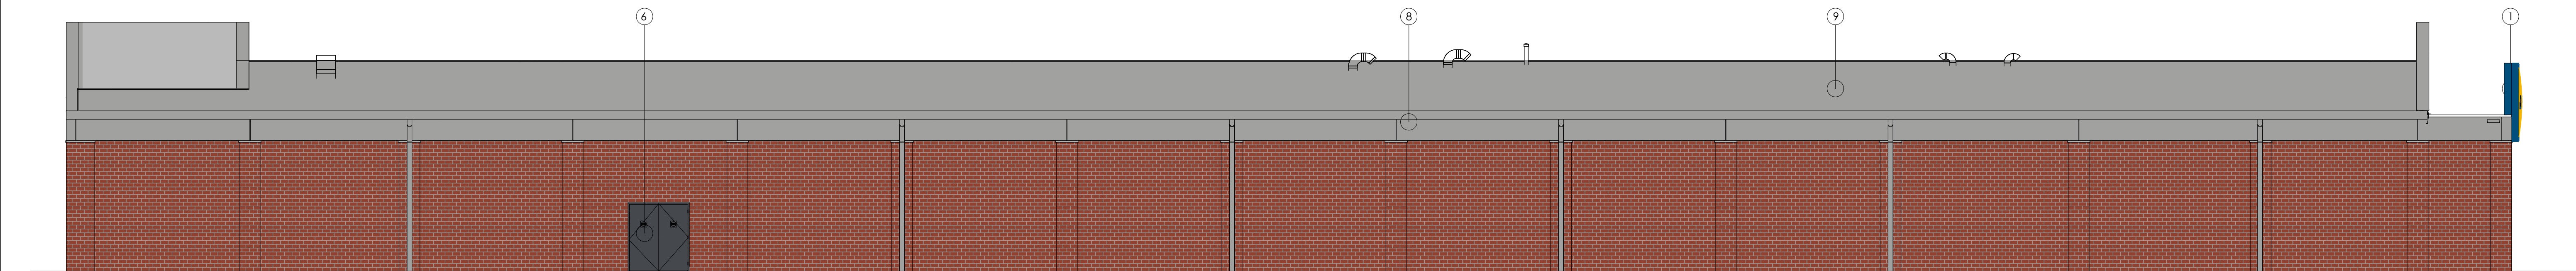


PROPOSED SOUTH WEST ELEVATION

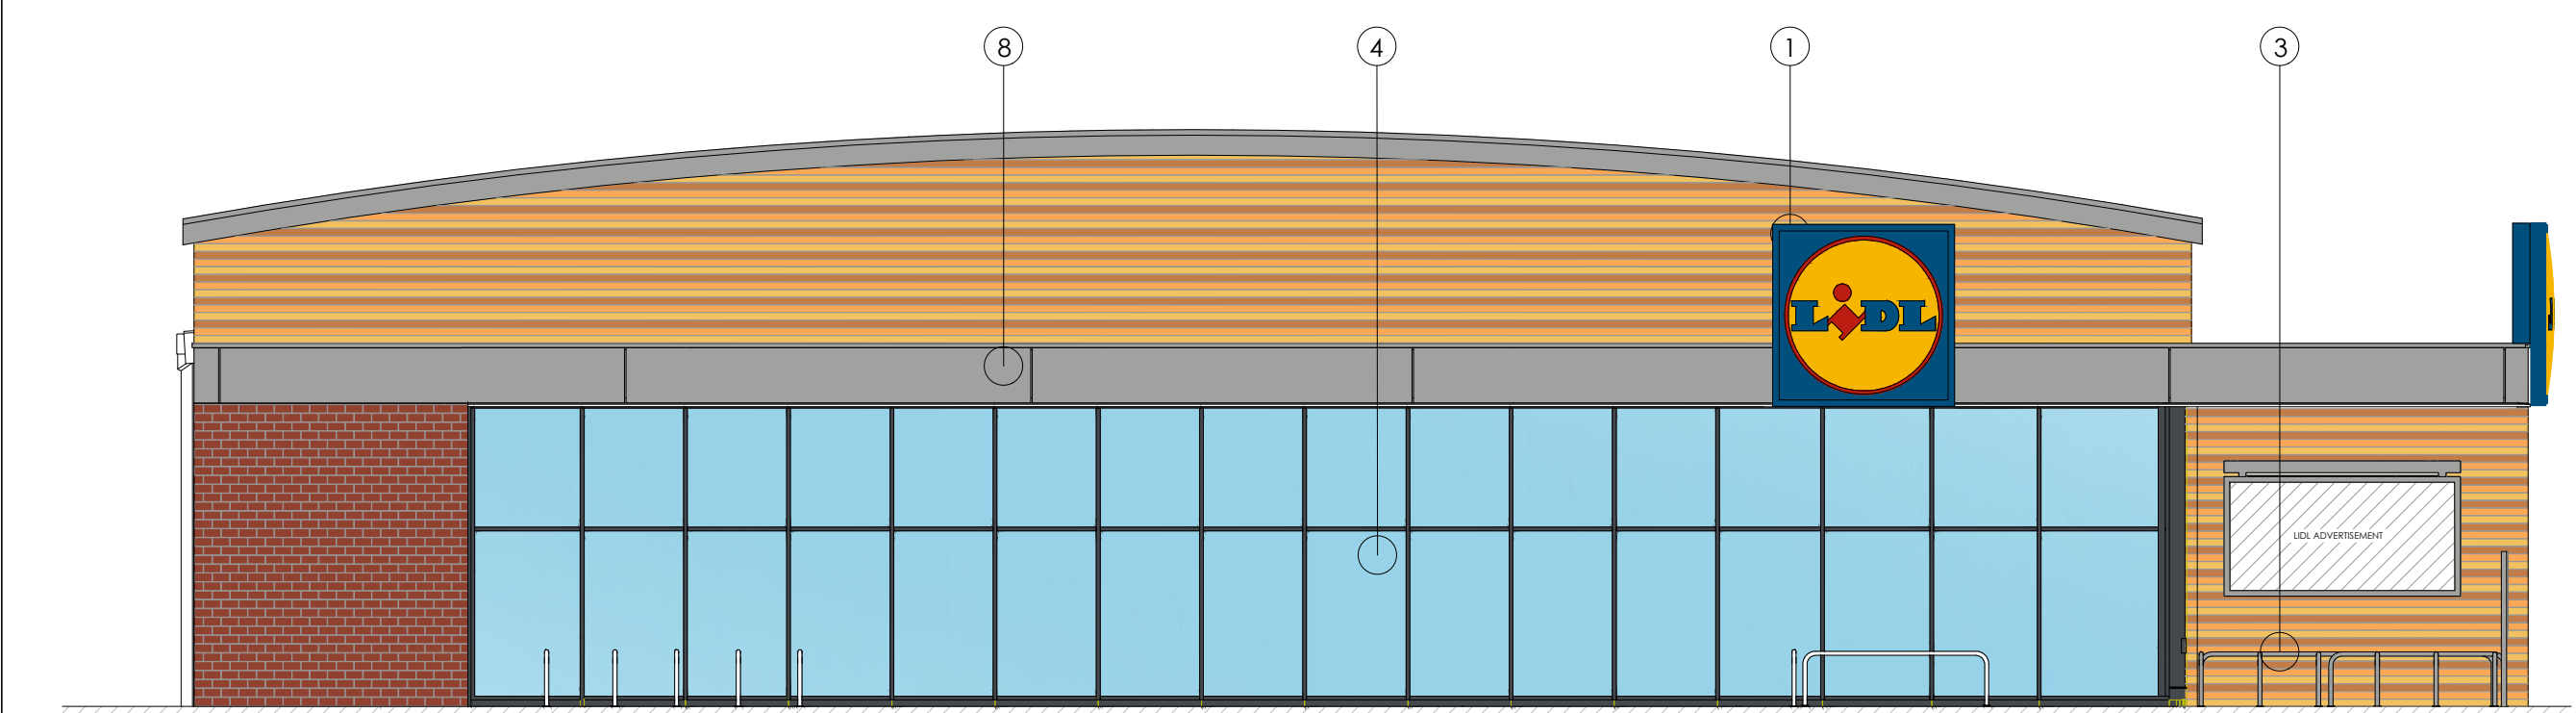

PROPOSED SOUTH EAST ELEVATION

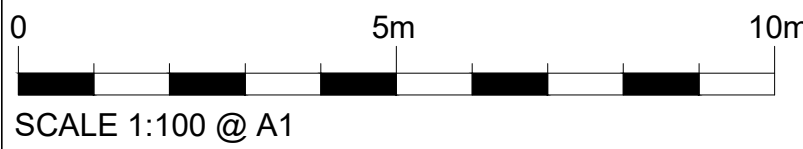

PROPOSED MATERIALS FINISHES DRAWINGS TO BE READ IN CONJUNCTION WITH LIDL SPECIFICATION. MATERIALS INDICATED ARE ILLUSTRATIVE ONLY AND MAY NOT MATCH THE FINAL FINISH.	
1	NEW LIDL SIGNAGE INTERNALLY ILLUMINATED 2500mm X 2500mm
2	PARAPET CLADDING COLOUR SILVER RAL 9006
3	STAINLESS STEEL TROLLEY BAYS/RAILS
4	PROPOSED FULL HEIGHT CURTAIN WALL GLAZING COLOUR GRAPHITE GREY RAL 7024
5	PROPOSED WELLFARE WINDOW COLOUR GRAPHITE GREY RAL 7024
6	PROPOSED DOOR/DOORSET DOORS/UTILITY ROOM COLOUR GRAPHITE GREY RAL 7024
7	PROPOSED DELIVERY DOCK SECTION DOOR COLOUR GRAPHITE GREY RAL 7024 WITH DOCK SHEDDER
8	NEW METAL CLADDING TO SLOTTES, FACIAS, NEW TRIMS, FLASHING, GUTTERS AND RWP COLOUR SILVER RAL 9006 150 @ RWP'S TO HAVE ANTI CLIMB GUARDS
9	PROPOSED COMPOSITE ROOF CLADDING TO BE INSTALLED TO MATCH SURROUNDING AREA COLOUR: GREY RAL 7024
10	HGV BOLLARD 1500mm HIGH BLACK AND YELLOW
11	WALL MOUNTED BILLBOARDS SHOWN INDICATIVELY SUBJECT TO SIGNAGE APPROVAL
12	GALVANISED SHEFFIELD CYCLE STANDS
13	GALVANISED STAINLESS STEEL DRIVERS STAIRS
	BRICKWORK WALLS & PERS/URADON RED BRICK OR SIMILAR
	HIGH LEVEL CLADDING PANELS IN RAL 9006
	TIMBER CLADDING

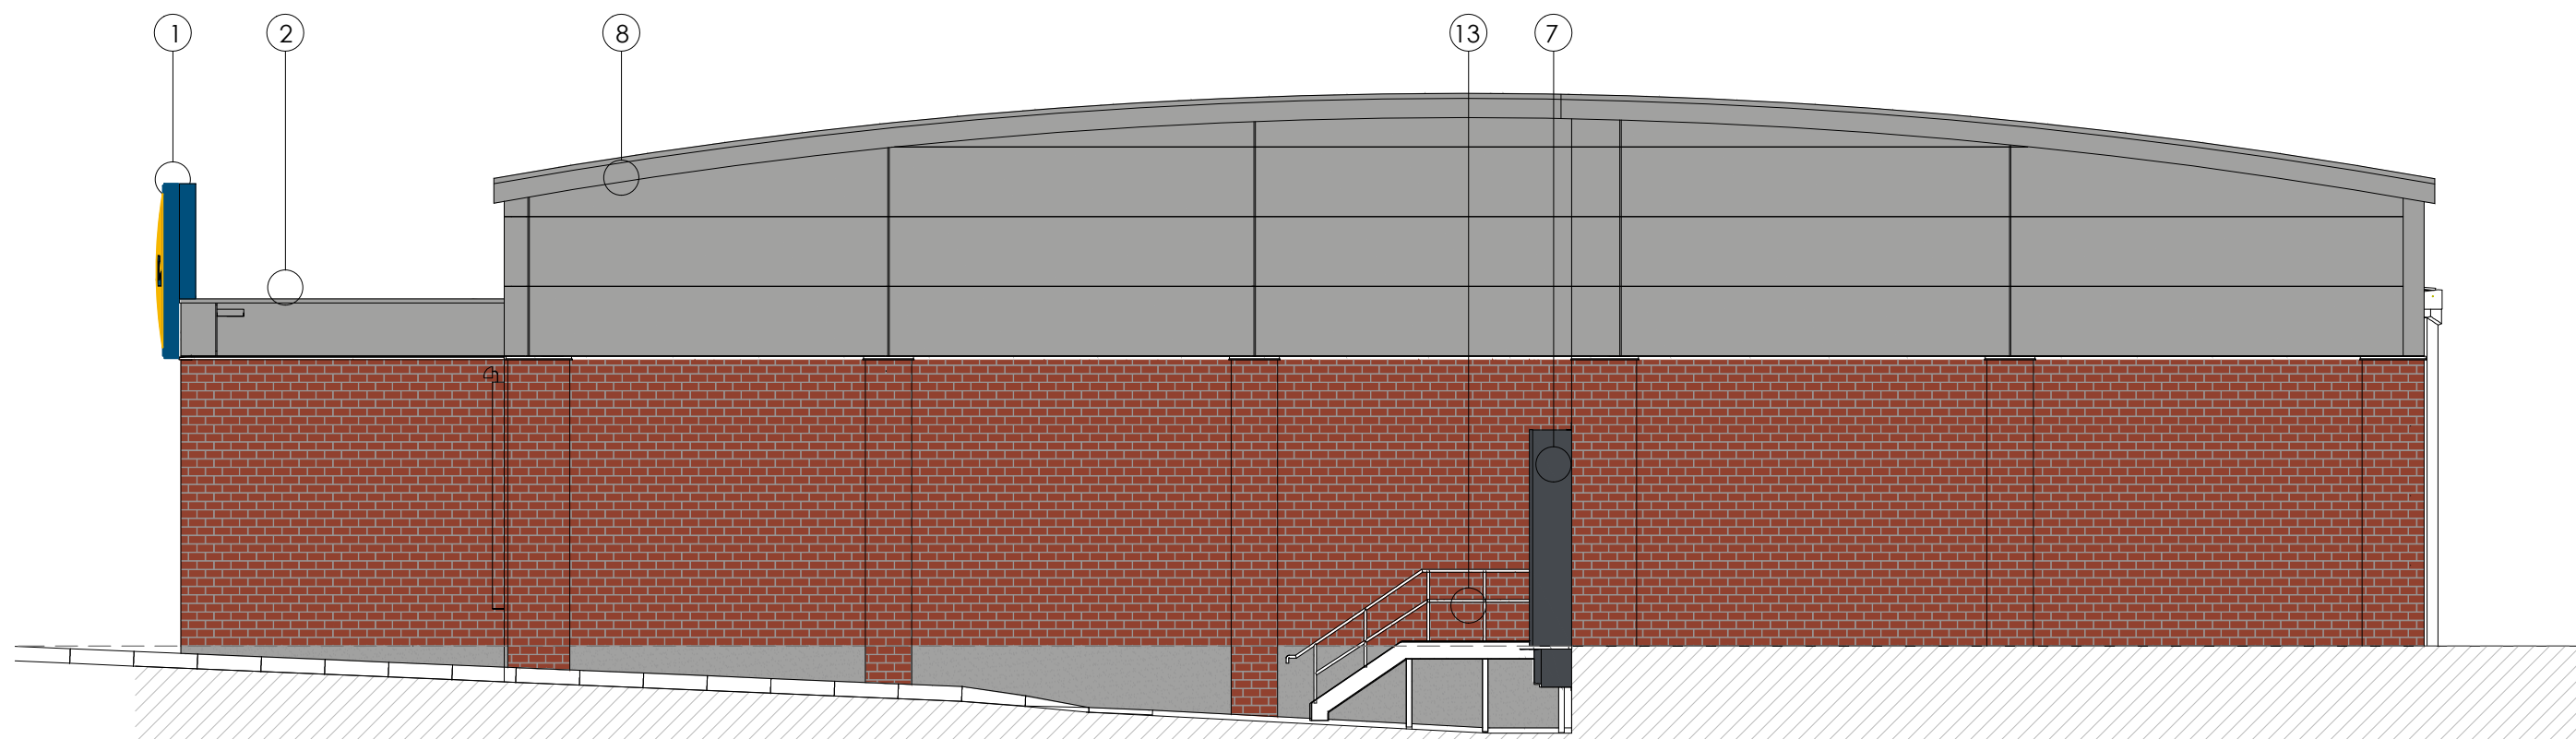

PROPOSED NORTH WEST ELEVATION

IMPORTANT INFORMATION
Dimensions to be confirmed on site prior to start of works and ODAS to be informed of discrepancies immediately. No dimensions to be scaled from this drawing.
All materials and works are to be carried out in accordance with current British Standards, Euro Codes, Planning Approval, current Building Regulations and Codes of Practice as appropriate.
Party Wall Act - Notices under the Party Wall Act are to be served by the property owner or appointed third party by property owner.
Health and Safety - CDM 2015 Regulations apply to all construction works to be carried out and apply to designers, contractors and the client. As such all parties have duties under these regulations.

GENERAL NOTES	
CURRENT LIDL DESIGN STANDARDS "TYPE 12 & 14 CORPORATE SPECIFICATION UK" ISSUE 2018.ECO IN CONJUNCTION WITH "2018.3"	
CONTRACTOR MUST REFER TO LIDL SPECIFICATION DESIGN STANDARD DOCUMENTS AND MUST ALSO READ CONSTRUCTION DRAWINGS IN CONJUNCTION WITH ALL APPROVED PLANNING DOCUMENTS.	
FOR ALL INTERNAL WALL, FLOOR & CEILING FINISHES REFER TO CODED FINISHES PLANS	
ALL ELEVATIONS TO BE RENDERED TO CURRENT LIDL SPECIFICATION, REFER TO PROPOSED ELEVATIONS 18019 AL 301 FOR FURTHER DETAILS	
NEW MBE TO LIDL SPECIFICATION THROUGHOUT, REFER TO MBE CONSULTANTS DRAWINGS FOR FURTHER INFORMATION	
ALL PROPOSED DOORS TO LIDL SPECIFICATION REFER TO DOOR SCHEDULE FOR FURTHER INFORMATION	
NEW ALUMINIUM RAINWATER GOODS THROUGHOUT REFER TO SECTION, ELEVATIONS AND ROOF DETAILS FOR FURTHER INFORMATION.	
PROPOSED PFL REFER TO STRUCTURAL ENGINEER DETAILS	
Notes	

				
D	02.07.20	TENDER DRAWINGS UPDATED TO SUIT CLIENTS COMMENTS, COLOUR OF CURTAIN WALL, CORPORATE LOGO AND BILLBOARDS	SMT	GAP
C	16.04.19	ELEVATIONS AND BUILDING UPDATED IN ACCORDANCE WITH APPROVED PLANNING DESIGN AND LIDL SPECIFICATION	GAP	
B	17.05.19	ELEVATIONS UPDATED TO LATEST LIDL SPECIFICATION	GAP	
A	18.04.19	ELEVATIONS UPDATED TO LATEST LIDL SPECIFICATION	GAP	
Rev	Date	Description	Revised By	Checked By
Revisions				

Client: LIDL GREAT BRITAIN LTD. RUNCORN, WA7 1SE	Project No: 16055
Project Name: BODHYFRYD, WREXHAM	Drawing No: AT 301_REV D
Drawing Title: PROPOSED ELEVATIONS	Drawn By: DWG
Drawing Status: TENDER	Checked By: GAP
	Date: APR 2020
	Scale @ A1: 1:100

One Design Architectural Services Ltd
Unit 1 Merchants Quay,
Phase II, Ashley Lane, Shipley,
West Yorkshire, BD17 7DB
Tel: 01274 591188
www.onedesignarchs.com
mail@onedesignarchs.com
Registered in England & Wales No: 8355643